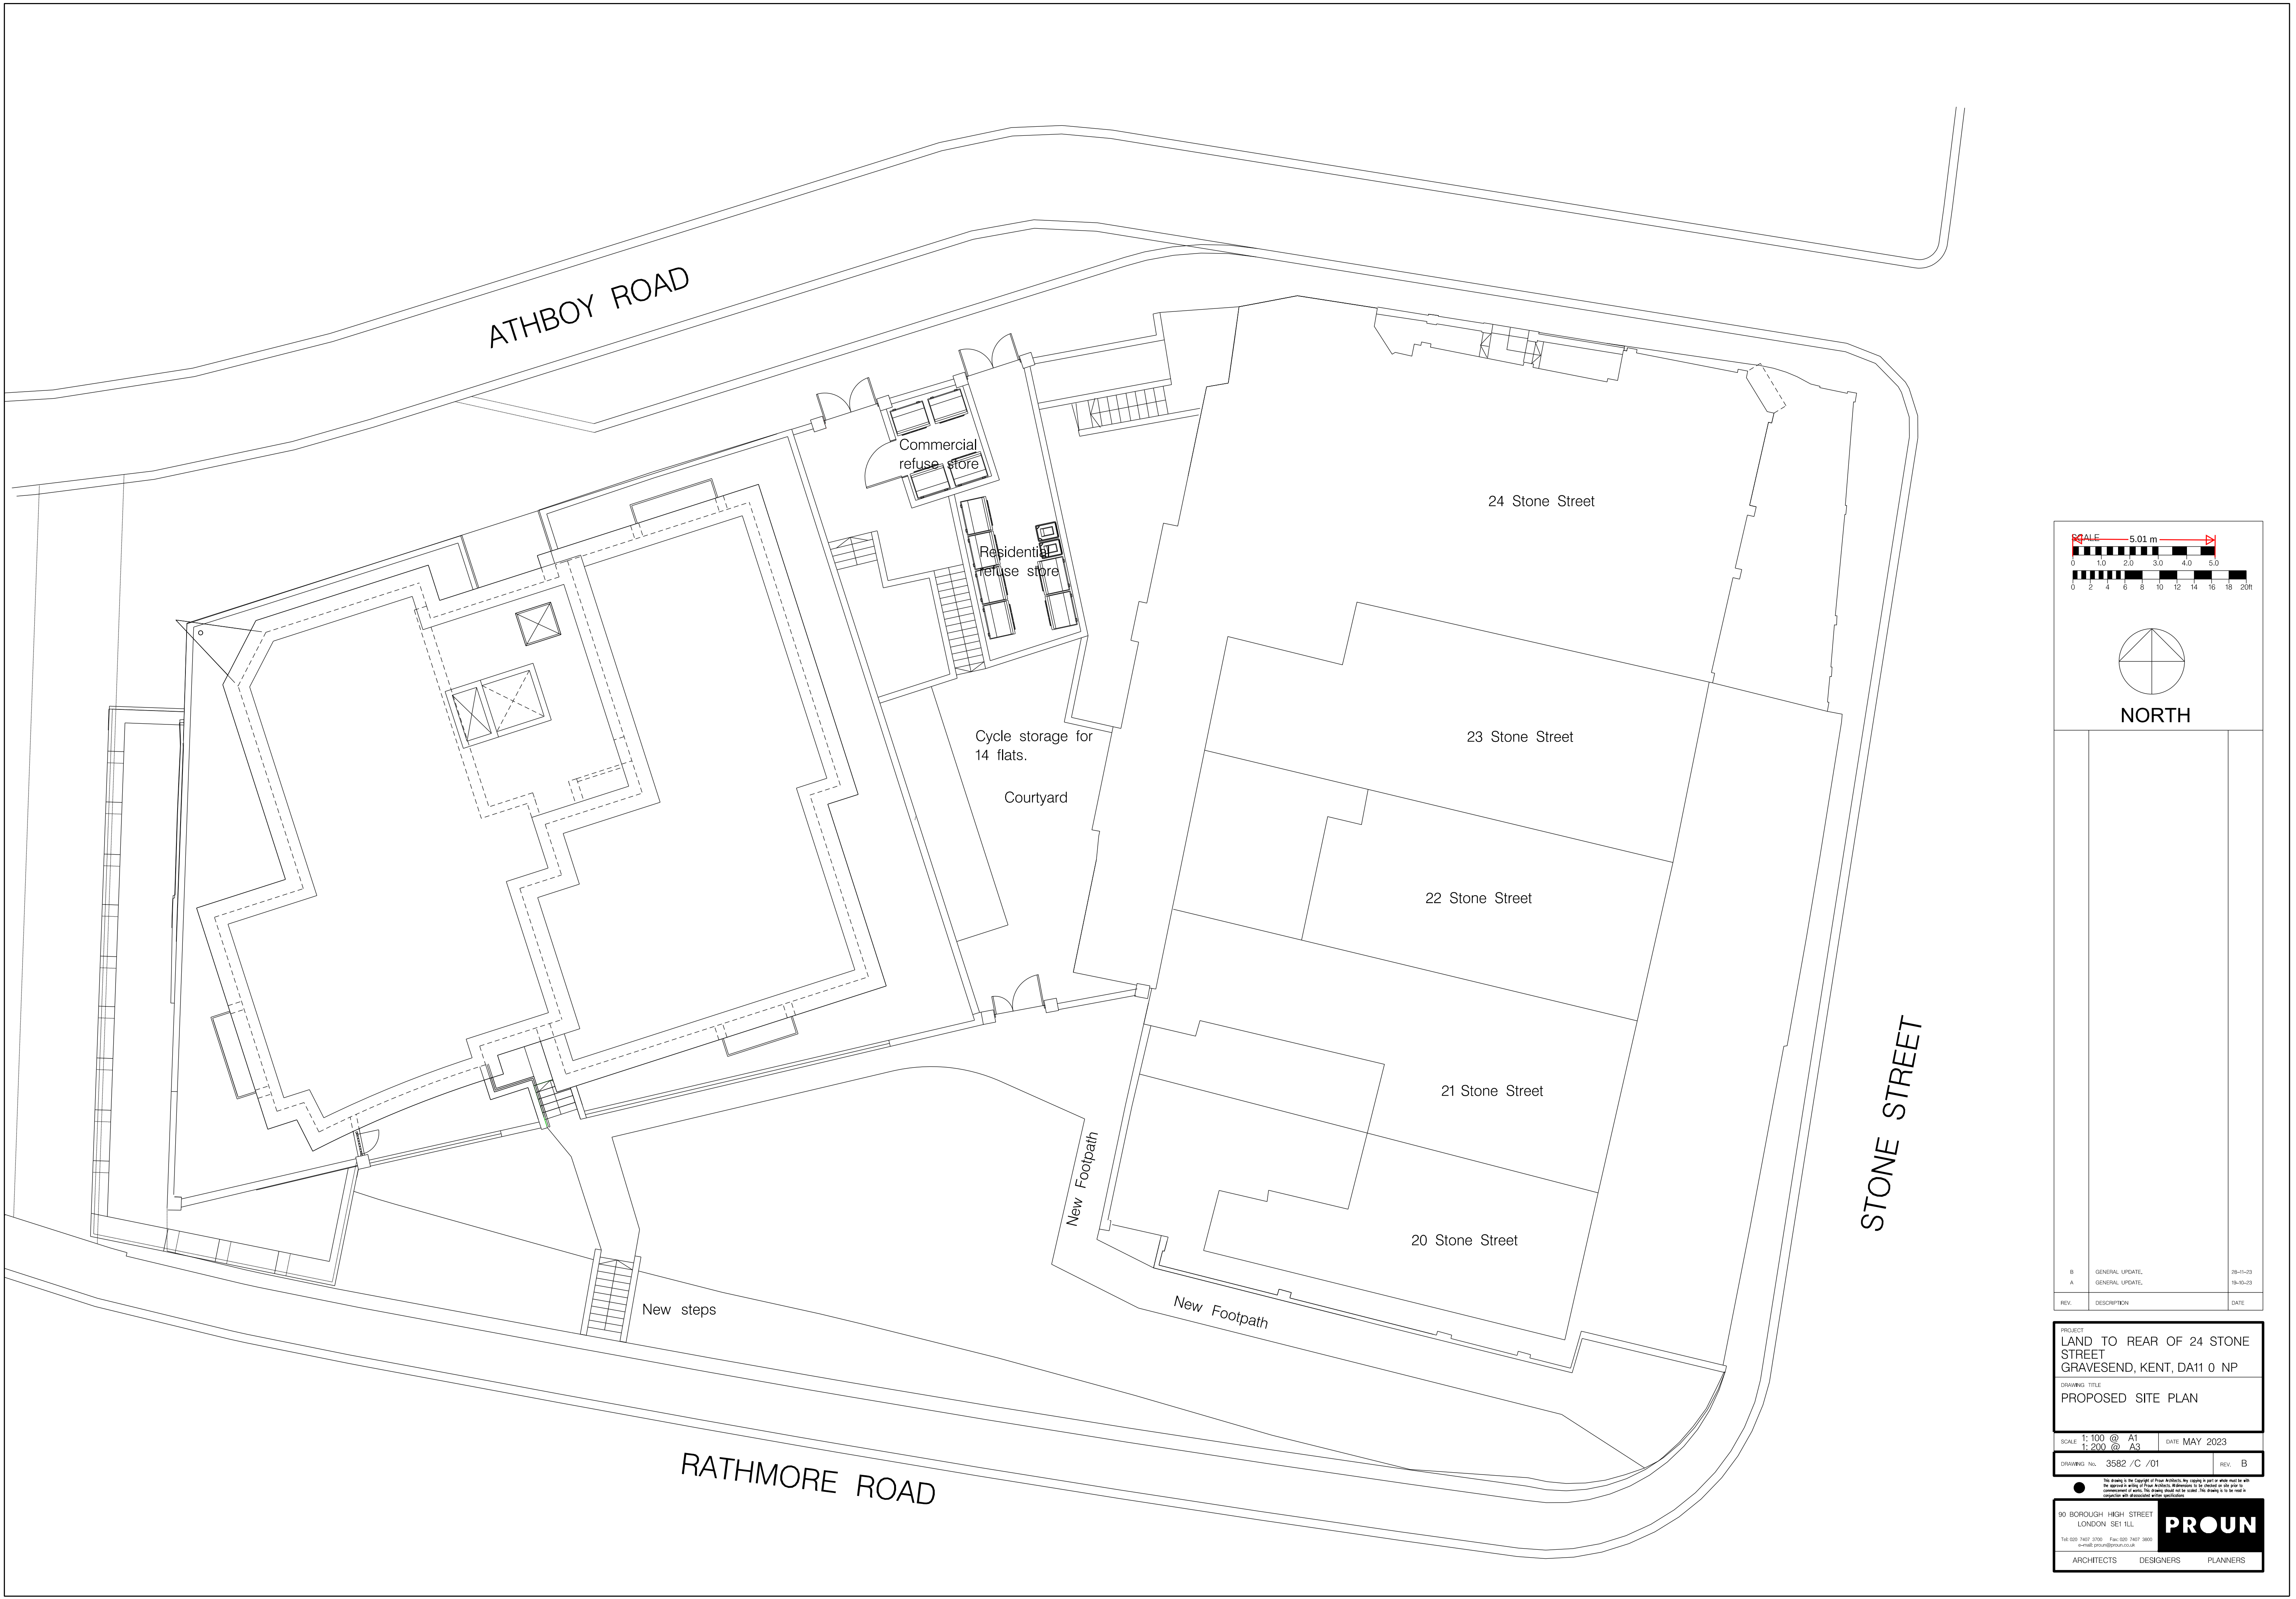


NORTH

B	GENERAL UPDATE.	28-11-23
A	GENERAL UPDATE.	19-10-23
REV.	DESCRIPTION	DATE

PROJECT		
LAND TO REAR OF 24 STONE STREET GRAVESEND, KENT, DA11 0 NP		
DRAWING TITLE		
PROPOSED SITE PLAN		

SCALE	1:100 @ A1	DATE	MAY 2023
	1:200 @ A3		

DRAWING No.	3582 /C /01	REV.	B
-------------	-------------	------	---

This drawing is the copyright of Proun Architects. Any copying or use of this drawing without the written permission of Proun Architects is strictly prohibited. The drawing is to be used in conjunction with the associated project brief.

80 BOROUGH HIGH STREET LONDON SE1 1LL		
141 000 7407 3700 Fax: 020 7407 3800 e-mail: proun@proun.co.uk		
ARCHITECTS	DESIGNERS	PLANNERS

PROUN