


PROPOSED SIDE GARDEN ROOM TO 1 CHESTNUT CLOSE, MEDPHAM, KENT, DA13 0HU

SCALE 1: 100MM DRAWN BY TERRY VINE

REF NUMBER CHEST - 1



EXISTING HOUSE FACE BRICKWORK WITH GREY PVC WINDOWS AND DOORS
PROPOSED GARDEN ROOM TO COMPRISE OF GREY PVC WINDOWS AND DOORS, ON BRICKWORK TO MATCH THE EXISTING HOUSE ROOF COVERING TO BE GREY TILES TO THE MAIN WITH TWO GLASS PANELS GUTTERING/ DOWNPIPES TO BE GREY. ALL GLASS TO BE CLEAR TOUGHENER.

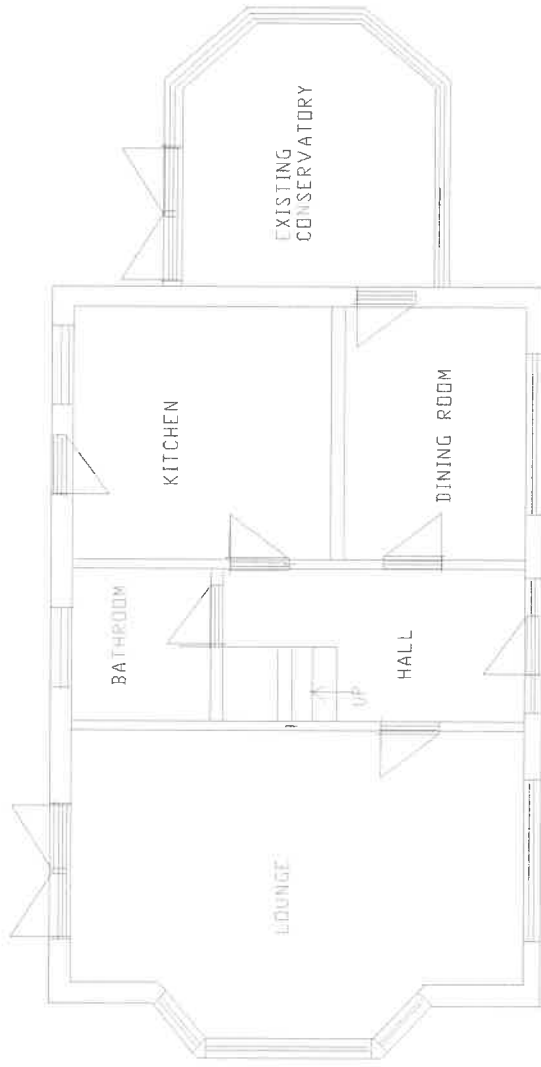

EXISTING FLOOR PLAN OF THE HOUSE,