


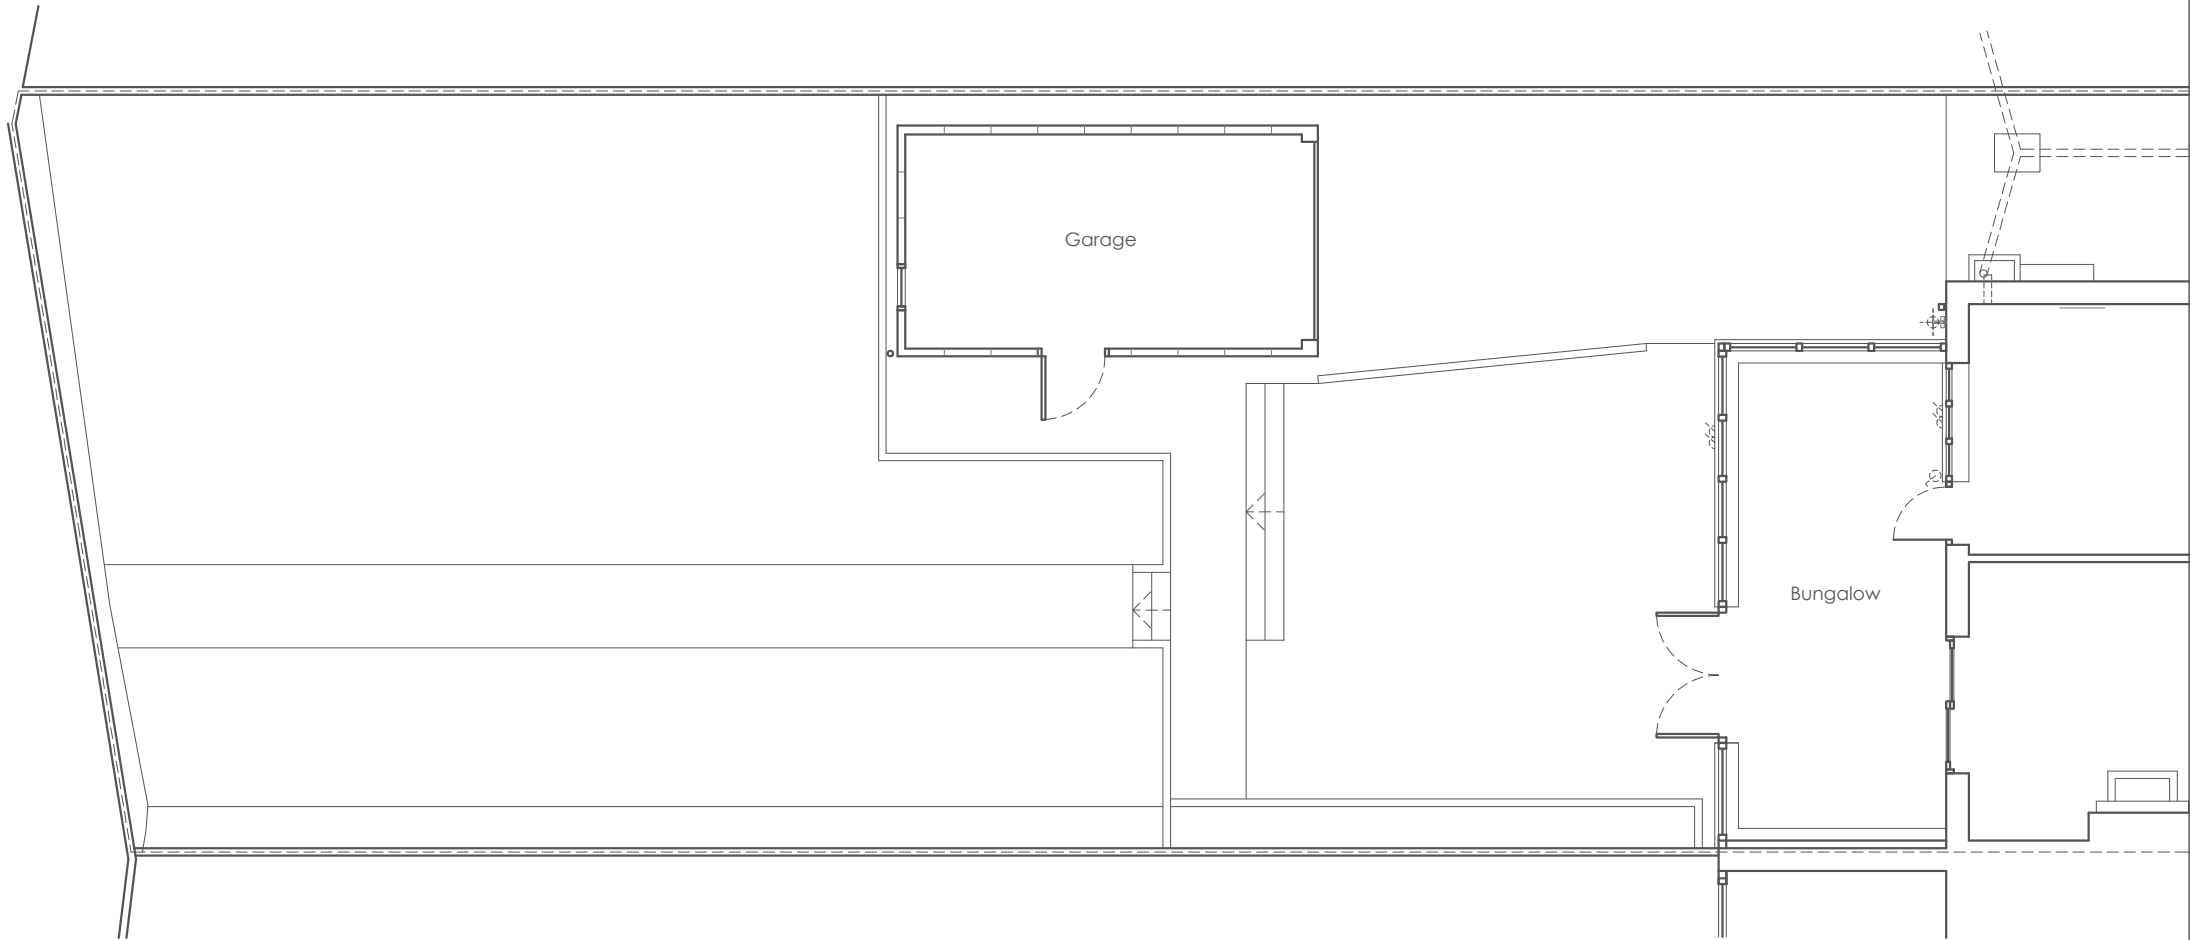

New construction

0 1 2 3 4 5 6 7 8 9 10 metres

10 m



Project: 18 Dobson Road, Gravesend, Kent, DA12 5TE
Drawing Name: Outbuilding - Ground Floor Plan - Existing
Drawing Number: 2.4 Revision -
Scale 1:100@A4
Date: 14.09.23