


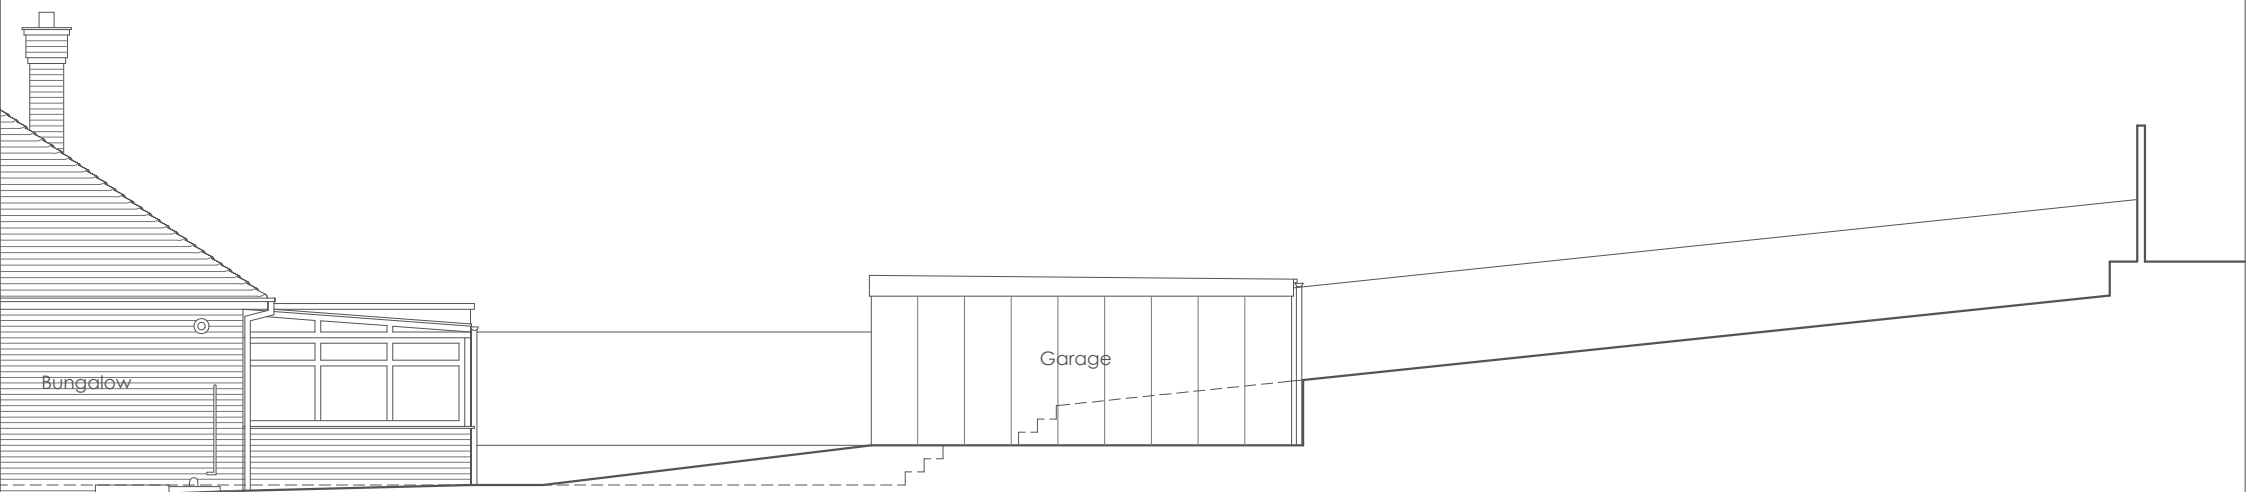

Bungalow

Garage

South East Elevation




North East Elevation

South West Elevation

North West Elevation

Garage

 

Project: 18 Dobson Road, Gravesend, Kent, DA12 5TE
Drawing Name: Outbuilding - Elevations - Existing
Drawing Number: 2.6 Revision -
Scale 1:100@A4
Date: 14.09.23