


South East Elevation

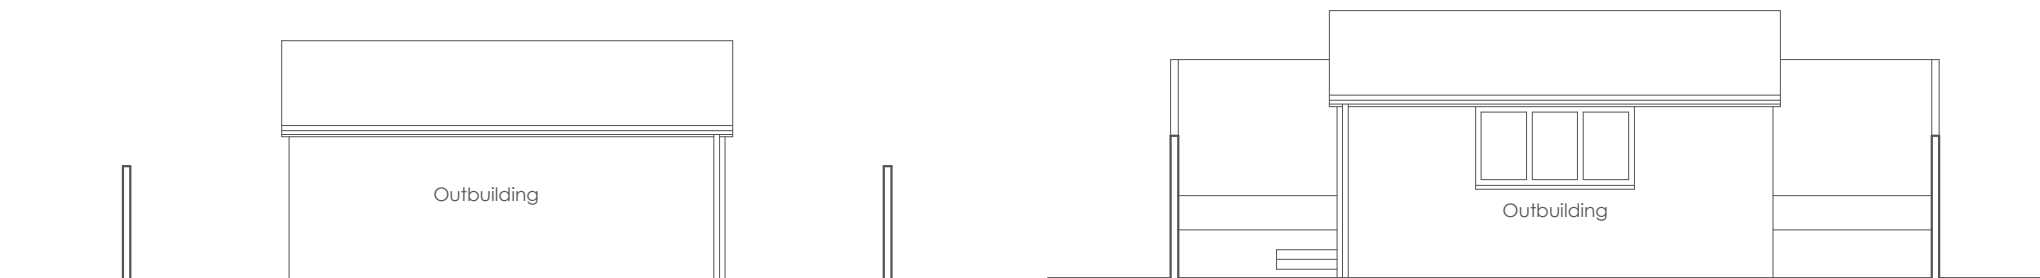


North East Elevation

South West Elevation



North West Elevation

 

Project: 18 Dobson Road, Gravesend, Kent, DA12 5TE
Drawing Name: **Outbuilding - Elevations - Proposed**
Drawing Number: **2.9** Revision **A**
Scale **1:100@A4**
Date: **14.09.23**