
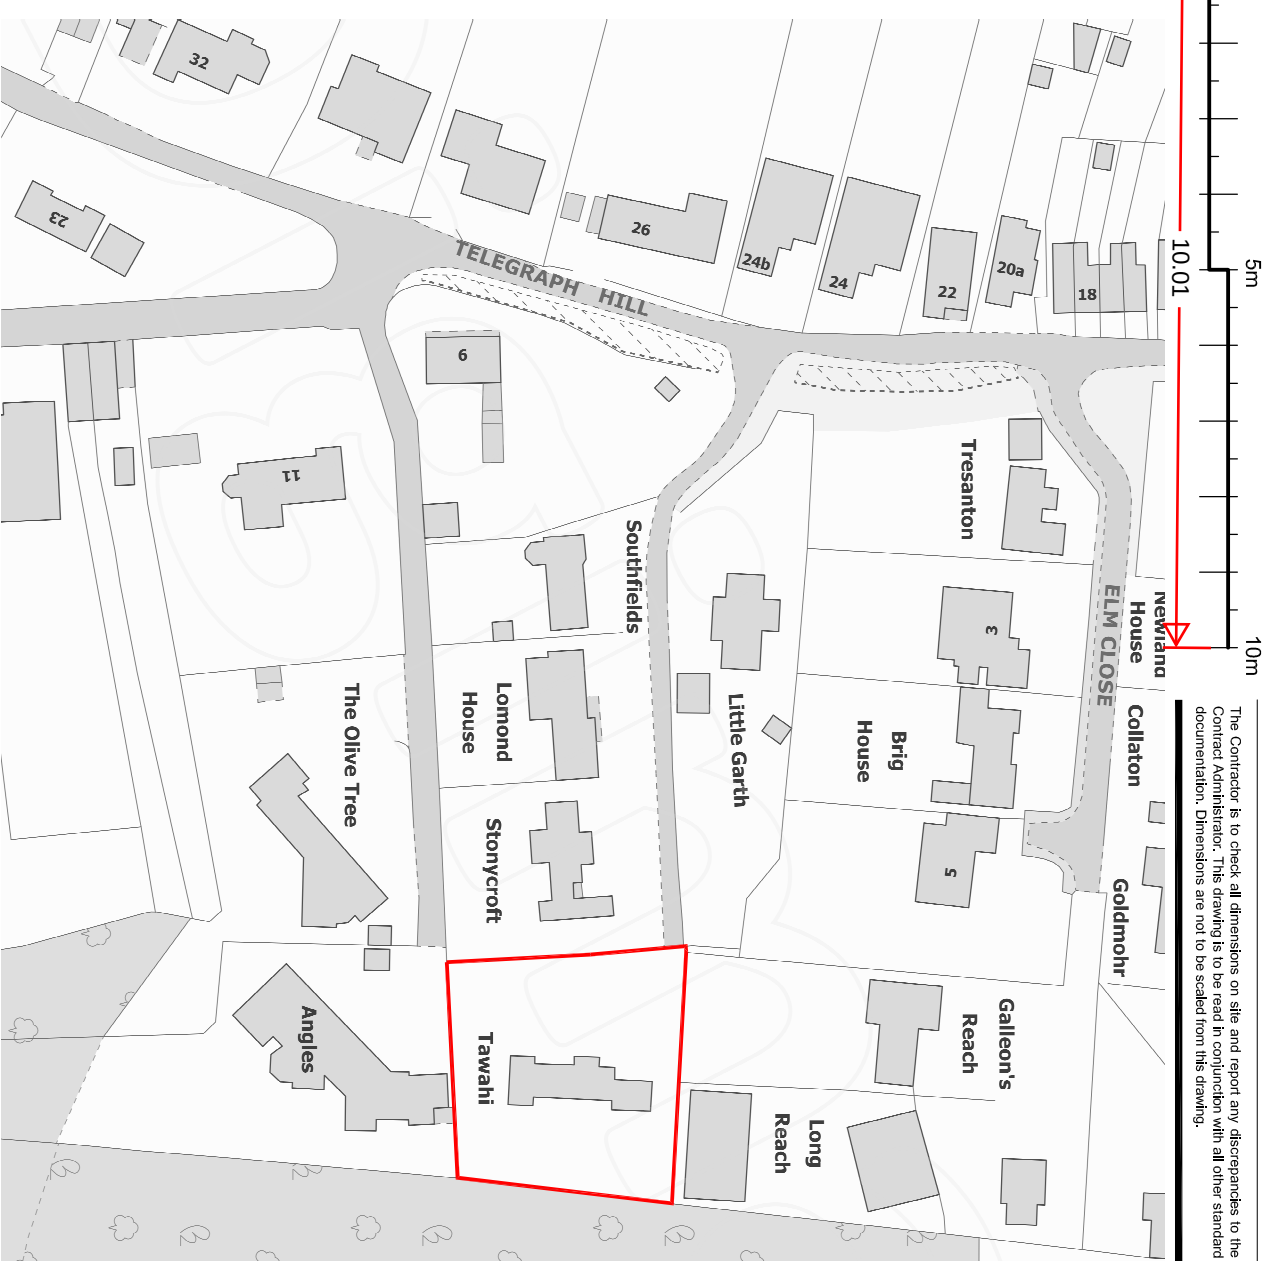
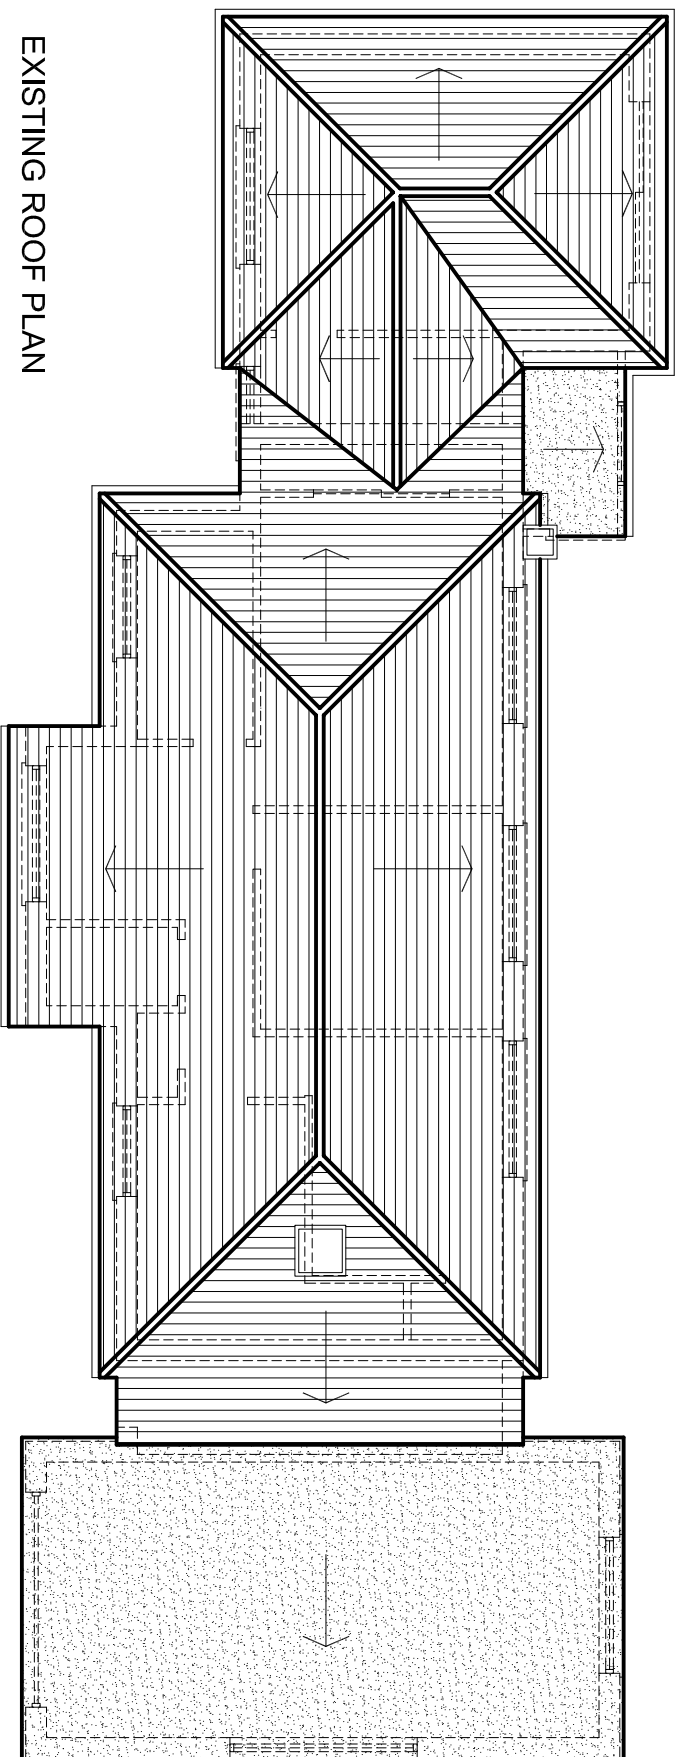
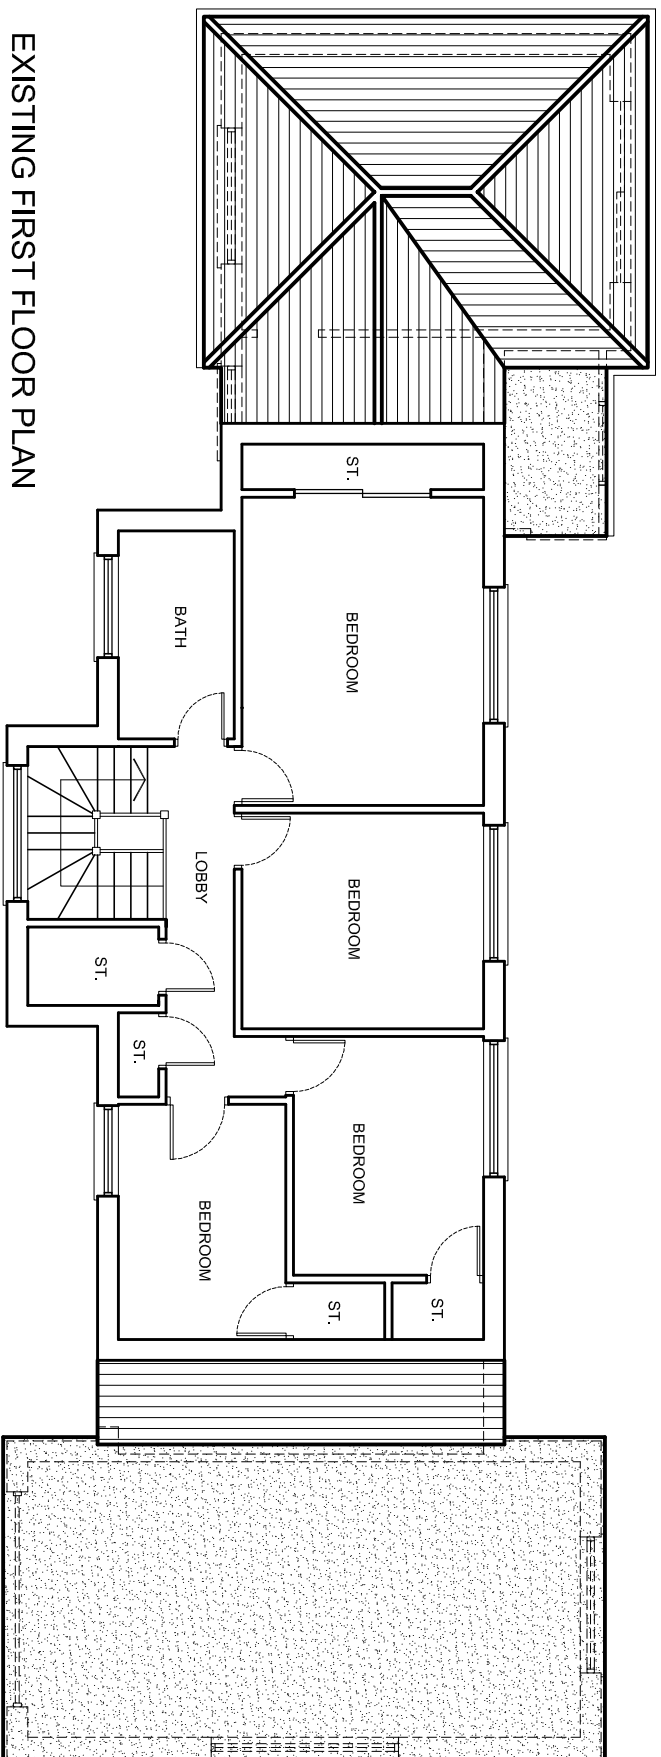


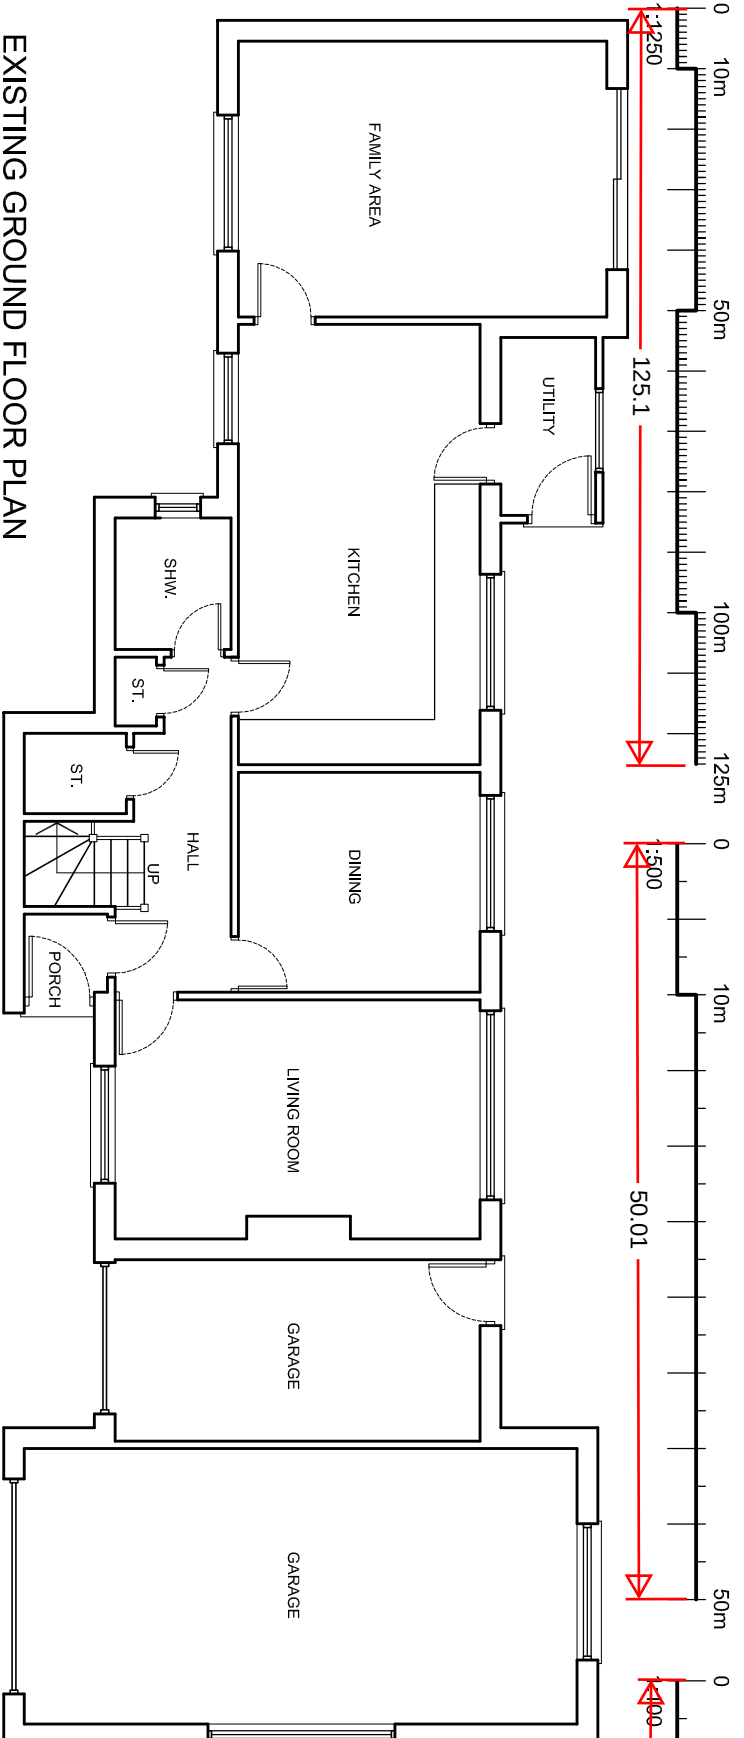

rev.	description	date	chkd.
	 93 Cotmandene Crescent, Orrington, Kent BR5 2RA 020 3004 9238 07931 931 035 s.magnai@dapconsultants.co.uk www.dapconsultants.co.uk		
project : Tawahi, Telegraph Hill Rochester			
drawing title : Existing Floor Plans			
drawn: SN	chkd : SS	date: 16.03.2023	
status: Planning		scale: 1:100 @ A3	
proj no : 2334	dry no: 01	rev no:	