


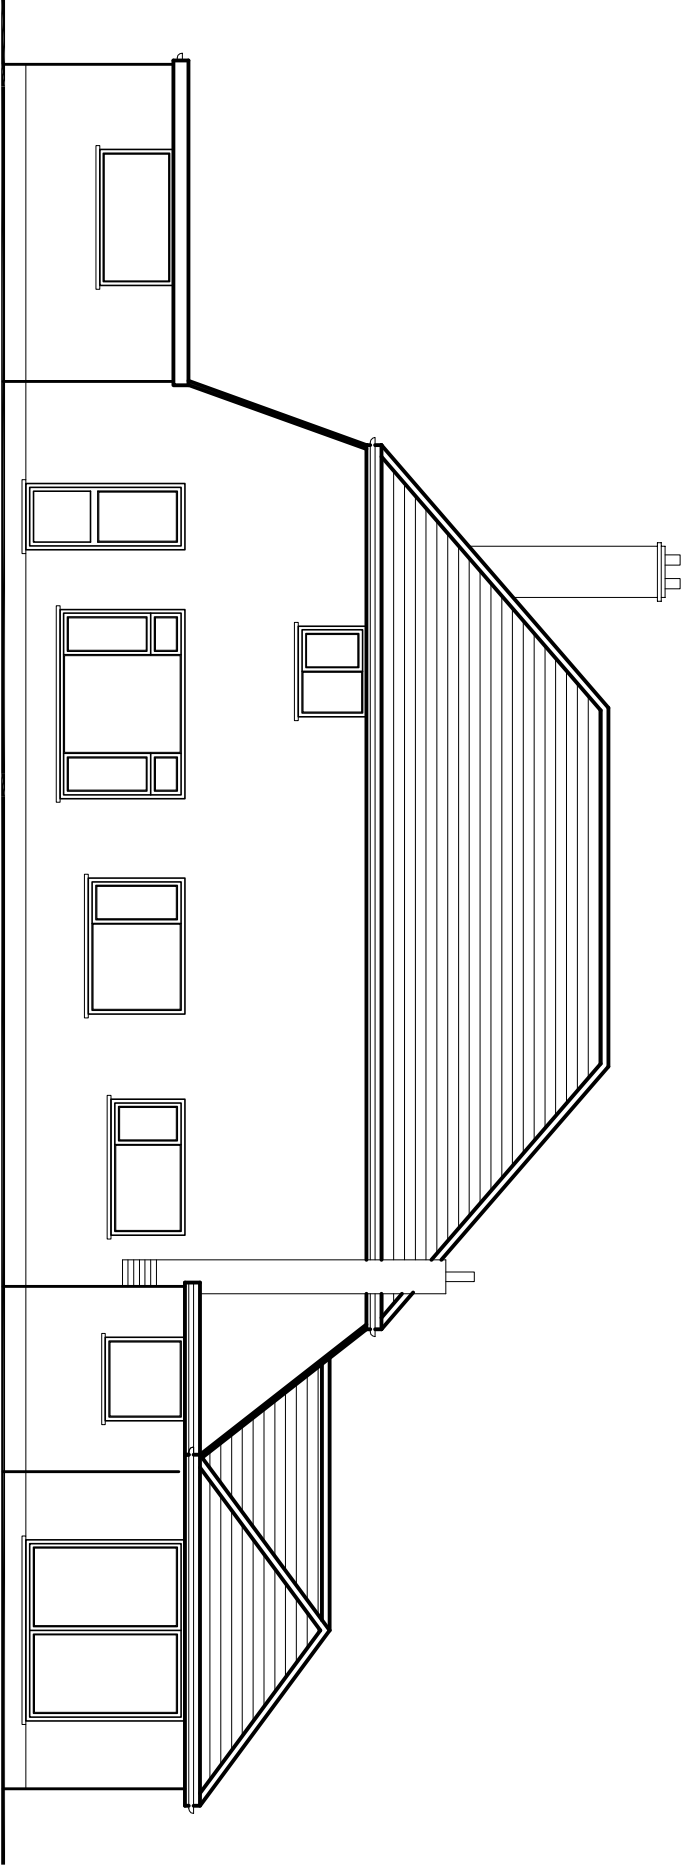


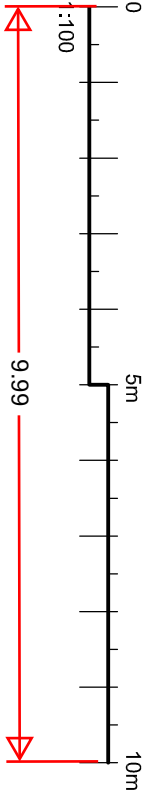


EXISTING REAR ELEVATION

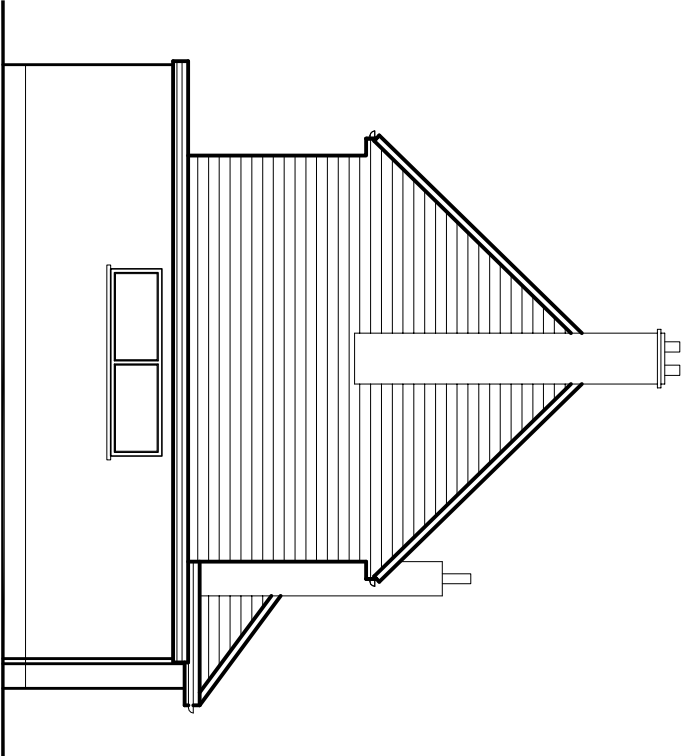

EXISTING SIDE ELEVATION

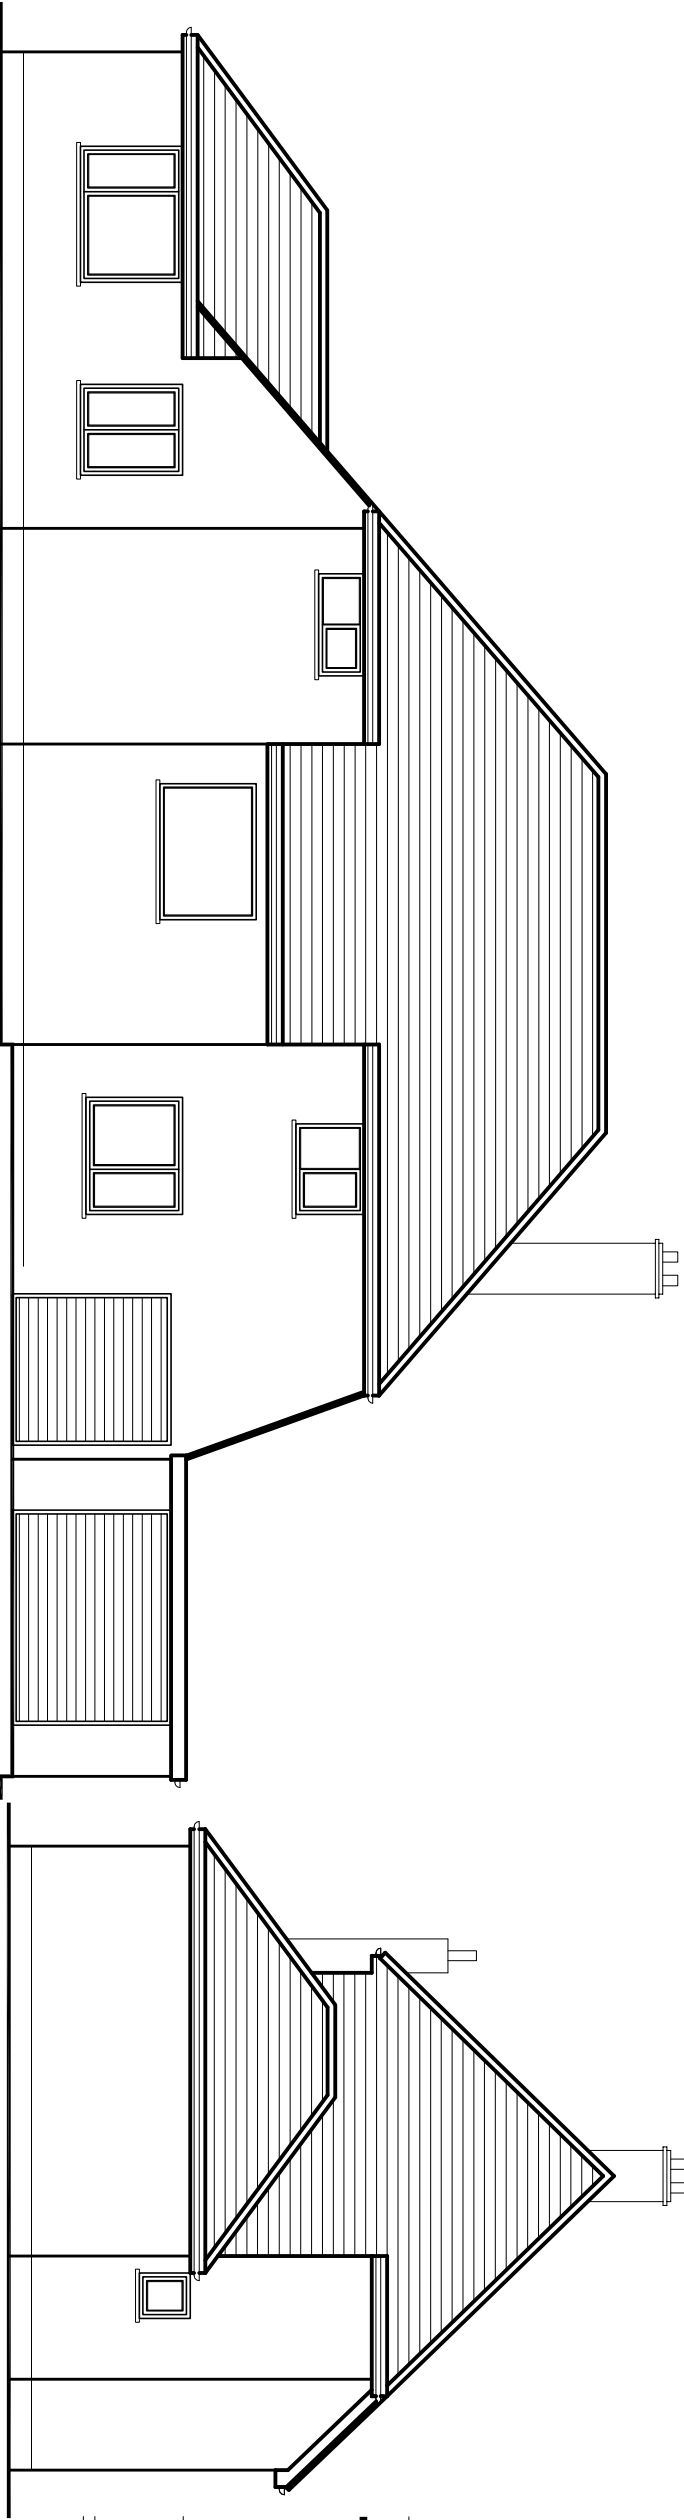

EXISTING FRONT ELEVATION

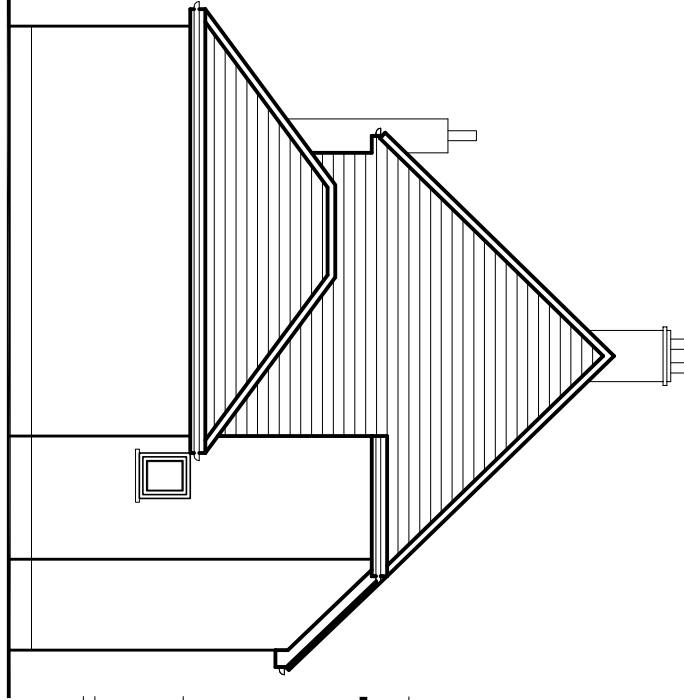

EXISTING SIDE ELEVATION

rev.	description		date	chkd.
	 93 Colmandene Crescent, Orpington, Kent BR5 2RA 020 3004 9238 07931 931 035 s.nagpal@dapconsultants.co.uk www.dapconsultants.co.uk			
project : Tawahi, Telegraph Hill Rochester				
drawing title : Existing Elevations				
drawn: SN		chkd : SS	date:16.03.2023	
status: Planning		scale: 1:100@A3		
proj no : 2334	drg no: 02	rev no:		