
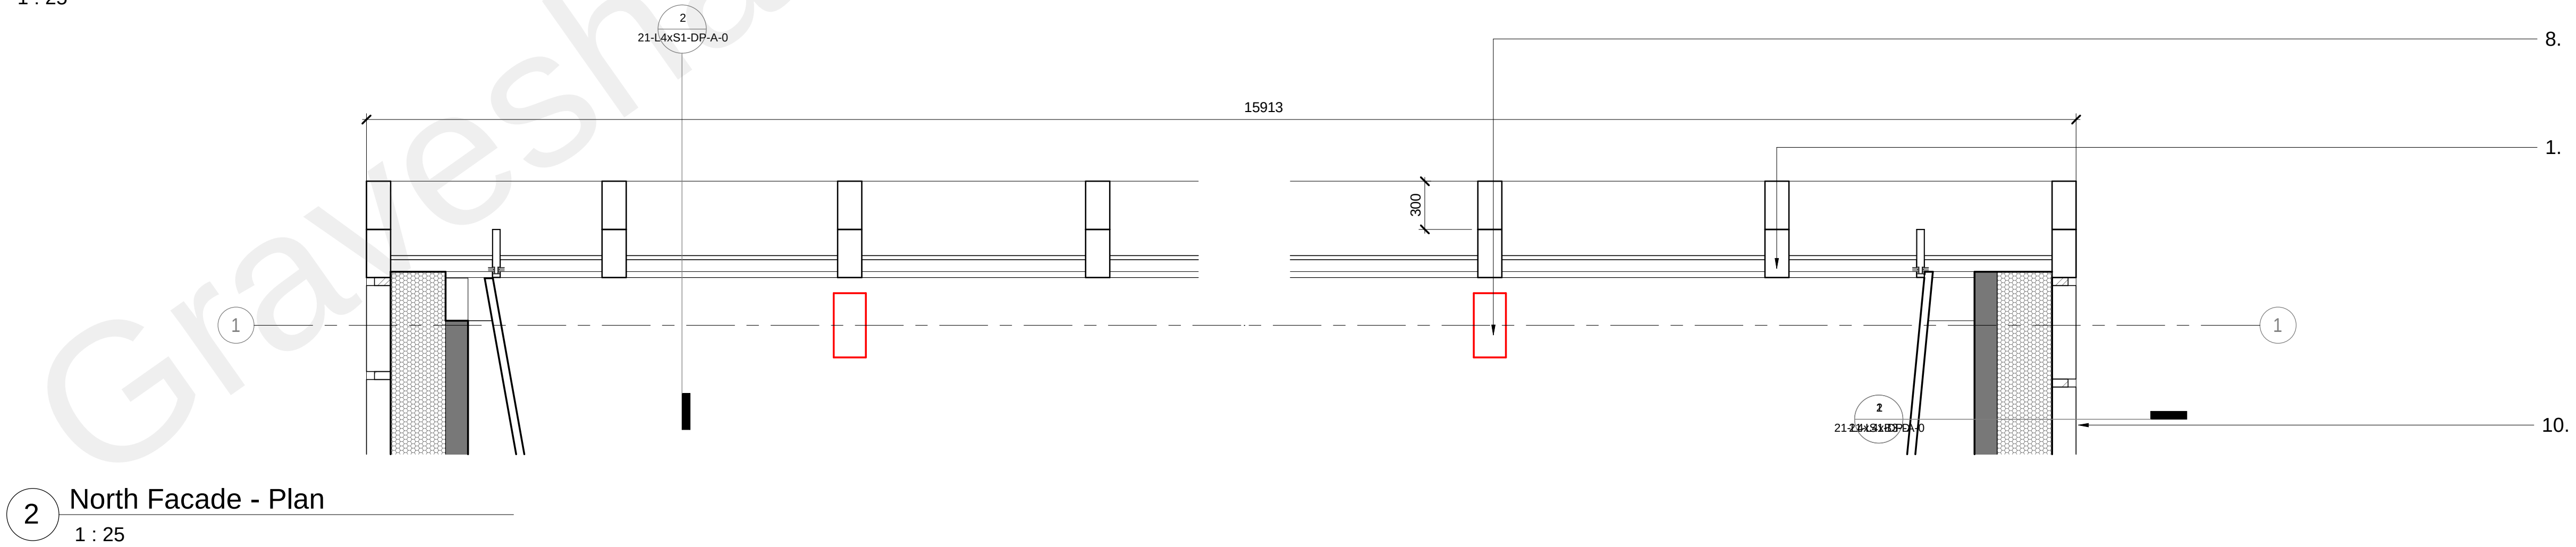


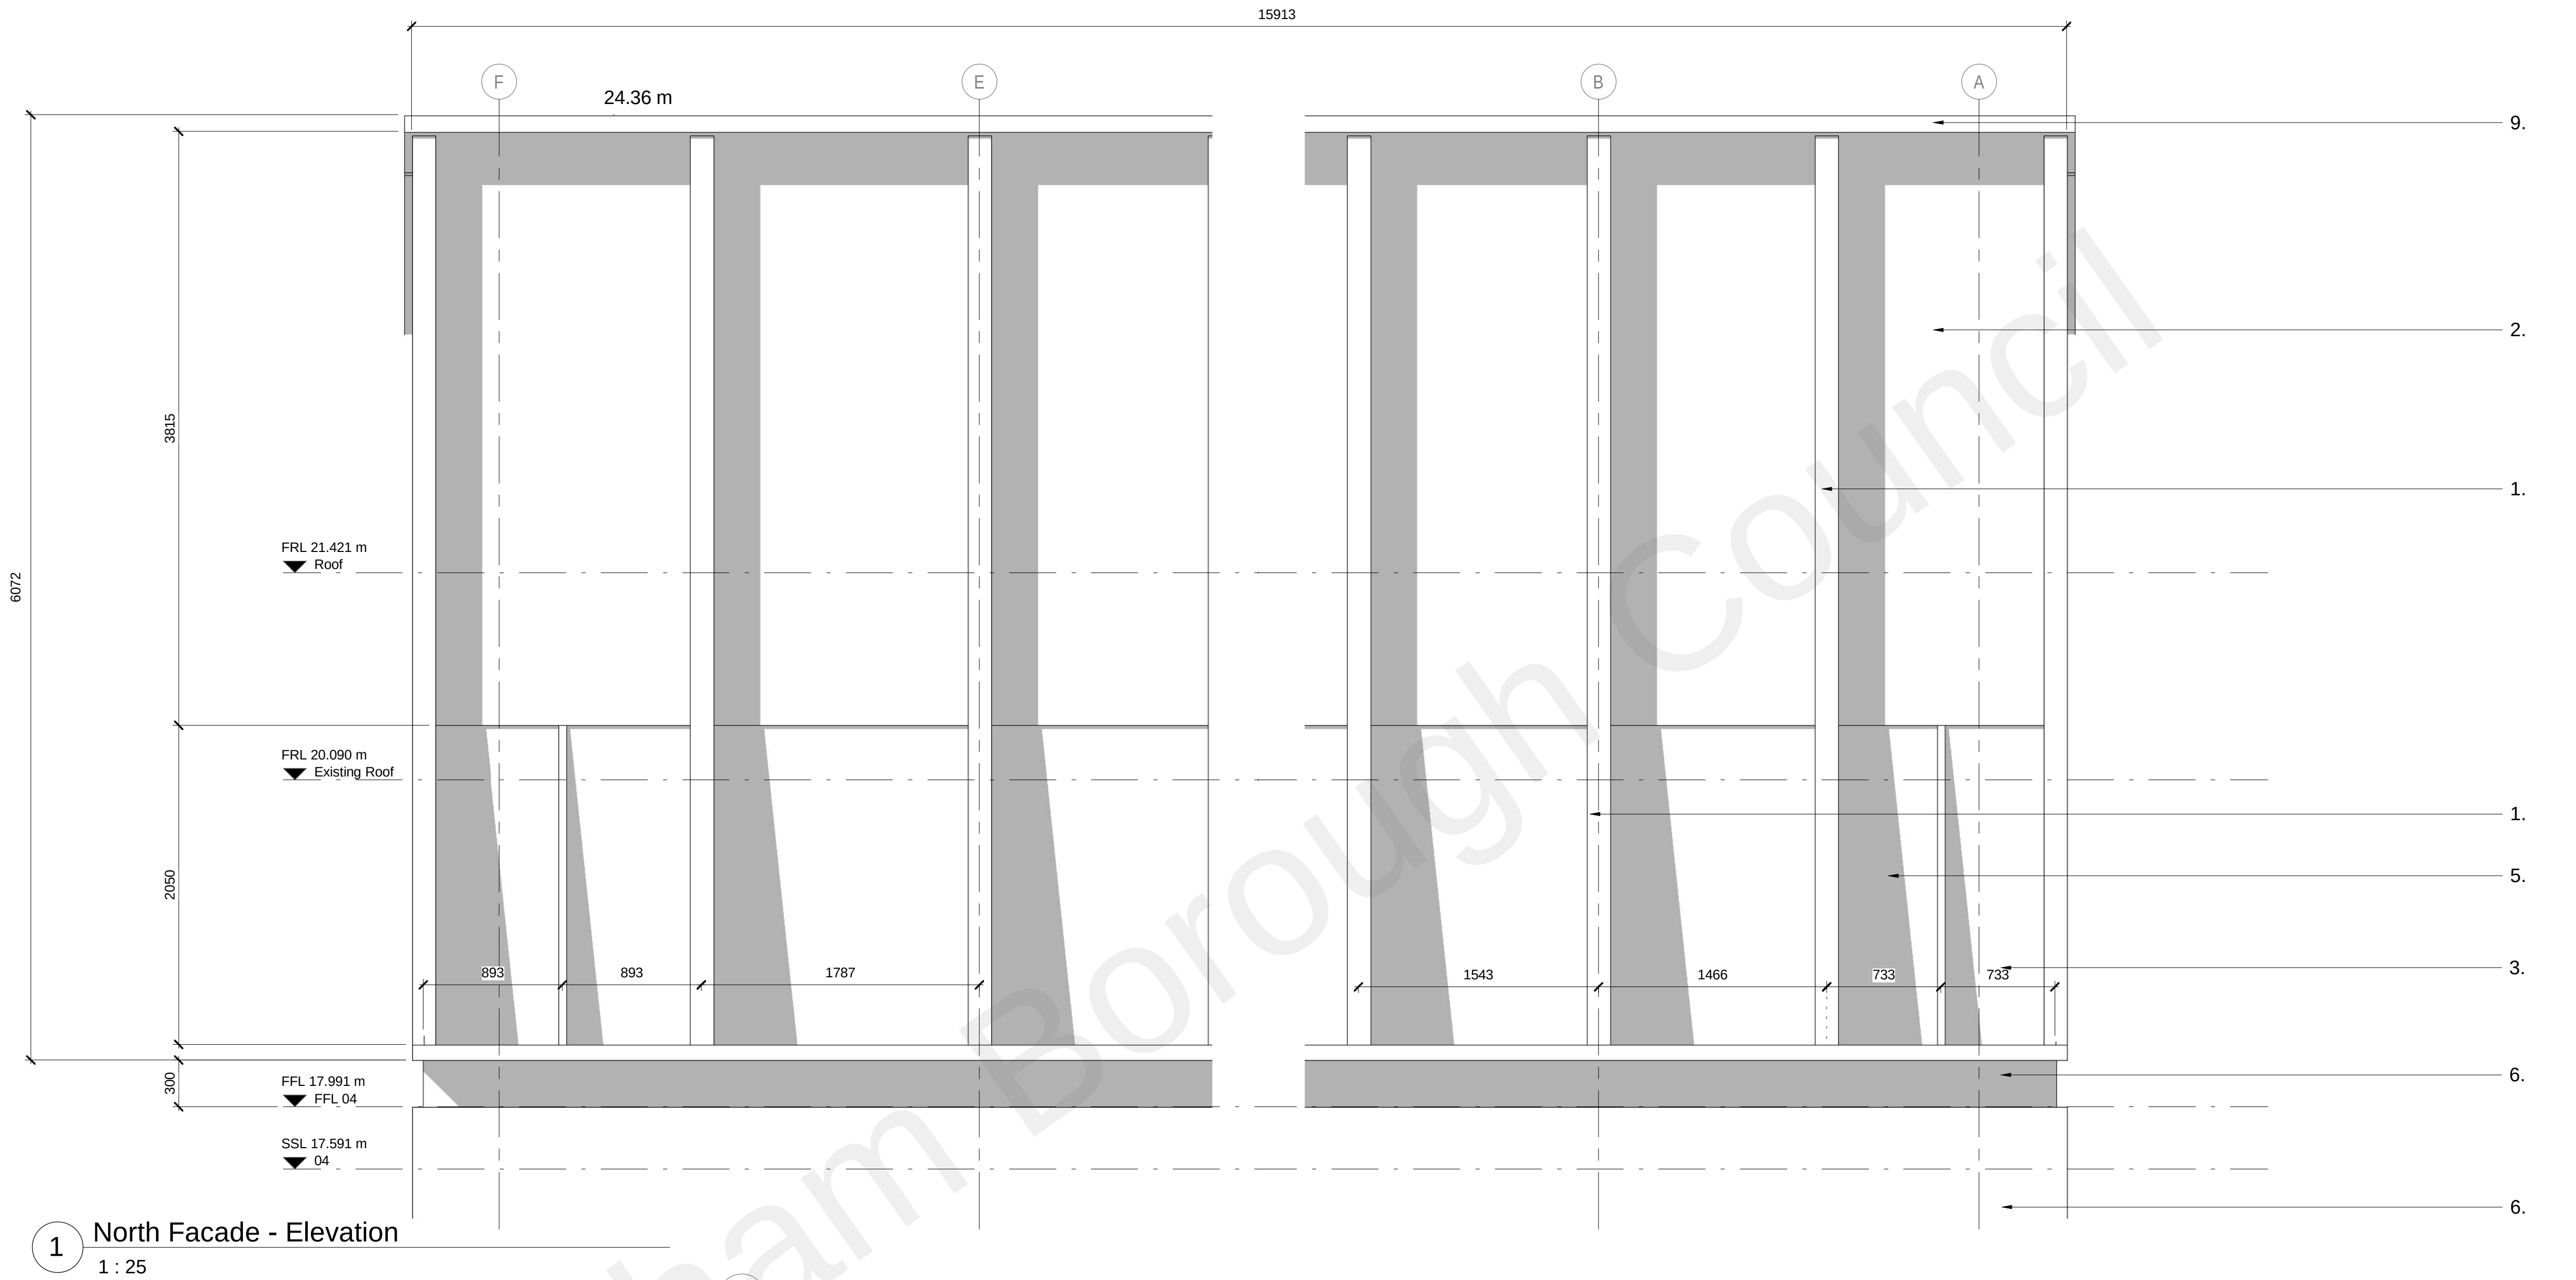

Rev	Date	Revision
P1	221021	Issued for Planning
P2	221206	Issued for Planning

By	Chk
KL	AB
KL	DK

Notes

For Health & Safety related information please refer to the Rolling Designers Risk Register. Where relevant, elements identified on this register are highlighted within the model and on the drawings with the following logo.

- DO NOT SCALE FROM DRAWING;
- Drawing to be printed in colour;
- All information contained in this drawing (including digital data) should be checked and verified prior to any fabrication or construction. Any inconsistencies or omissions should be reported to Bennetts Associates;
- Unless otherwise stated, all grids or co-ordinates are based on the Ordnance Survey National Grid via GPR Observations;
- Unless otherwise stated, all spot heights and levels are expressed as AOD for "above ordnance datum" based on the Ordnance Survey ODN (Ordnance Datum Newlyn).

Bennetts Associates Architects make no warranties, express or implied, with respect to the reuse of the data provided hereunder, regardless of its format or the means of its transmission.

All existing survey data is based on, or reference from, 3rd Party information. Unless otherwise stated, all structural, mechanical, electrical information is based on, or reference from, 3rd Party data.

© Crown Copyright 2021. All Rights Reserved.
Ordnance Survey License 123456

Key

1. Cladding Type 2 - Stick curtain wall system expressed vertical fins depth 300mm Colour TBC
2. Cladding Type 2A - Stick curtain wall system opaque insulated panel Colour TBC
3. Cladding Type 2B - Stick curtain wall system back painted glazed unit
4. Cladding Type 2C - Stick curtain wall system vertical glazed unit
5. Cladding Type 2D - Stick curtain wall system tilted glazing unit
6. Metal PPC flashing shadow gap detail Colour TBC
7. Cladding type 1A - Insulation and Lime render overclad wall Colour TBC
8. Timber structure to structural engineer's specification
9. Cladding Type 2 horizontal cap to parapet
10. Cladding Type 2A - Stick curtain wall system opaque insulated panel with expressed vertical shadow gap joints

NOTE: Final dimension of cladding subject to Stage 4 design



BENNETTS ASSOCIATES

1 Rawstorne Place, London EC1V 7NL
T +44(0)207 5203300 •
www.bennettsassociates.com
For Bennetts Associates' electronic information issue disclaimer

Project
Port Control Centre Gravesend
Port of London Authority

Drawing Title
Planning
External Wall Level 4
North Elevation Bay Study

Drawing Number
PCC-BA-21-L4xB2-DP-A-0

Scale @ A3
1:50

Scale @ A1
1:25

Project No. 2204

Revision/Suitability
P2 S4

Revision Date
221206

YY MM DD