



Historic Structure

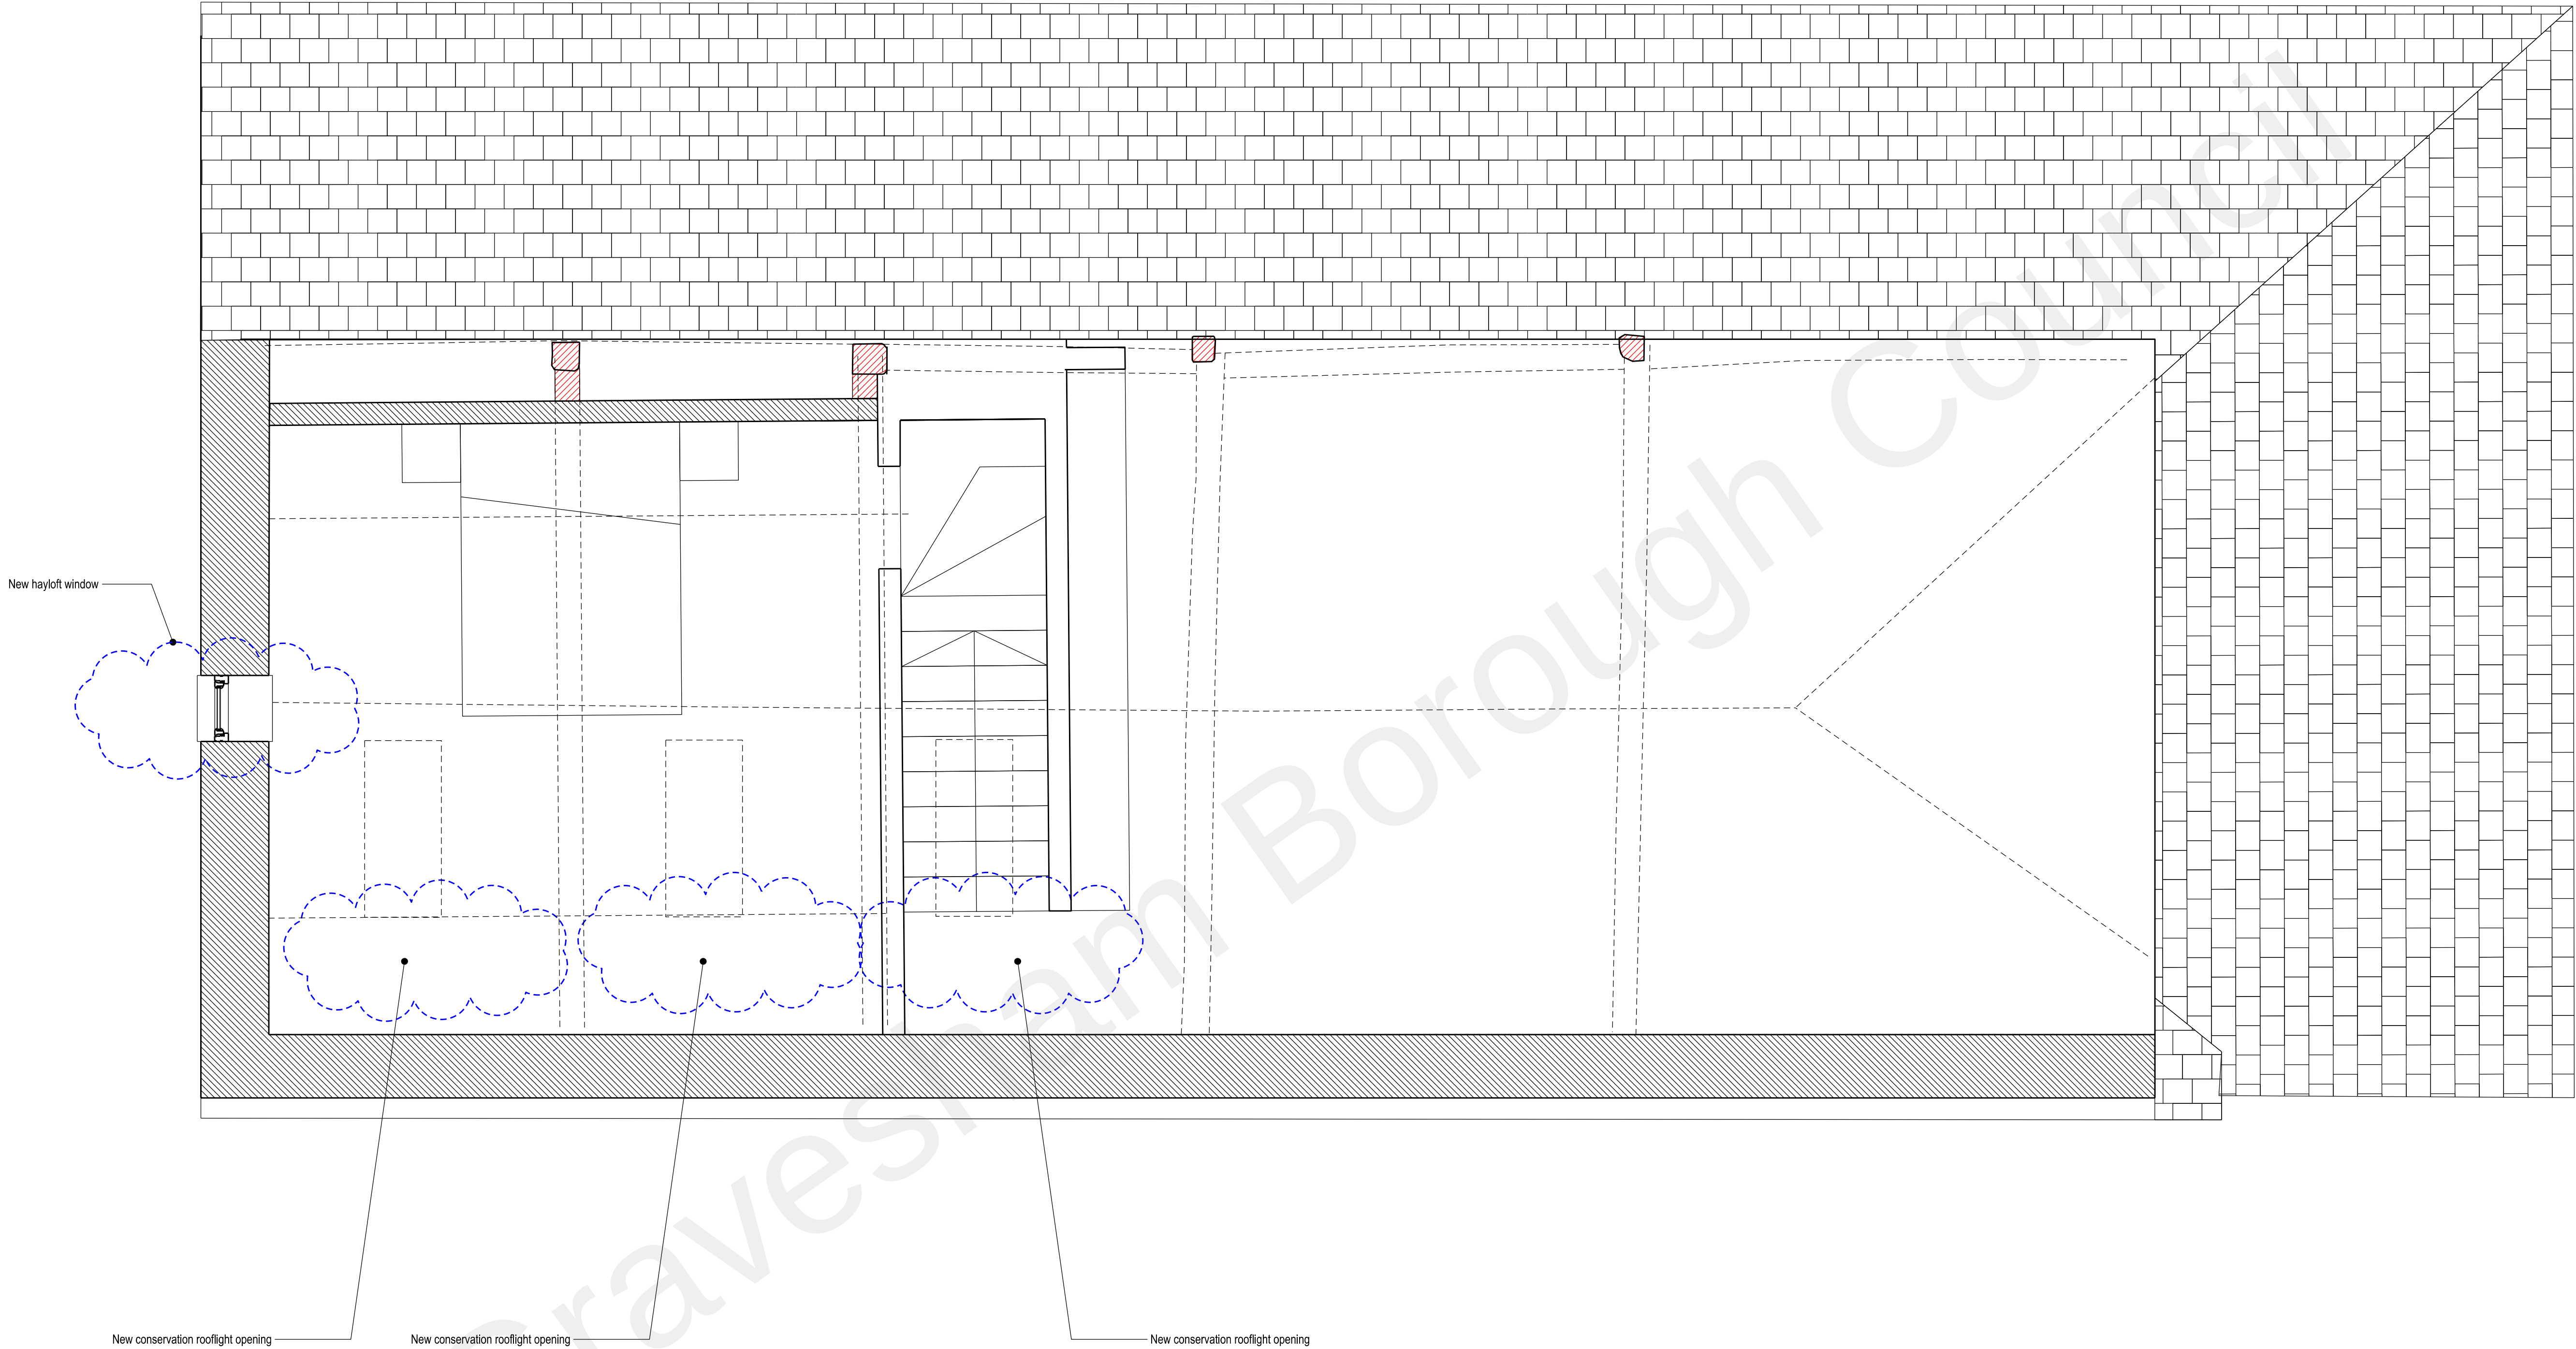

SCALE BAR
1:25 @ A1 (or 1:50 @A3)

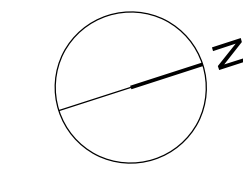

P02	15.07.22	Scale bar amended
P01	12.07.22	Planning submission - First Issue
revision	date	amendment

- Do not scale from this drawing - All dimensions to be checked on site by the Contractor - And such dimensions to be their responsibility - Report all drawing errors and omissions to the Architect - All dimensions in millimeters unless noted otherwise - If in doubt ask Contract Administrator			
job title BAILIFFS BARN, CAMER PARK			
drawing title/location PROPOSED MEZZANINE FLOOR PLAN			
status	PLANNING APPLICATION		
scale	1:25 @ A1 (or 1:50 @A3)		
job no	element	drawing no.	revision
A0220	PL	111	P01