




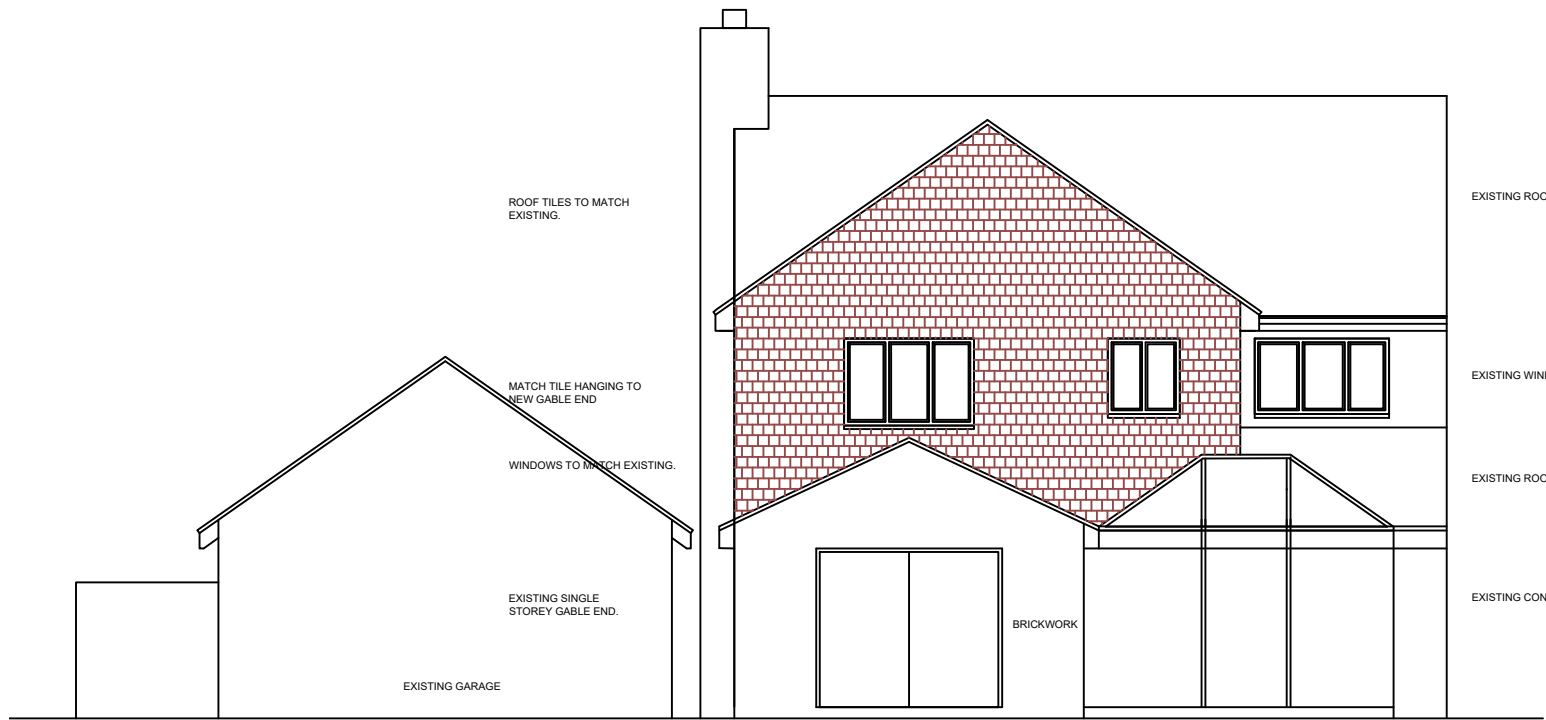


PROPOSED REAR ELEVATION

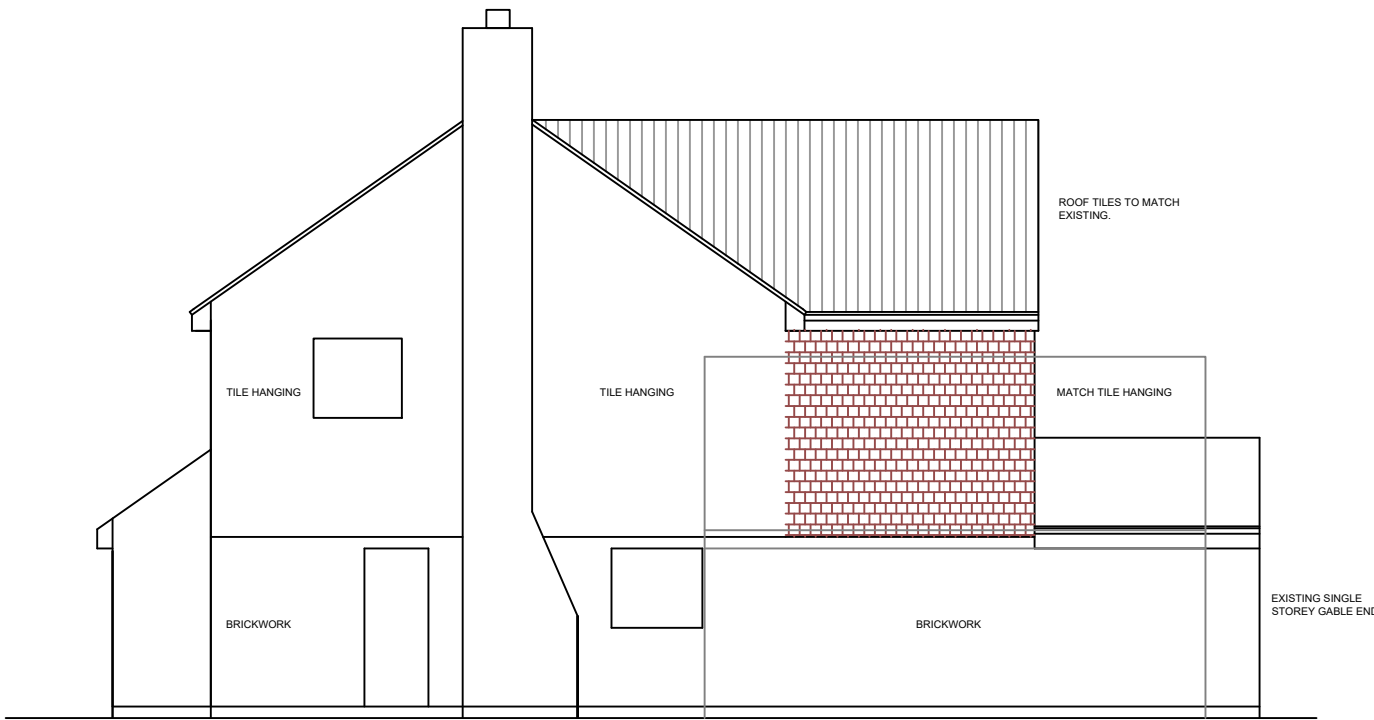


PROPOSED SIDE ELEVATION

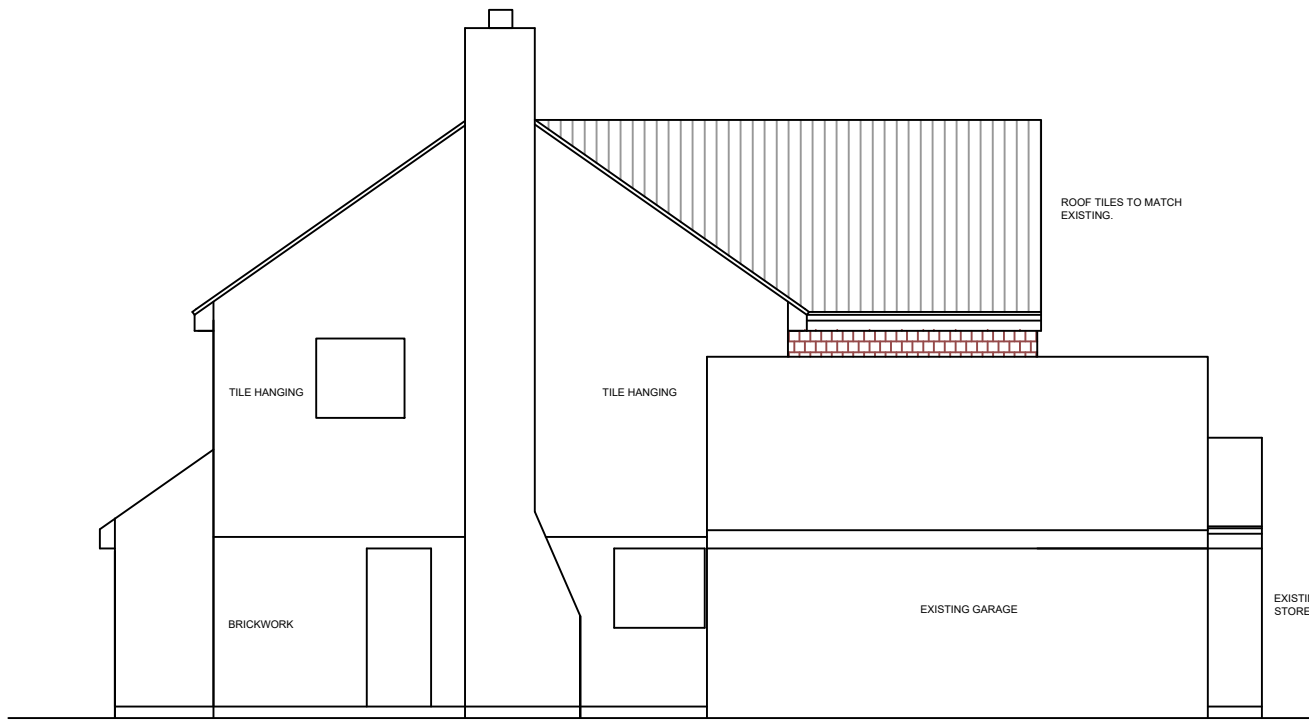


PROPOSED SIDE ELEVATION WITH EXISTING GARAGE

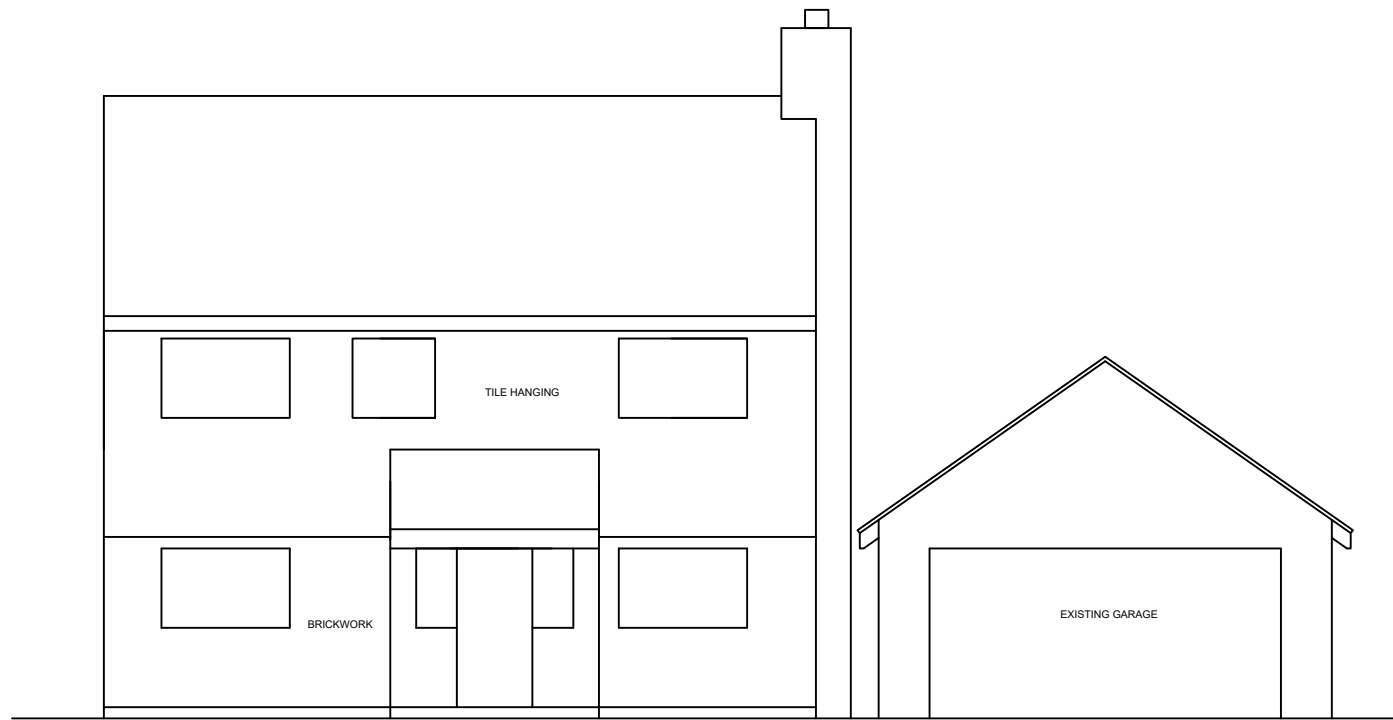


EXISTING FRONT ELEVATION

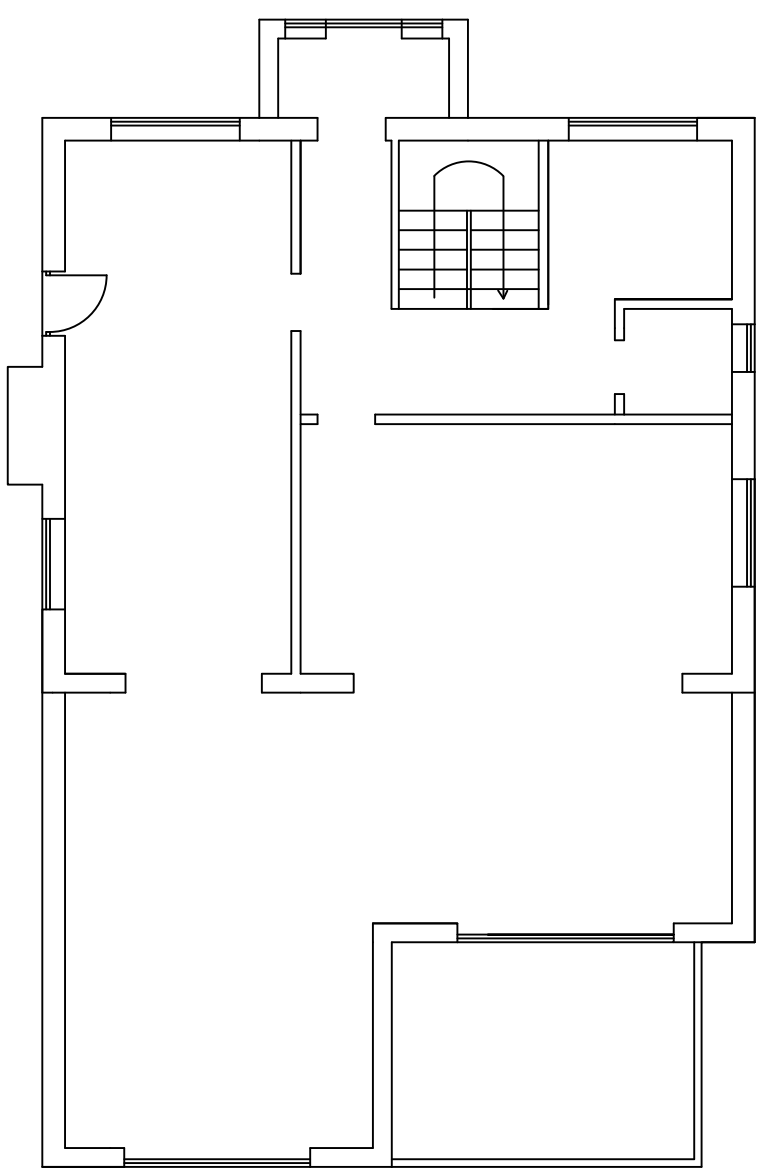


EXISTING GROUND FLOOR PLAN

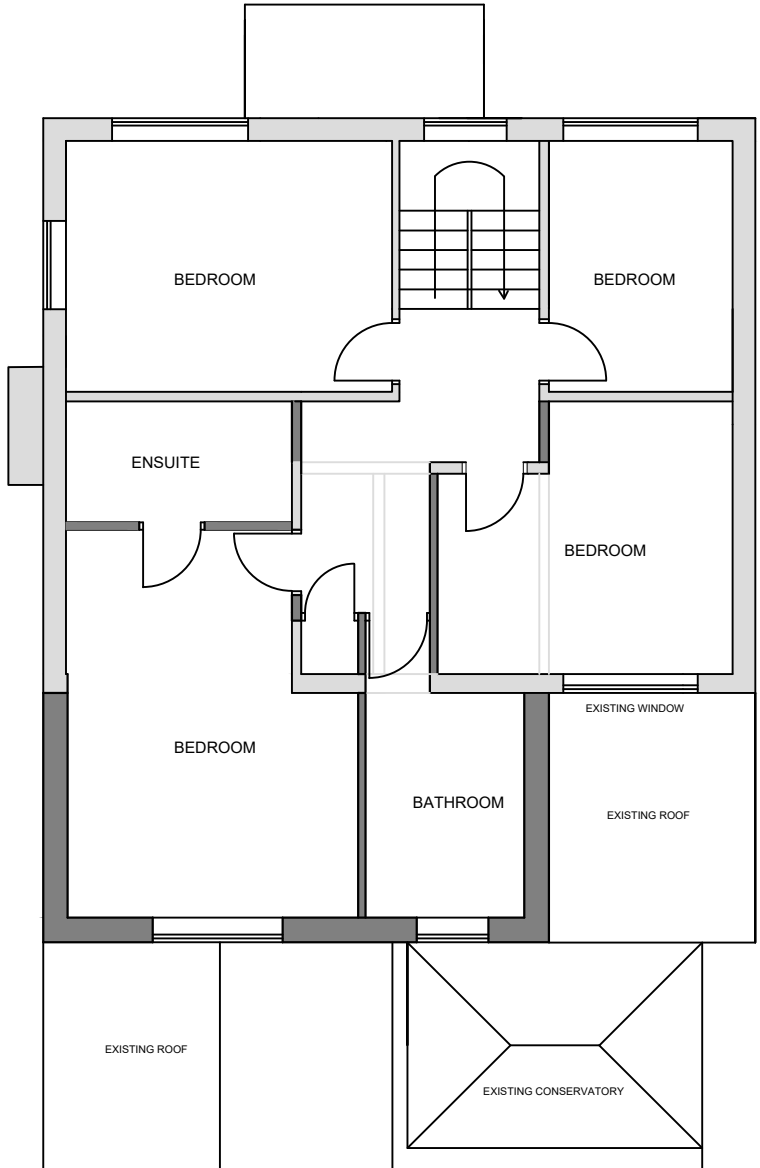


PROPOSED FIRST FLOOR PLAN

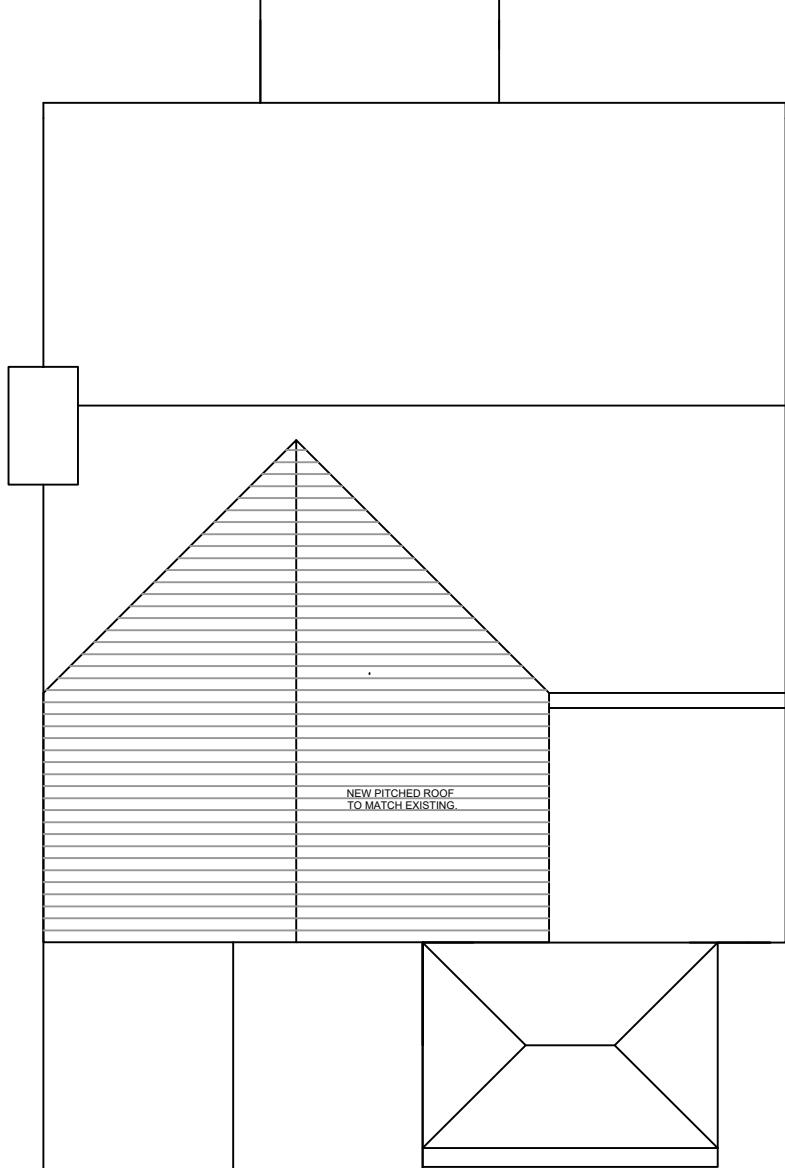



PROPOSED ROOF PLAN

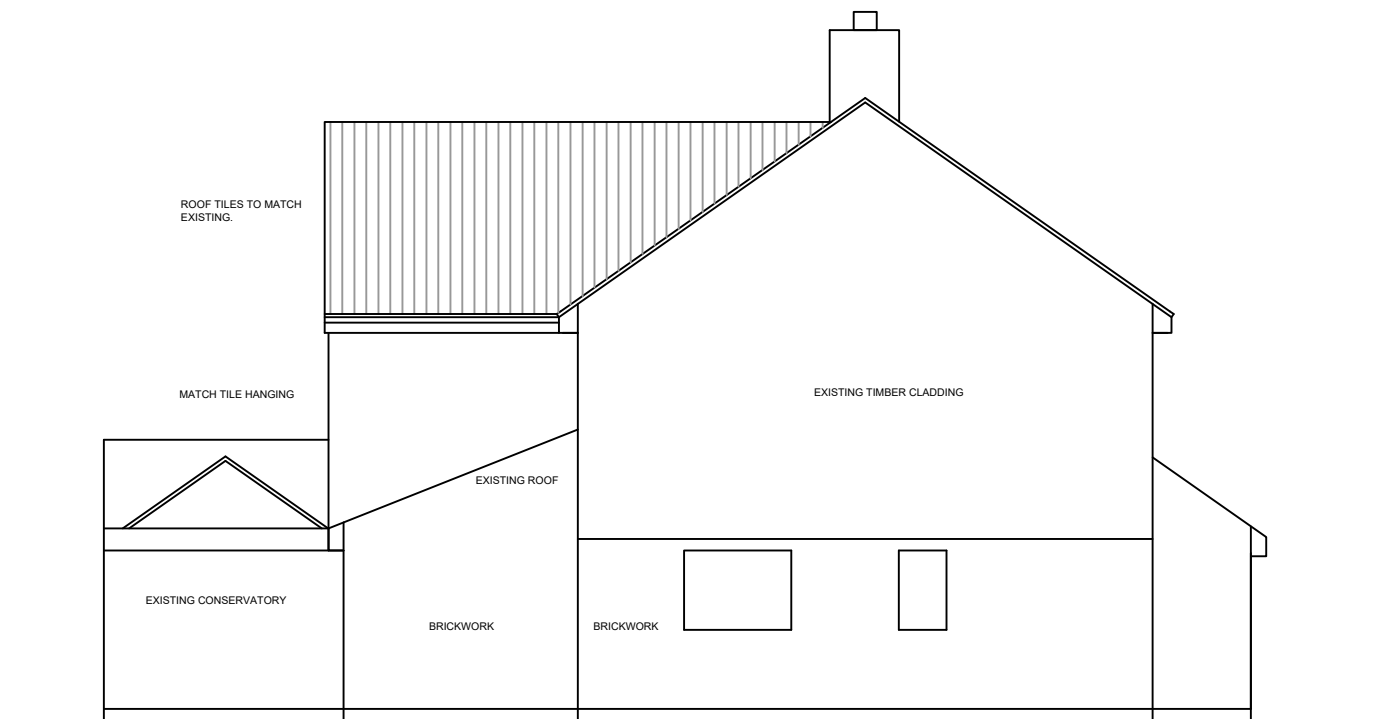

PROPOSED SIDE ELEVATION

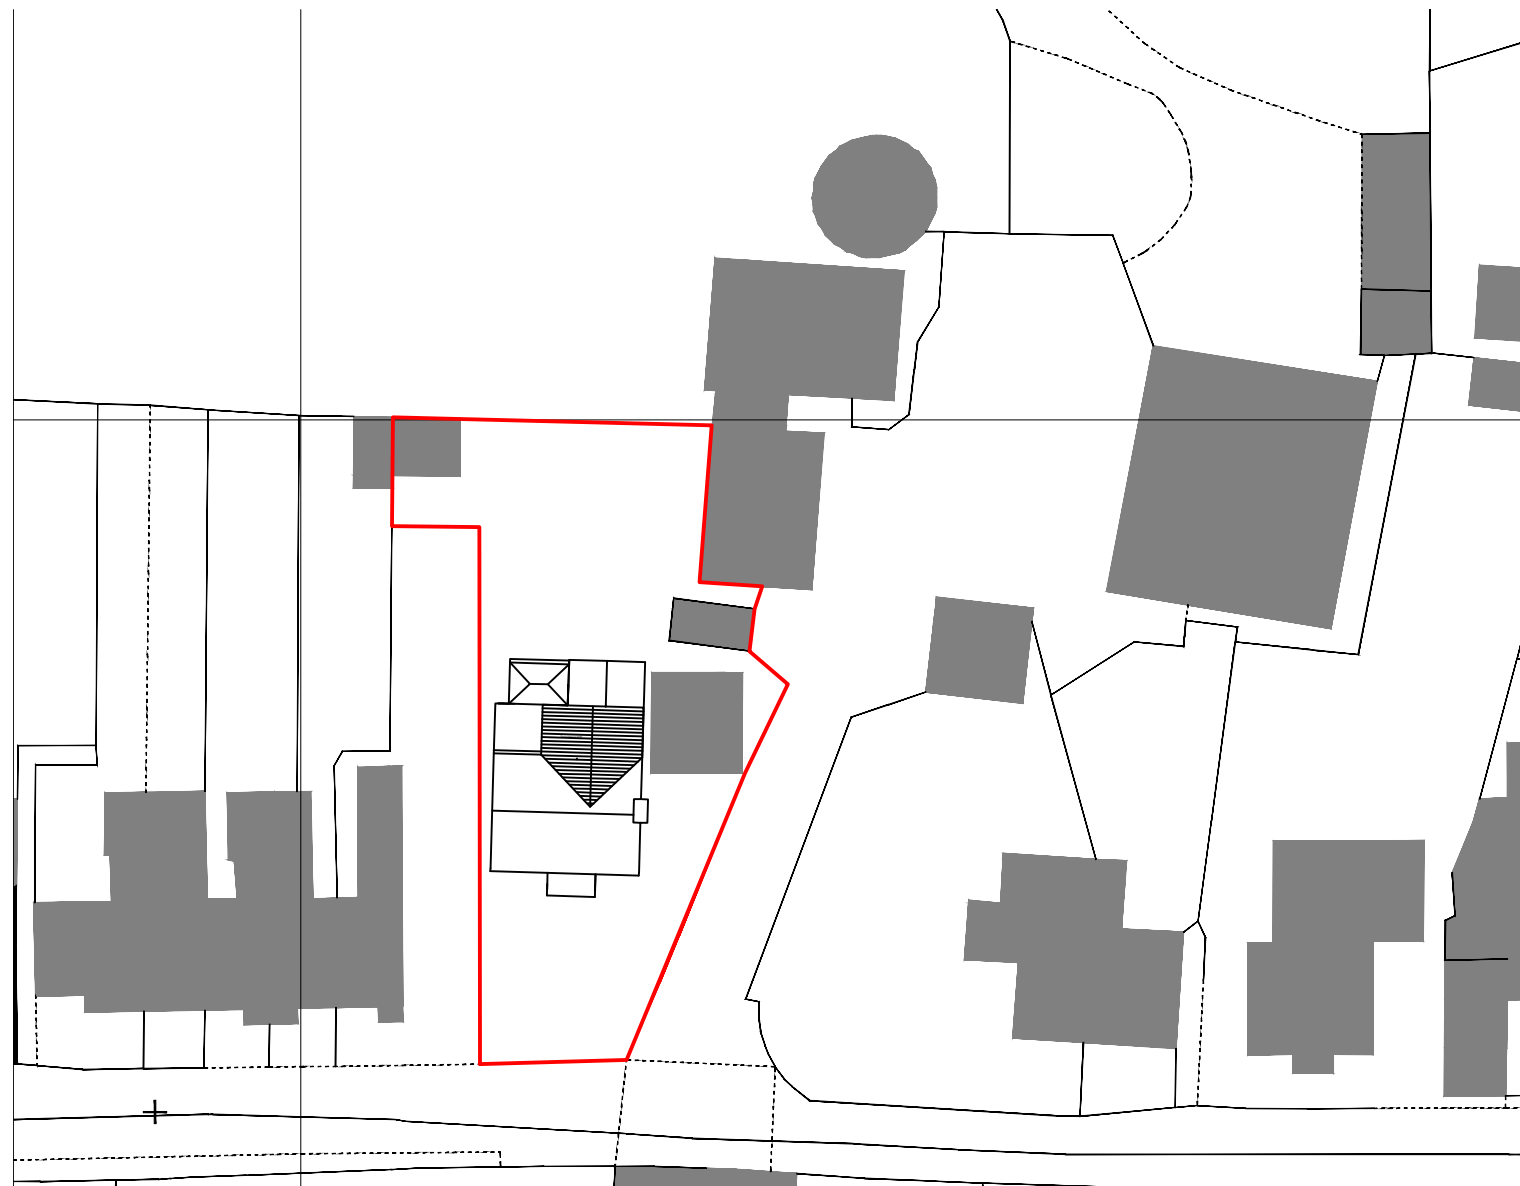

PROPOSED BLOCK PLAN 1:500

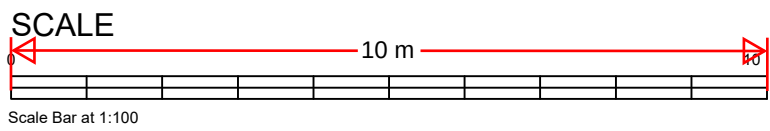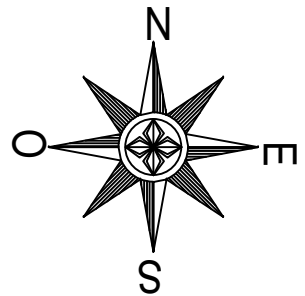

Revision	Date	Description
----------	------	-------------

Status	PLANNING
--------	----------



design studio
priestfield stadium gillingham kent ME7 4DD
tel 01634 304700 fax 01634 850986
e mail: markcarter.design@virgin.net

Client
MR BOBBY SINGH

Drawing Title
PROPOSED FLOOR PLANS AND ELEVATIONS

Project Title
THE COTTAGE
OLD WATLING STREET

Scale	Date	Drawn
1:100	AUG 24	MC

Drawing No	Rev
3541 - 002	B