




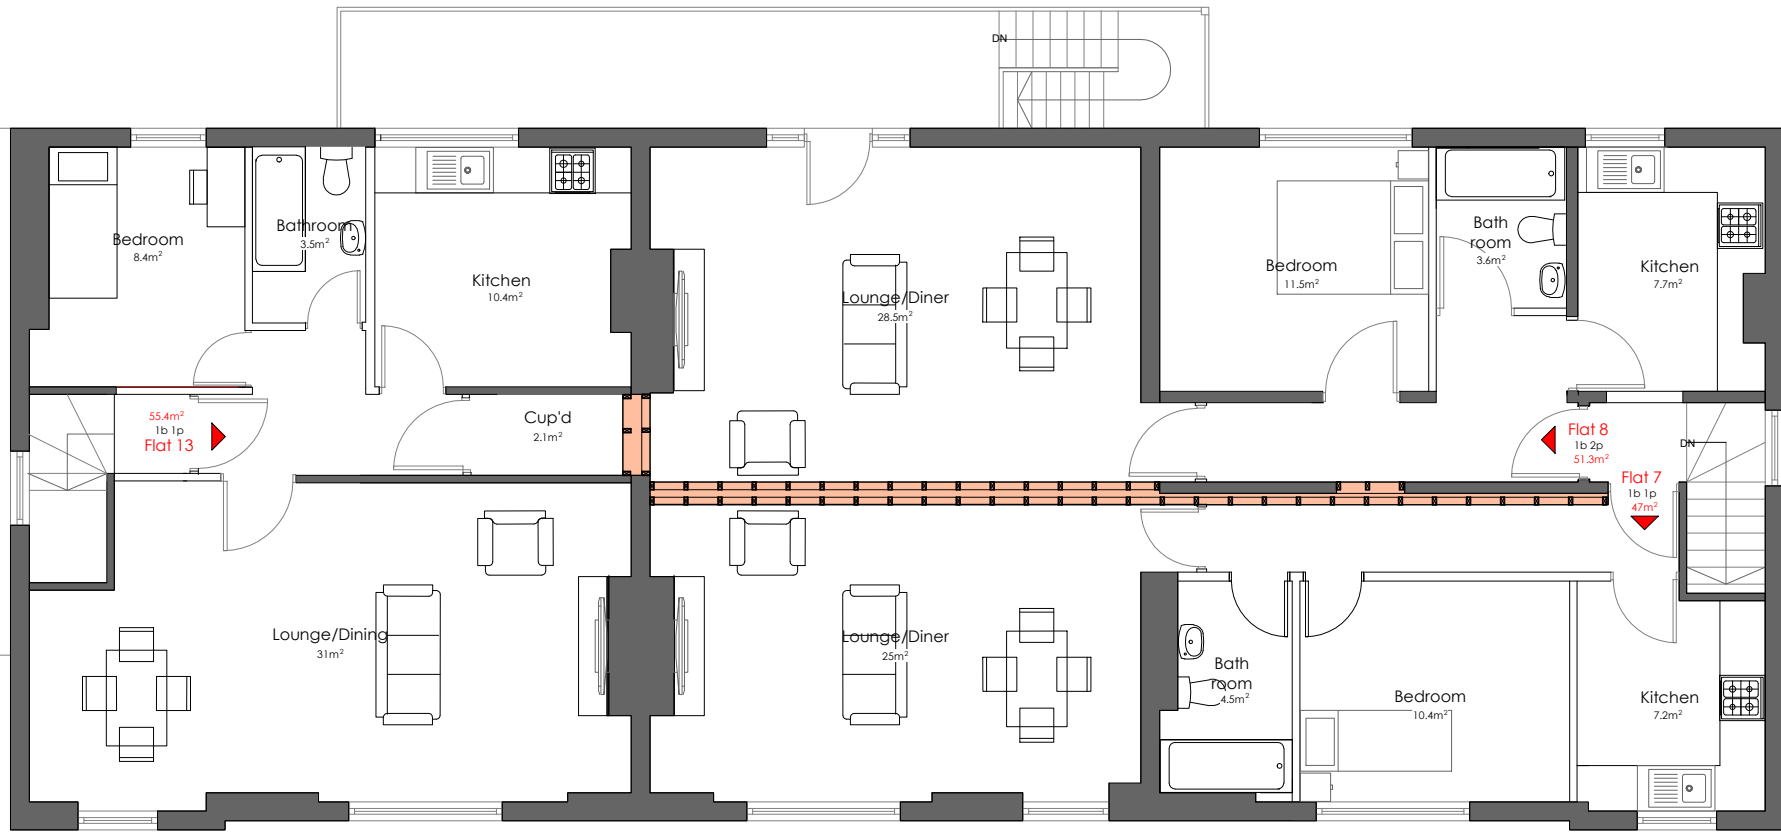


Proposed Second Floor Plan
1 : 100

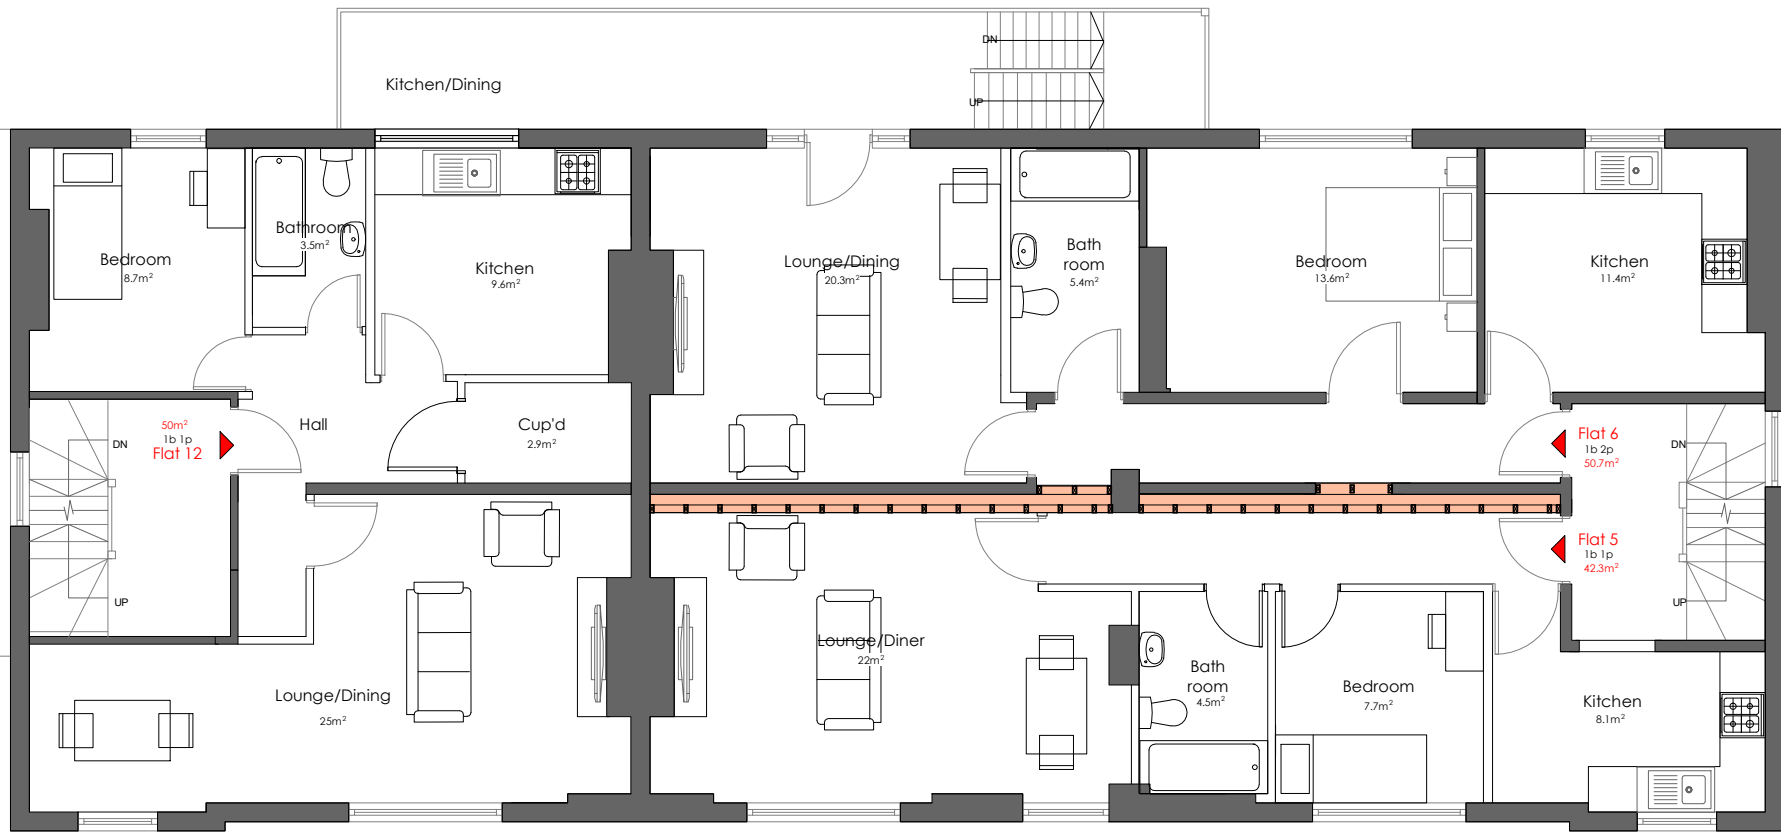


Proposed First Floor Plan
1 : 100

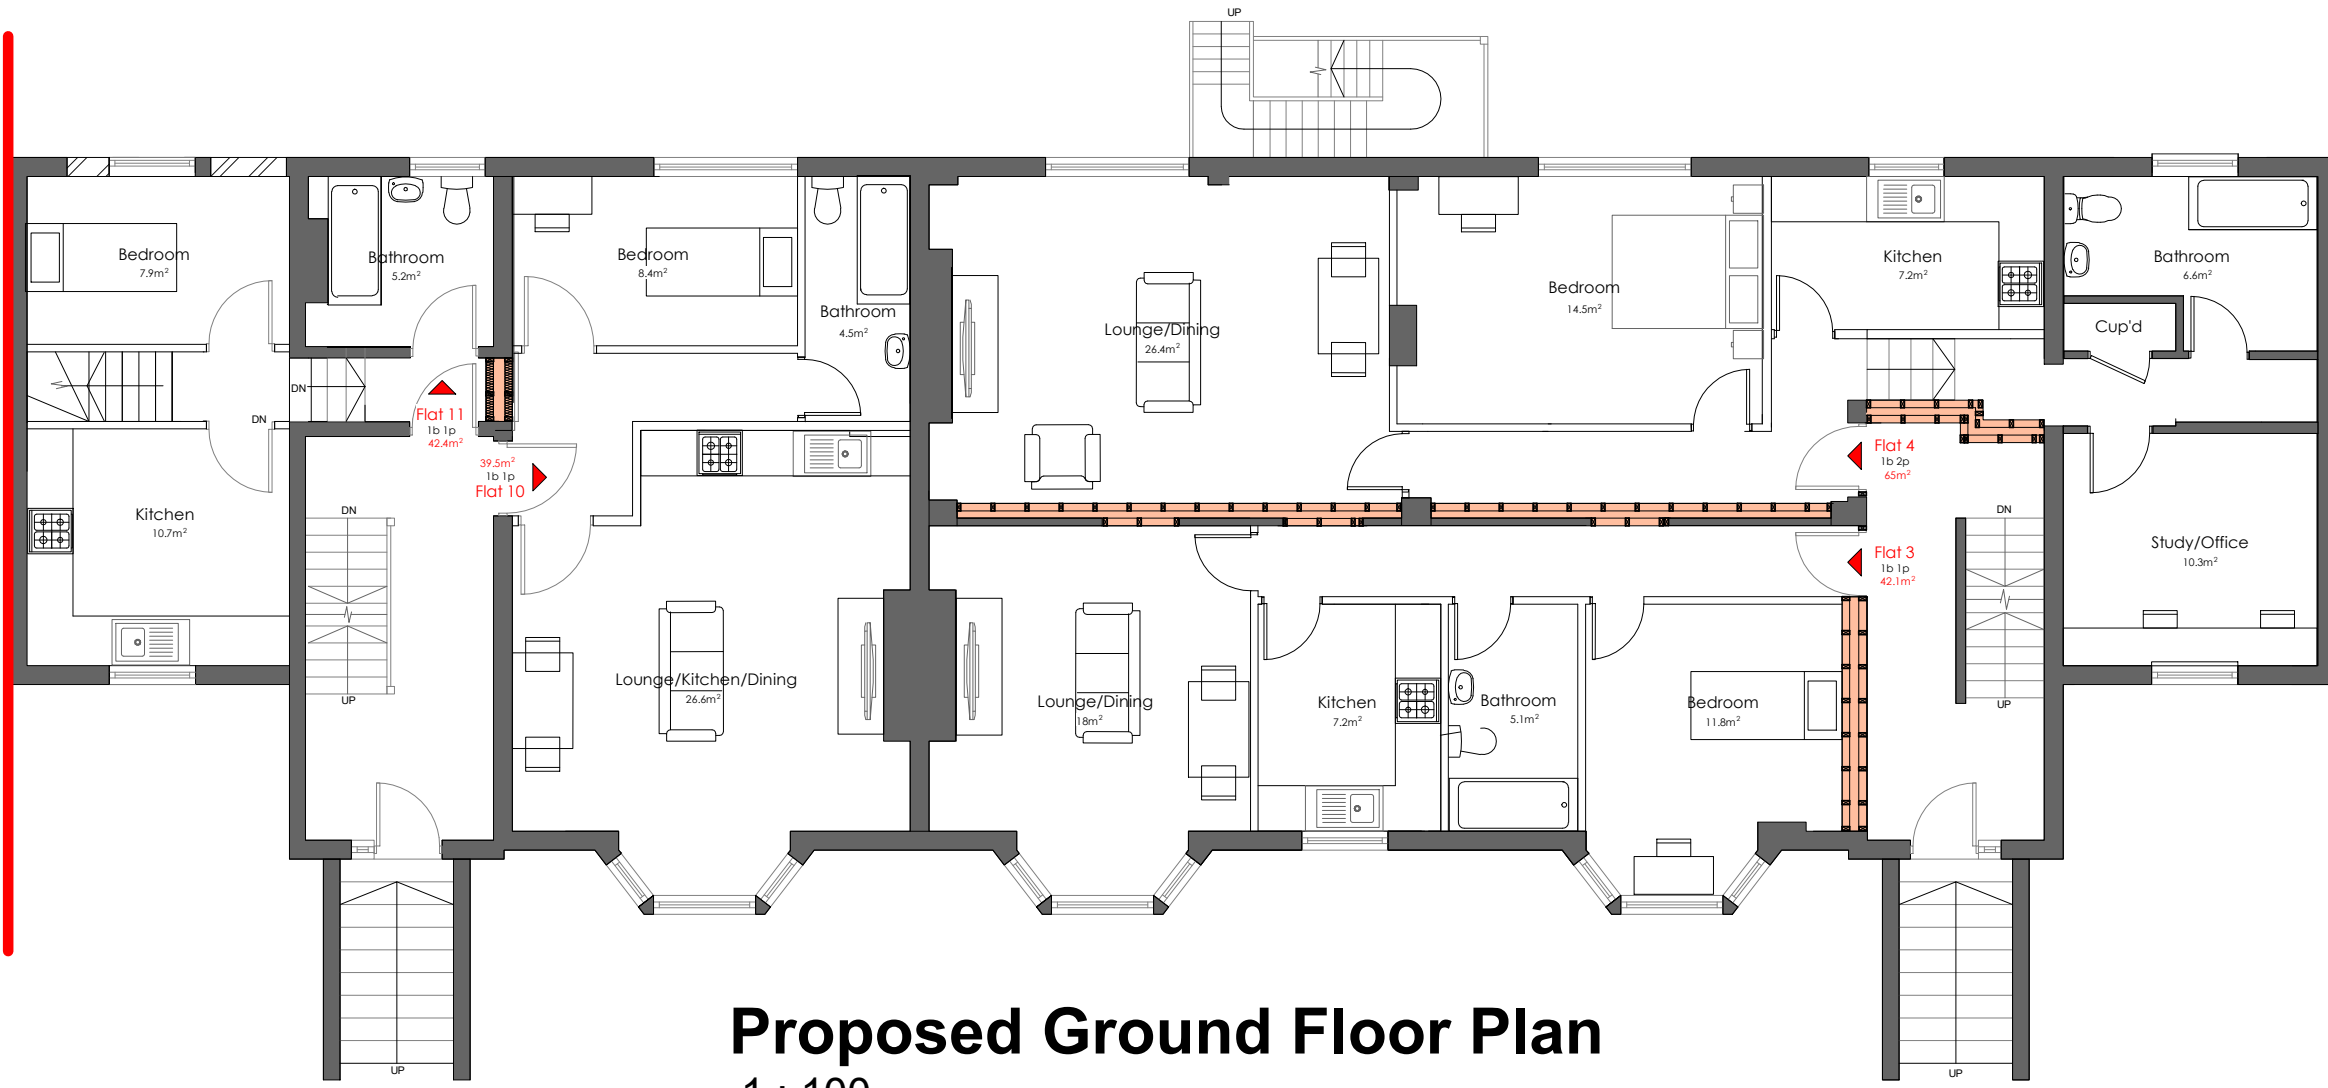

Proposed Ground Floor Plan
1 : 100

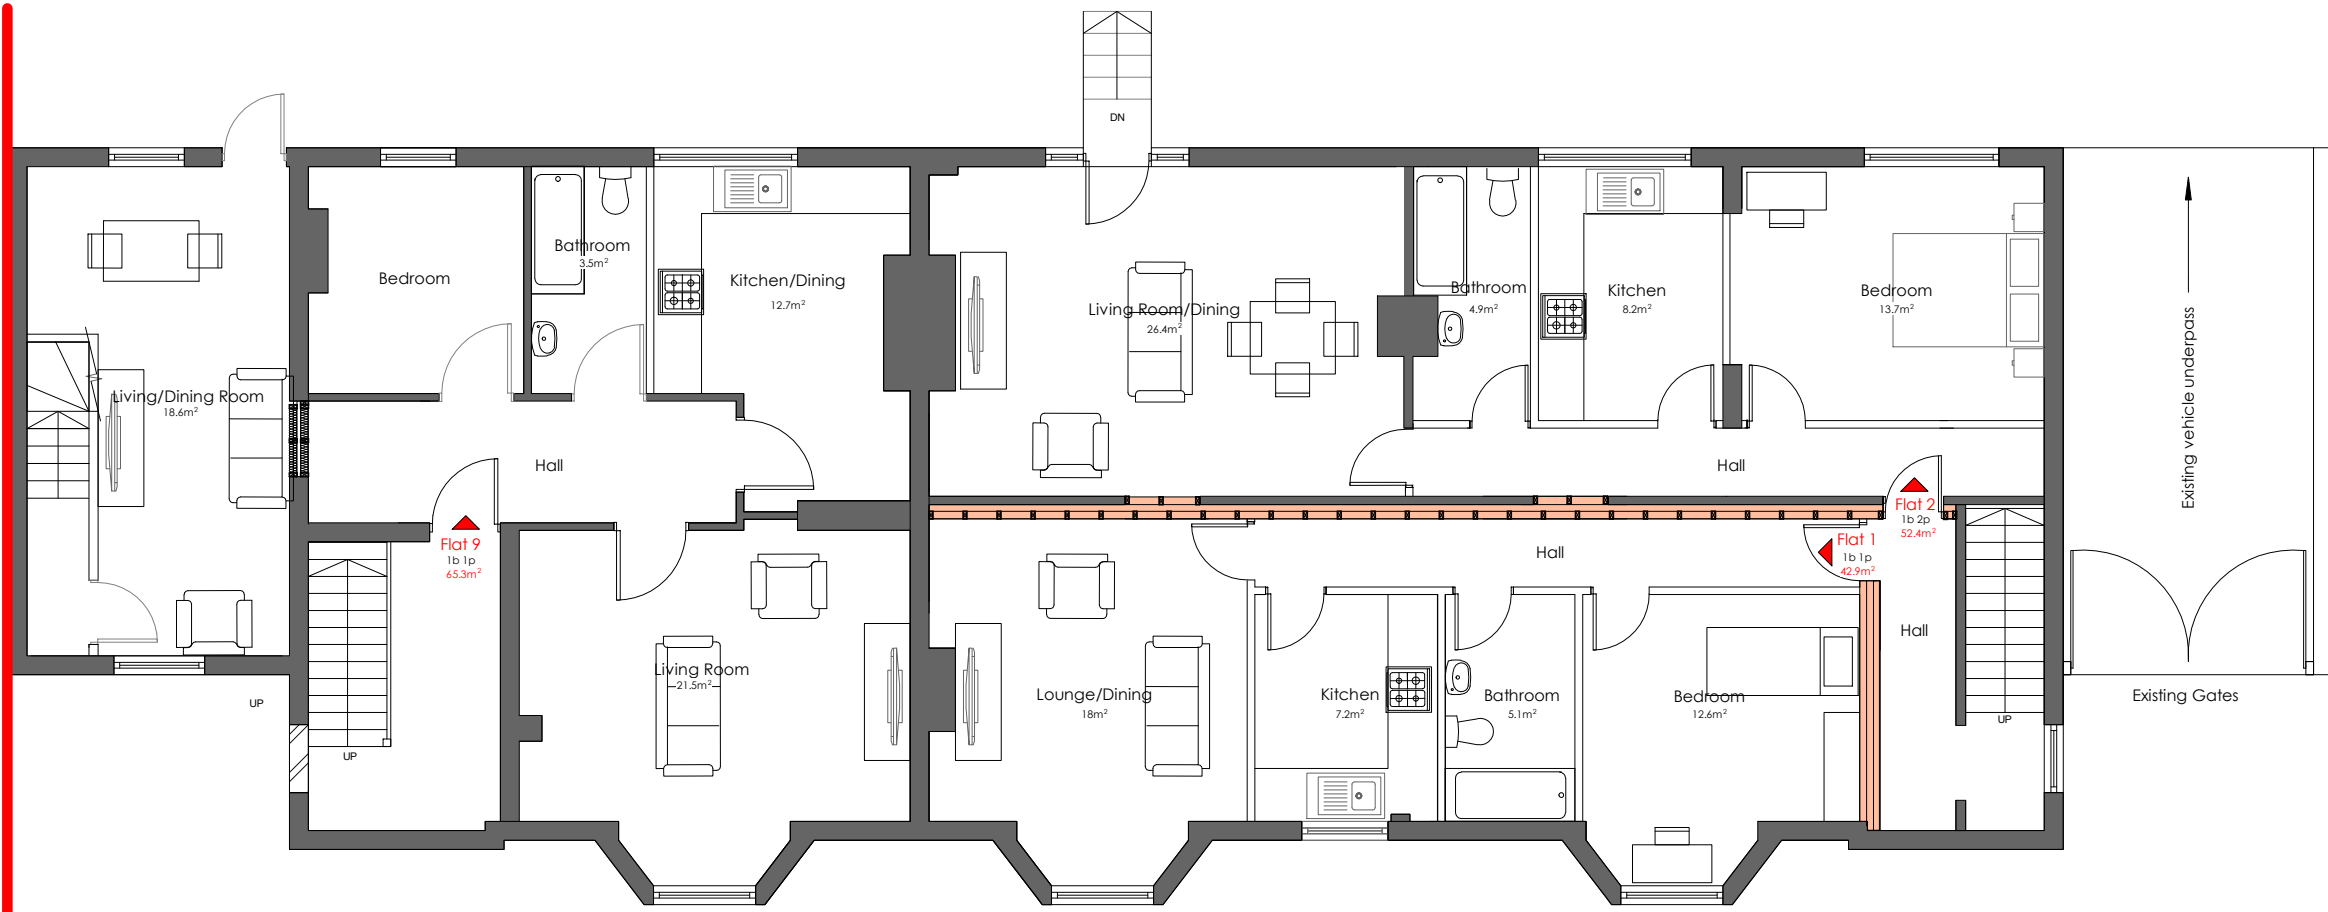

Proposed Lower Ground Floor Plan
1 : 100

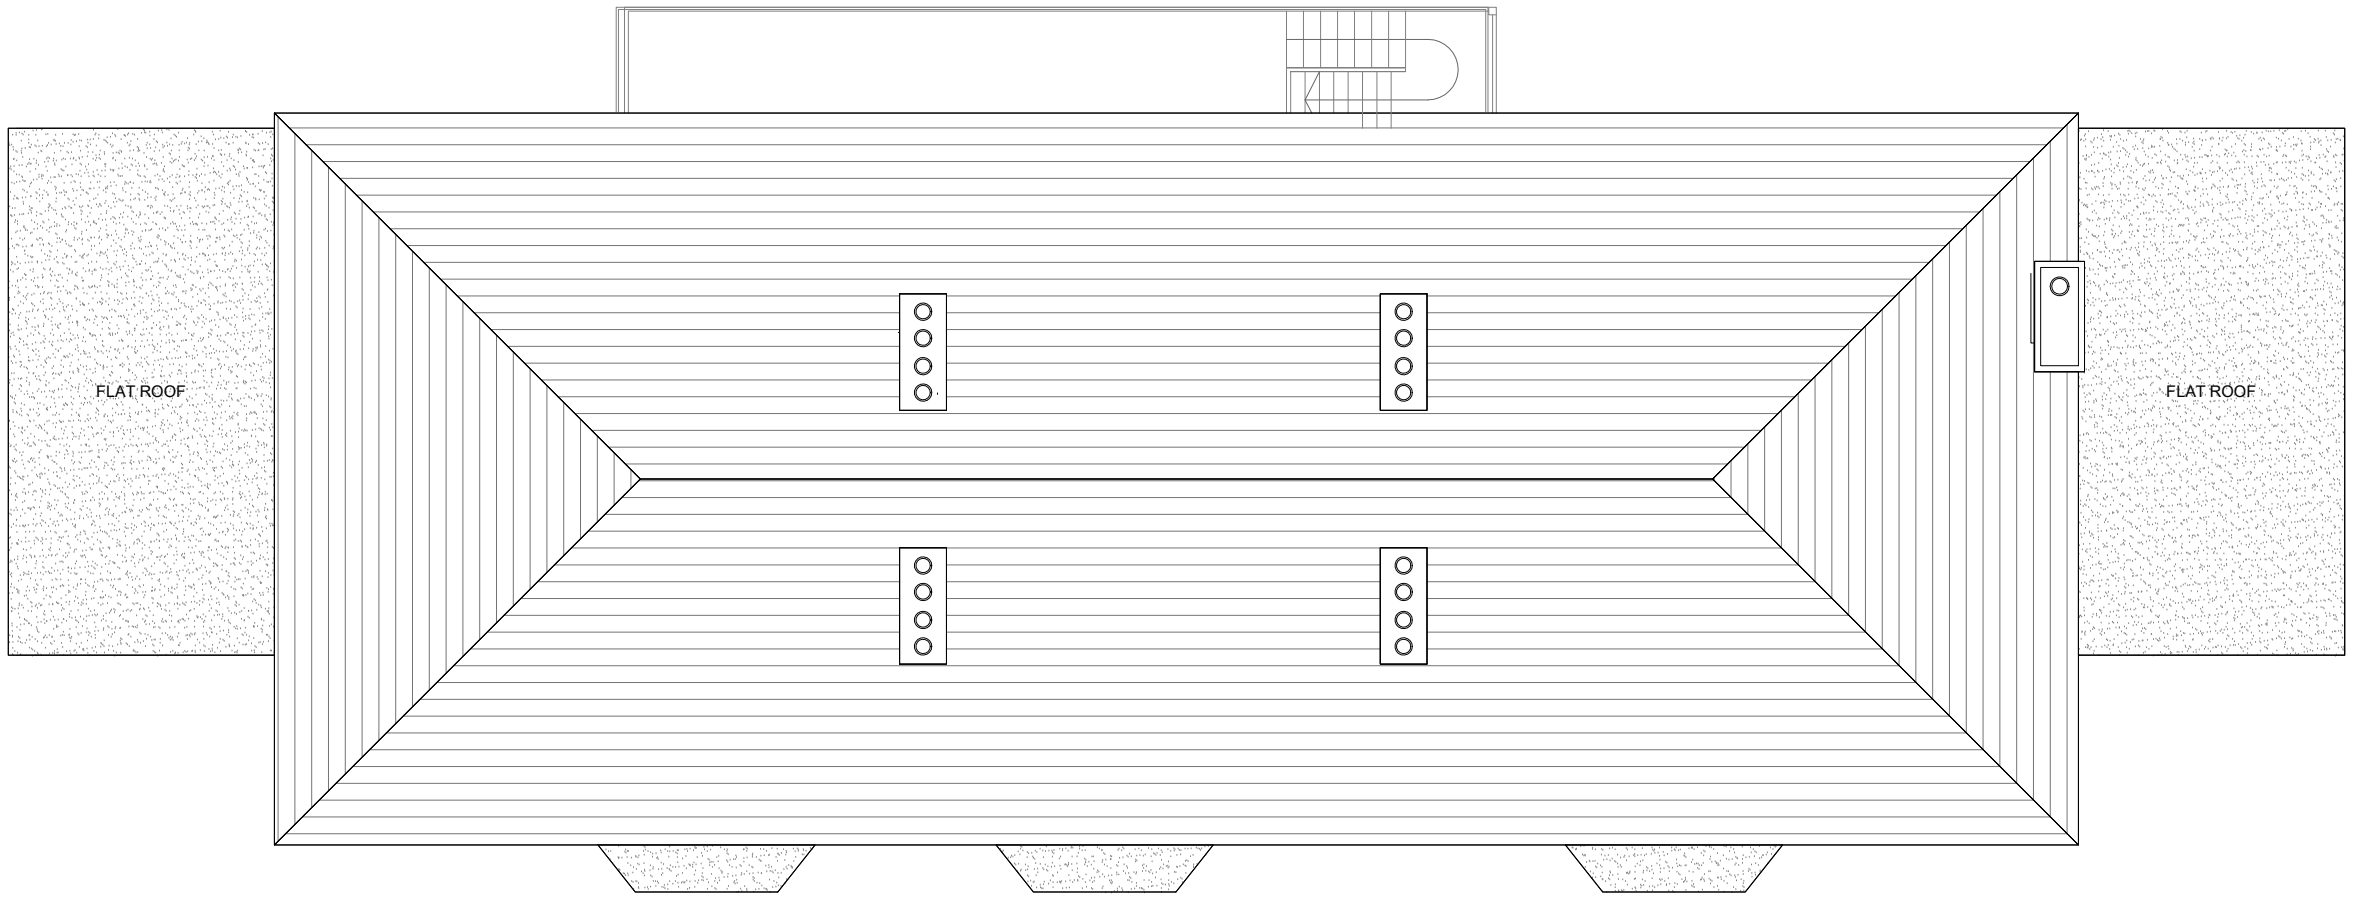

Proposed Roof Plan
1 : 100



Proposed Site Plan
1 : 500

Flat Schdule

Flat No	Size - (M ²)	Bedroom/s	Persons
FLAT 1	42.9	1	1
FLAT 2	52.4	1	2
FLAT 3	42.1	1	1
FLAT 4	65	1	2
FLAT 5	42.3	1	1
FLAT 6	50.7	1	2
FLAT 7	47	1	1
FLAT 8	52.3	1	2
FLAT 9	65.3	1	1
FLAT 10	39.5	1	1
FLAT 11	42.4	1	1
FLAT 12	50	1	1
FLAT 13	55.4	1	1

NOTE

1. ALL MEASUREMENTS TO BE CONFIRMED ON SITE

2. ALL DRAWINGS AND DETAILS TO BE READ IN CONJUNCTION WITH RELEVANT DOCUMENTS AND SPECIFICATIONS


3. NOTE: ANY VARIATIONS TO DETAIL MUST BE DISCUSSED WITH BUILDING CONTROL OFFICER AND ENGINEER

Rev	Description	Date

PROJECT St James House, 6-8 Overcliffe,
Gravesend DA11 0EF

CLIENT Tower Group Developments Ltd

SHEET NAME Proposed Plans

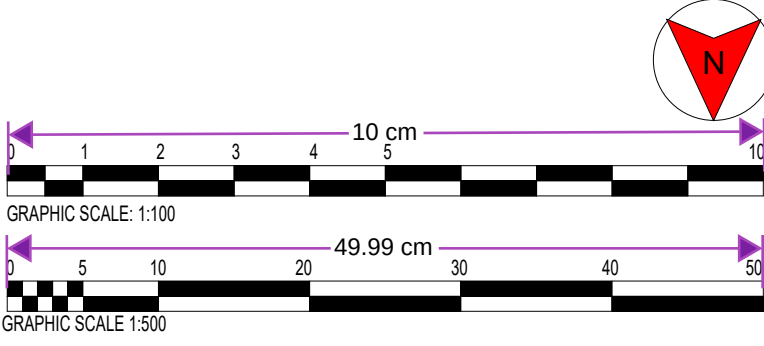

SANAA DESIGNS
Email - sanaadesigns@outlook.com
Mobile - 07583 437570

DRAWN BY MMK
CHECKED BY TK
DATE October 2024

SCALE (@ A1) As indicated
SHEET NUMBER PL-01/6-8OC/SD102
REV