




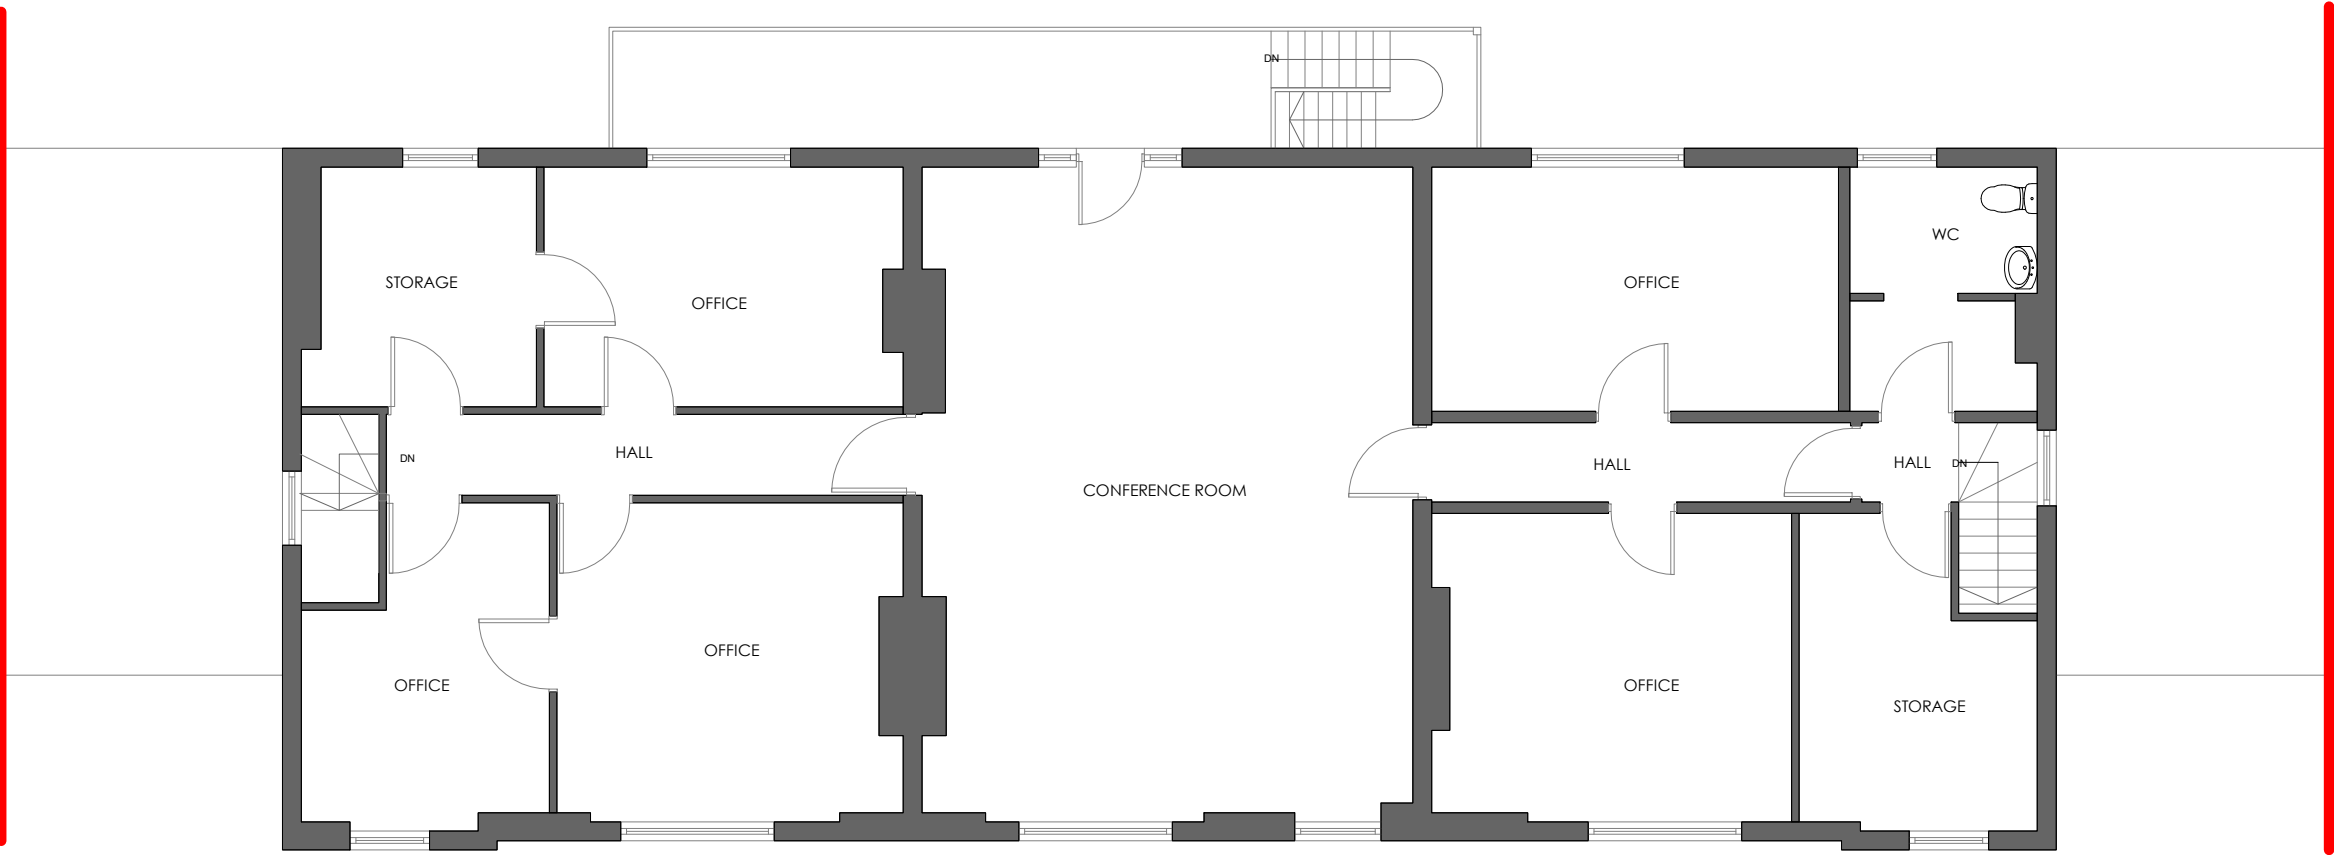


Existing Second Floor Plan
1 : 100

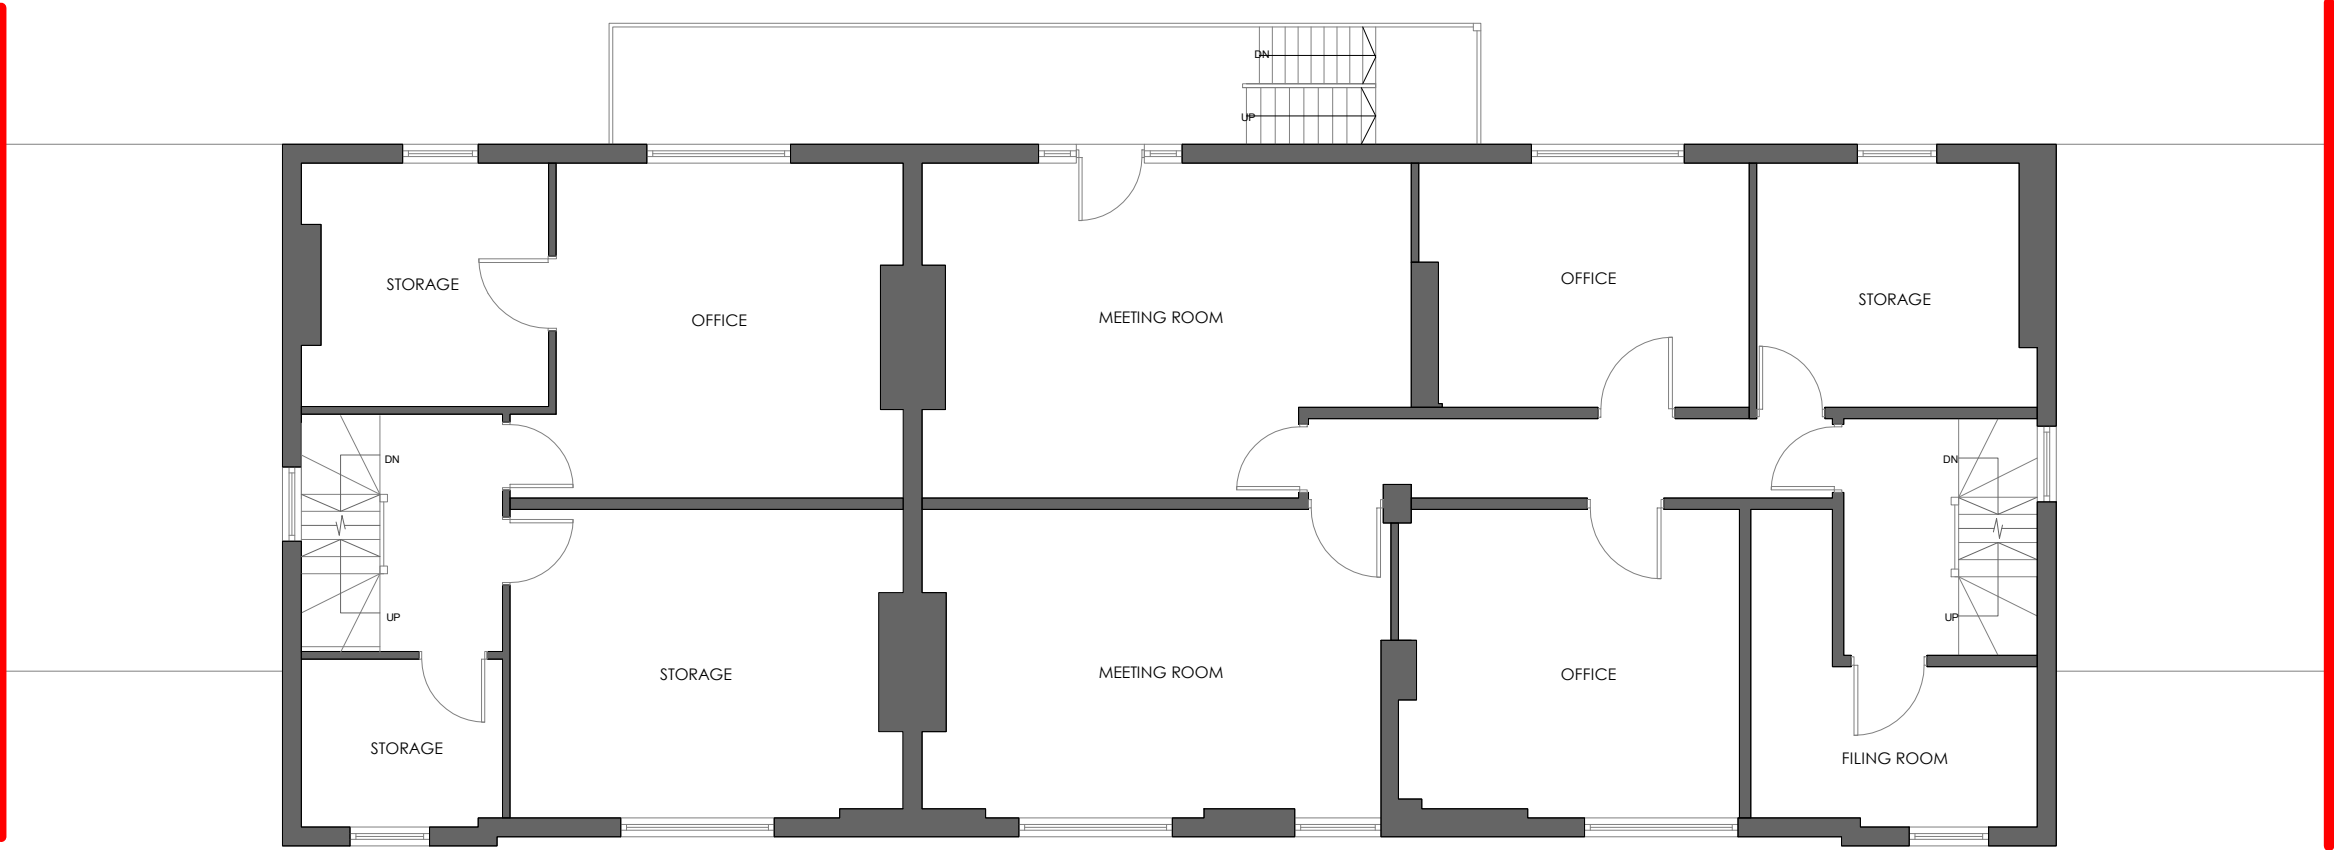


Existing First Floor Plan
1 : 100

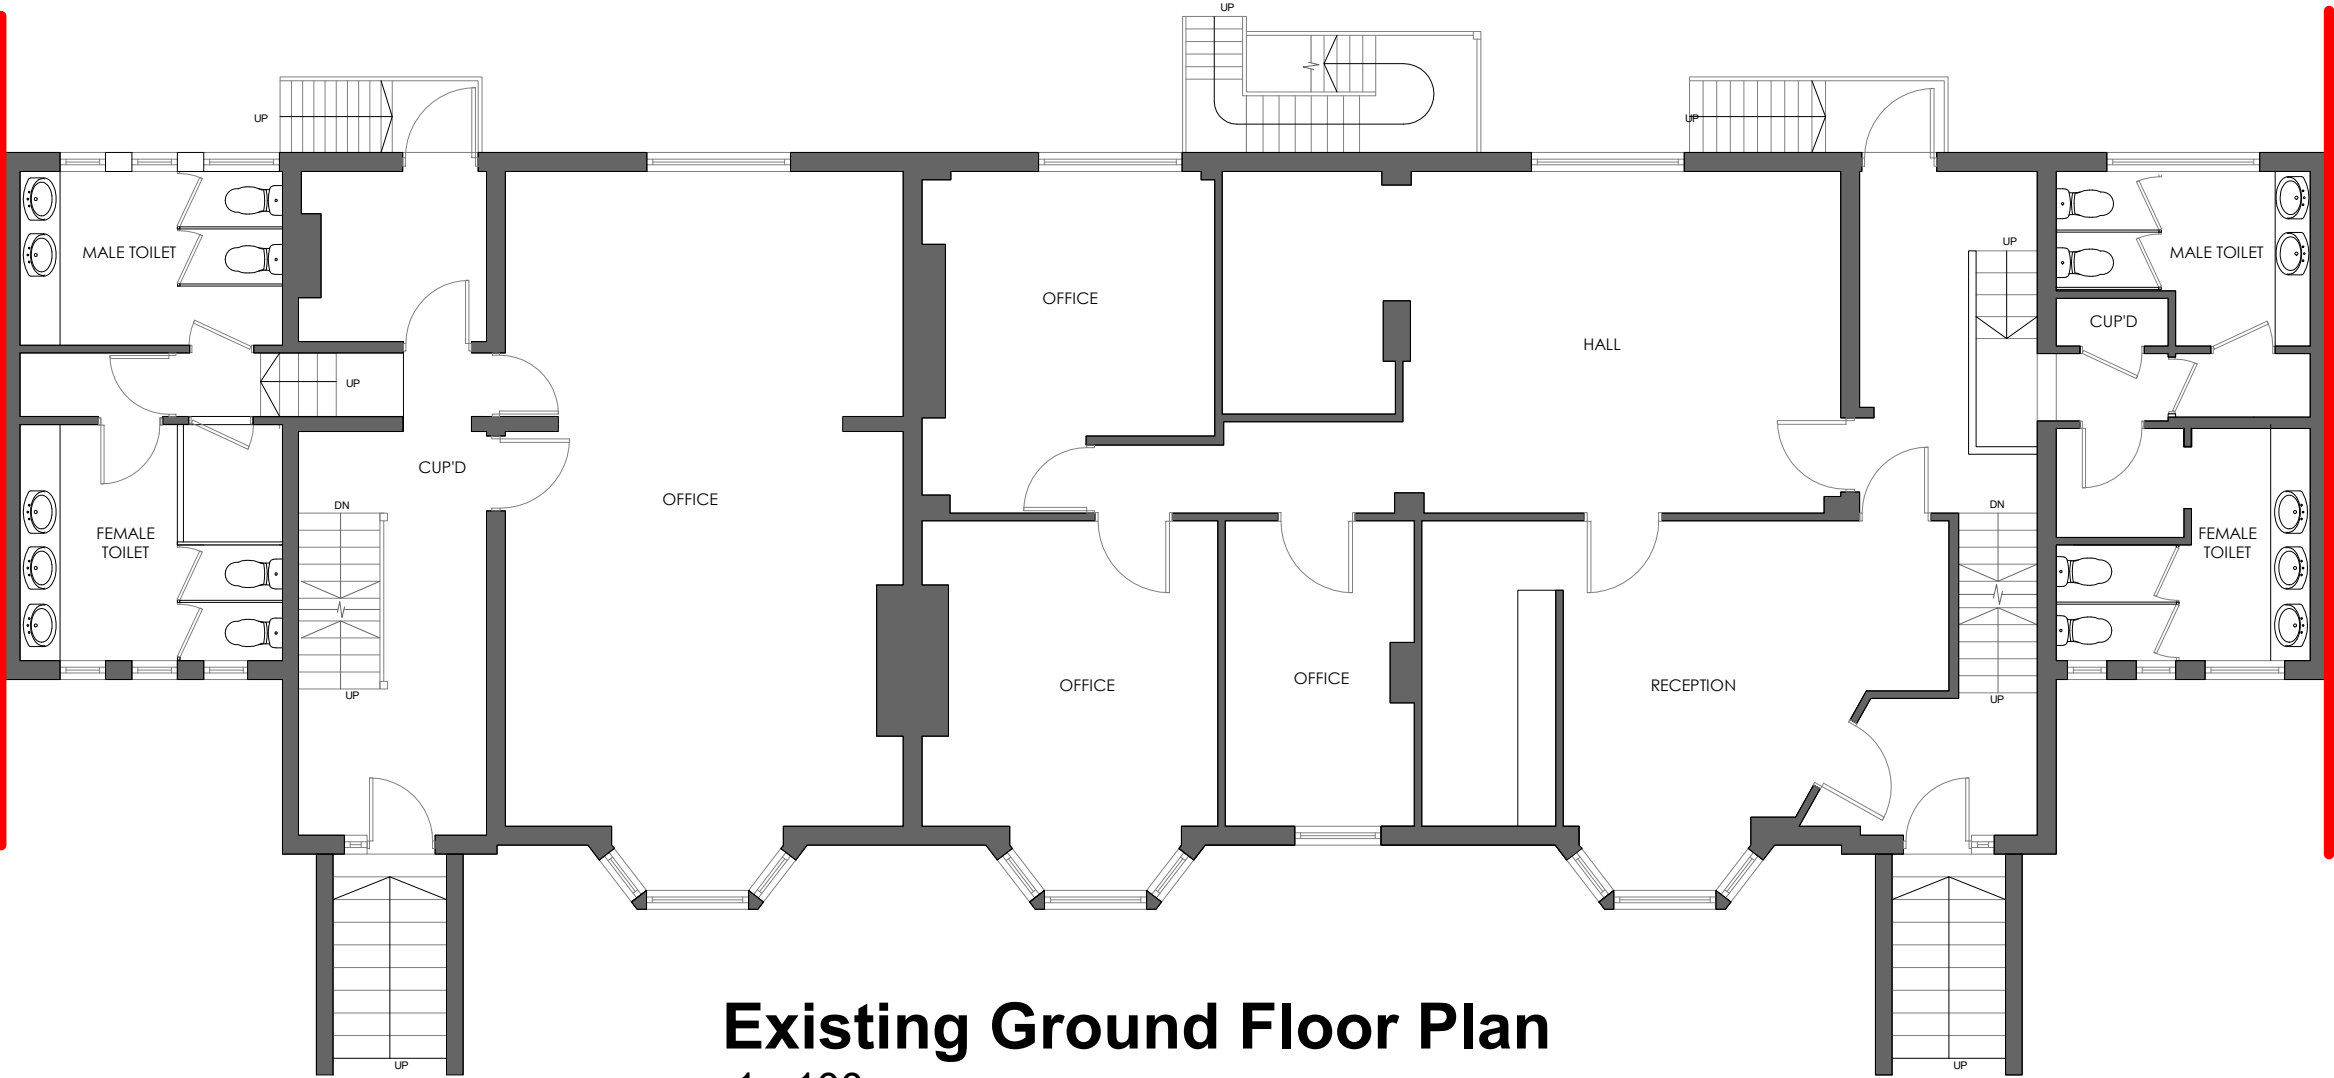


Existing Ground Floor Plan
1 : 100

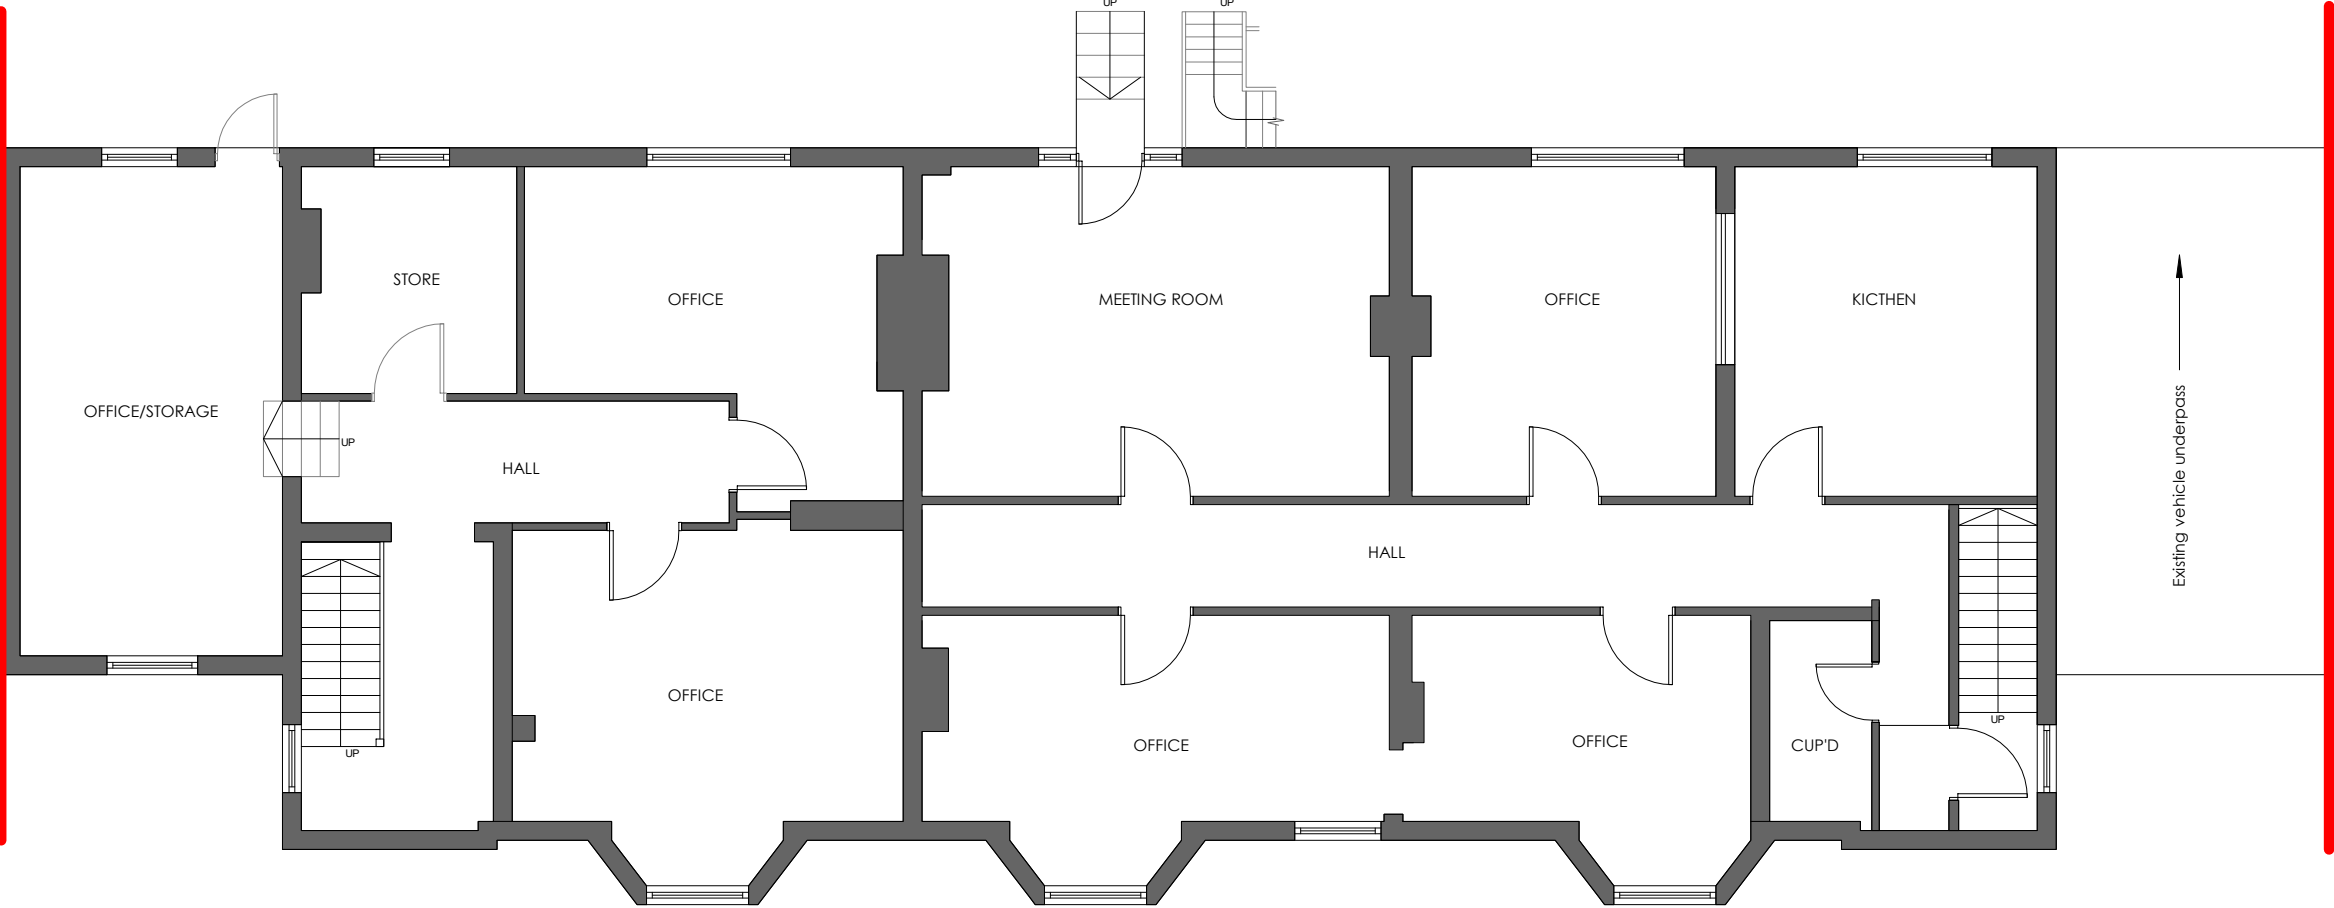

Existing Lower Ground Floor Plan
1 : 100

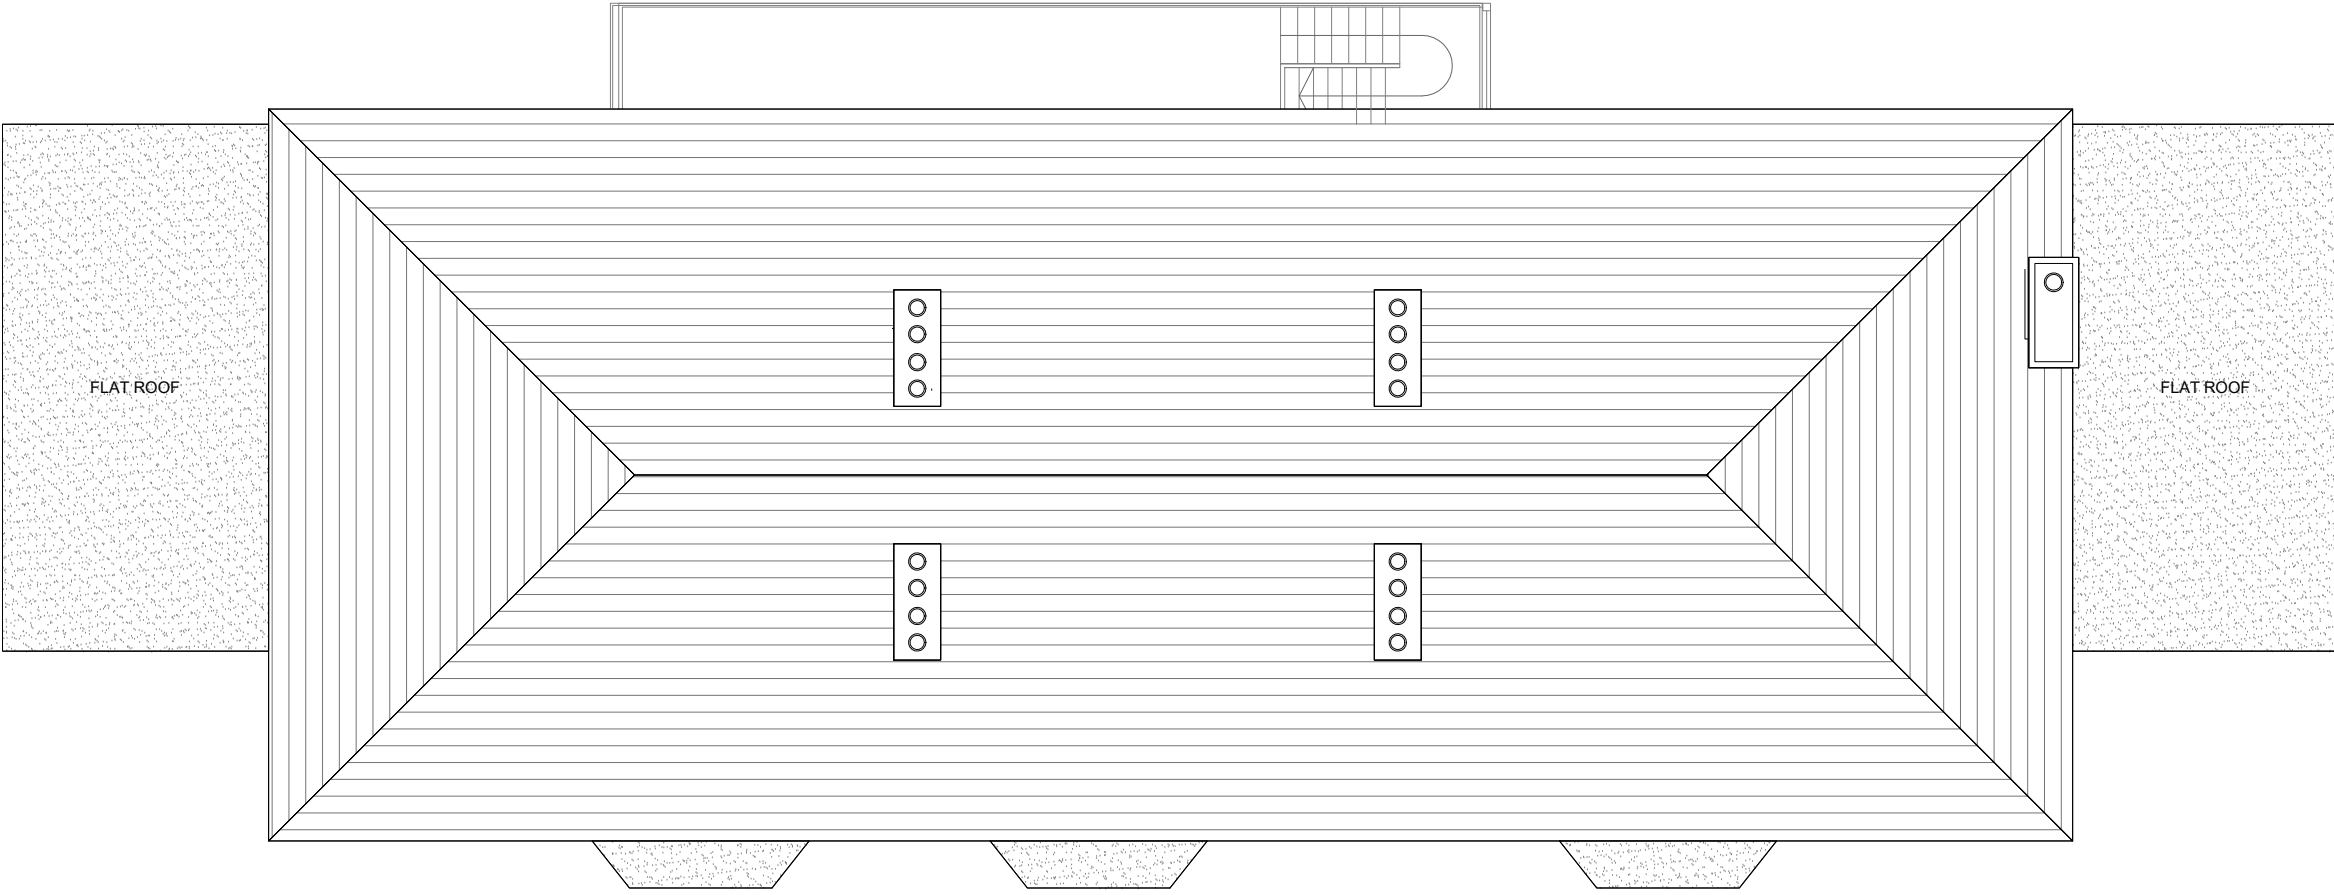

Existing Roof Plan
1 : 100

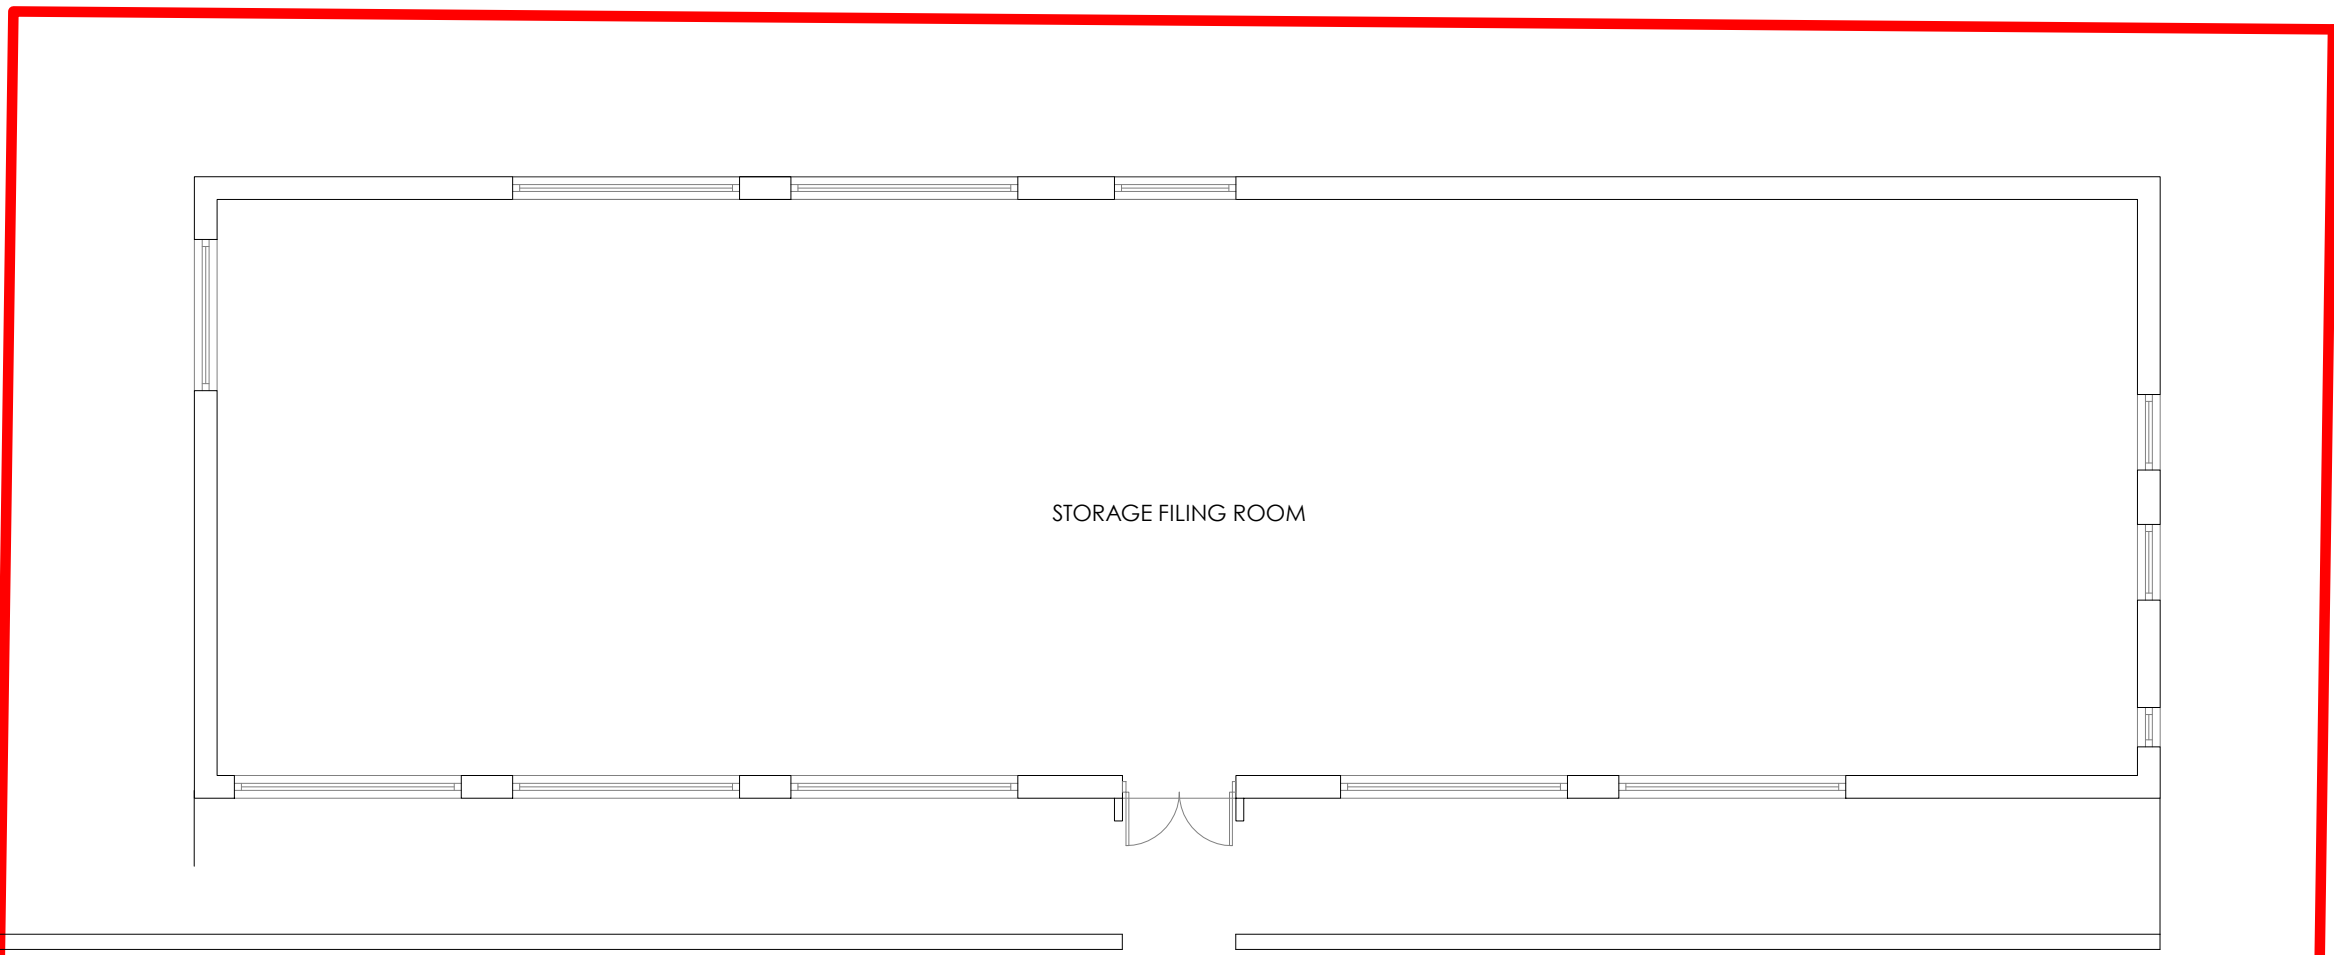

Existing Rear Outbuilding Plan
1 : 100



- NOTE**
1. ALL MEASUREMENTS TO BE CONFIRMED ON SITE
 2. ALL DRAWINGS AND DETAILS TO BE READ IN CONJUNCTION WITH RELEVANT DOCUMENTS AND SPECIFICATIONS
 3. NOTE: ANY VARIATIONS TO DETAIL MUST BE DISCUSSED WITH BUILDING CONTROL OFFICER AND ENGINEER

Rev	Description	Date

PROJECT St James House, 6-8 Overcliffe,
Gravesend DA11 0EF

CLIENT
Tower Group Developments Ltd

SHEET NAME
Existing Plans

SANAA DESIGNS
Email - sanaadesigns@outlook.com
Mobile - 07583 437570

DRAWN BY
MMK

CHECKED BY
TK

DATE
September 2024

SCALE (@ A1)
As indicated

SHEET NUMBER
PL-01/6-8OC/SD100

REV