





Proposed Front Elevation
1 : 100




Proposed Rear Elevation
1 : 100

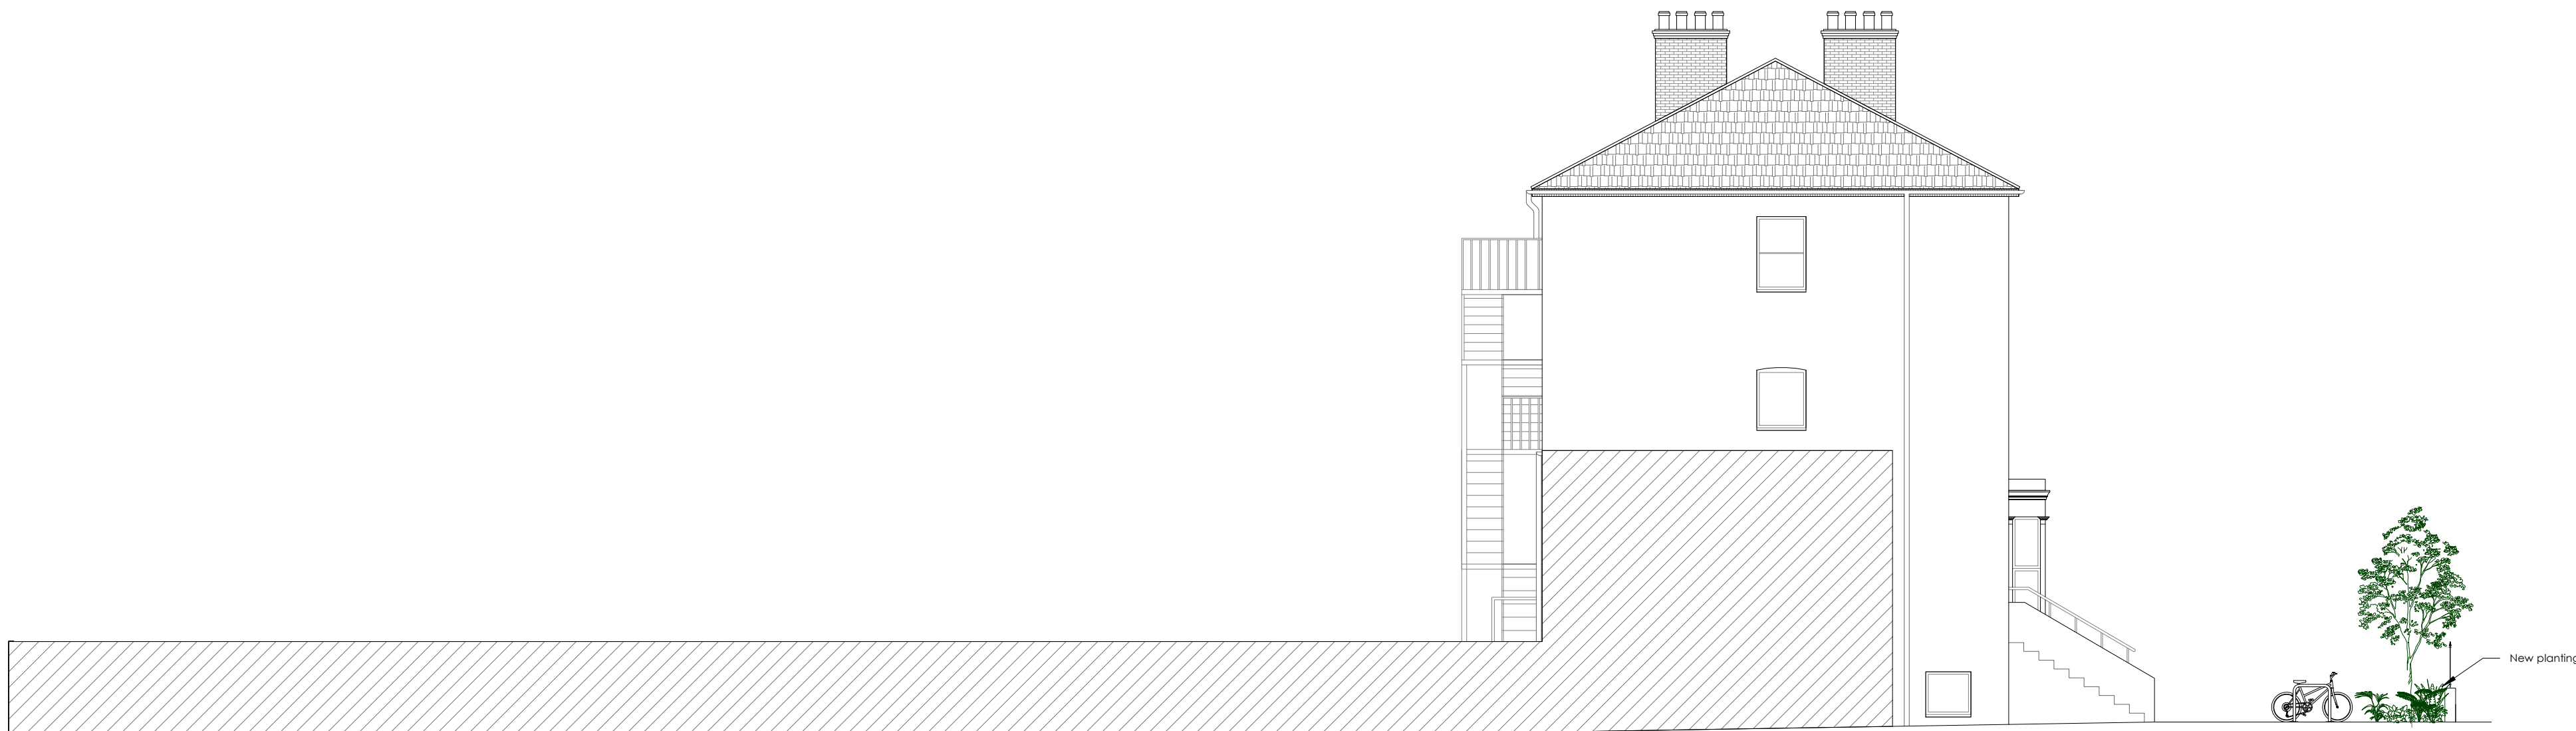

Proposed LH Elevation
1 : 100

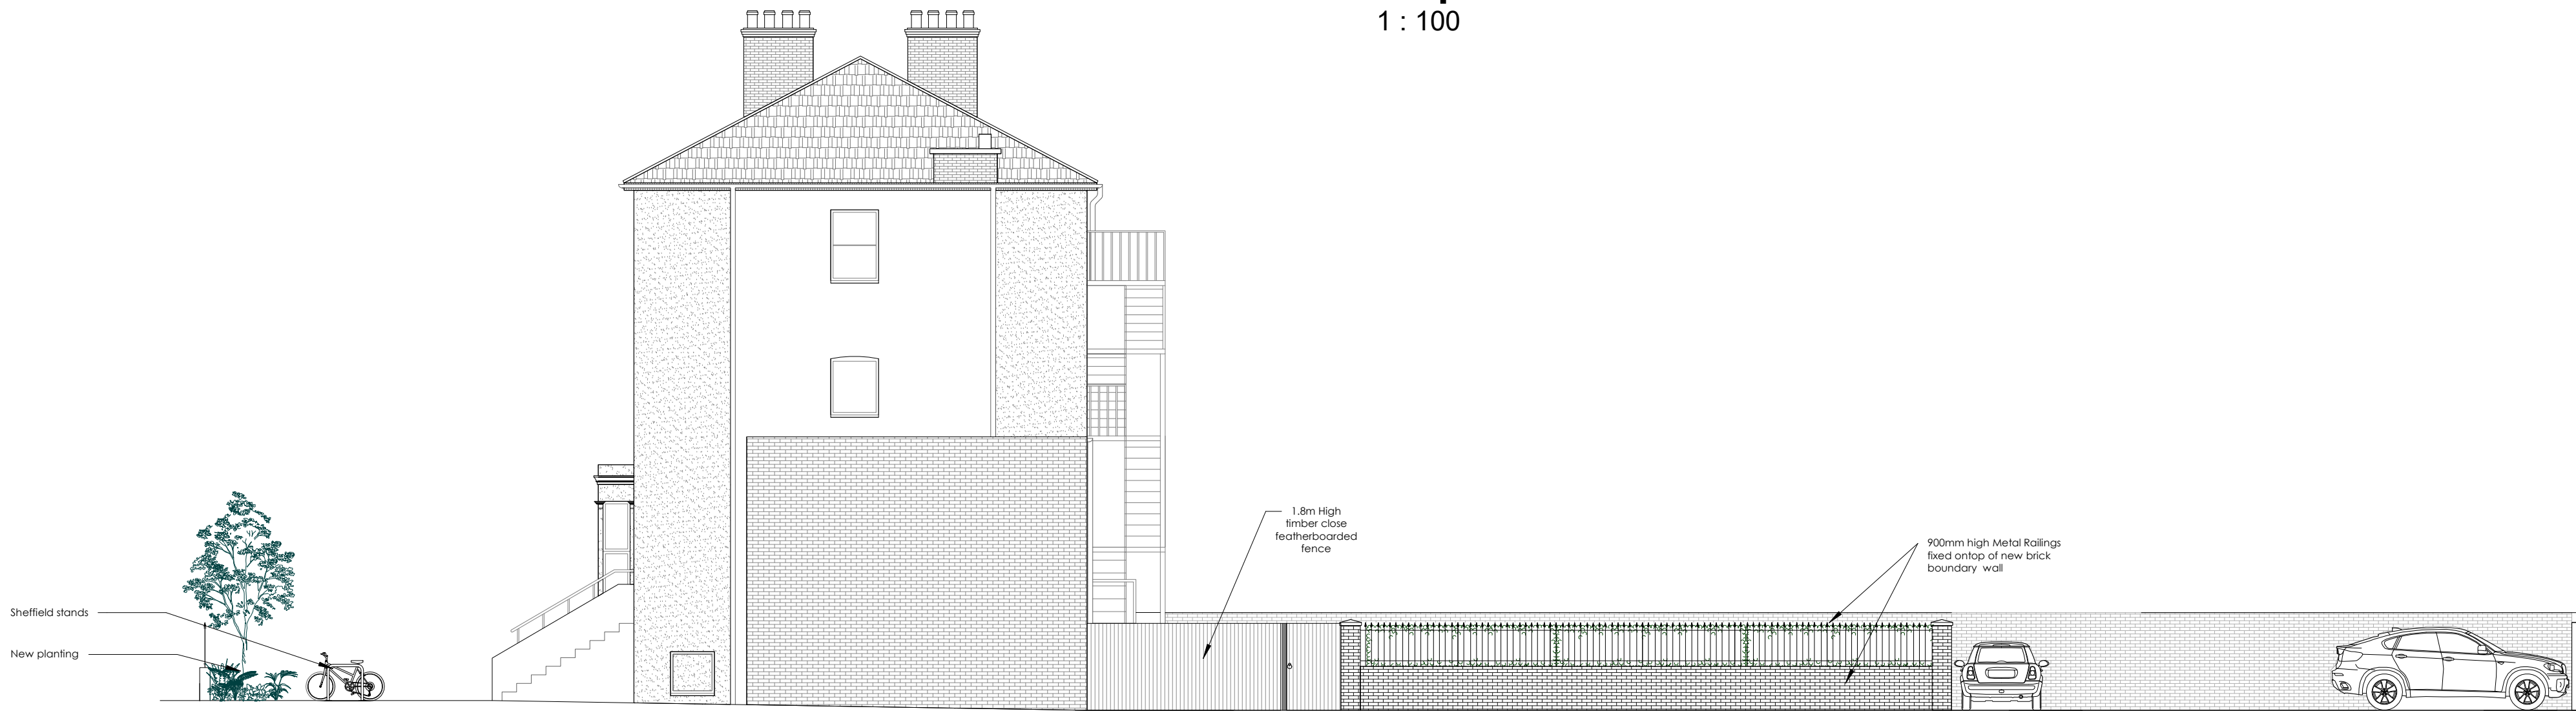

Proposed RH Elevation
1 : 100

 

- NOTE**
1. ALL MEASUREMENTS TO BE CONFIRMED ON SITE
 2. ALL DRAWINGS AND DETAILS TO BE READ IN CONJUNCTION WITH RELEVANT DOCUMENTS AND SPECIFICATIONS
 3. NOTE: ANY VARIATIONS TO DETAIL MUST BE DISCUSSED WITH BUILDING CONTROL OFFICER AND ENGINEER

Rev	Description	Date

PROJECTSt James House, 6-8 Overcliffe,
Gravesend DA11 0EF

CLIENT
Tower Group Developments Ltd

SHEET NAME
Proposed Elevations

SANAA DESIGNS
Email - sanaadesigns@outlook.com
Mobile - 07583 437570

DRAWN BY
MMK

CHECKED BY
TK

DATE
October 2024

SCALE (@ A1)
1 : 100

SHEET NUMBER
PL-01/6-8OC/SD103

REV