


Notes:

- Do not scale from this drawing.
- All dimensions to be verified on site and is in mm.
- Builder to verify all dimensions, heights and levels prior to commencement of work.
- All documents shall be checked to ensure that they are compatible by the contractor before construction commences. In the event of apparent ambiguity or contradiction the engineer and/ or architect shall be notified immediately.
- The contractor in preparing his estimate shall visit the site and acquaint himself with the problems involved.
- The contractor shall issue all statutory notices to the local Authority during progress and completion of works.

Proposed North Elevation



Proposed East Elevation

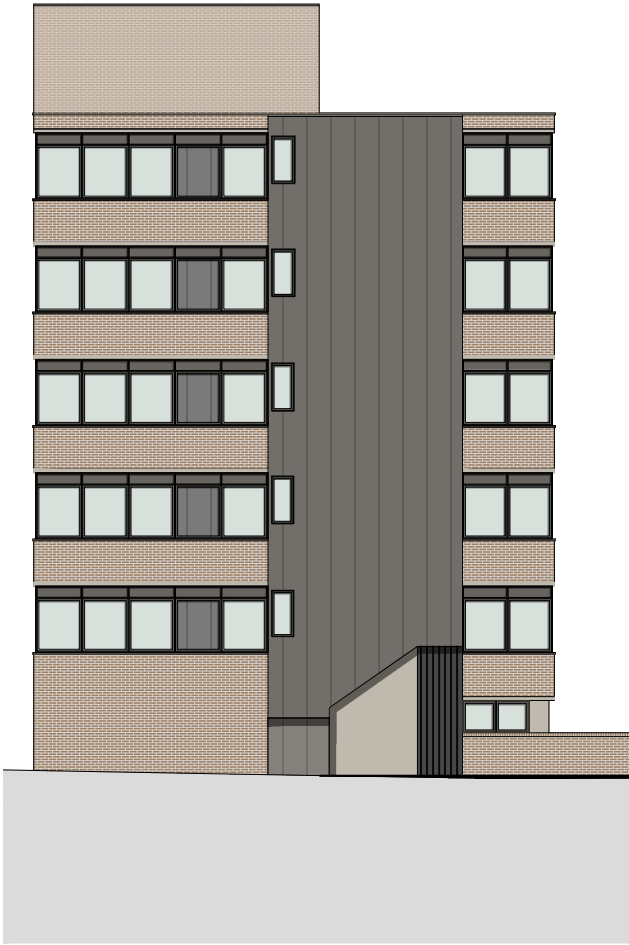

|      |              |     |       |
|------|--------------|-----|-------|
| REV: | DESCRIPTION: | BY: | DATE: |
|------|--------------|-----|-------|

STATUS: **PLANNING**



Whitehall Place  
47 The Terrace,  
Gravesend, Kent  
DA12 2DL  
01474 247 787  
info@barronedwards.co.uk  
www.barronedwards.co.uk

|       |                                                   |
|-------|---------------------------------------------------|
| SITE: | Joynes House<br>New Road<br>Gravesend<br>DA11 0AT |
|-------|---------------------------------------------------|

|        |                    |
|--------|--------------------|
| TITLE: | Proposed Elevation |
|--------|--------------------|

|                        |                     |                |
|------------------------|---------------------|----------------|
| SCALE: AT A2:<br>1:200 | DATE:<br>26.08.2022 | DRAWN:<br>BE   |
| PROJECT NO:<br>220301  | DRAWING NO:<br>002  | REVISION:<br>A |

Scale 1:200

