


ENTRANCE DETAIL B
SCALE 1:25

ENTRANCE DETAIL A
SCALE 1:25

GATE DETAIL F , G & M
SCALE 1:25

RAILING DETAIL

SCALE 1:25

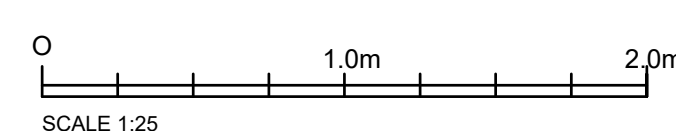

RAILINGS LOCATION


LEGEND

INDICATED ON PLAN
WITH THIS LINE TYPE

C to D J to K
 D to E K to L
 E to F L to M
 F to G M to N
 G to H N to P
 H to J P to R

FOR SUBSTATION
ENCLOSURE SEE DRAWING
20085GD- PL113

SITE PLAN

 

BOUNDARY TREATMENTS

Rev.	Date	By	Ck
------	------	----	----



partnership with



Proposed Retirement Development,
Former Gravesend Police Station Site,
Windmill Street, Gravesend.
DA12 1DB

BOUNDARY TREATMENTS

Scale	1:200	Date	SEPT 2026
Drawn	PJH	Checked	JFC
Project No.	Drawing No.	Rev.	

20085GD 730