

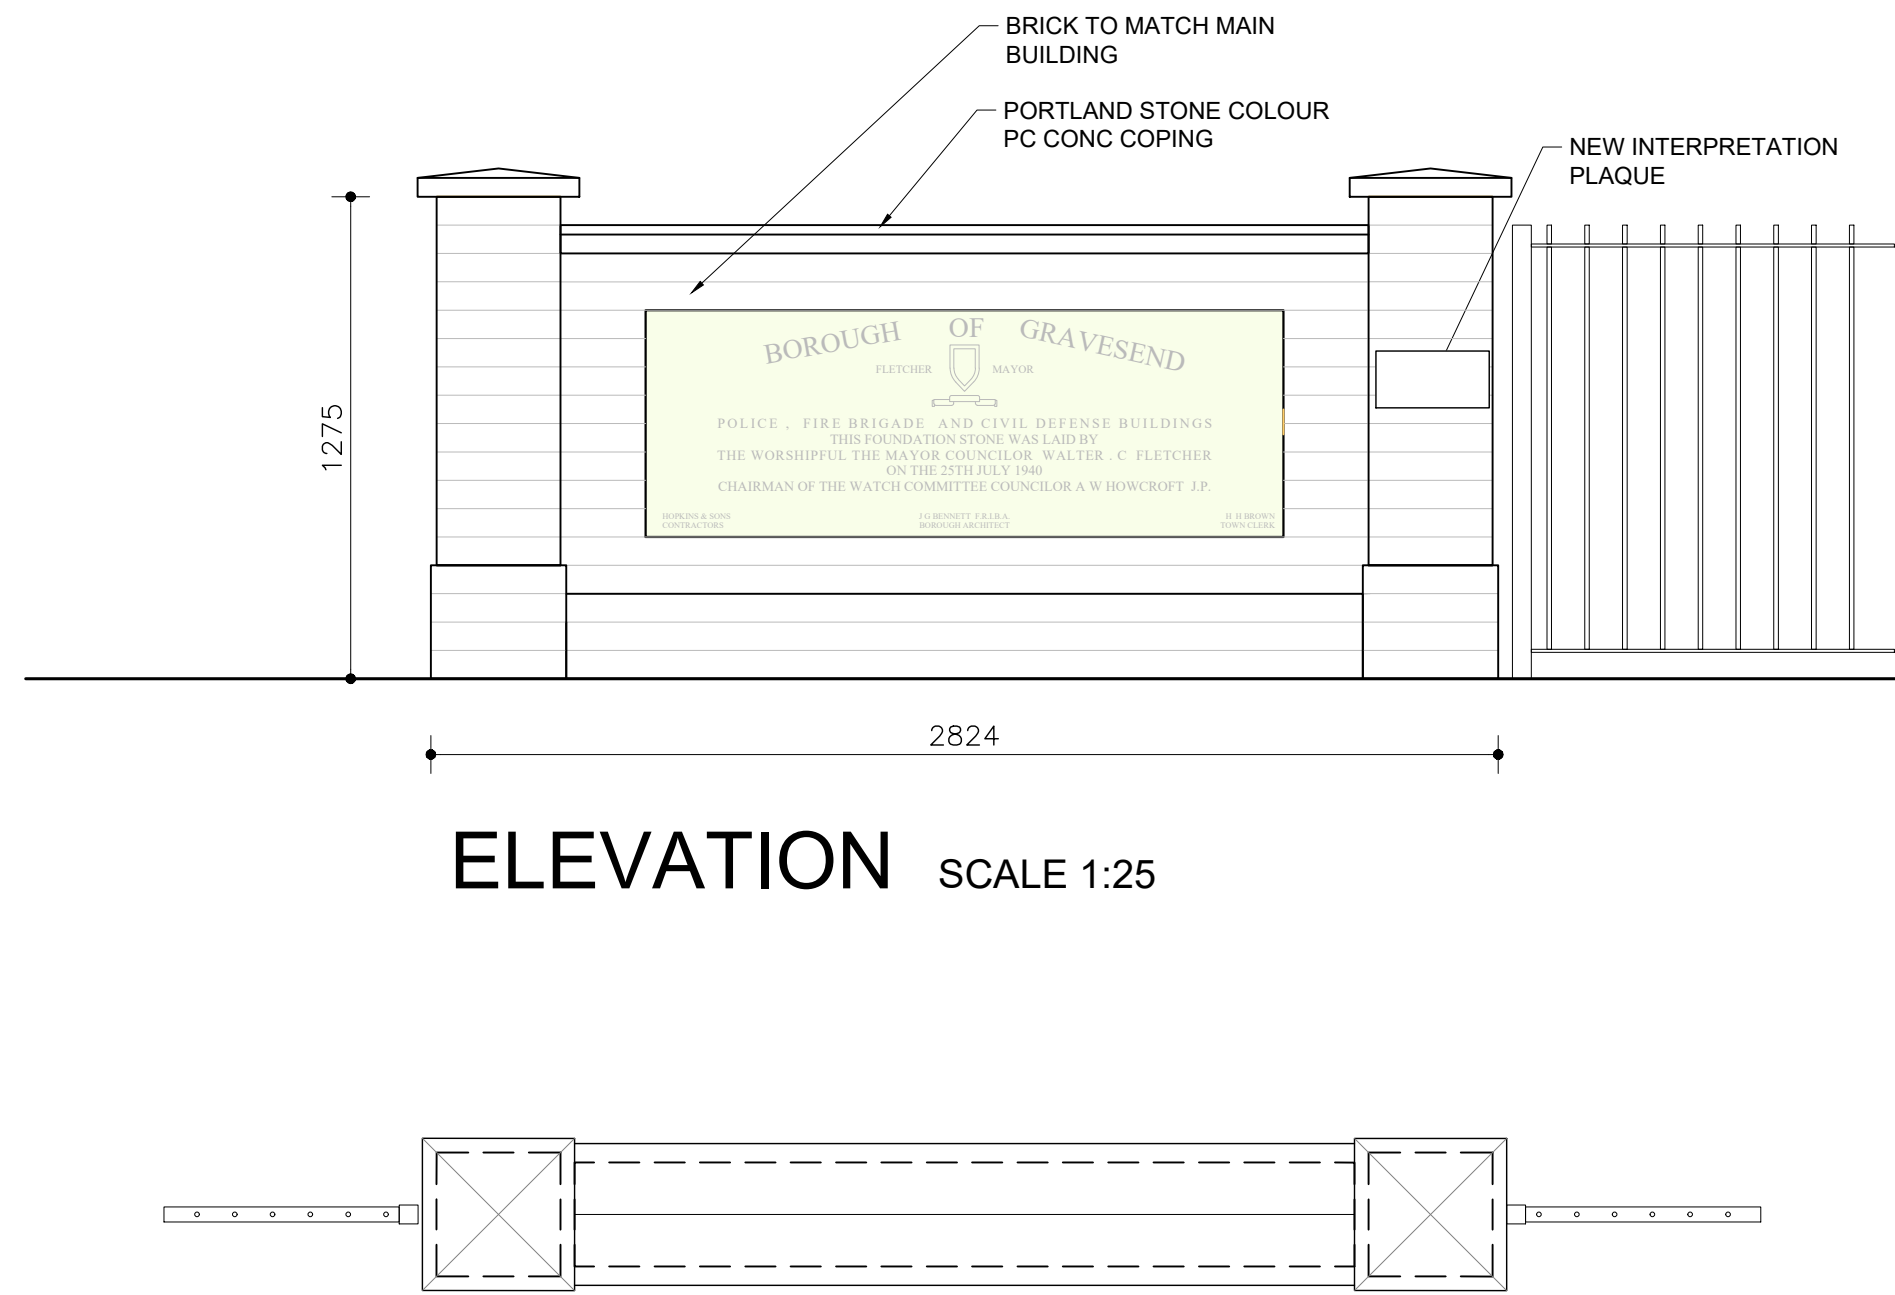



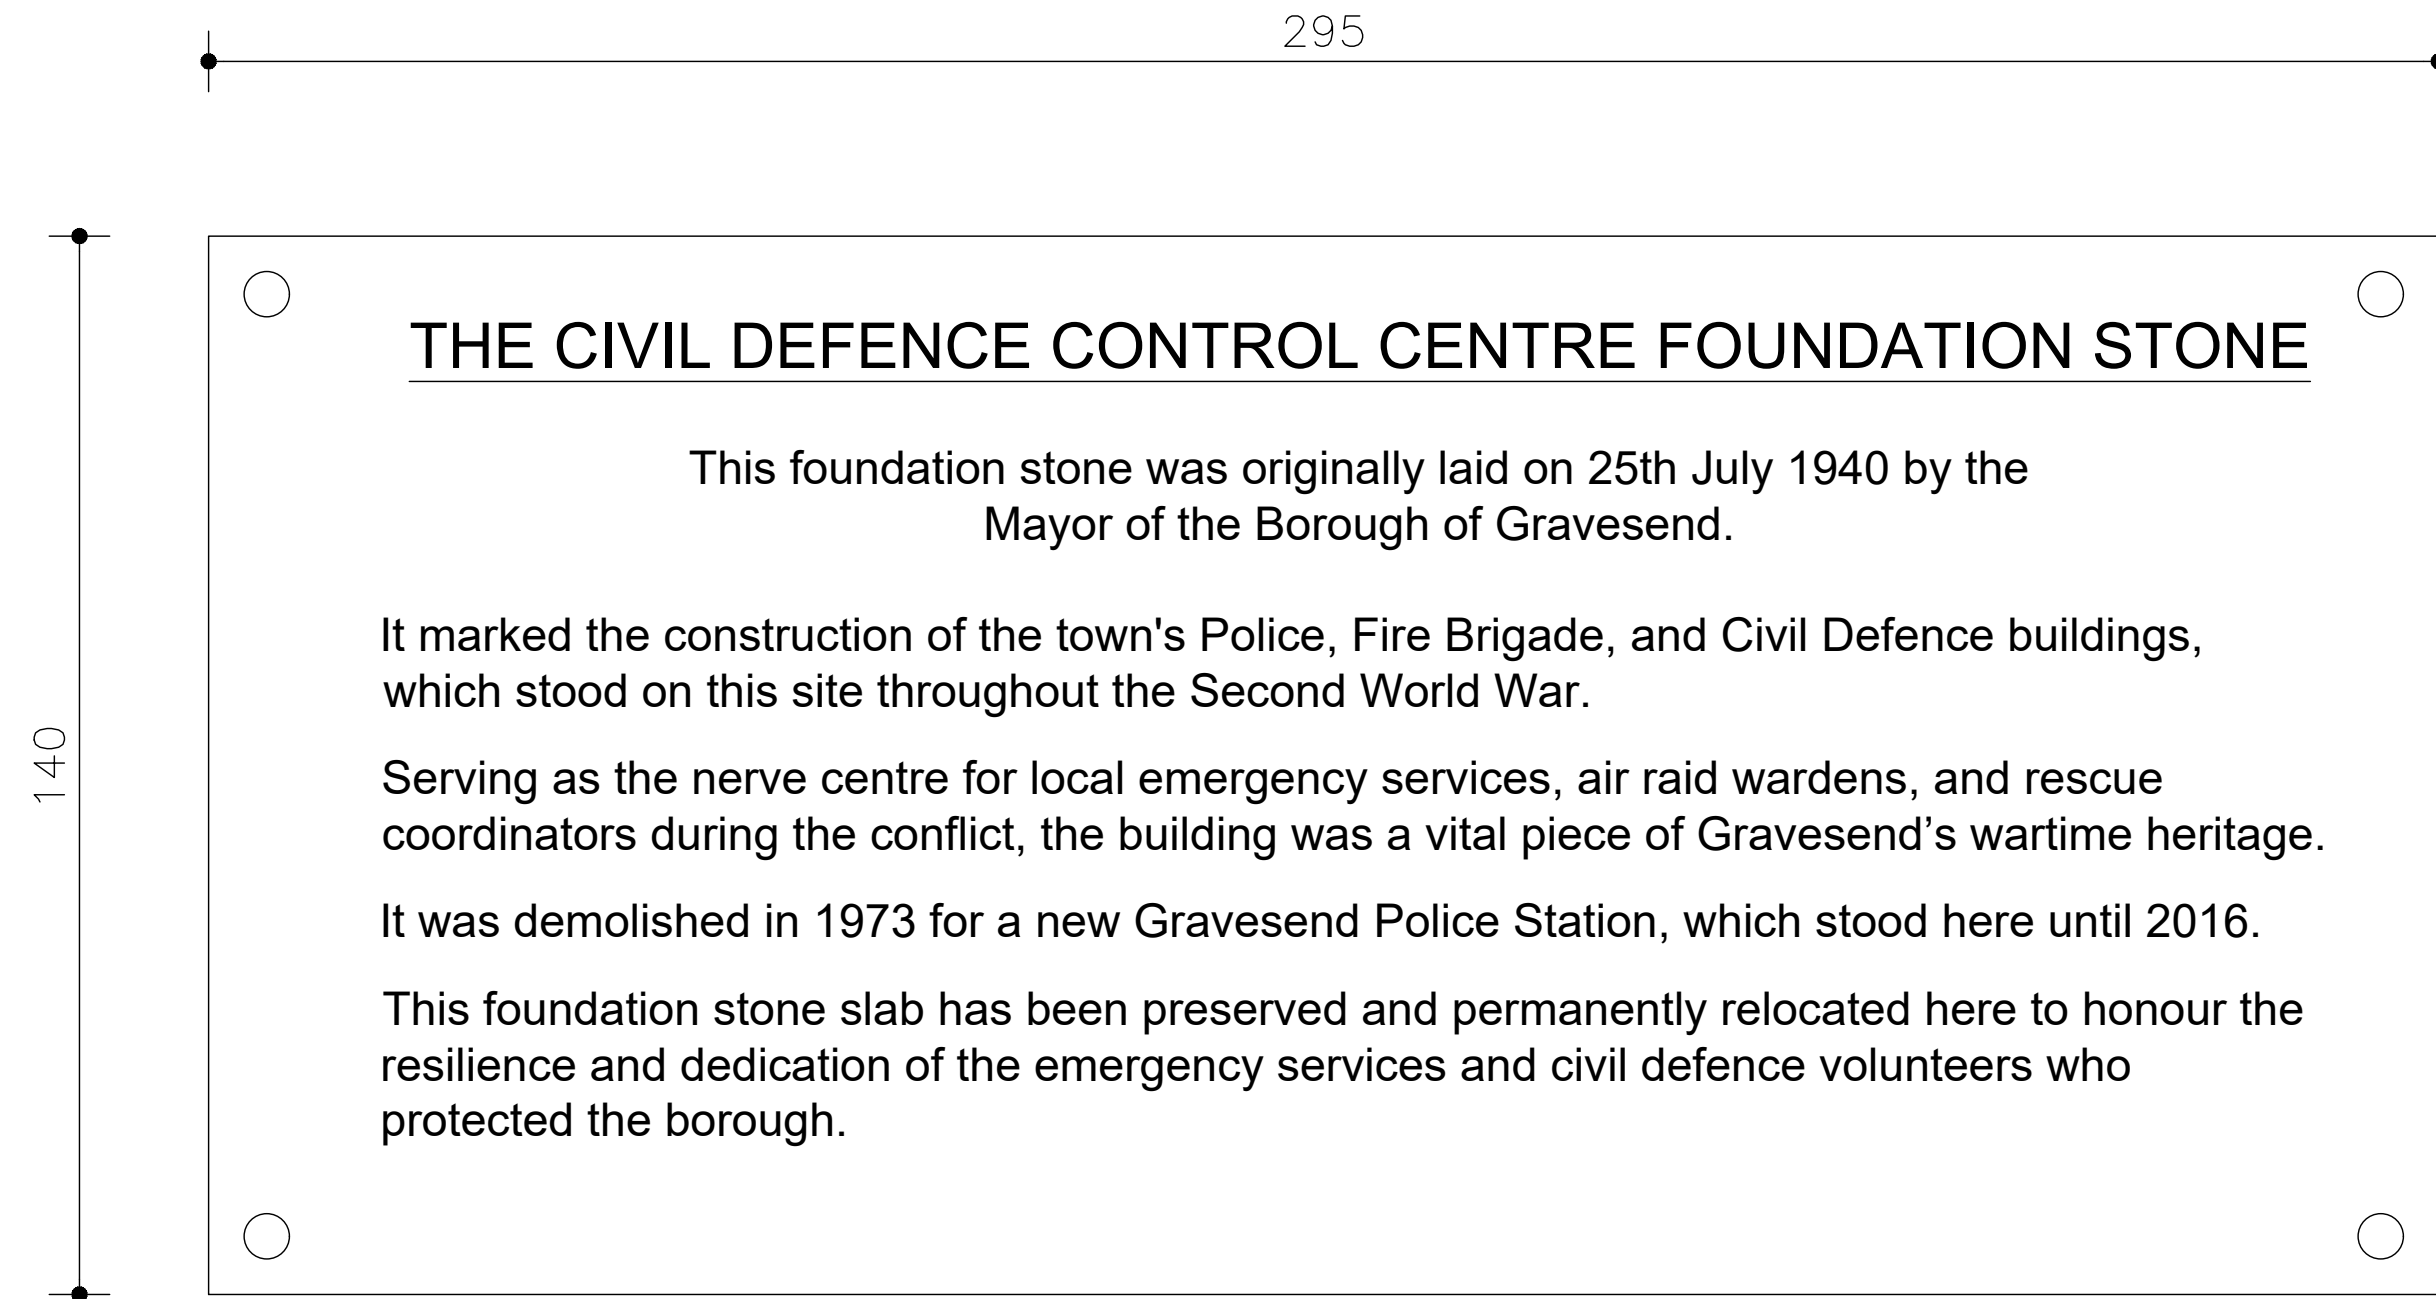


ELEVATION SCALE 1:25


FOUNDATION STONE ENTRANCE WALL

 

NEW INTERPRETATION BOARD DETAILS

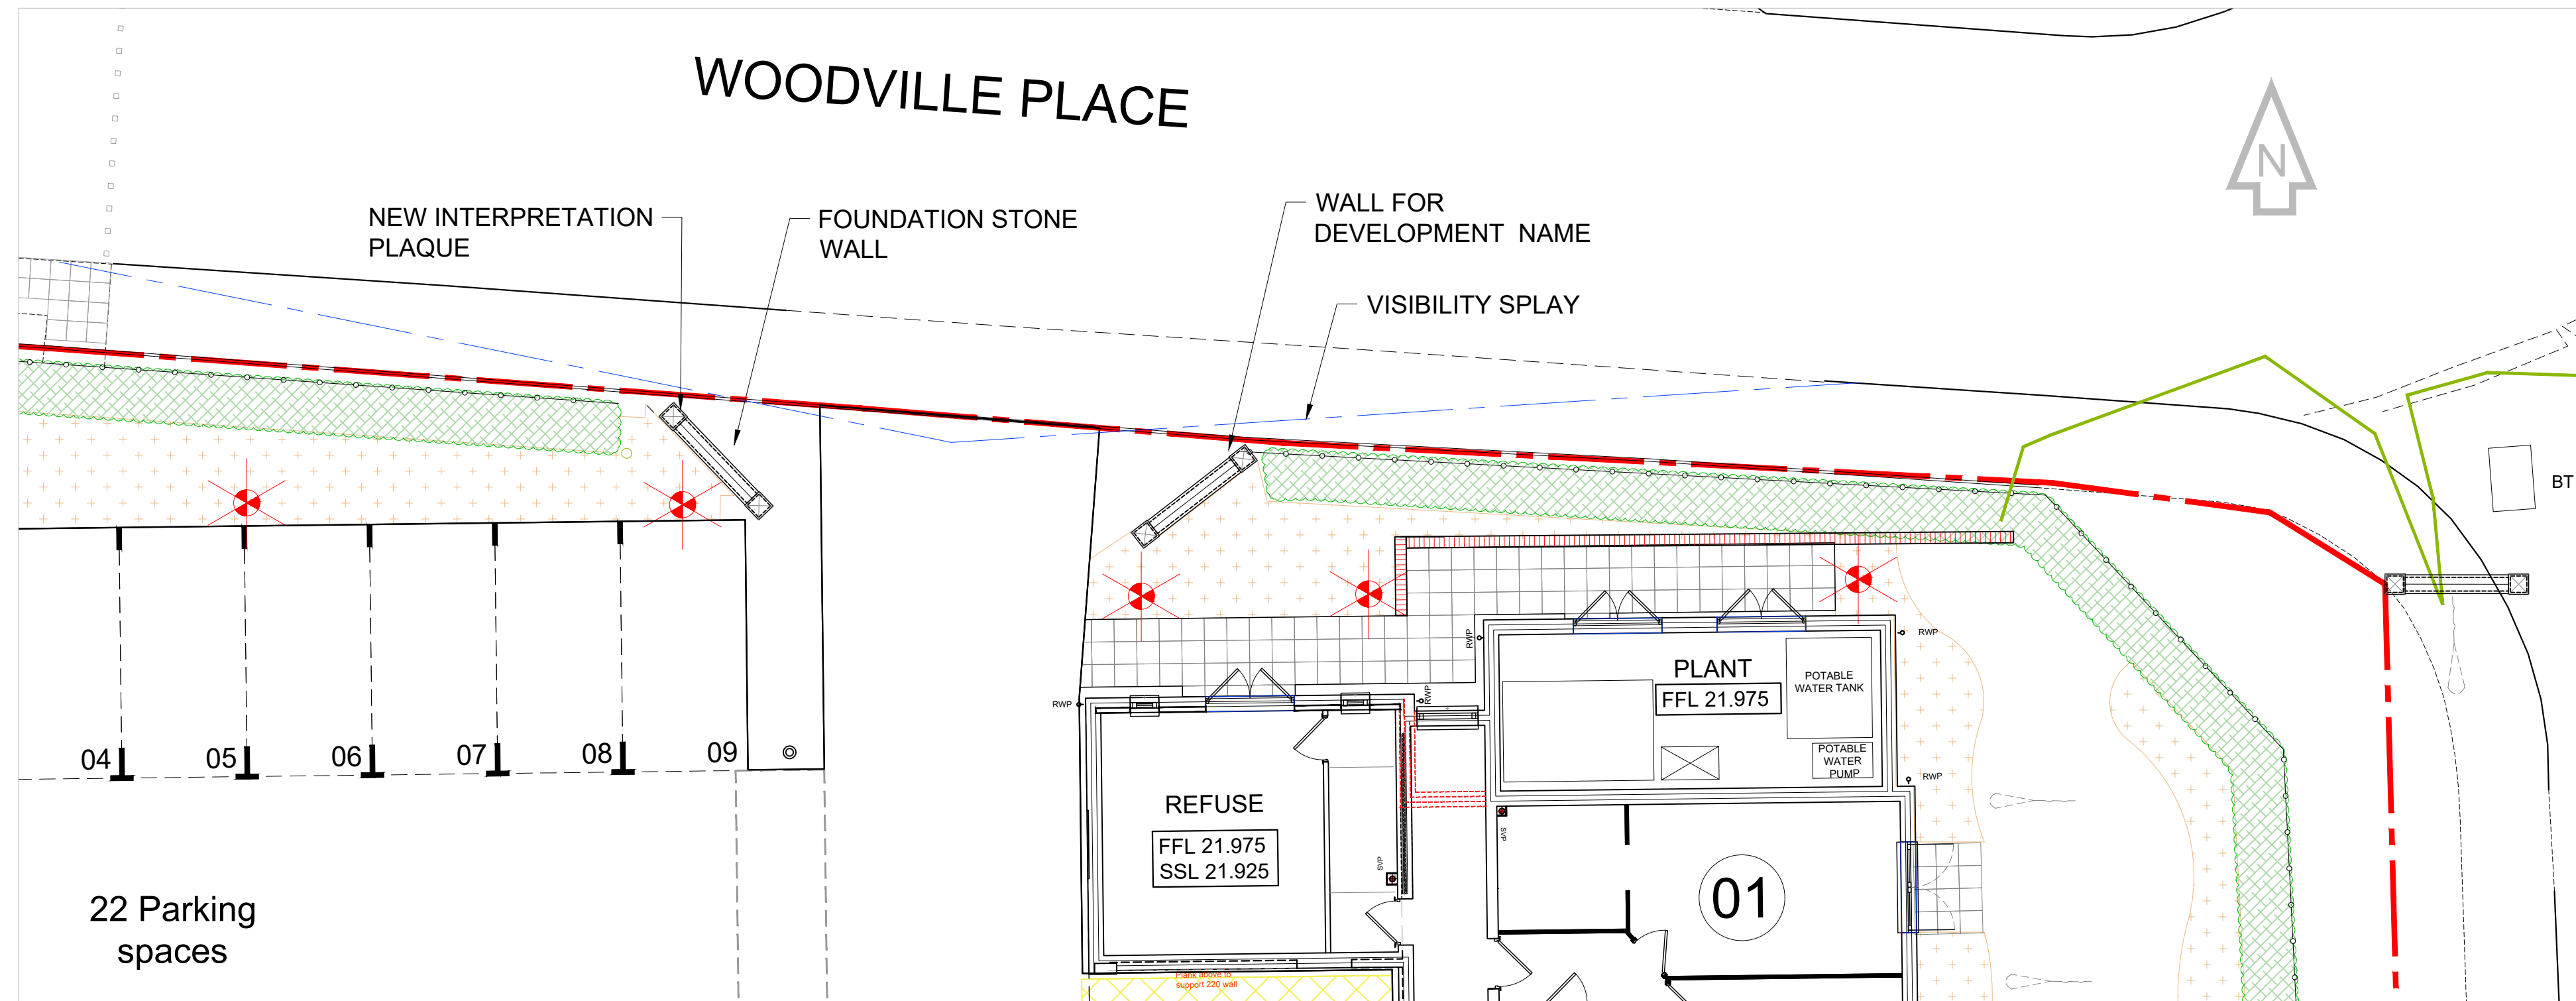 

SITE PLAN

 

FOUNDATION STONE

Rev. Date By Ck



In partnership with



Proposed Retirement Development,
Former Gravesend Police Station Site,
Windmill Street, Gravesend.
DA12 1DB

FOUNDATION STONE
DETAILS

Scale	1:20, 1:100	Date	Sept 2026
Drawn	PJH	Checked	JFC
Project No.		Drawing No.	Rev.

20085GD 731 -