


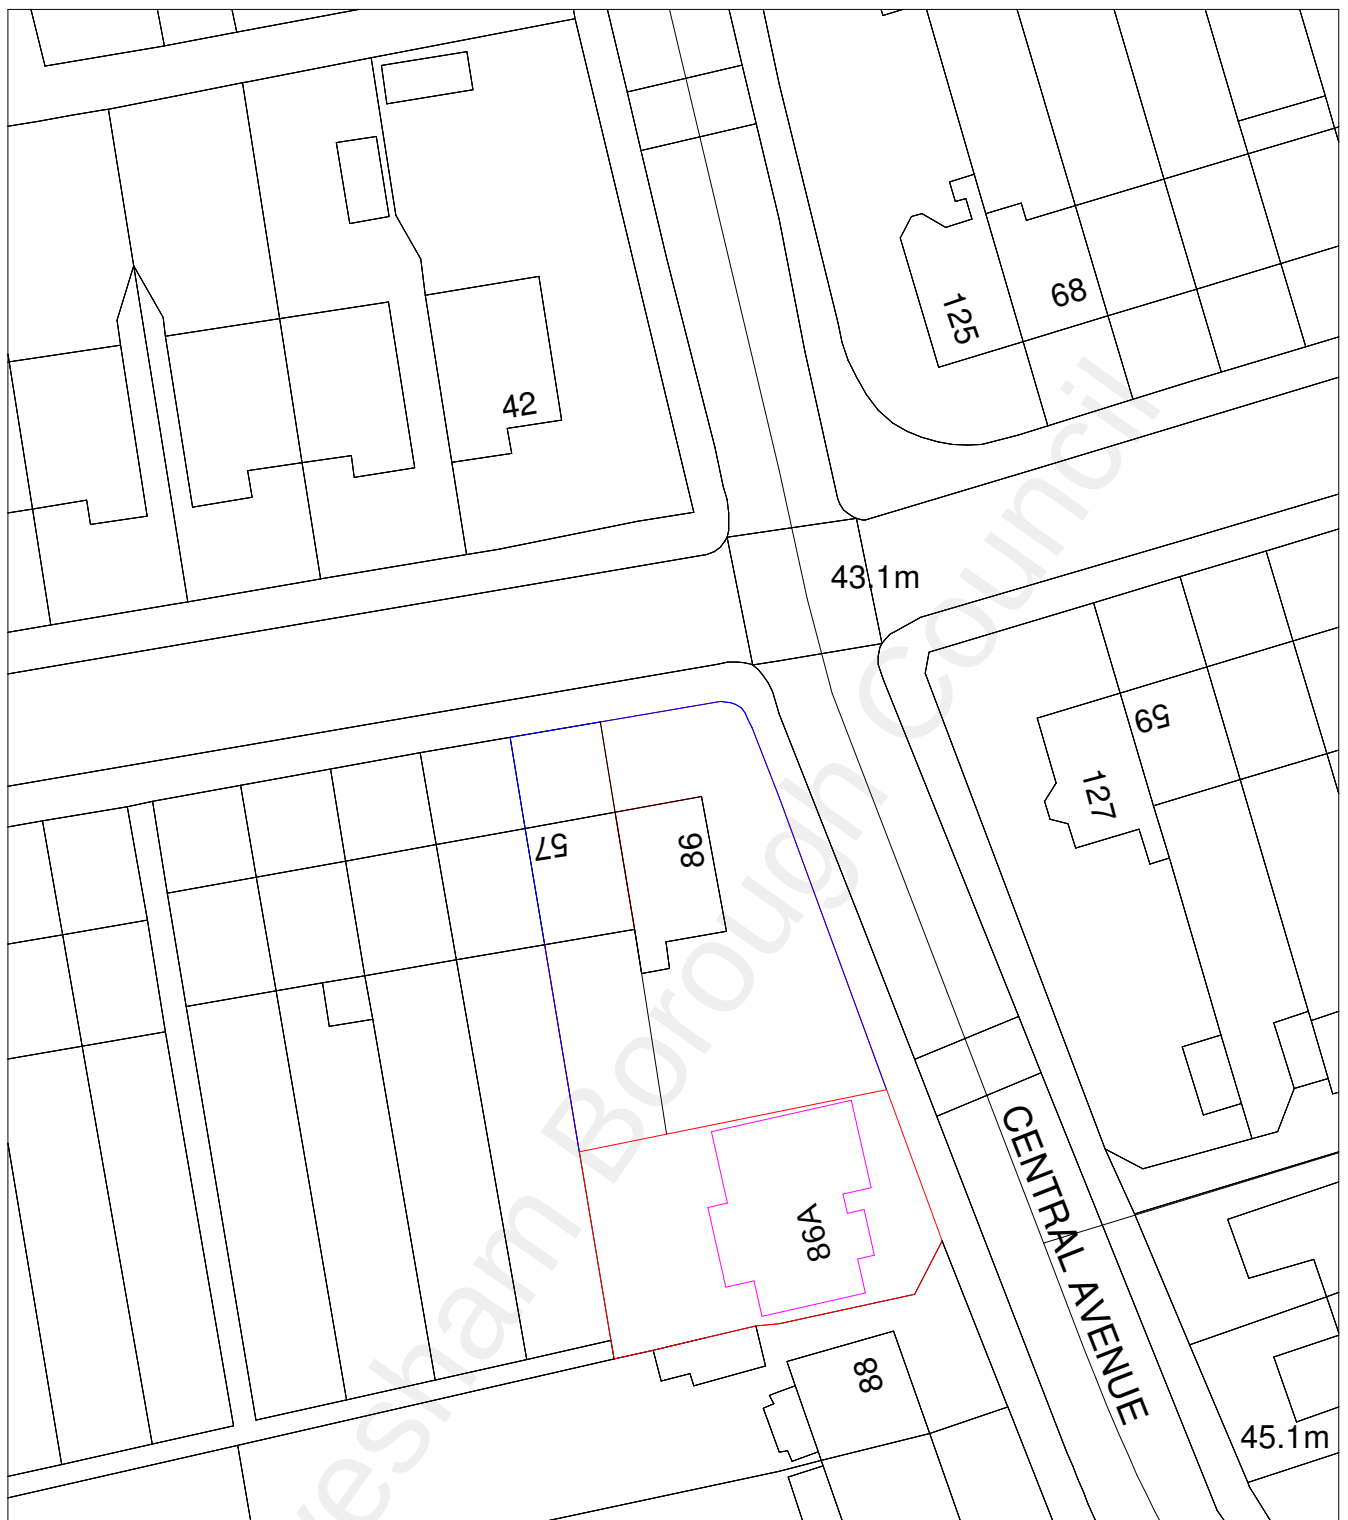

SITE PLAN

1 : 500



Freedom Architecture. 1 Orchard drive , Uxbridge UB 8 3AE

86 Central Avenue
GRAVESEND
DA12 5BH

PROJECT ADDRESS:

SITE PLAN

DRAWING TITLE:

A. Sahota

CLIENT:

Date: 03.10.19

1:500
Scale (@ A4)

Rev. Date

Rev.

Drawn by: NH

Checked by: PJ

CA-R03-PR-101

DRAWING NUMBER:

PROJECT:

Demolition of existing garage and the erection
4 bedroom house