


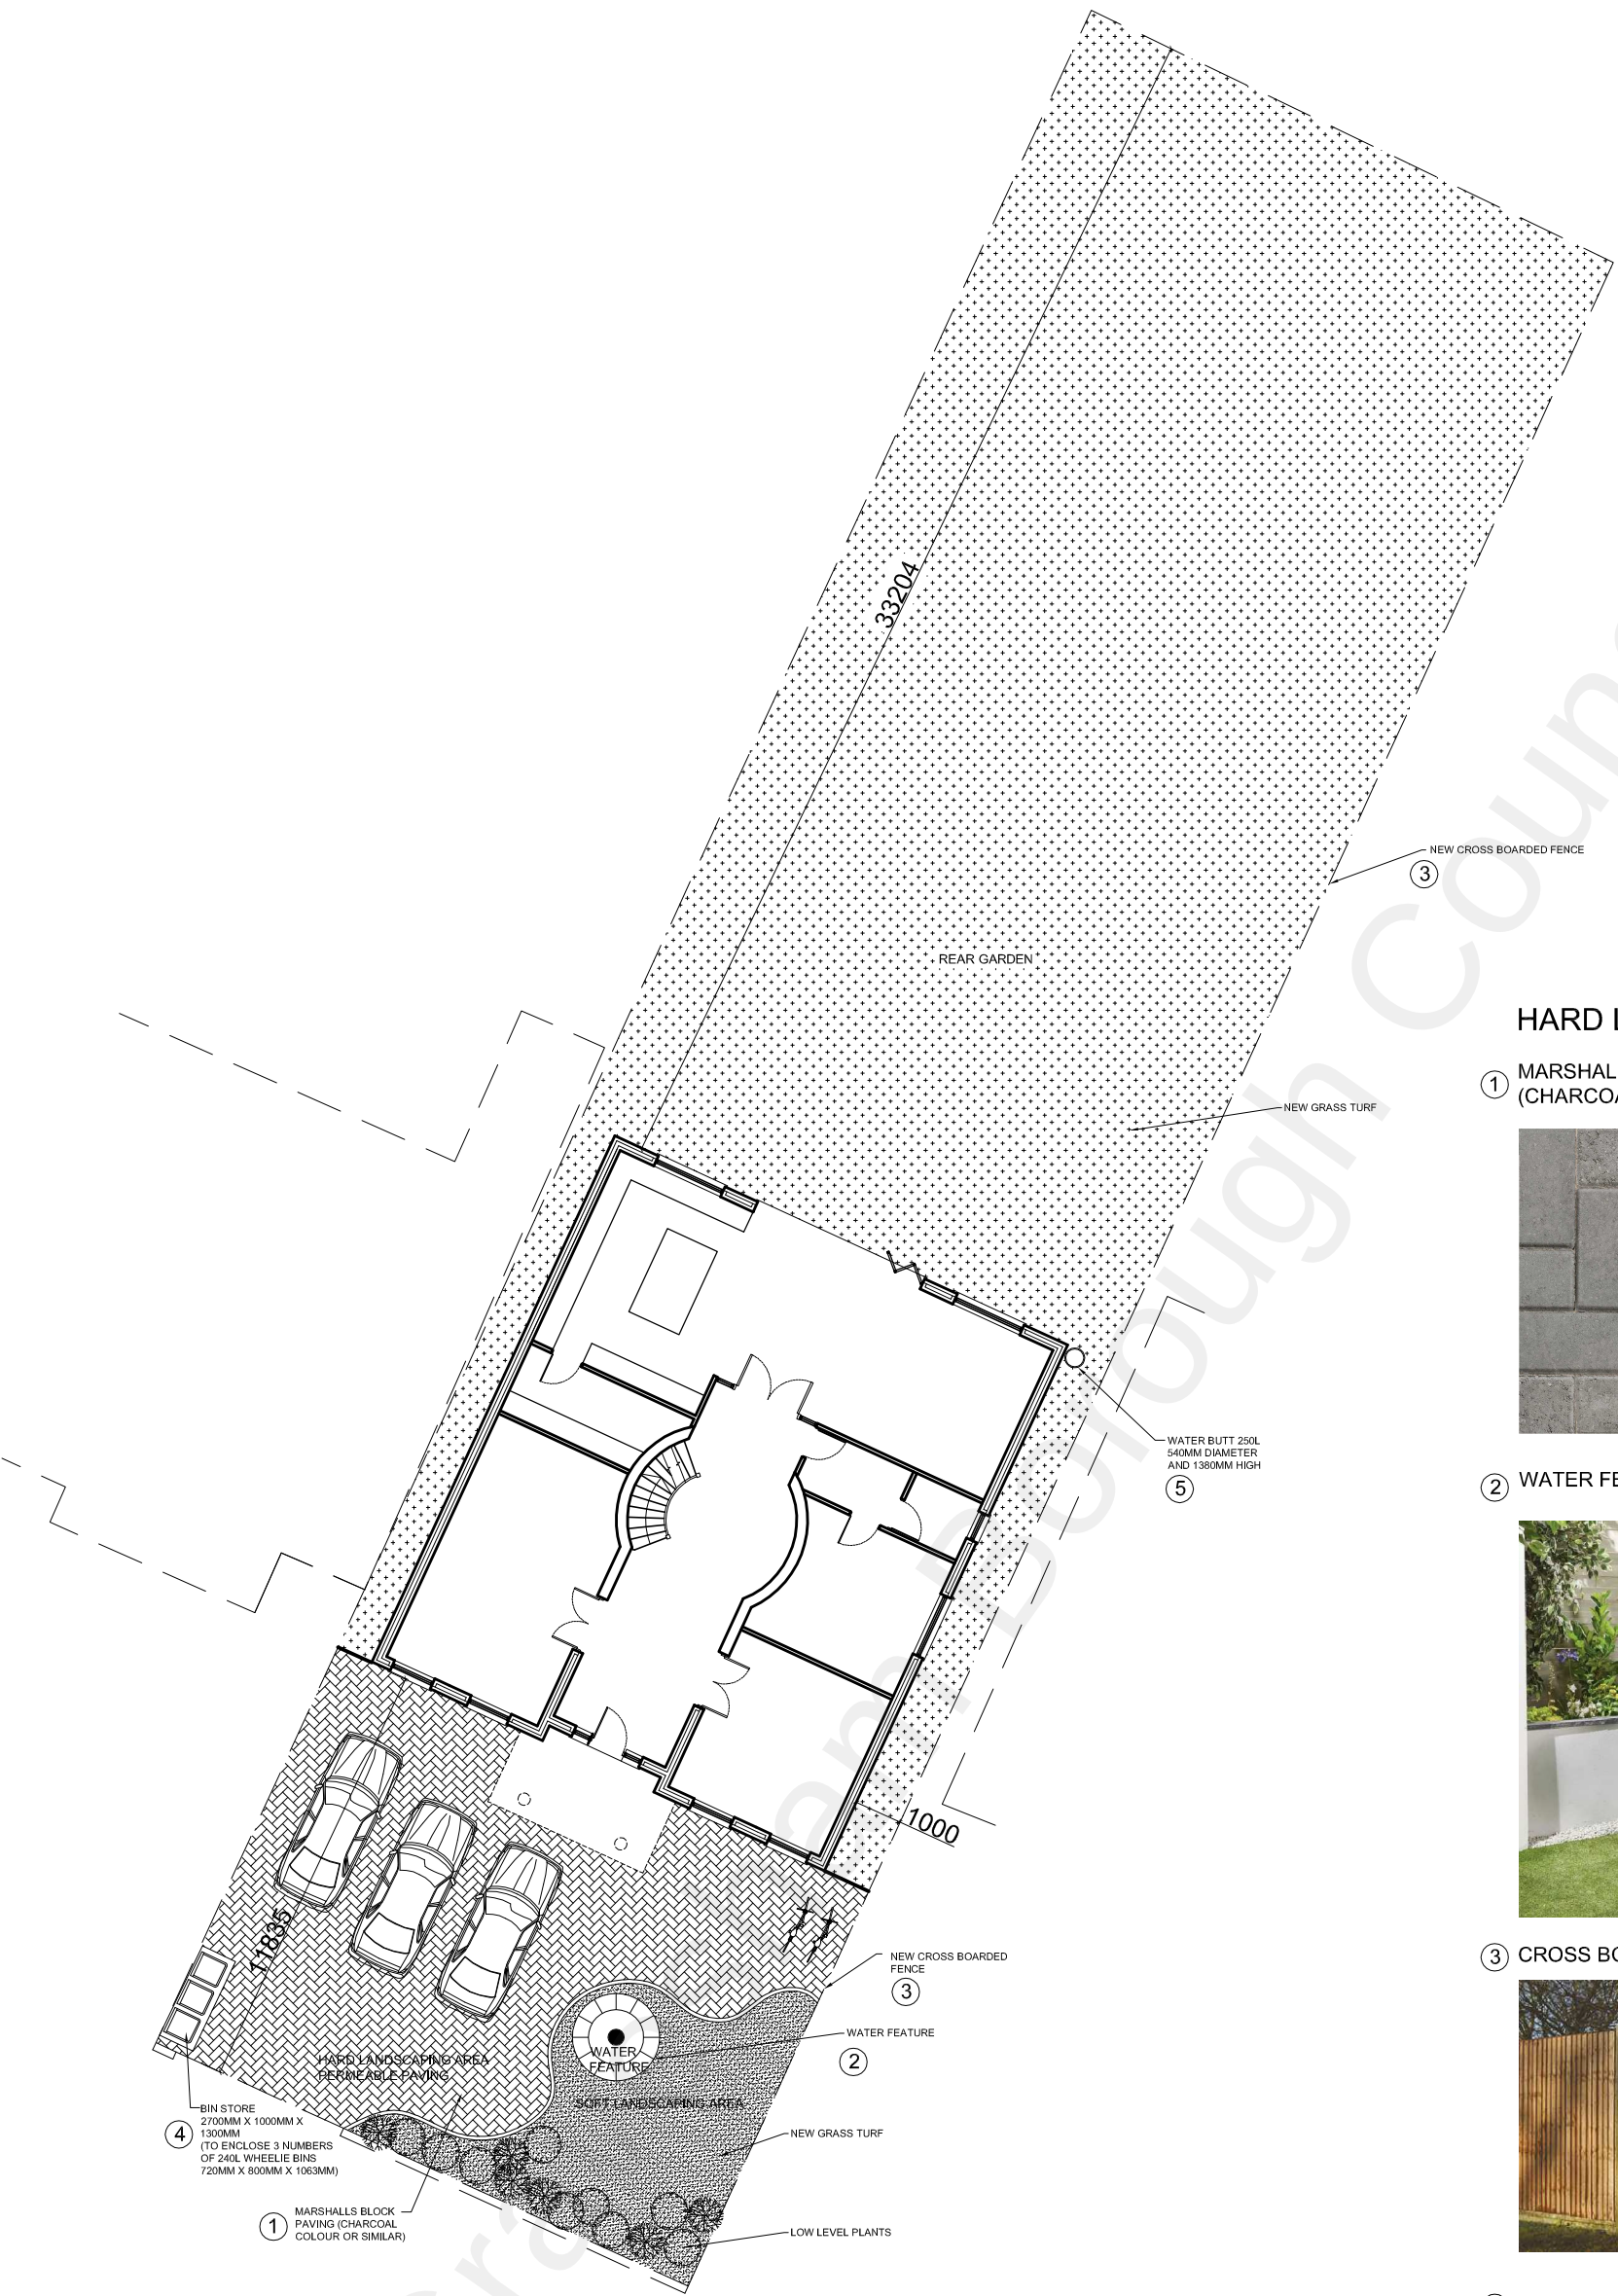

HARD LANDSCAPE:

- ① MARSHALLS BLOCK PAVING (CHARCOAL COLOUR OR SIMILAR)



- ② WATER FEATURE




- ③ CROSS BOARD TIMBER FENCE



- ④ BIN STORE



- ⑤ WATER BUTT 250L 540MM DIAMETER AND 1380MM HIGH

 

The Contractor is to check all dimensions on site and report any discrepancies to the Contract Administrator. This drawing is to be read in conjunction with all other standard documentation.

rev.	description		date	chkd.
	 93 Colmandene Crescent, Orpington, Kent BR5 2RA 020 3004 9238 07931 931 035 s.nappal@dapconsultants.co.uk www.dapconsultants.co.uk			
project : Santona Gravesend				
drawing title : Proposed Site Plan				
drawn:	SN	chkd : SS	date: 28.06.2022	
status:	Condition		scale: 1:200@A3	
proj no :	1740	drg no:	03	rev no: