

The Contractor is to check all dimensions on site and report any discrepancies to the Contract Administrator. This drawing is to be read in conjunction with all other standard documentation.

EXTERNAL FINISHED:

1 ROOF TILES - RED CLAY ROOF TILES




2 WIENERBERGER OLDE HERITAGE BRICKWORK IN FLEMISH BOND



3 CRANBORNE STONE - CAST STONE BALUSTRADE IN COTSWOLD COLOUR



4 NEW CAST STONE PORTICOS - TUSCAN COLUMN IN COTSWOLD COLOUR

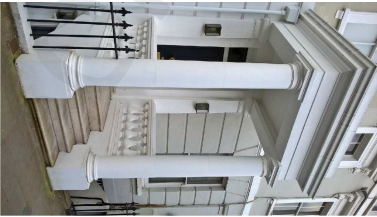


5 NEW CURVE CHEEKED DORMER WITH PAINTED TIMBER REVEALS AND ARCHITRAVE IN GLOSS GREY



6 PRE CAST STONE WORK (REFERENCE NO.8) WITH PAINTED TIMBER COMPOSITE DOOR IN GLOSS GREY WITH GLAZING PANELS



PROPOSED FRONT ELEVATION

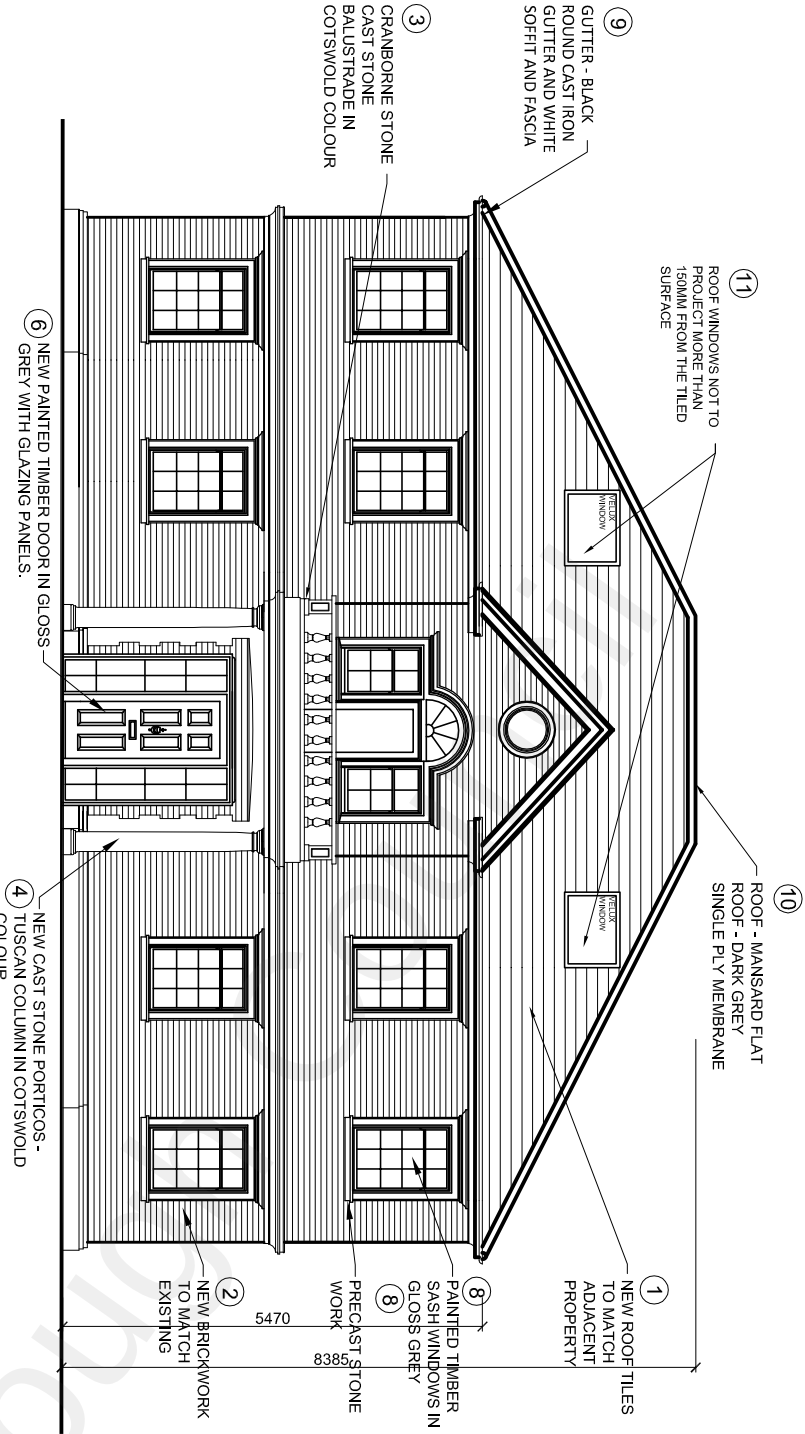

10 ROOF - MANSARD FLAT ROOF - DARK GREY SINGLE PLY MEMBRANE


11 ROOF WINDOWS NOT TO PROJECT MORE THAN 150MM FROM THE TILED SURFACE

9 GUTTER - BLACK ROUND CAST IRON GUTTER AND WHITE SOFFIT AND FASCIA

8 PAINTED TIMBER SASH WINDOWS IN GLOSS GREY

2 NEW BRICKWORK TO MATCH EXISTING

7 NEW POWDER COATED ALUMINIUM BI-FOLDING DOORS IN GREY

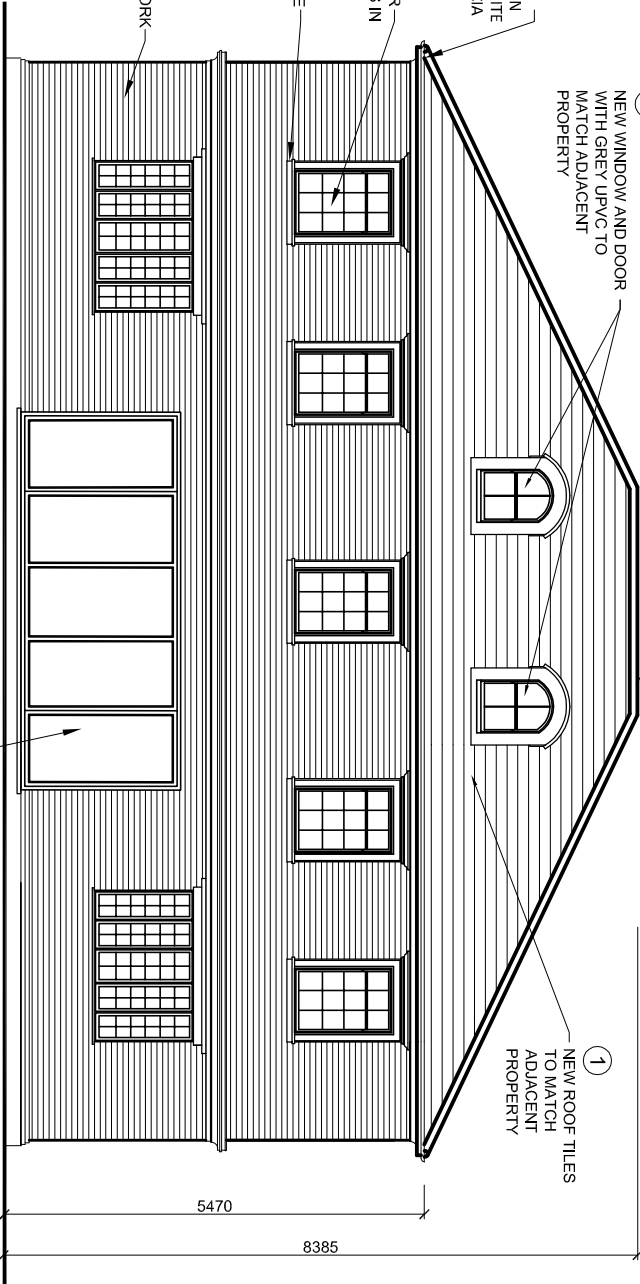


PROPOSED REAR ELEVATION

7 NEW POWDER COATED ALUMINIUM BI-FOLDING DOORS IN WHITE



8 PRE CAST STONE WORK WITH PAINTED TIMBER SASH WINDOWS IN GLOSS GREY

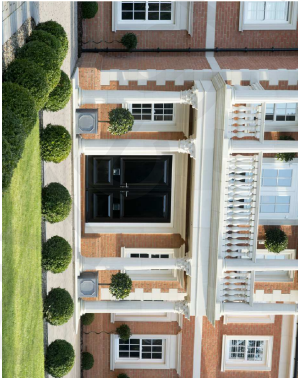

9 GUTTER - BLACK ROUND CAST IRON GUTTER AND WHITE SOFFIT AND FASCIA



project :
Santona
Gravesend

Proposed Elevations

DAP
Design And Plan
CONSULTANTS
93 Colmandene Crescent,
Orpington, Kent BR5 2RA
020 3004 9238
07931 931 035
s.nagpal@dapconsultants.co.uk
www.dapconsultants.co.uk

drawn:	SN	chkd :	SS	date:	28.06.2022
status:	Condition			scale:	1:100@A3
proj no :	1740	drg no:	01	rev no:	