

NOTES
Do not scale

Verify all dimensions on site before commencing any work or preparing any shop drawings

All building materials, components and workmanship to comply with the appropriate Public Health Acts, Building Regulations, British & European Standards and Codes of Practice and to the appropriate manufacturers recommendations.

For all specialist work see relevant drawings

All schemes to be set out completely including buildings, roads, drainage and levels prior to the commencement of works

Sites to be checked against Land Registry plans and any necessary Easements to be established

Any discrepancies, errors or omissions to be reported to the architect for further instructions before commencement of works

K		
J		
H		
G		
F		
E		
D		
C		
01/07/22	Front Garden added to show the proposed external works	BH
B		
25/05/22	Bedroom 2 re-furnished to one bed	BH
A		
24/05/22	Amended following meeting with Planning Officer on site 23/05/22	BH
Date	Revisions	By

DAC

Architects

21 Stone Street, Gravesend, Kent, DA11 0NP
Tel: 01474 566996 Fax: 01474 320374
Design@DACarchitects.co.uk

Project Title

**56 WINDMILL STREET
GRAVESEND
DA12 1BB**

Client

GRAVESEND SANCTUARY



Drawing Title

FLOOR PLANS

AS PROPOSED

Scale	Date	Drawn By
1:50	29.04.22	JR

Project No.	Dwg. No.	Rev.
5373	D-02	C

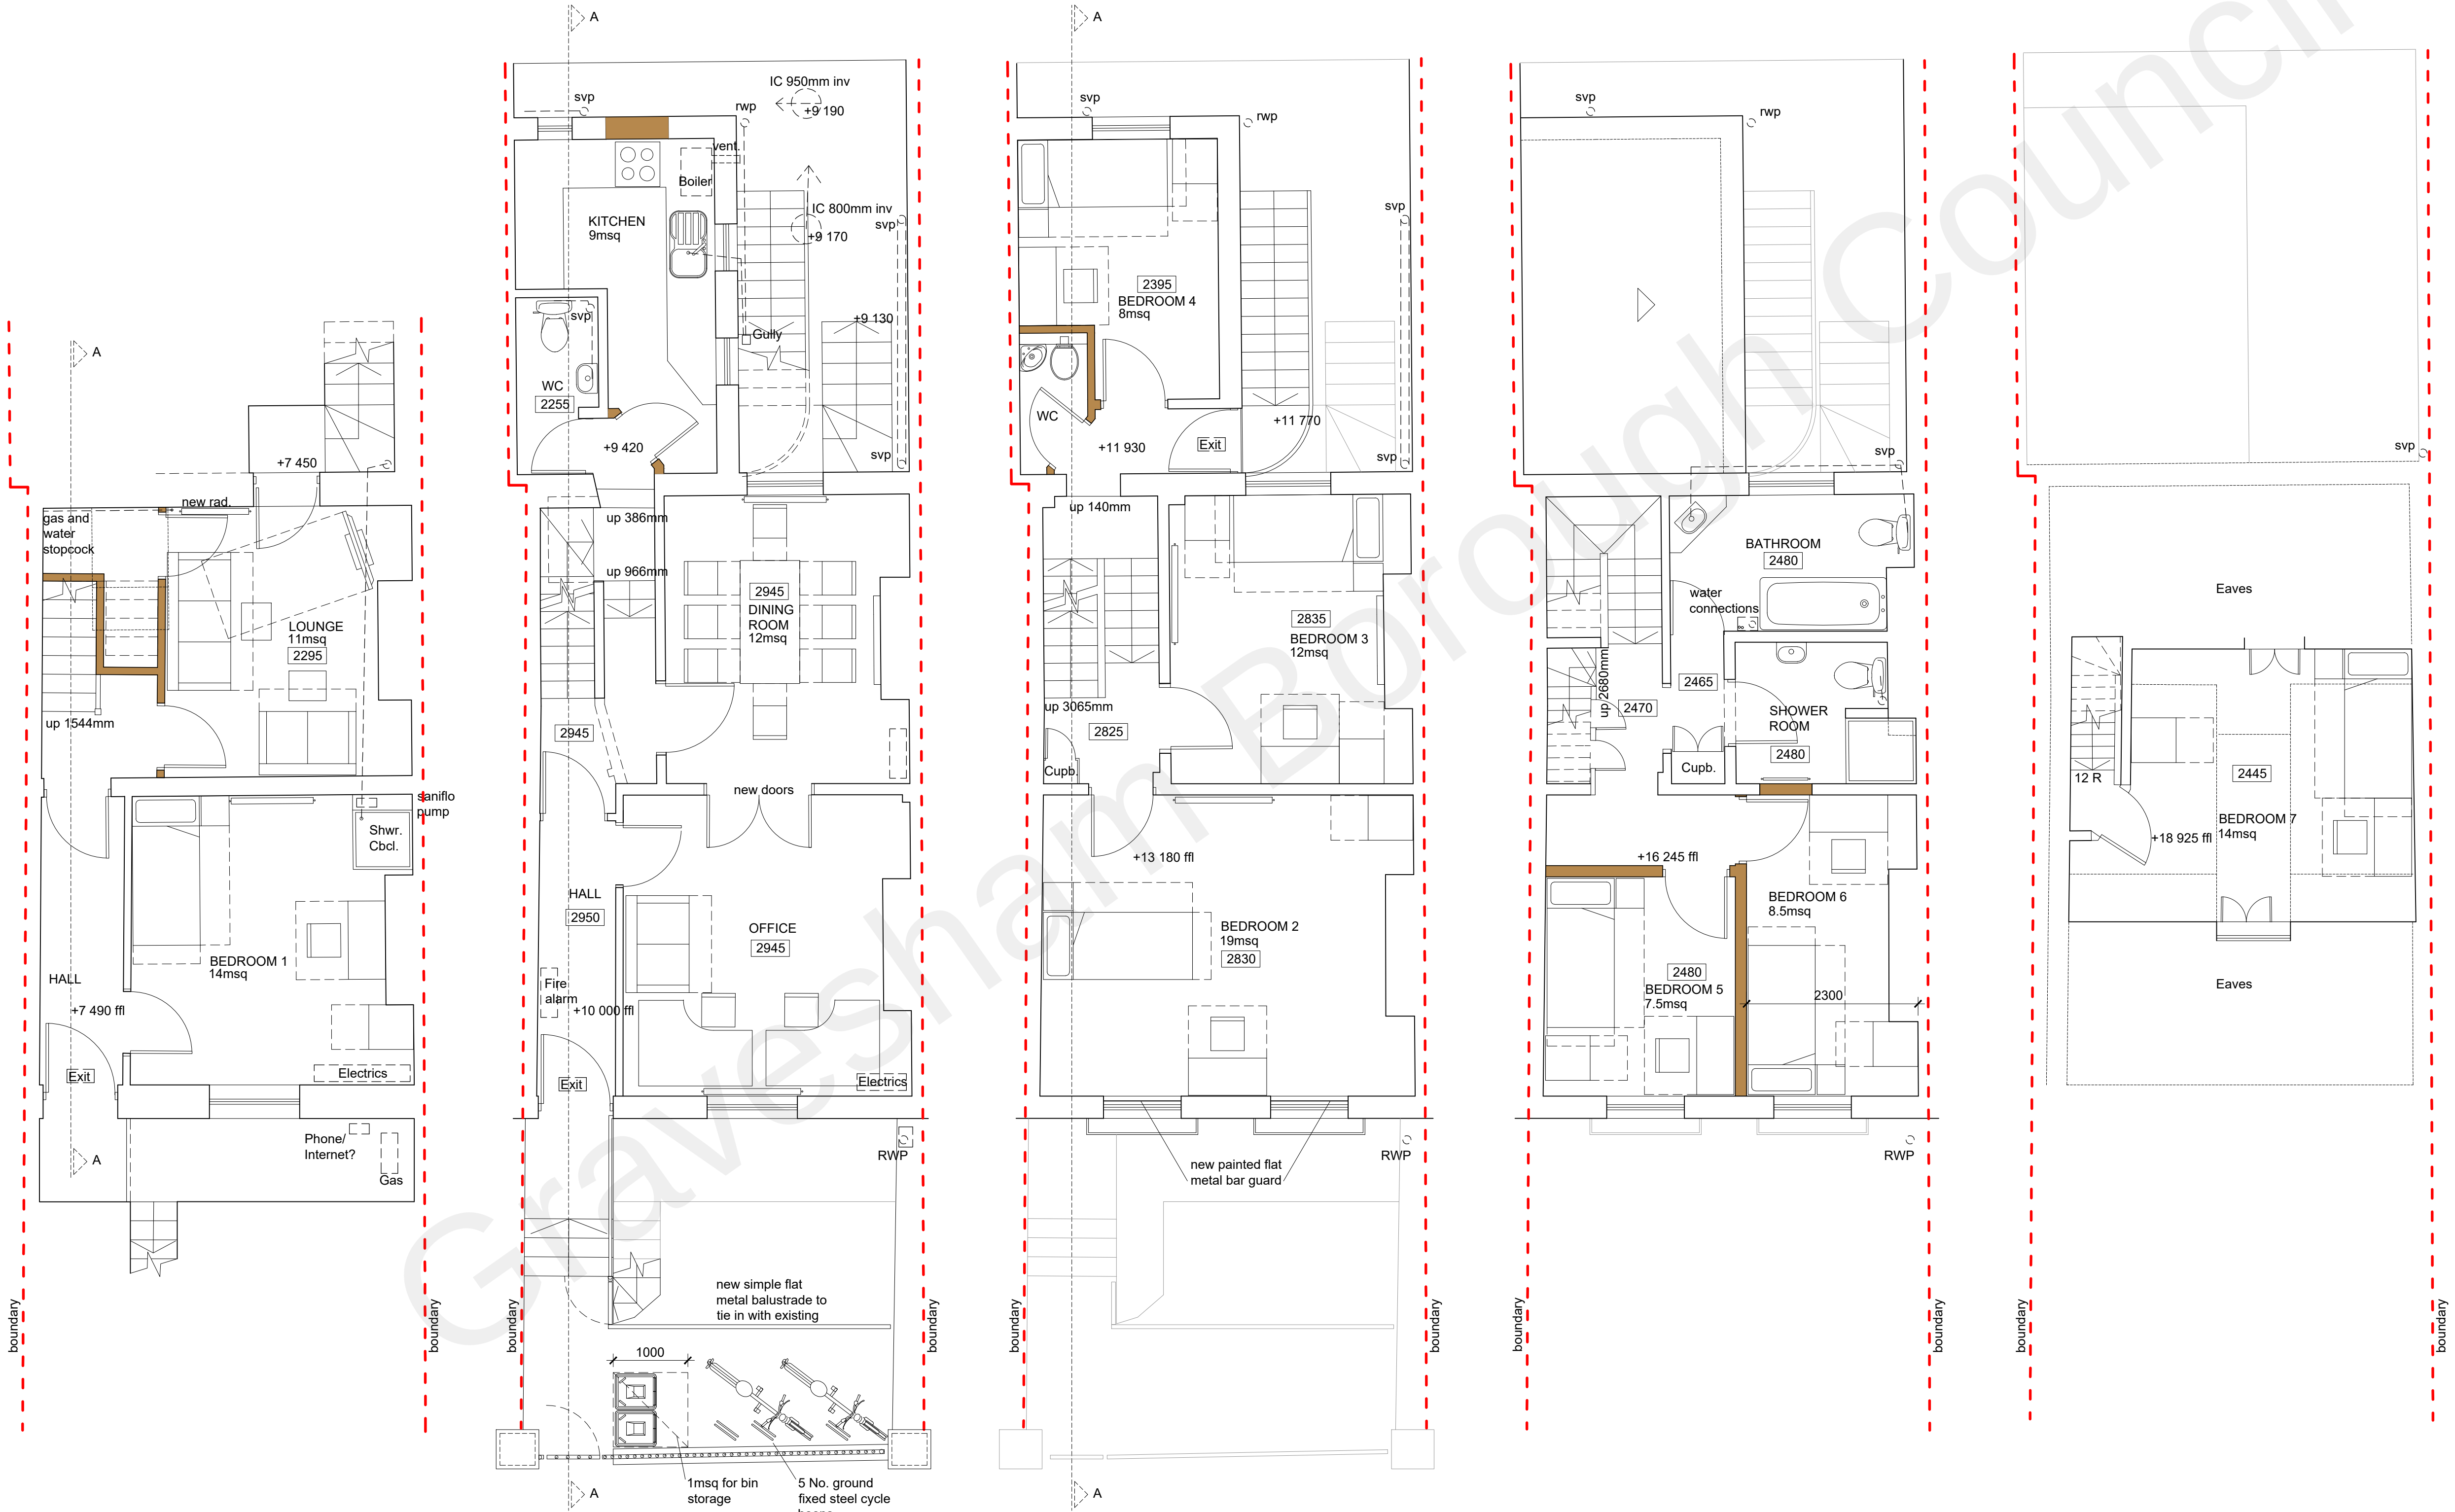 

BASEMENT FLOOR PLAN

GROUND FLOOR PLAN

FIRST FLOOR PLAN

SECOND FLOOR PLAN

ATTIC