




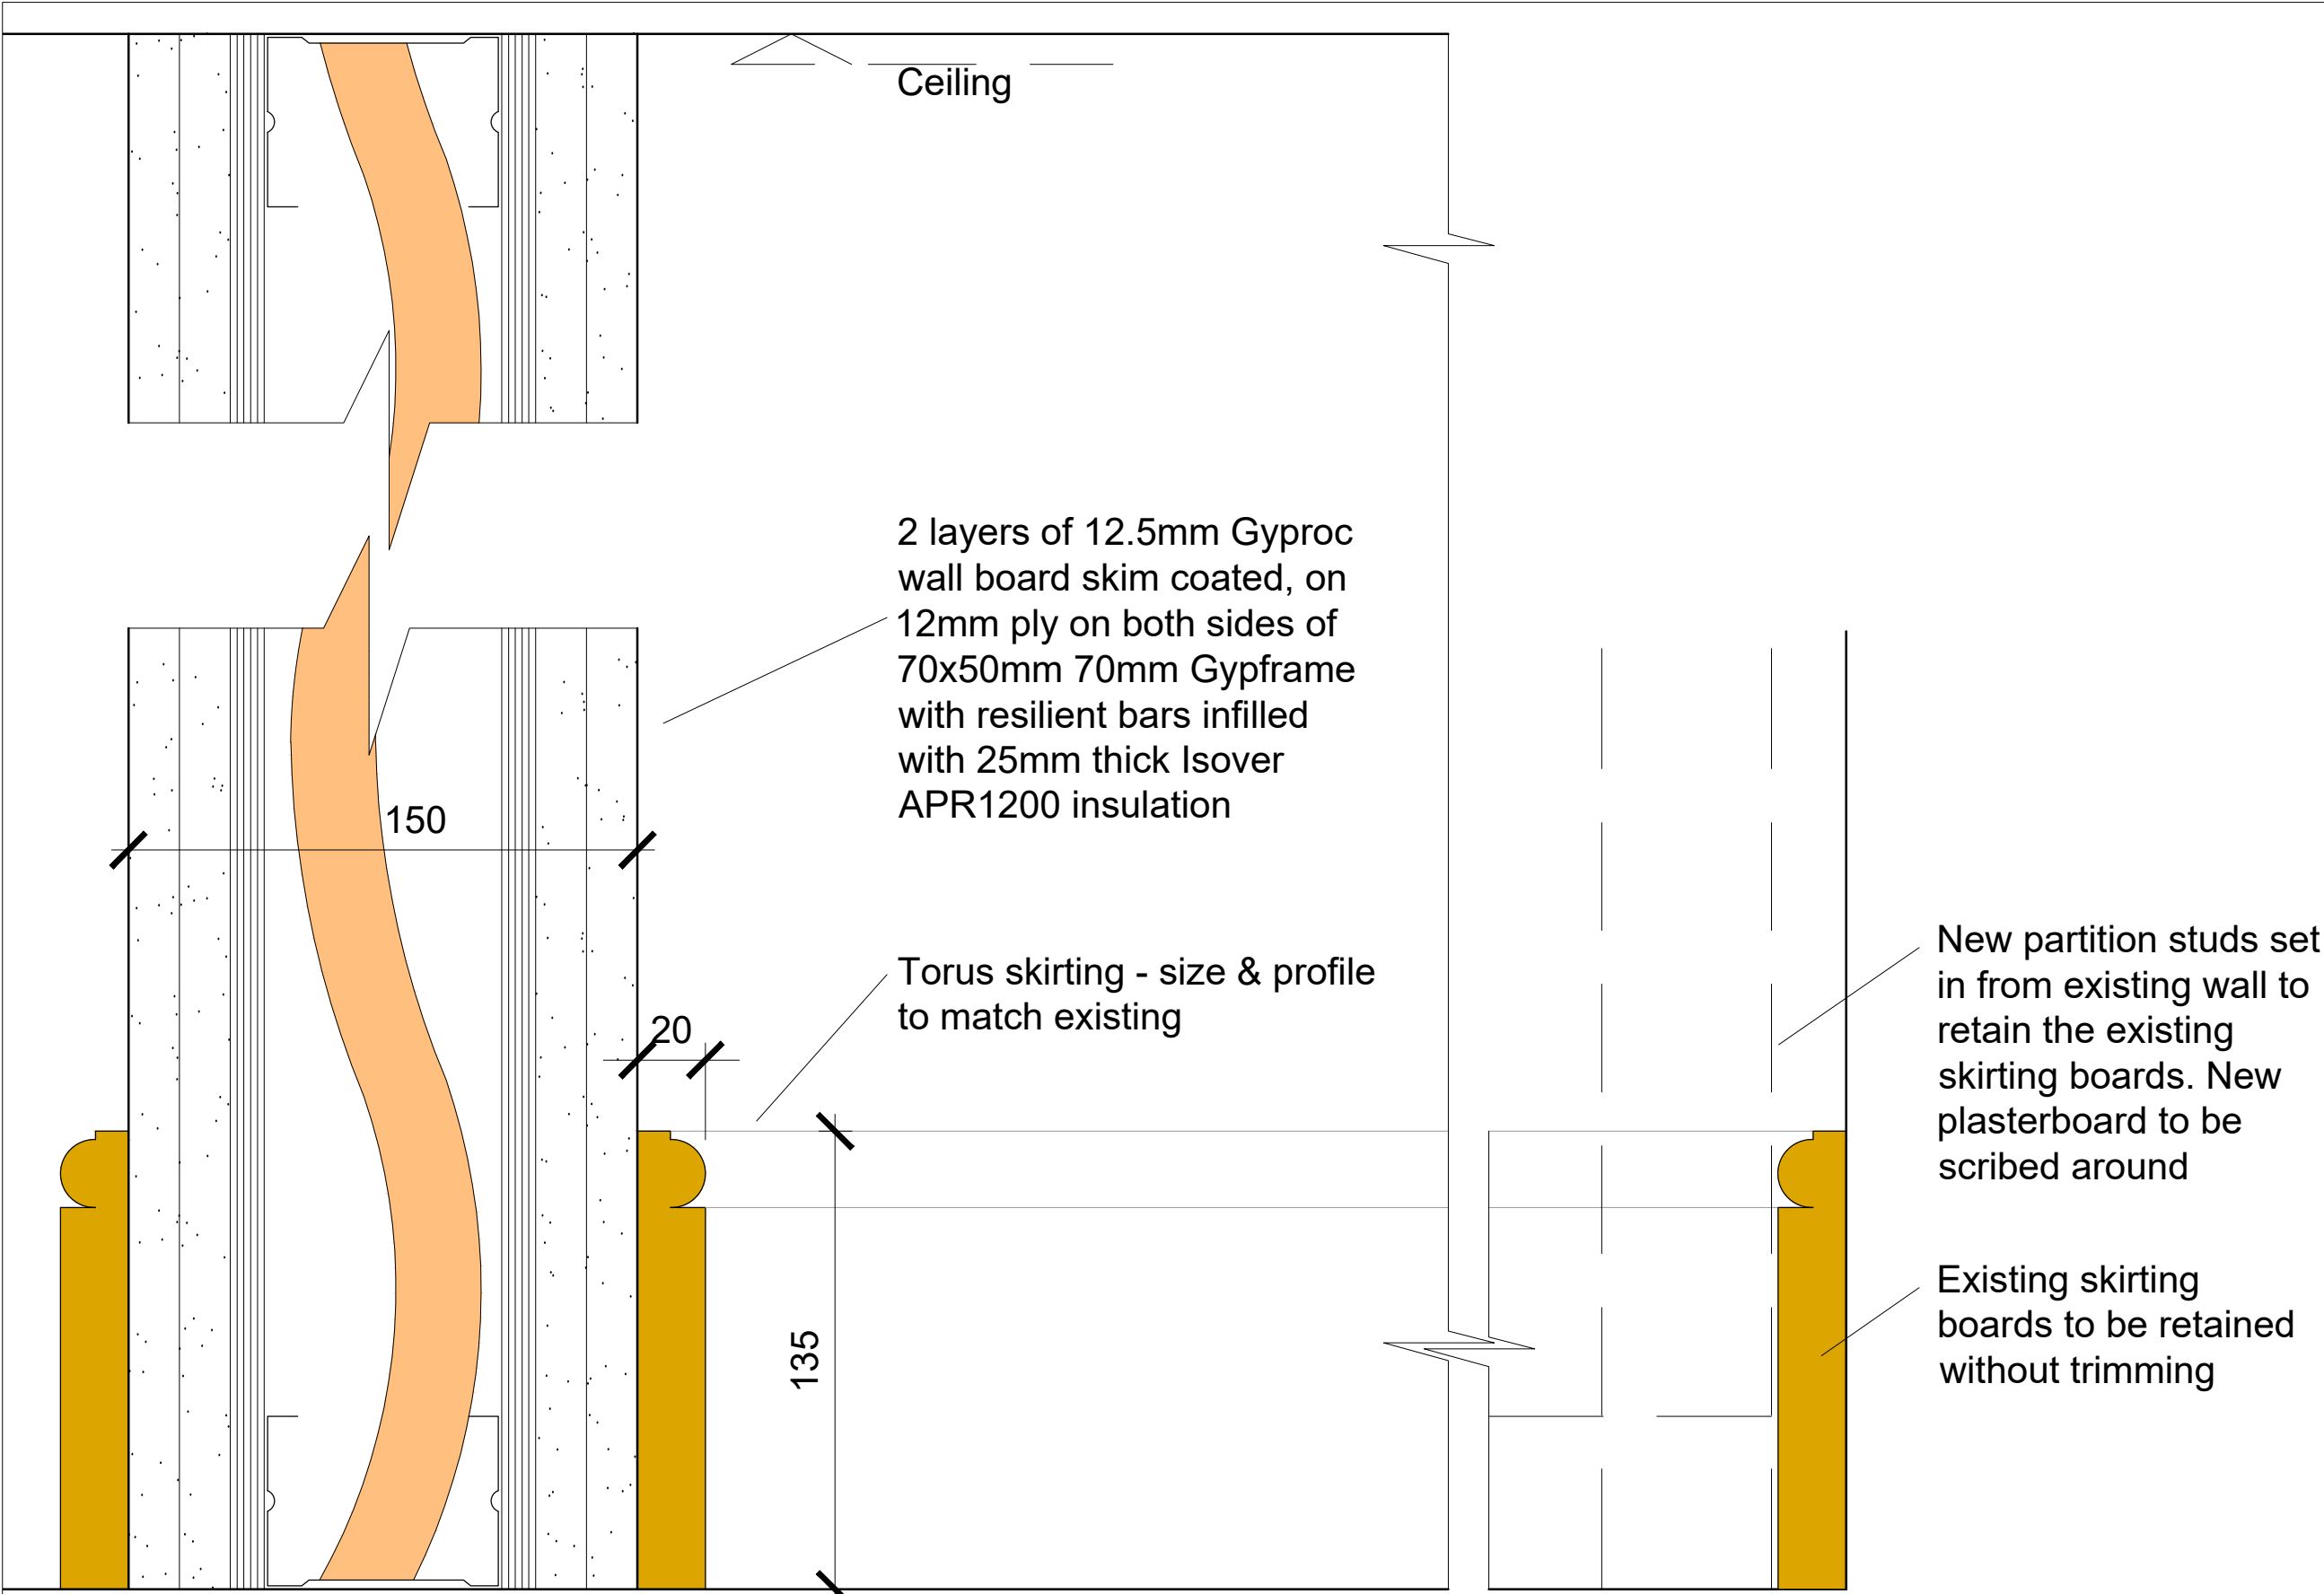

DETAIL 1
scale 1:2

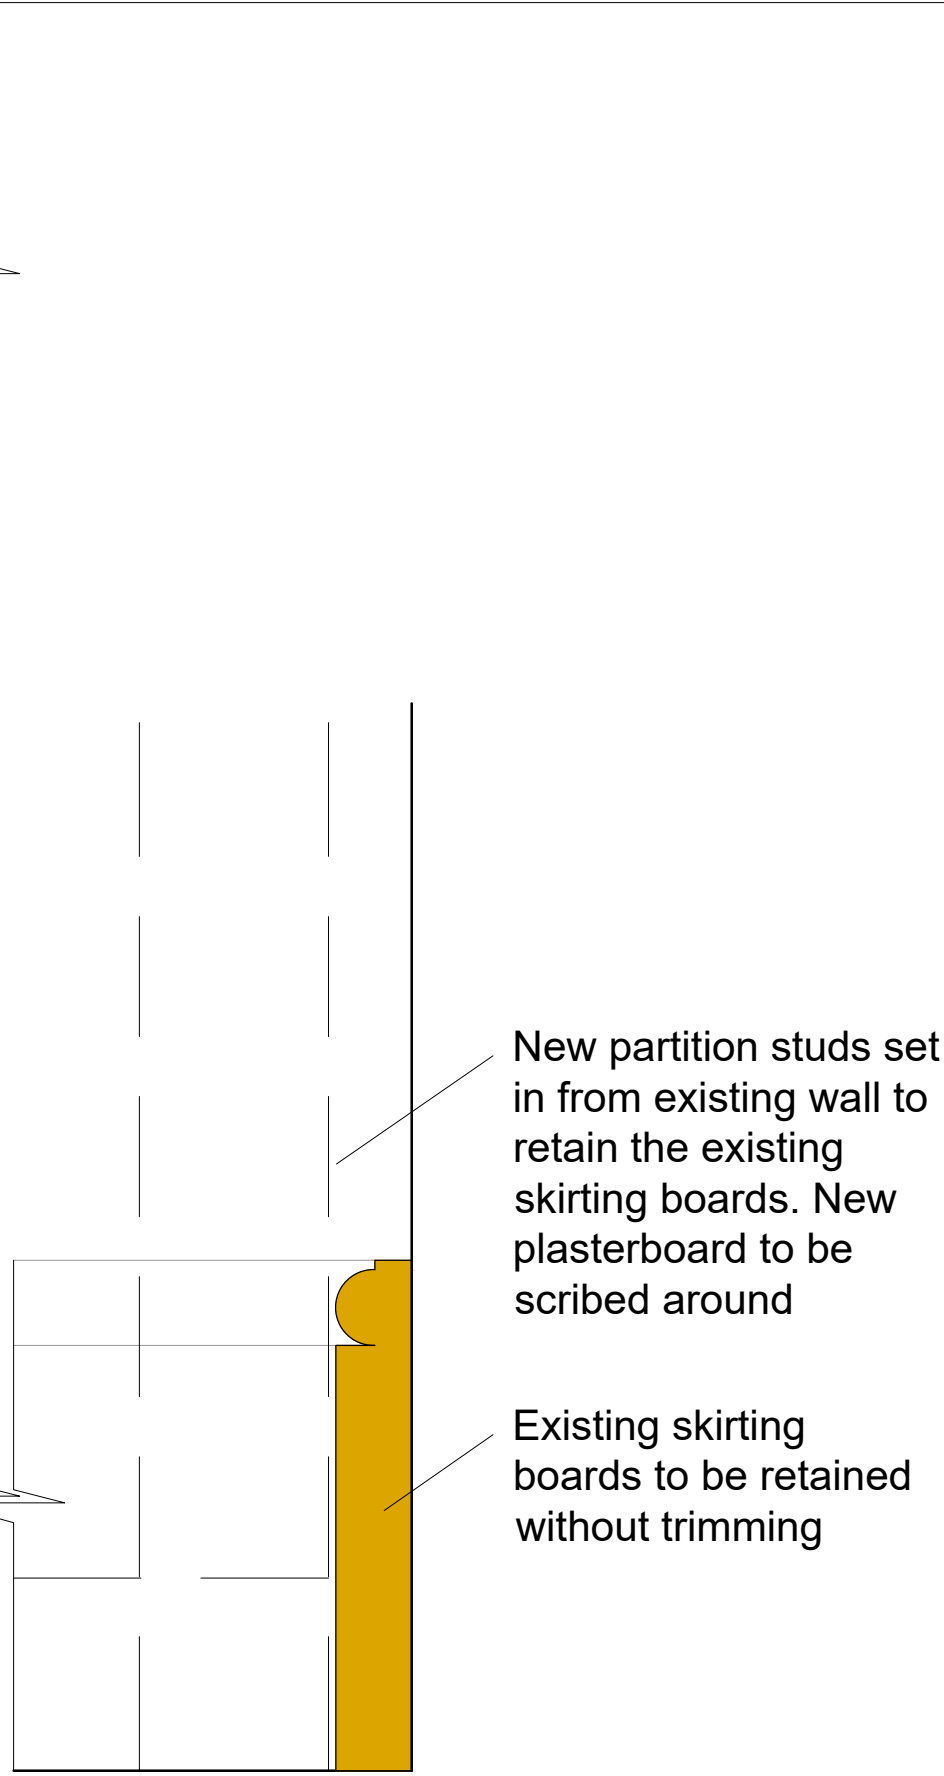


DETAIL 2
scale 1:2

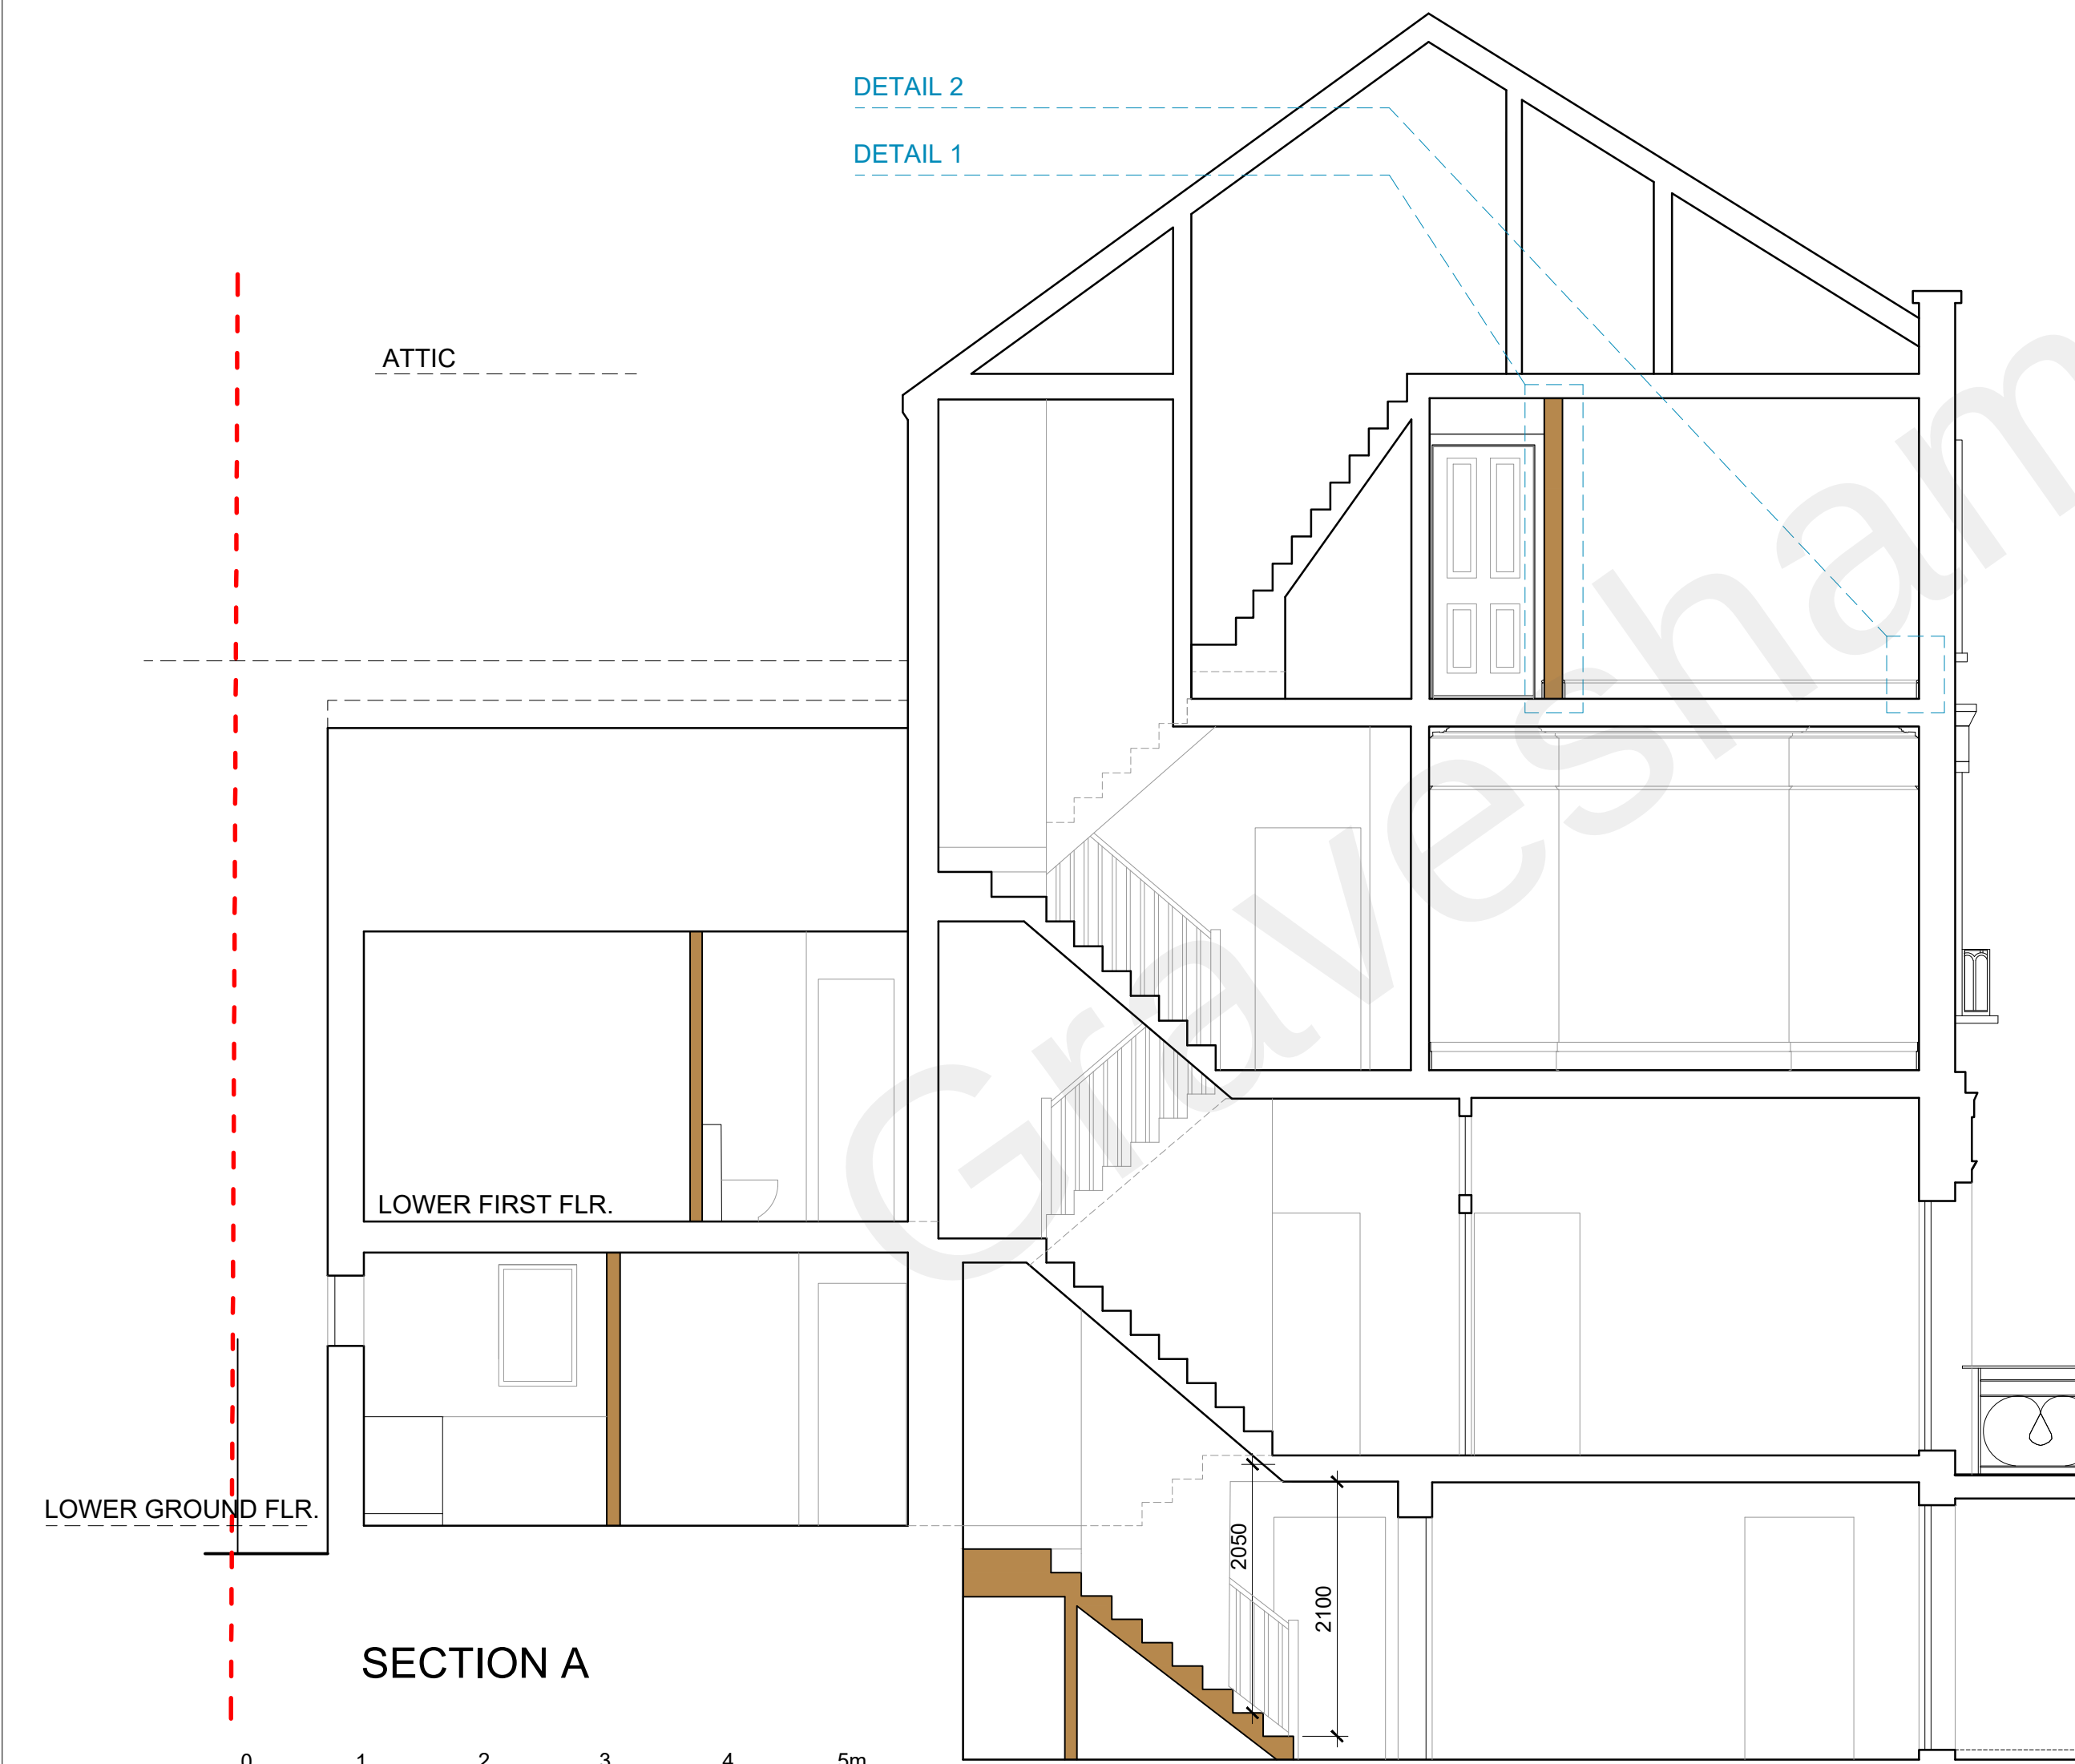


SECTION A



FRONT ELEVATION (street fronting railings omitted for clarity)

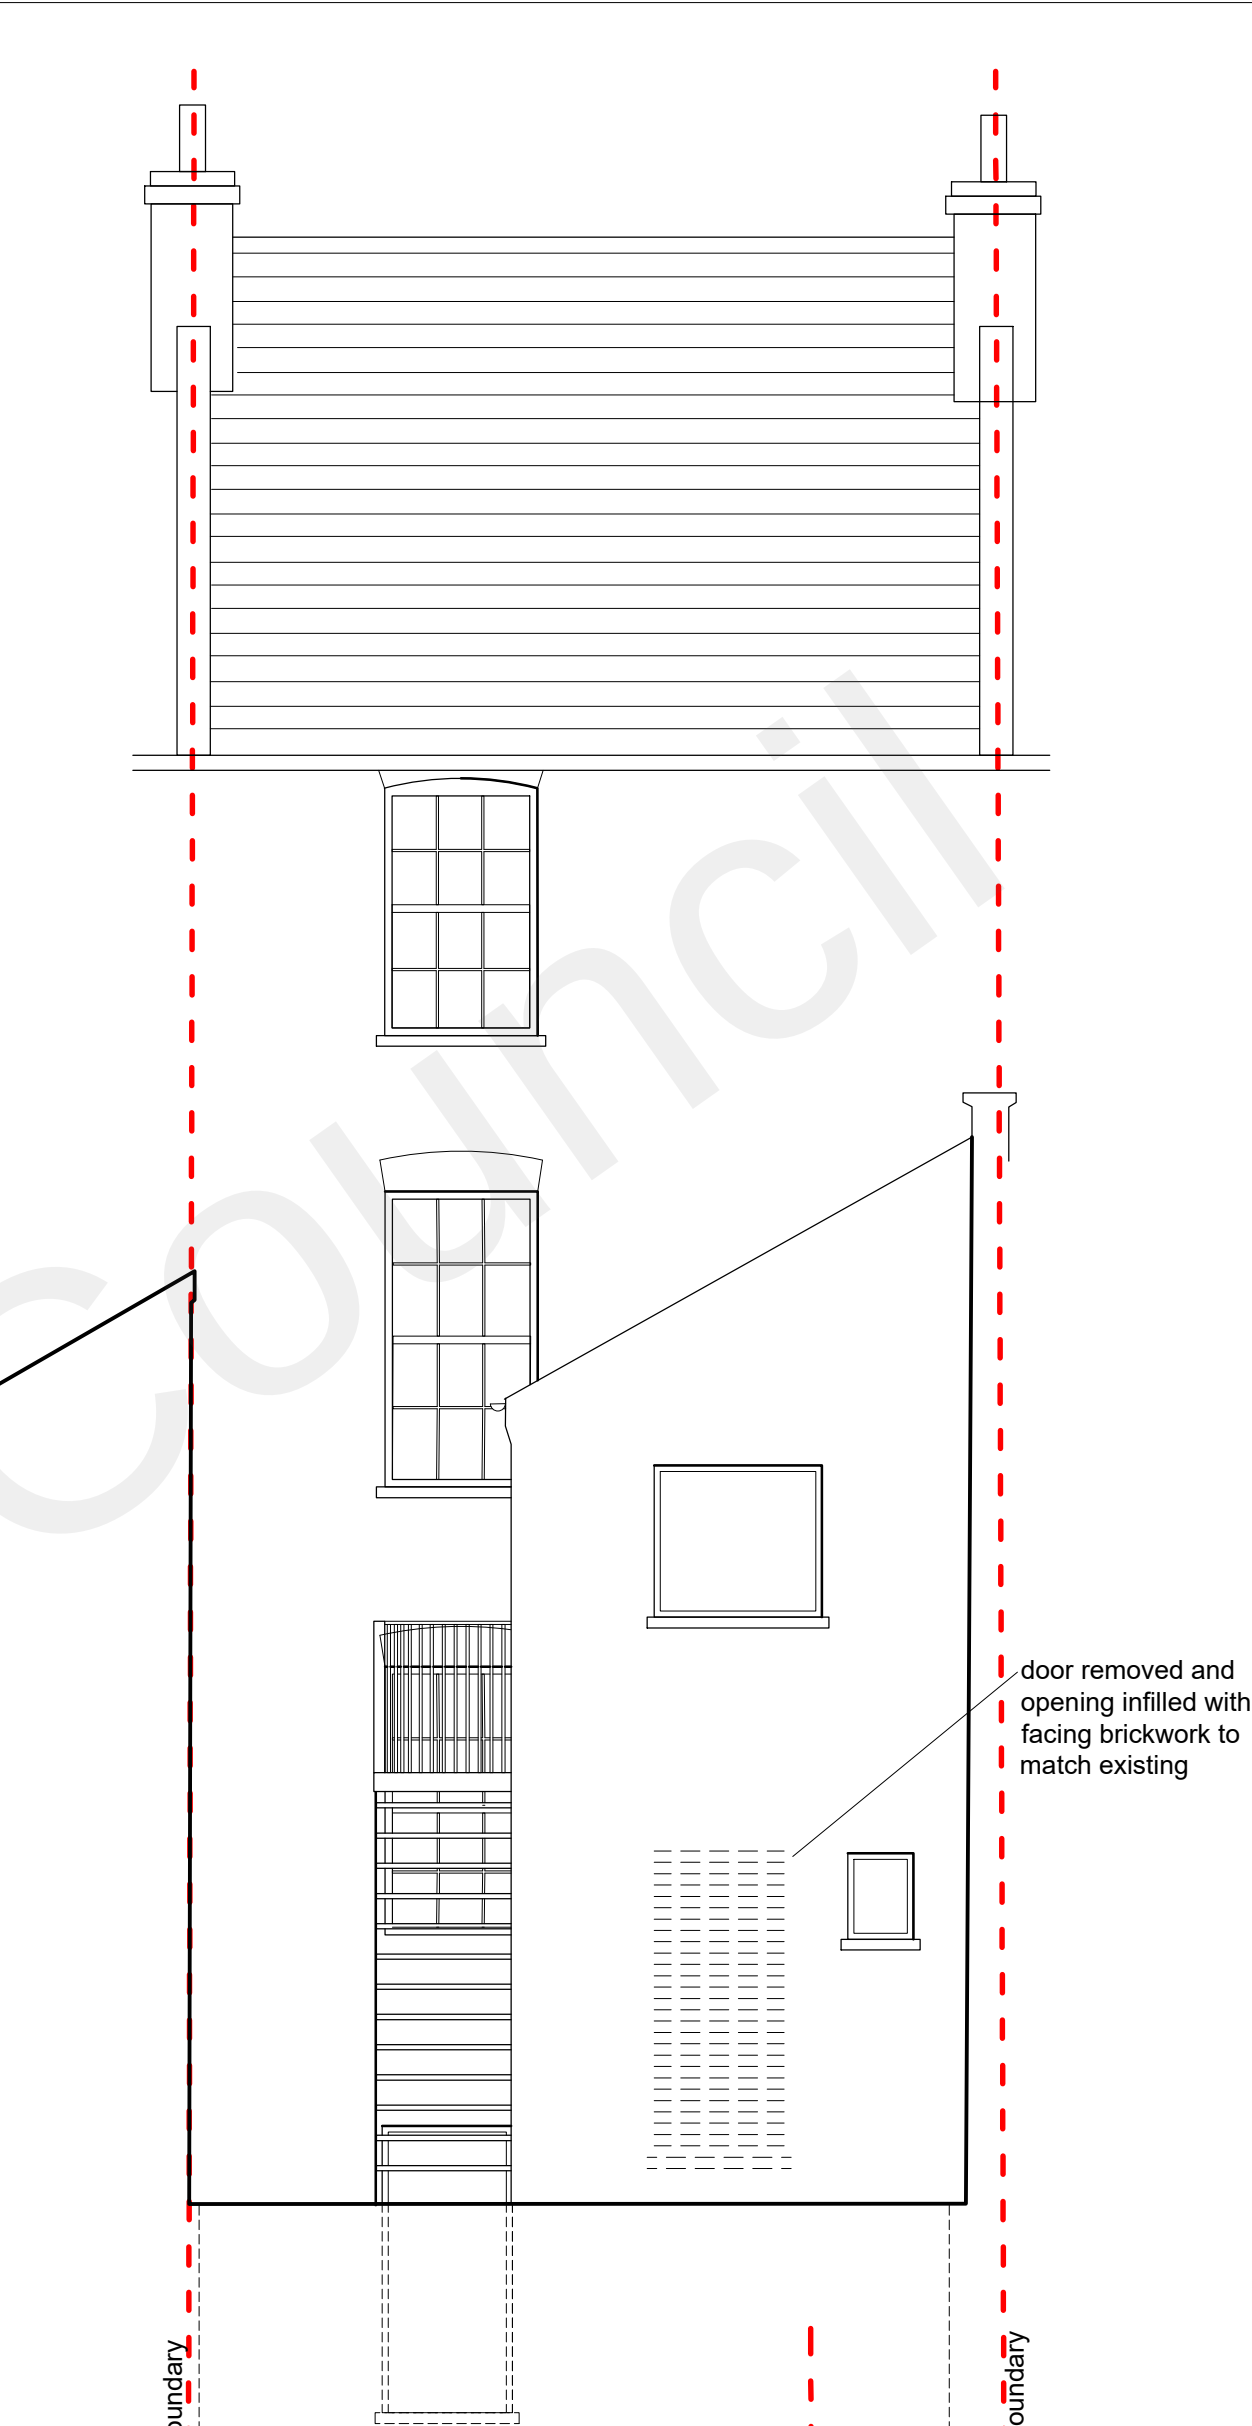

REAR ELEVATION

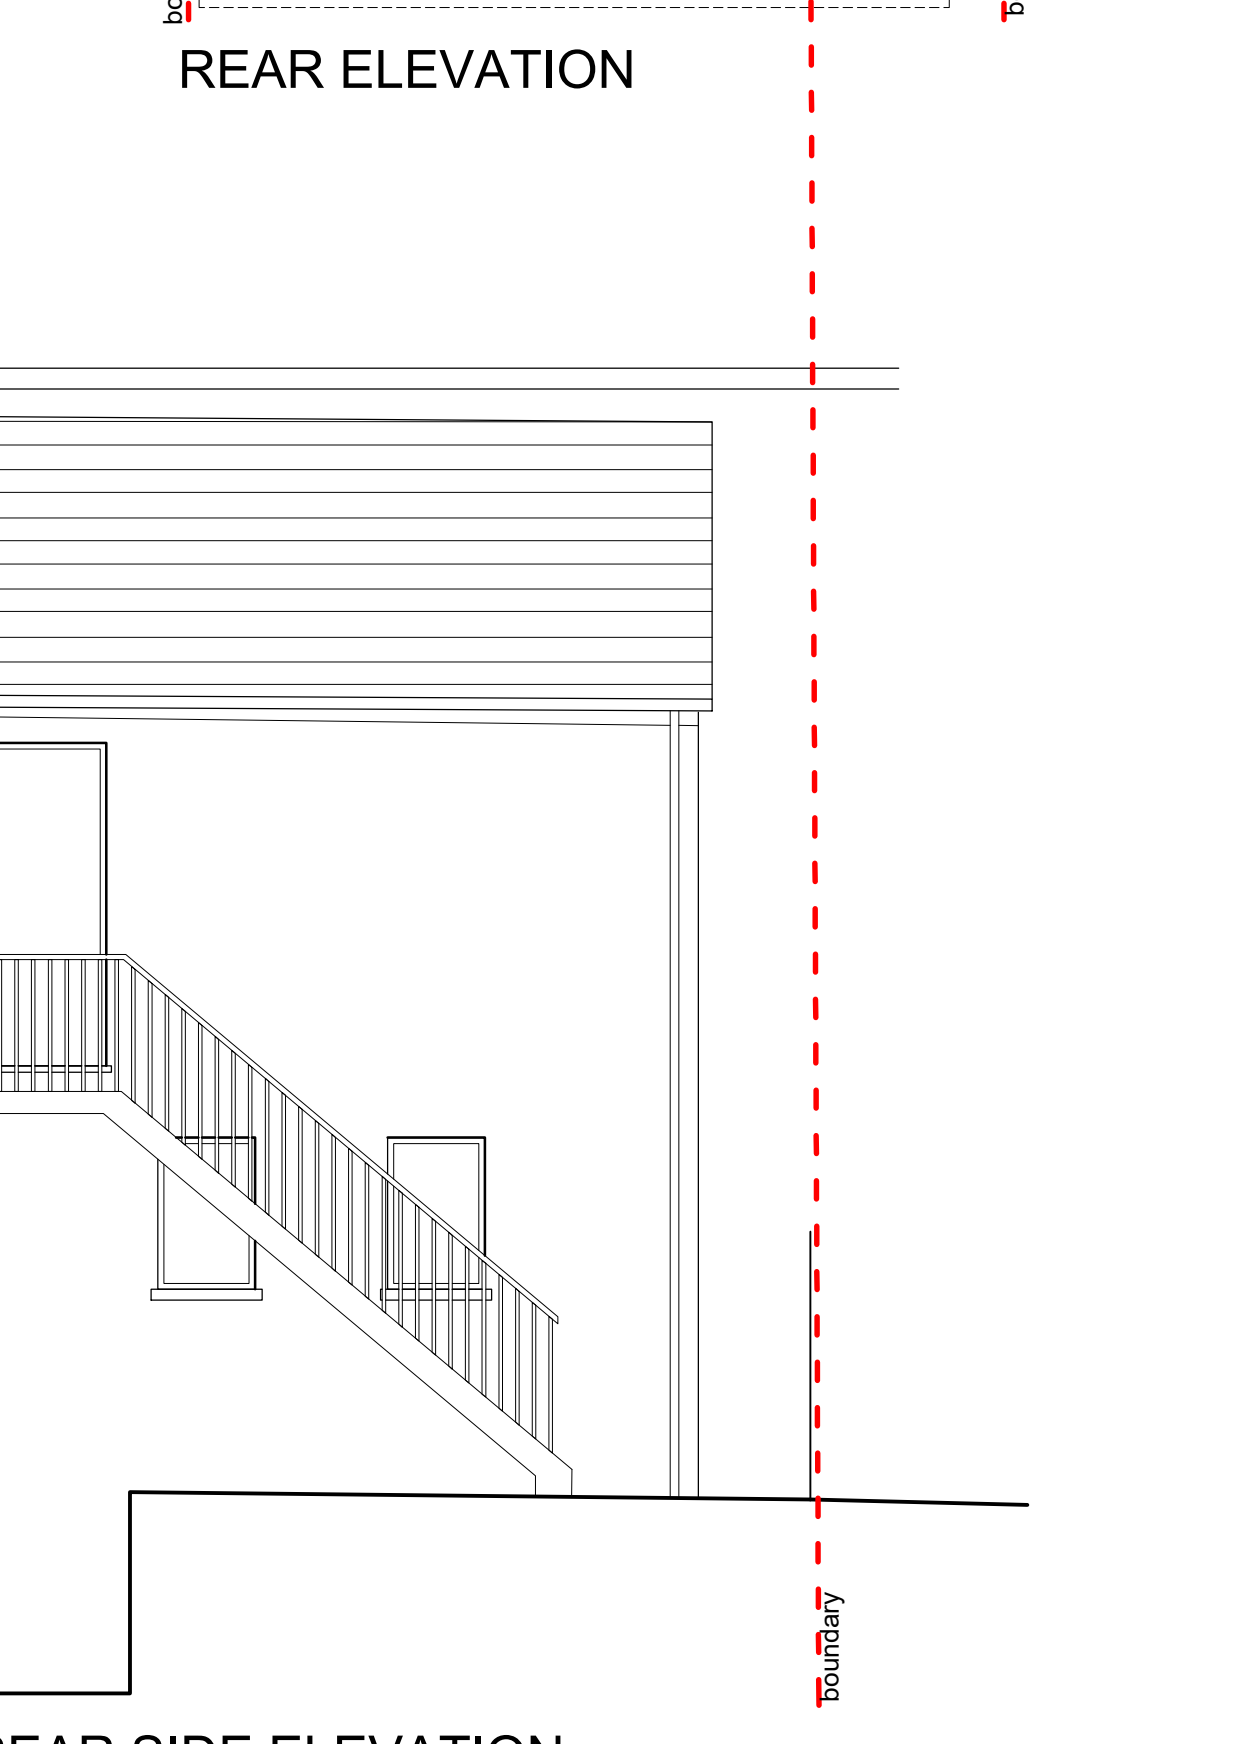

REAR SIDE ELEVATION NO PROPOSED CHANGES

C This drawing remains the Copyright of the architects and may not be reproduced in whole or in part without their written permission		
NOTES Do not scale Verify all dimensions on site before commencing any work or preparing any shop drawings All building materials, components and workmanship to comply with the appropriate Public Health Acts, Building Regulations, British & European Standards and Codes of Practice and to the appropriate manufacturers recommendations. For all specialist work see relevant drawings All schemes to be set out completely including buildings, roads, drainage and levels prior to the commencement of works Sites to be checked against Land Registry plans and any necessary Easements to be established Any discrepancies, errors or omissions to be reported to the architect for further instructions before commencement of works		
K		
J		
H		
G		
F		
E		
D		
C		
B		
A		
Date	Revisions	By
DAC Architects 21 Stone Street, Gravesend, Kent, DA11 0NP Tel: 01474 566996 Fax: 01474 320374 Design@DACarchitects.co.uk		
Project Title 56 WINDMILL STREET GRAVESEND DA12 1BB		
Client GRAVESEND SANCTUARY		
Drawing Title ELEVATIONS, SECTION AND DETAILS AS PROPOSED		
Scale 1:50 & 1:2	Date 01.07.22	Drawn By BH
Project No. 5373	Dwg. No. D-04	Rev.