




Proposed Front Elevation - 1:50 NORTH



Proposed Rear Elevation - 1:50 SOUTH



Proposed Side Elevation - 1:50 EAST

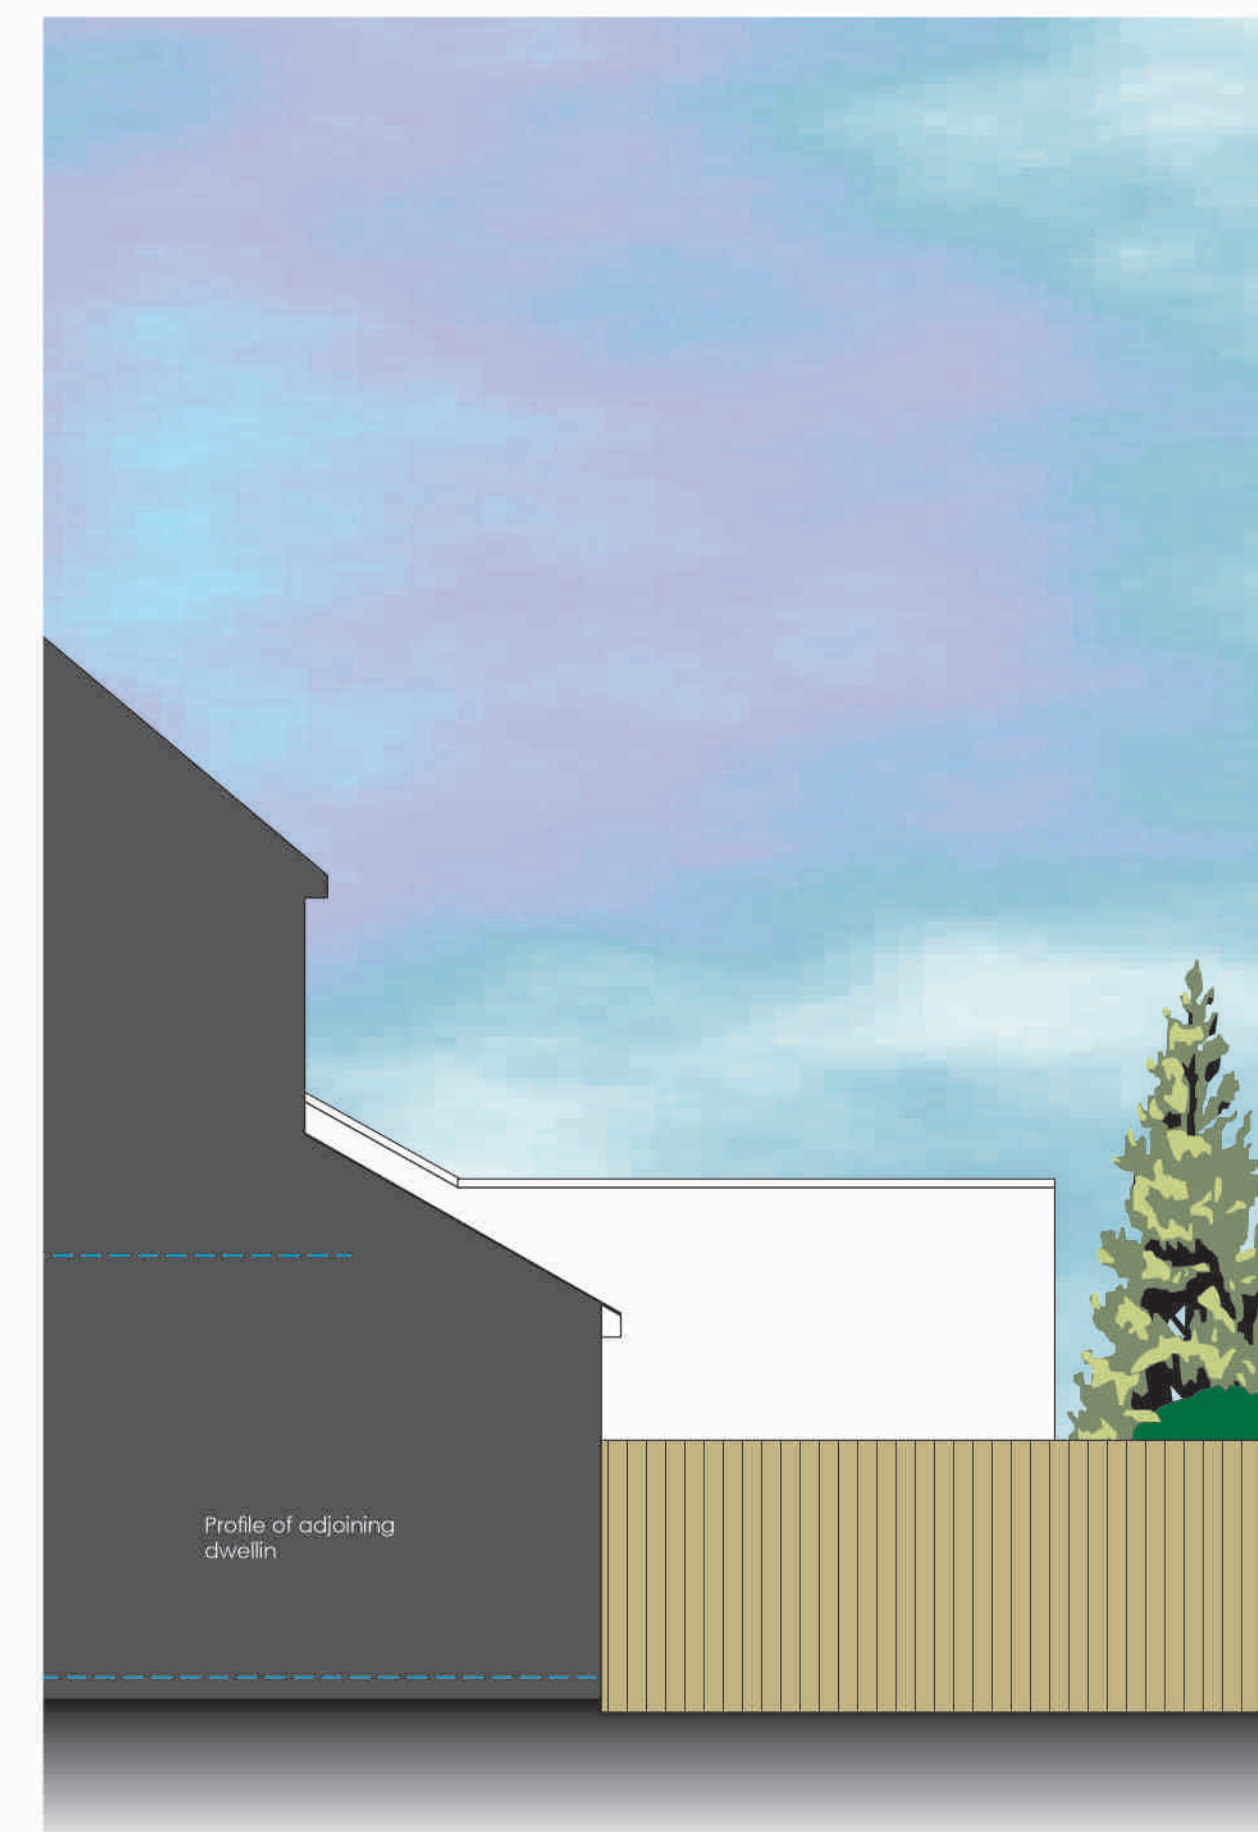

Proposed Side Elevation - 1:50 WEST

C. Side extension width revised to provide min 500mm foundation offset to Public sewer below
B. Client changes
A. Client changes

REVISIONS
SCALE: 1:50
DATE: July 2022
DRAWN: RFW

Proposed Elevations

Project: Proposed Side and Rear Extensions
Oakley Newwood Lane
Meopham Kent DA13 0YE
for: Mr and Mrs A Taylor

WARD + ASSOCIATES
THE HOO WROTHAM ROAD
MEOPHAM GRAVESEND KENT DA13 0HP

T: 01474 814196 M: 07771 843940
E: admin@wardassociates.co.uk W: www.wardassociates.co.uk
Skype User Name: rogerwardassociates

1421.WD.05c