



ROOM 9 - Looking toward rear doors to exterior no original features



STAIR ENCLOSURE 5 - Original door made 30min fire resistant with Superlux or similar panel to stair side. The remain. Entrance to room 7 from half landing for lower ground level. No other original features.



STAIR ENCLOSURE 5 - Showing original newel post and string to remain. No other original features remain.



ROOM 9 - Showing internal inspection chamber under new partition!




STAIR ENCLOSURE 5 - View into room 6 showing original frame and architrave with replacement 30min FR pressed door.



ROOM 9 - Looking back from room 9 toward entrance from room 7. No original features.



STAIR ENCLOSURE 5 - Looking toward lobby area 3. Original arch remains but with new partition and 30min FR door installed. No other original features.

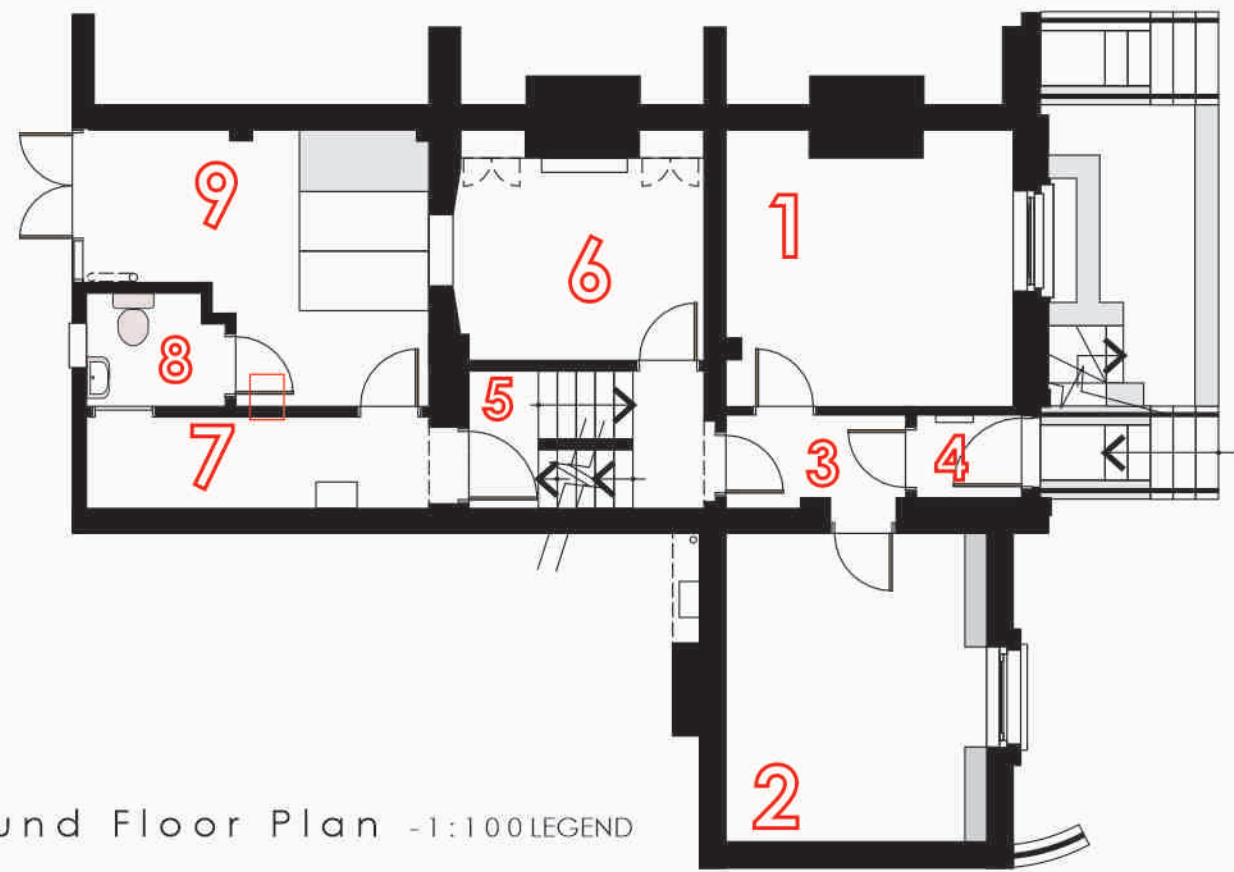

Ground Floor Plan - 1:100 LEGEND



|   |                   |
|---|-------------------|
| REVISIONS   |                   |
| SCALE: 1:100 NTS   | DATE: August 2024 |
| DRAWN: RFW   |                   |
| TITLED: Existing Photos Ground Floor - PART 2   |                   |
| PROJECT: Conversion to HMO<br>38 Windmill Street<br>Gravesend Kent DA12 1BA<br>for: Mr M Celli   |                   |
| <b>WARD + ASSOCIATES</b><br>THE HOO WROTHAM ROAD<br>MEOPHAM GRAVESEND KENT DA13 0HP<br>T: 01474 814195 M: 07771 843940<br>E: admin@wardassociates.co.uk W: www.wardassociates.co.uk<br>Skype User Name: rogerwardassociates |                   |
| 1124.WD.05   |                   |