



Location Plan scale 1:1250

 

Site Plan scale 1:200

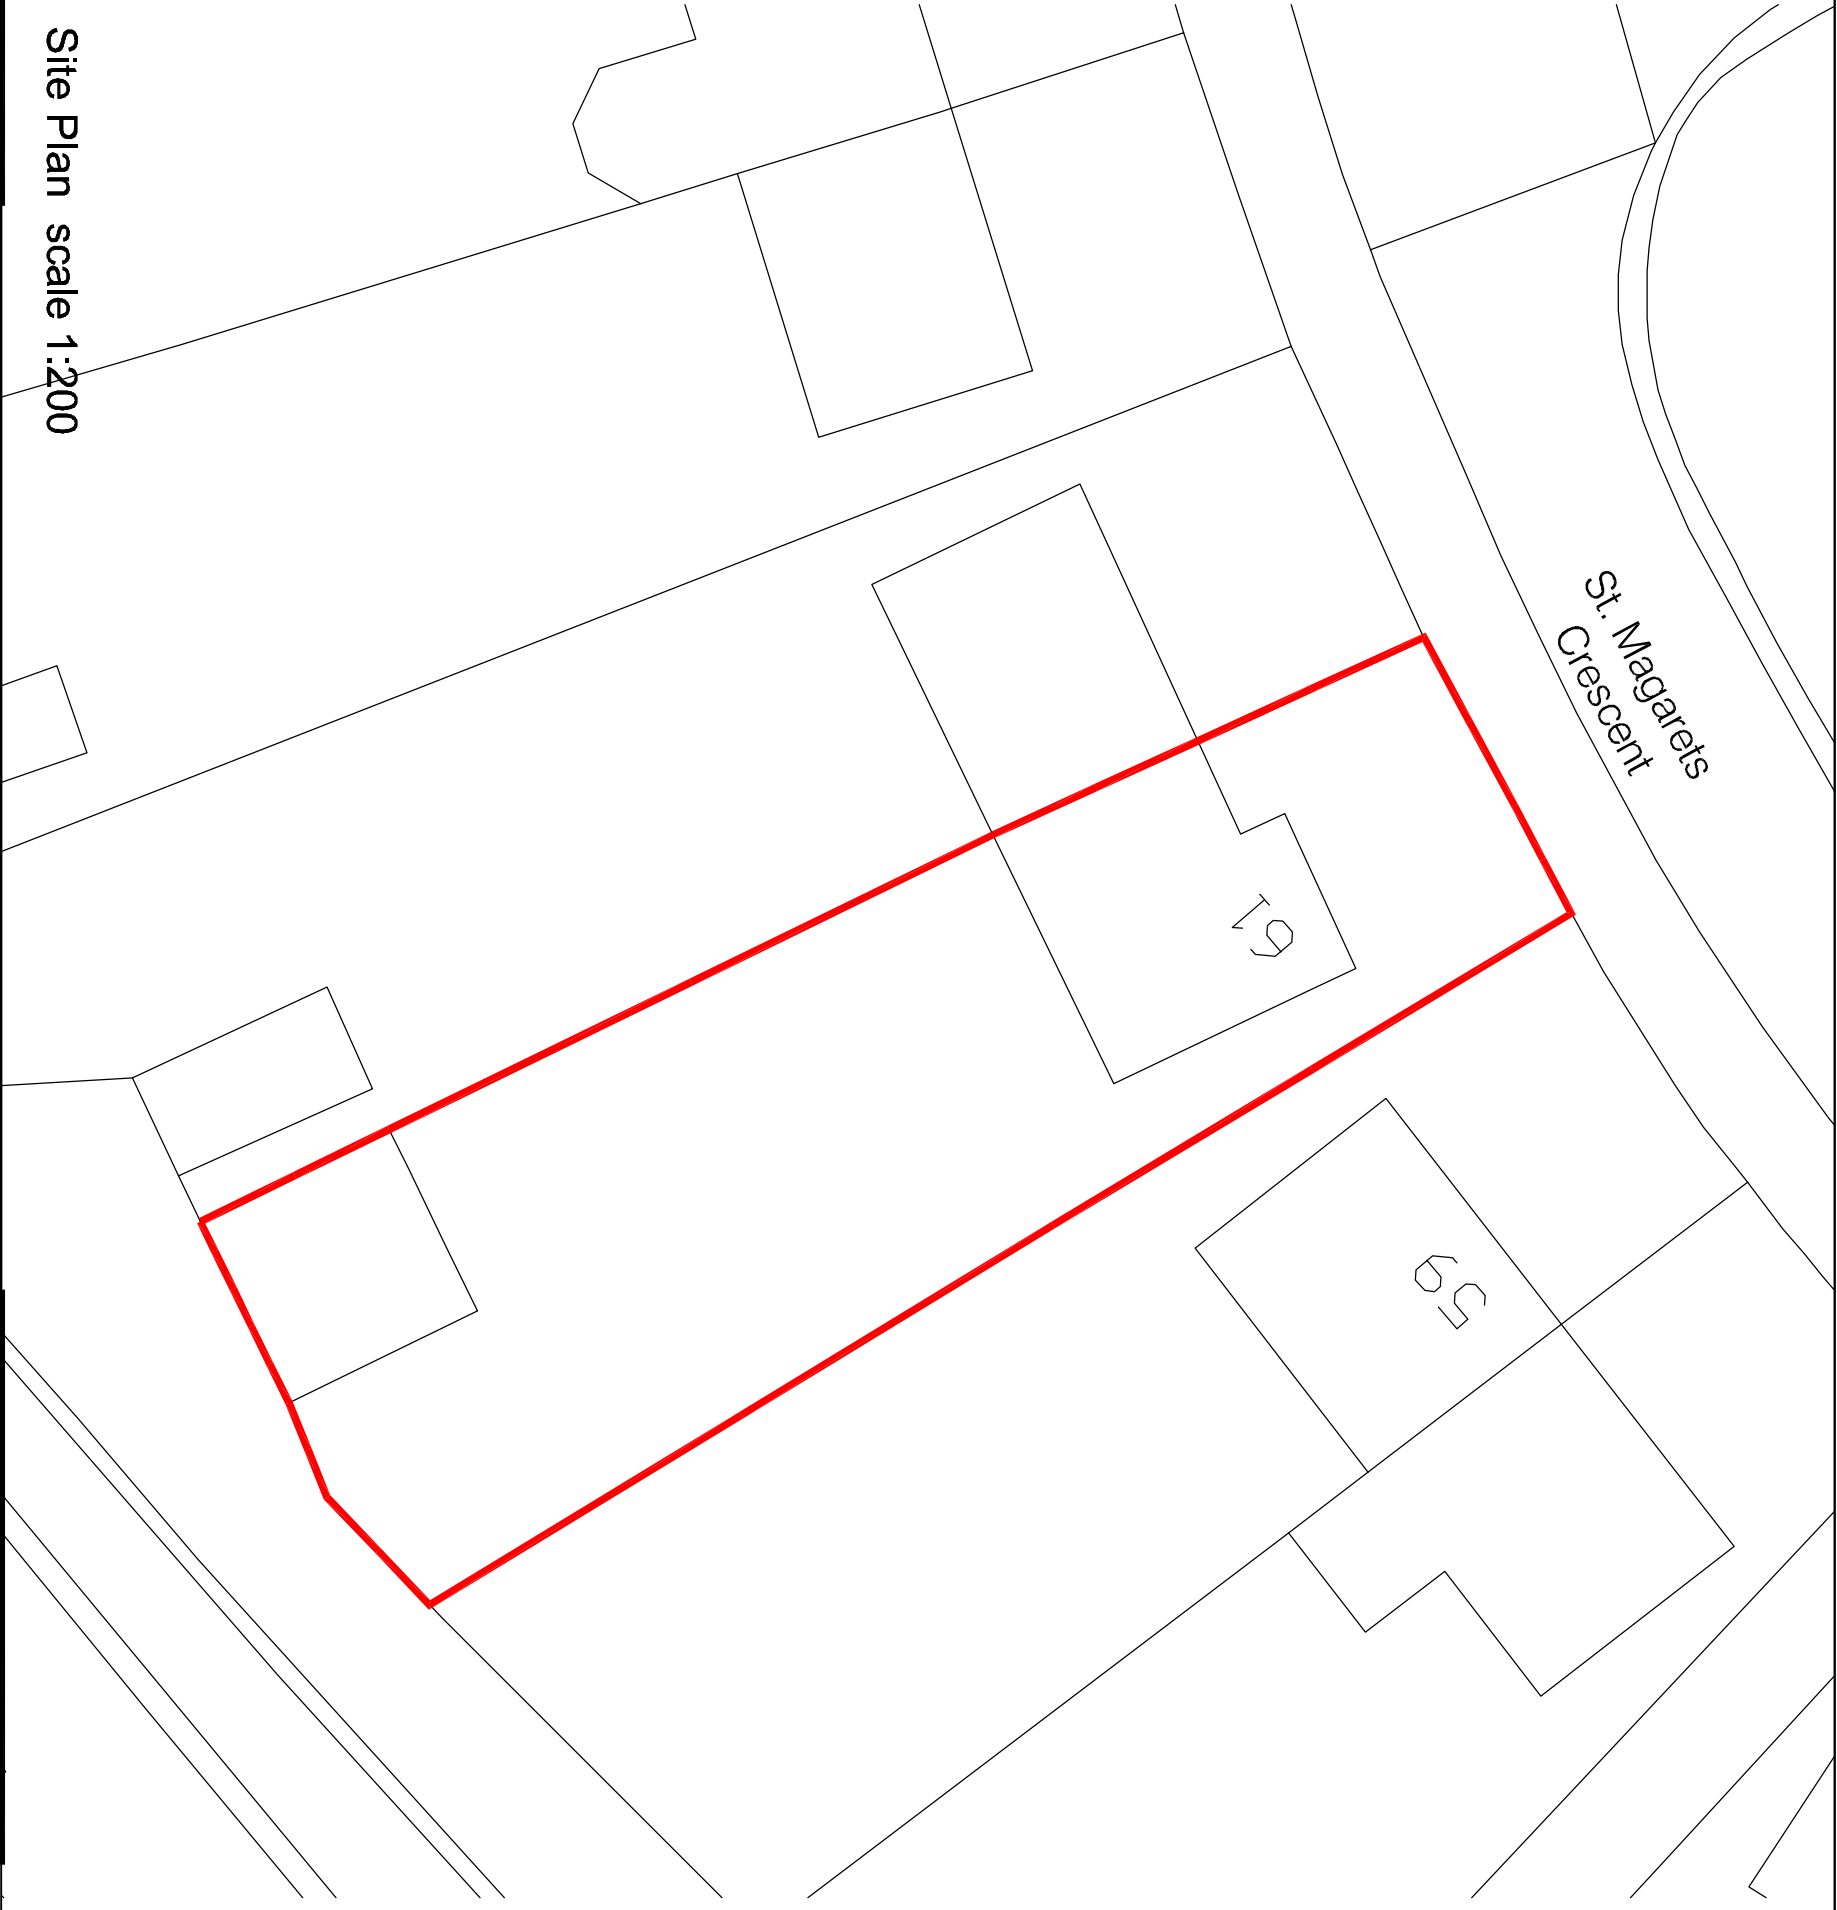

SHEET CONTENT				DRAWING NO				CLIENT	
Location & Existing Site Plan				2024/0331 - P01				XXXXXX	
Planning Permission				DESIGNED				LOCATION	
P01 @ A3				SCALE				61 St. Magarets Crescent	
REV. SUFFIX				DATE OF REVISION				Gravesend	
				INITIALS				DA12 4EJ	
				REVISION DETAILS					