

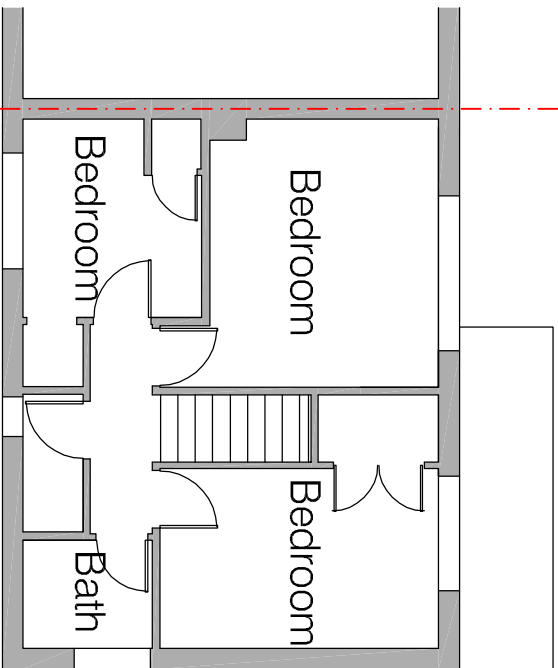


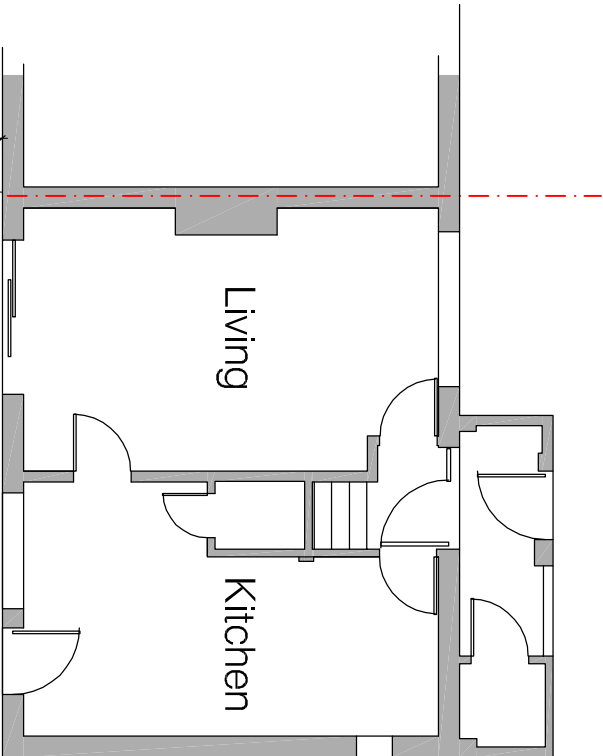


First Floor Plan scale 1:100

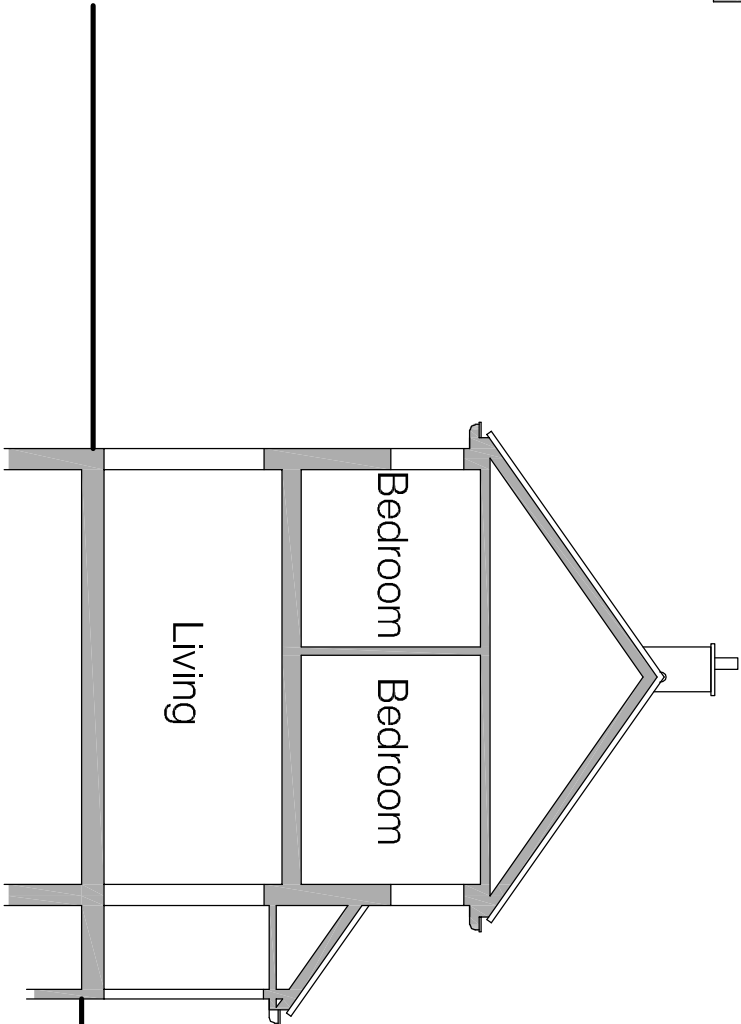

Section scale 1:100

Ground Floor Plan scale 1:100

APPROVED
APPLICATION –
Ref: 20210467

 

SHEET CONTENT				DRAWING NO		CLIENT	
Existing Floor Plans & Section				2024/0331 - P02		XXXXXX	
Planning Permission	SHEET NO	SCALE	DATE	DESIGNED	CHECKED	LOCATION	
	P02 @ A3	1:100	Mar.2024	A.E.	XXX	61 St. Magarets Crescent	
	REV. SUFFIX	DATE OF REVISION	INITIALS	REVISION DETAILS		Gravesend	
						DA12 4EJ	