




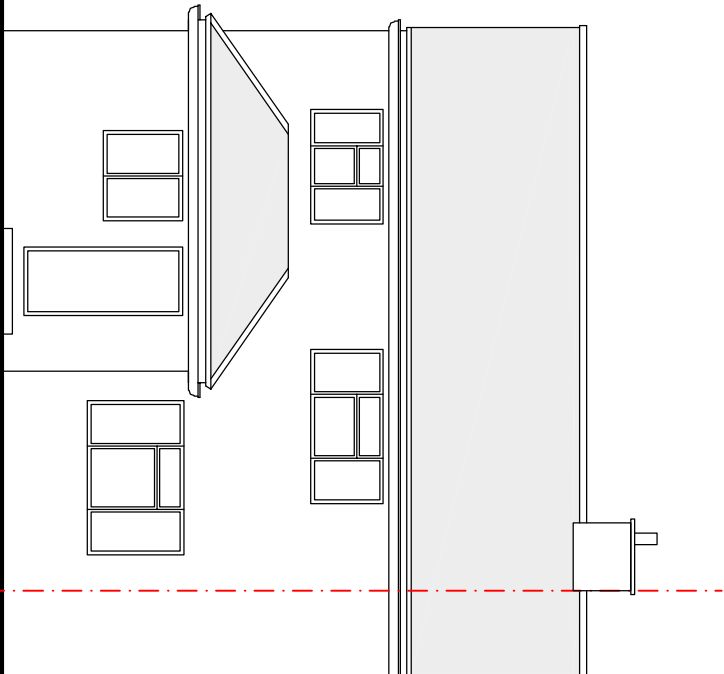


Front Elevation scale 1:100

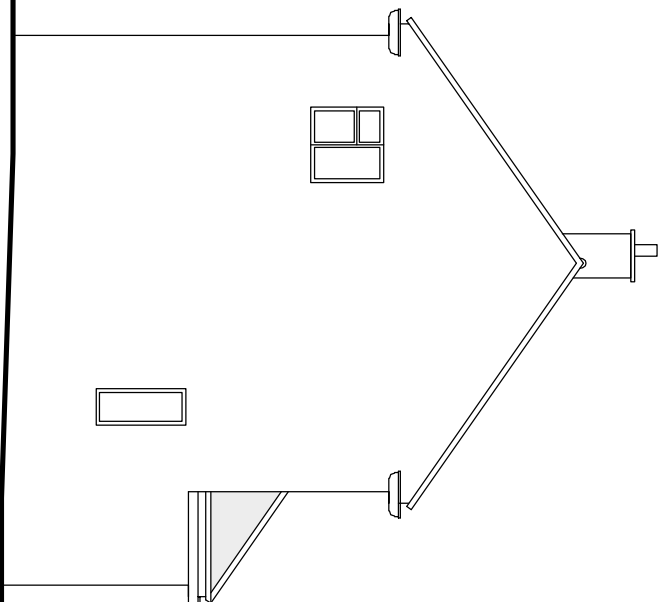


Side Elevation scale 1:100

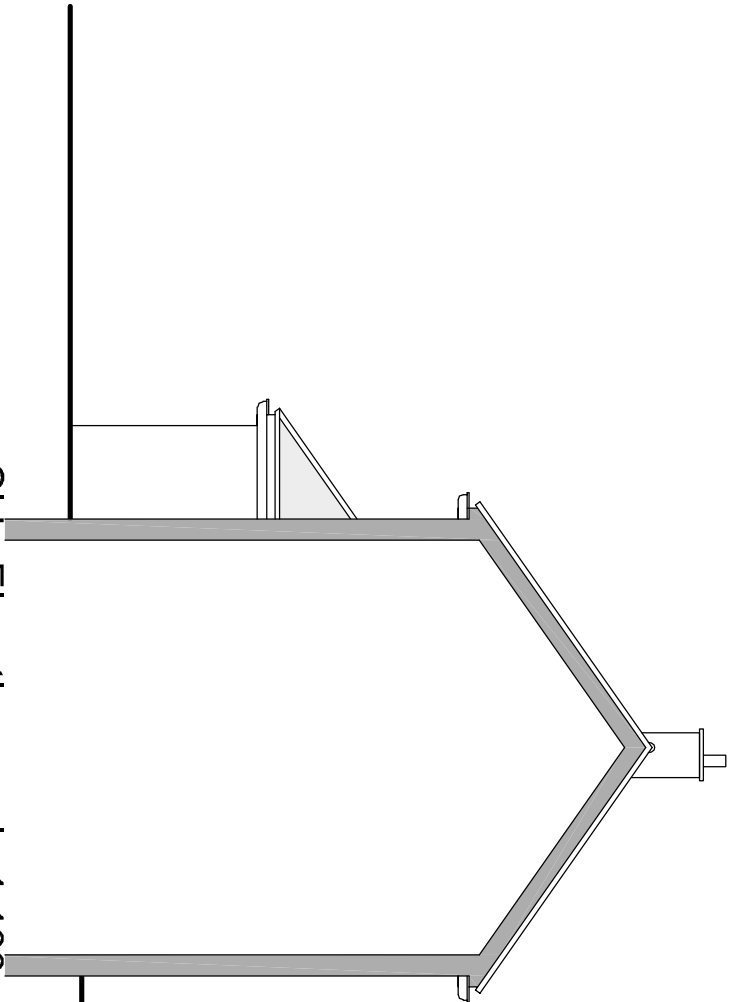

Side Elevation scale 1:100

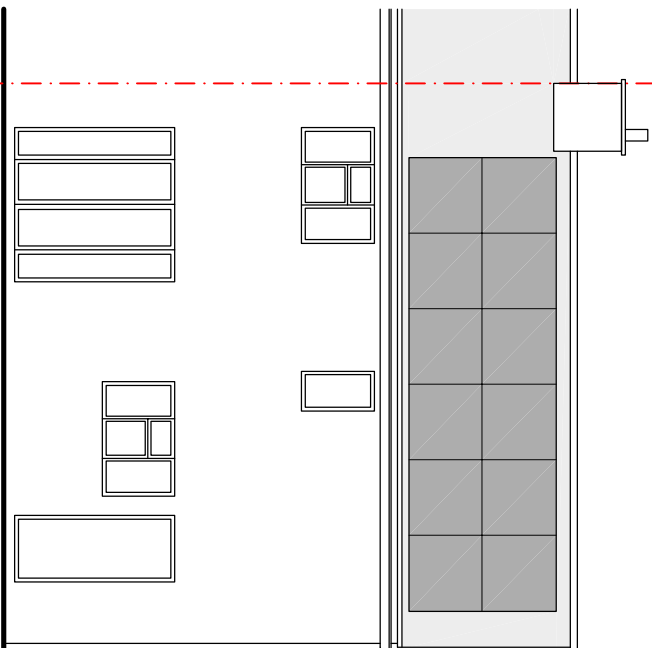

Rear Elevation scale 1:100

 

SHEET CONTENT										DRAWING NO		CLIENT	
Existing Elevations										2024/0331 - P03		XXXXXX	
SHEET NO		SCALE		DATE		DESIGNED		CHECKED		APPROVED		LOCATION	
P03 @ A3		1:100		Mar.2024		A.E.		xxx		xxx		61 St. Magarets Crescent Gravesend DA12 4EJ	
REV. SUFFIX		DATE OF REVISION		INITIALS		REVISION DETAILS							