




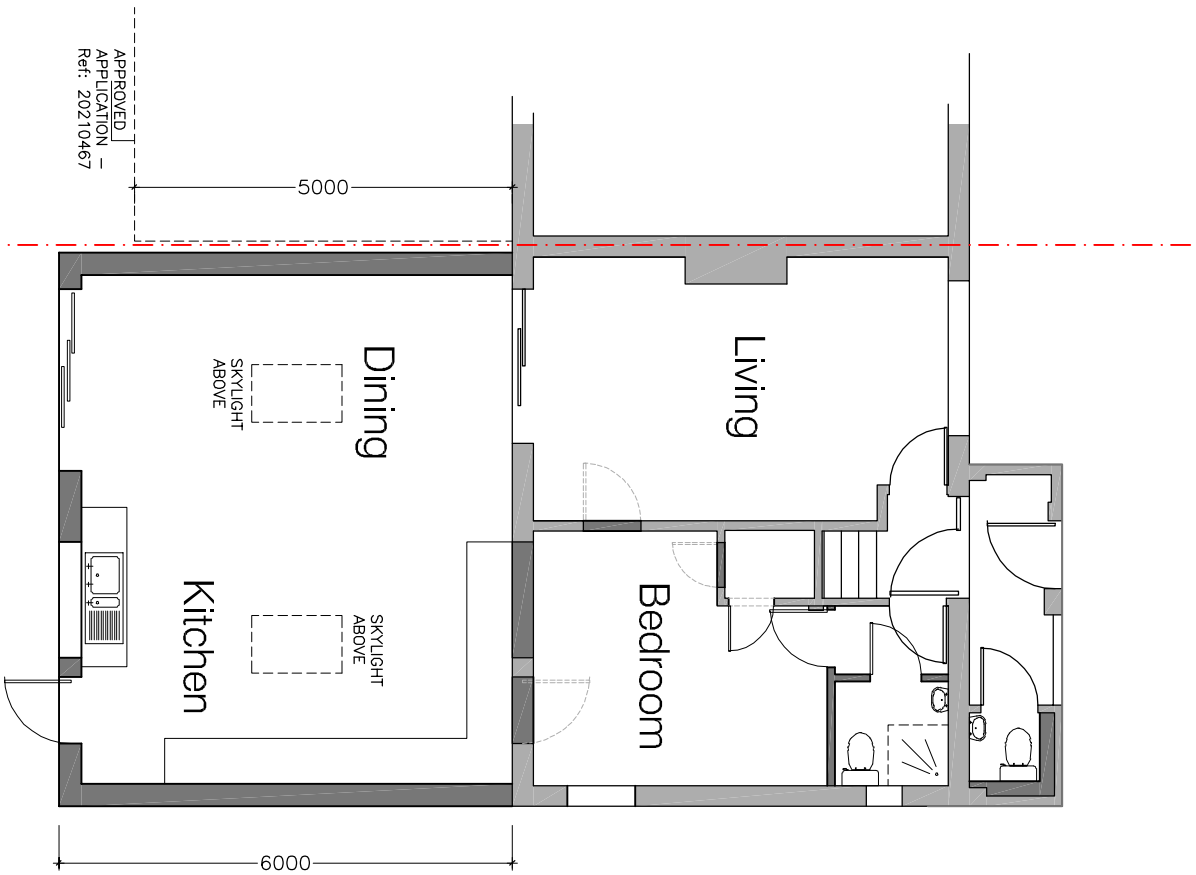


Ground Floor Plan scale 1:100

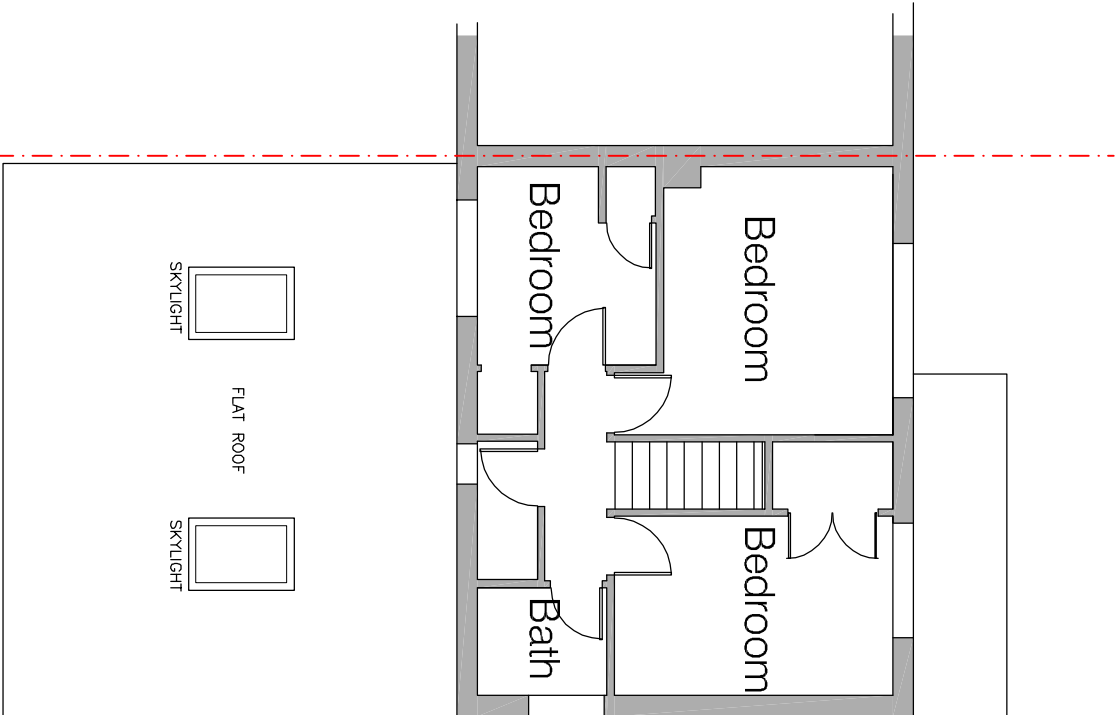

First Floor Plan scale 1:100

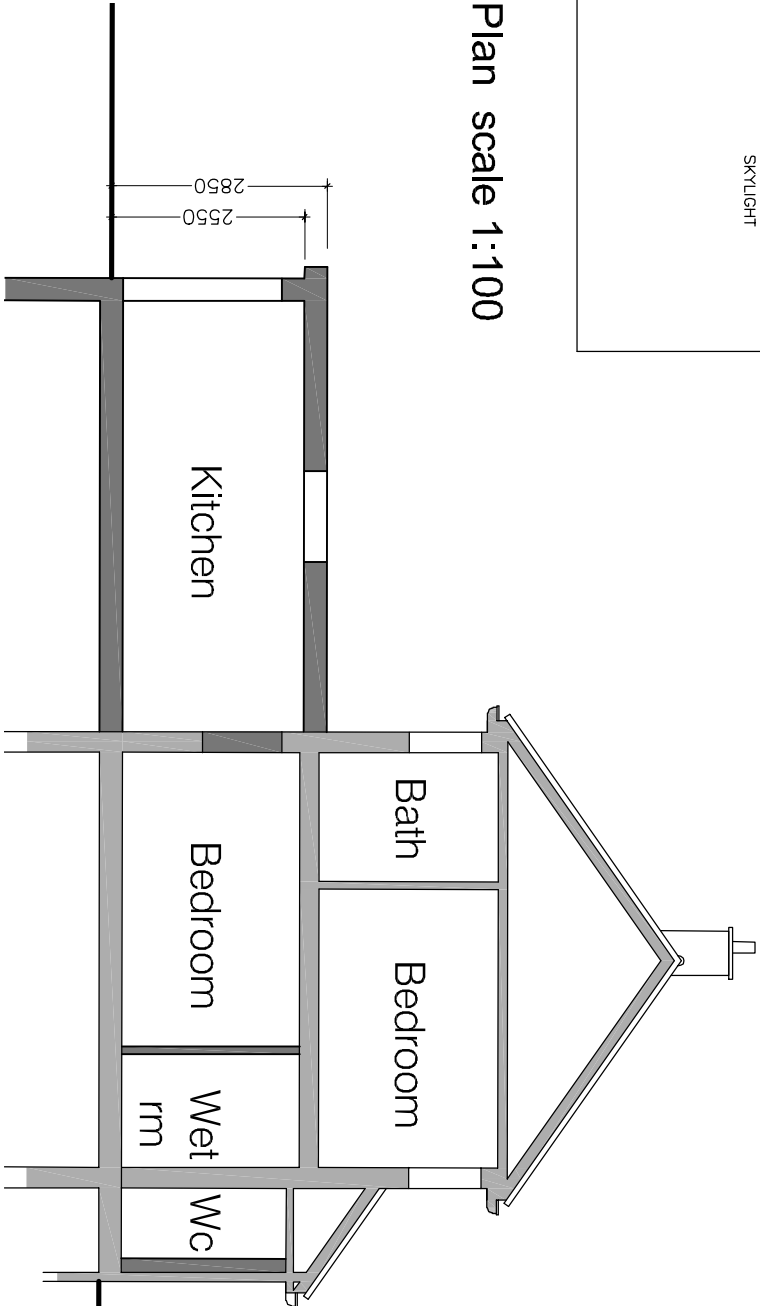

Section scale 1:100

 

SHEET CONTENT					DRAWING NO		CLIENT	
Proposed Floor Plans & Section					2024/0331 - P05		XXXXXX	
Planning Permission	SHEET NO	SCALE	DATE	DESIGNED	CHECKED	APPROVED	LOCATION	
	P05 @ A3	1:100	Mar.2024	A.E.	XXX	XXX	61 St. Magarets Crescent	
	REV. SUFFIX	DATE OF REVISION	INITIALS	REVISION DETAILS			Gravesend DA12 4EJ	