




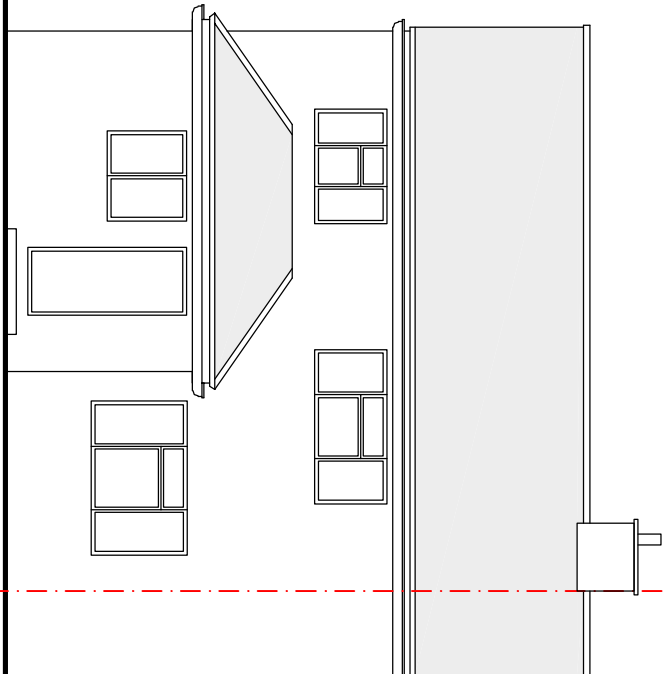


Front Elevation scale 1:100

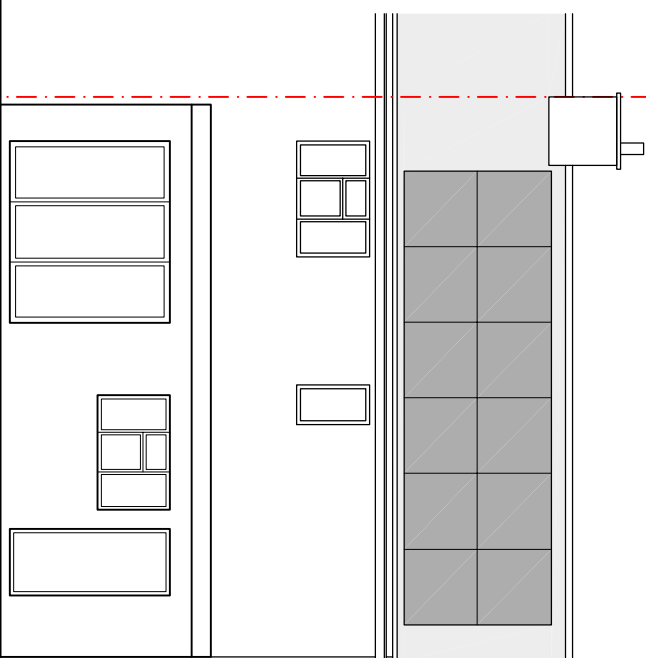


Rear Elevation scale 1:100

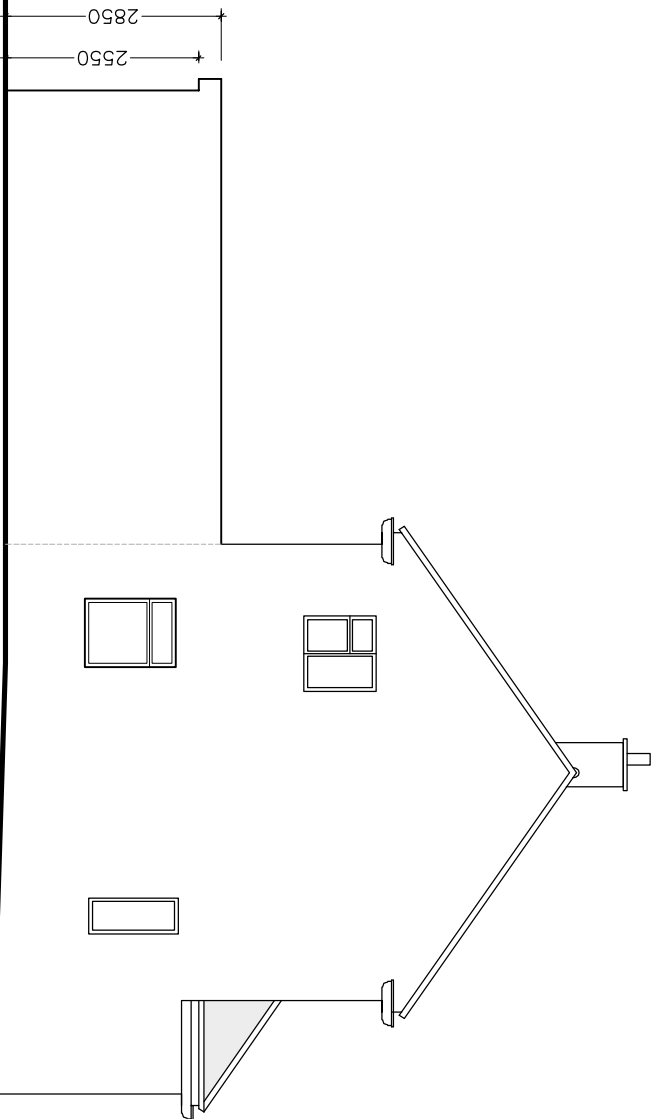

Side Elevation scale 1:100

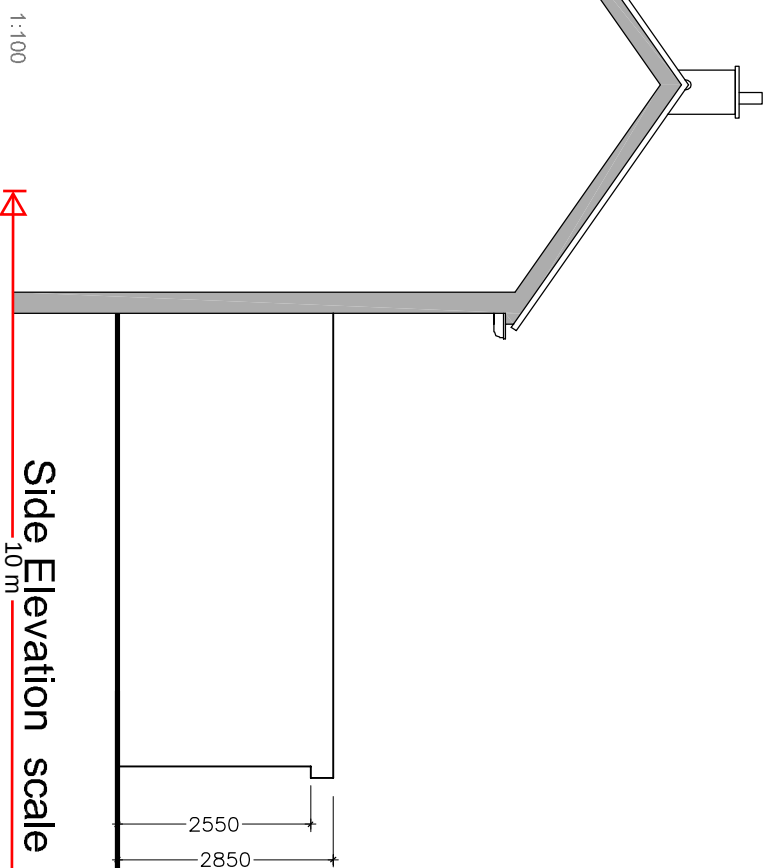

Side Elevation scale 1:100

 

SHEET CONTENT					DRAWING NO		CLIENT	
Proposed Elevations					2024/0331 - P06		XXXXXX	
Planning Permission	SHEET NO	SCALE	DATE	DESIGNED	CHECKED	APPROVED	LOCATION	
	P06 @ A3	1:100	Mar.2024	A.E.	xxx	xxx	61 St. Magarets Crescent Gravesend DA12 4EU	
	REV. SUFFIX	DATE OF REVISION	INITIALS	REVISION DETAILS				

61 St. Margaret's Crescent
Gravesend
DA12 4EJ