

NOTES
Do not scale

Verify all dimensions on site before commencing any work or preparing any shop drawings

All building materials, components and workmanship to comply with the appropriate Public Health Acts, Building Regulations, British & European Standards and Codes of Practice and to the appropriate manufacturers recommendations.

For all specialist work see relevant drawings

All schemes to be set out completely including buildings, roads, drainage and levels prior to the commencement of works

Sites to be checked against Land Registry plans and any necessary Easements to be established

Any discrepancies, errors or omissions to be reported to the architect for further instructions before commencement of works

K		
J		
H		
G		
F		
E		
D		
C		
B		
A		

Date	Revisions	By
------	-----------	----

DAC

Architects

21 Stone Street, Gravesend, Kent, DA11 0NP
Tel: 01474 566996 Fax: 01474 320374
Design@DACarchitects.co.uk

Project Title

**54 Pelham Road
Gravesend
Kent
DA11 0HZ**

Client

J. Bhachu & A. Bhachu

-

-


-

Drawing Title


**Floor Plans
As Proposed**

Scale	Date	Drawn By
1:100 @ A3	03.06.2025	LW

Project No.	Dwg. No.	Rev.
5487	D-102	

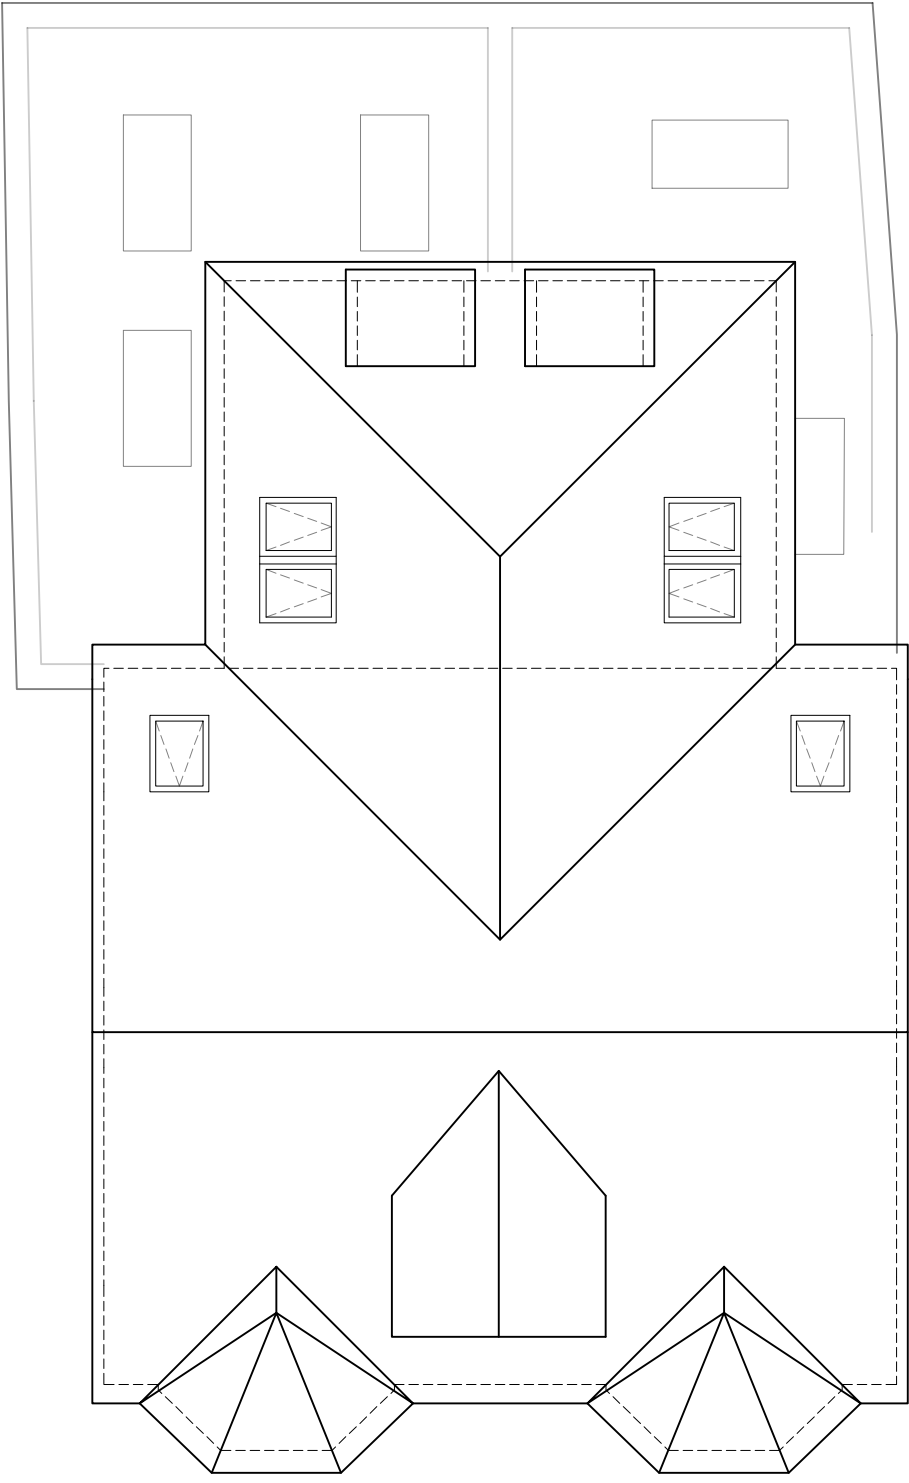


Roof Plan

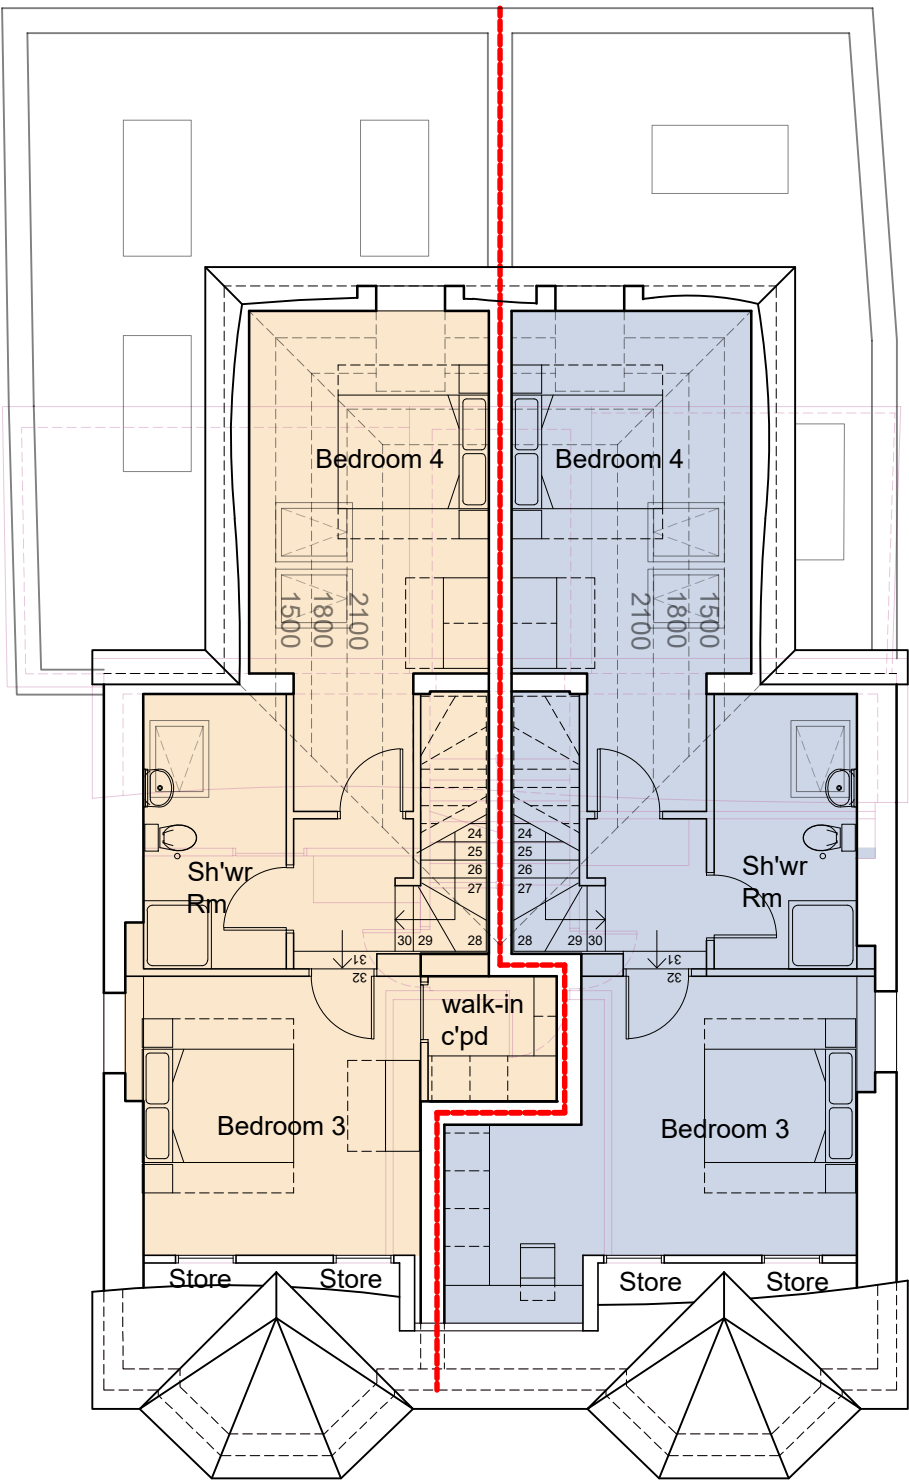

Second Floor Plan

House 1
1.F approx. 49.7m²


House 2
G.F approx. 51.1m²

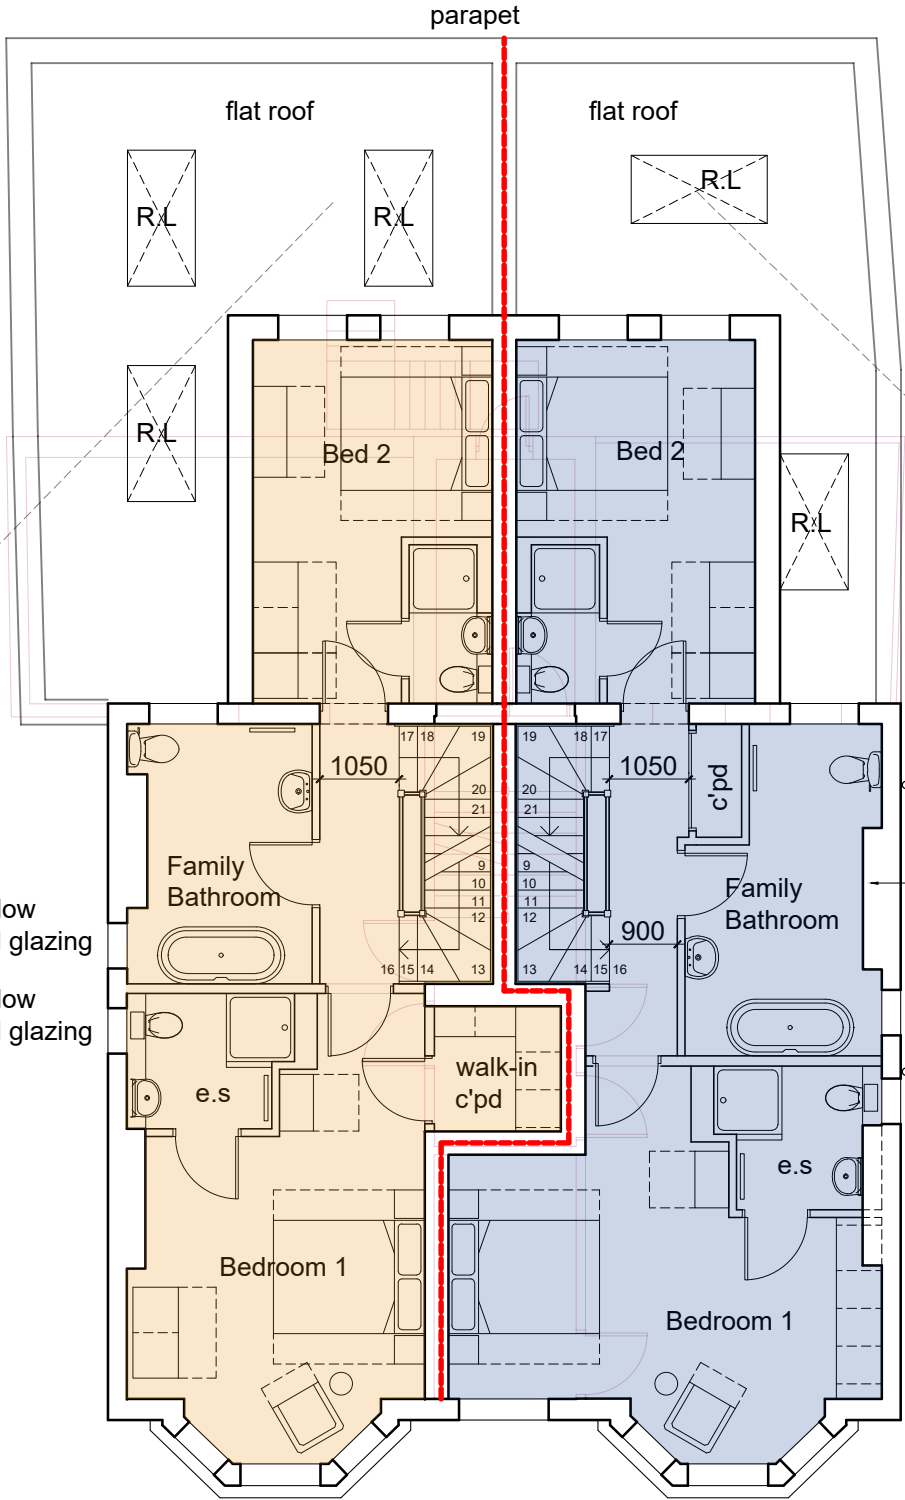

First Floor Plan

House 1
1.F 57.6m²


House 2
G.F 60.3m²

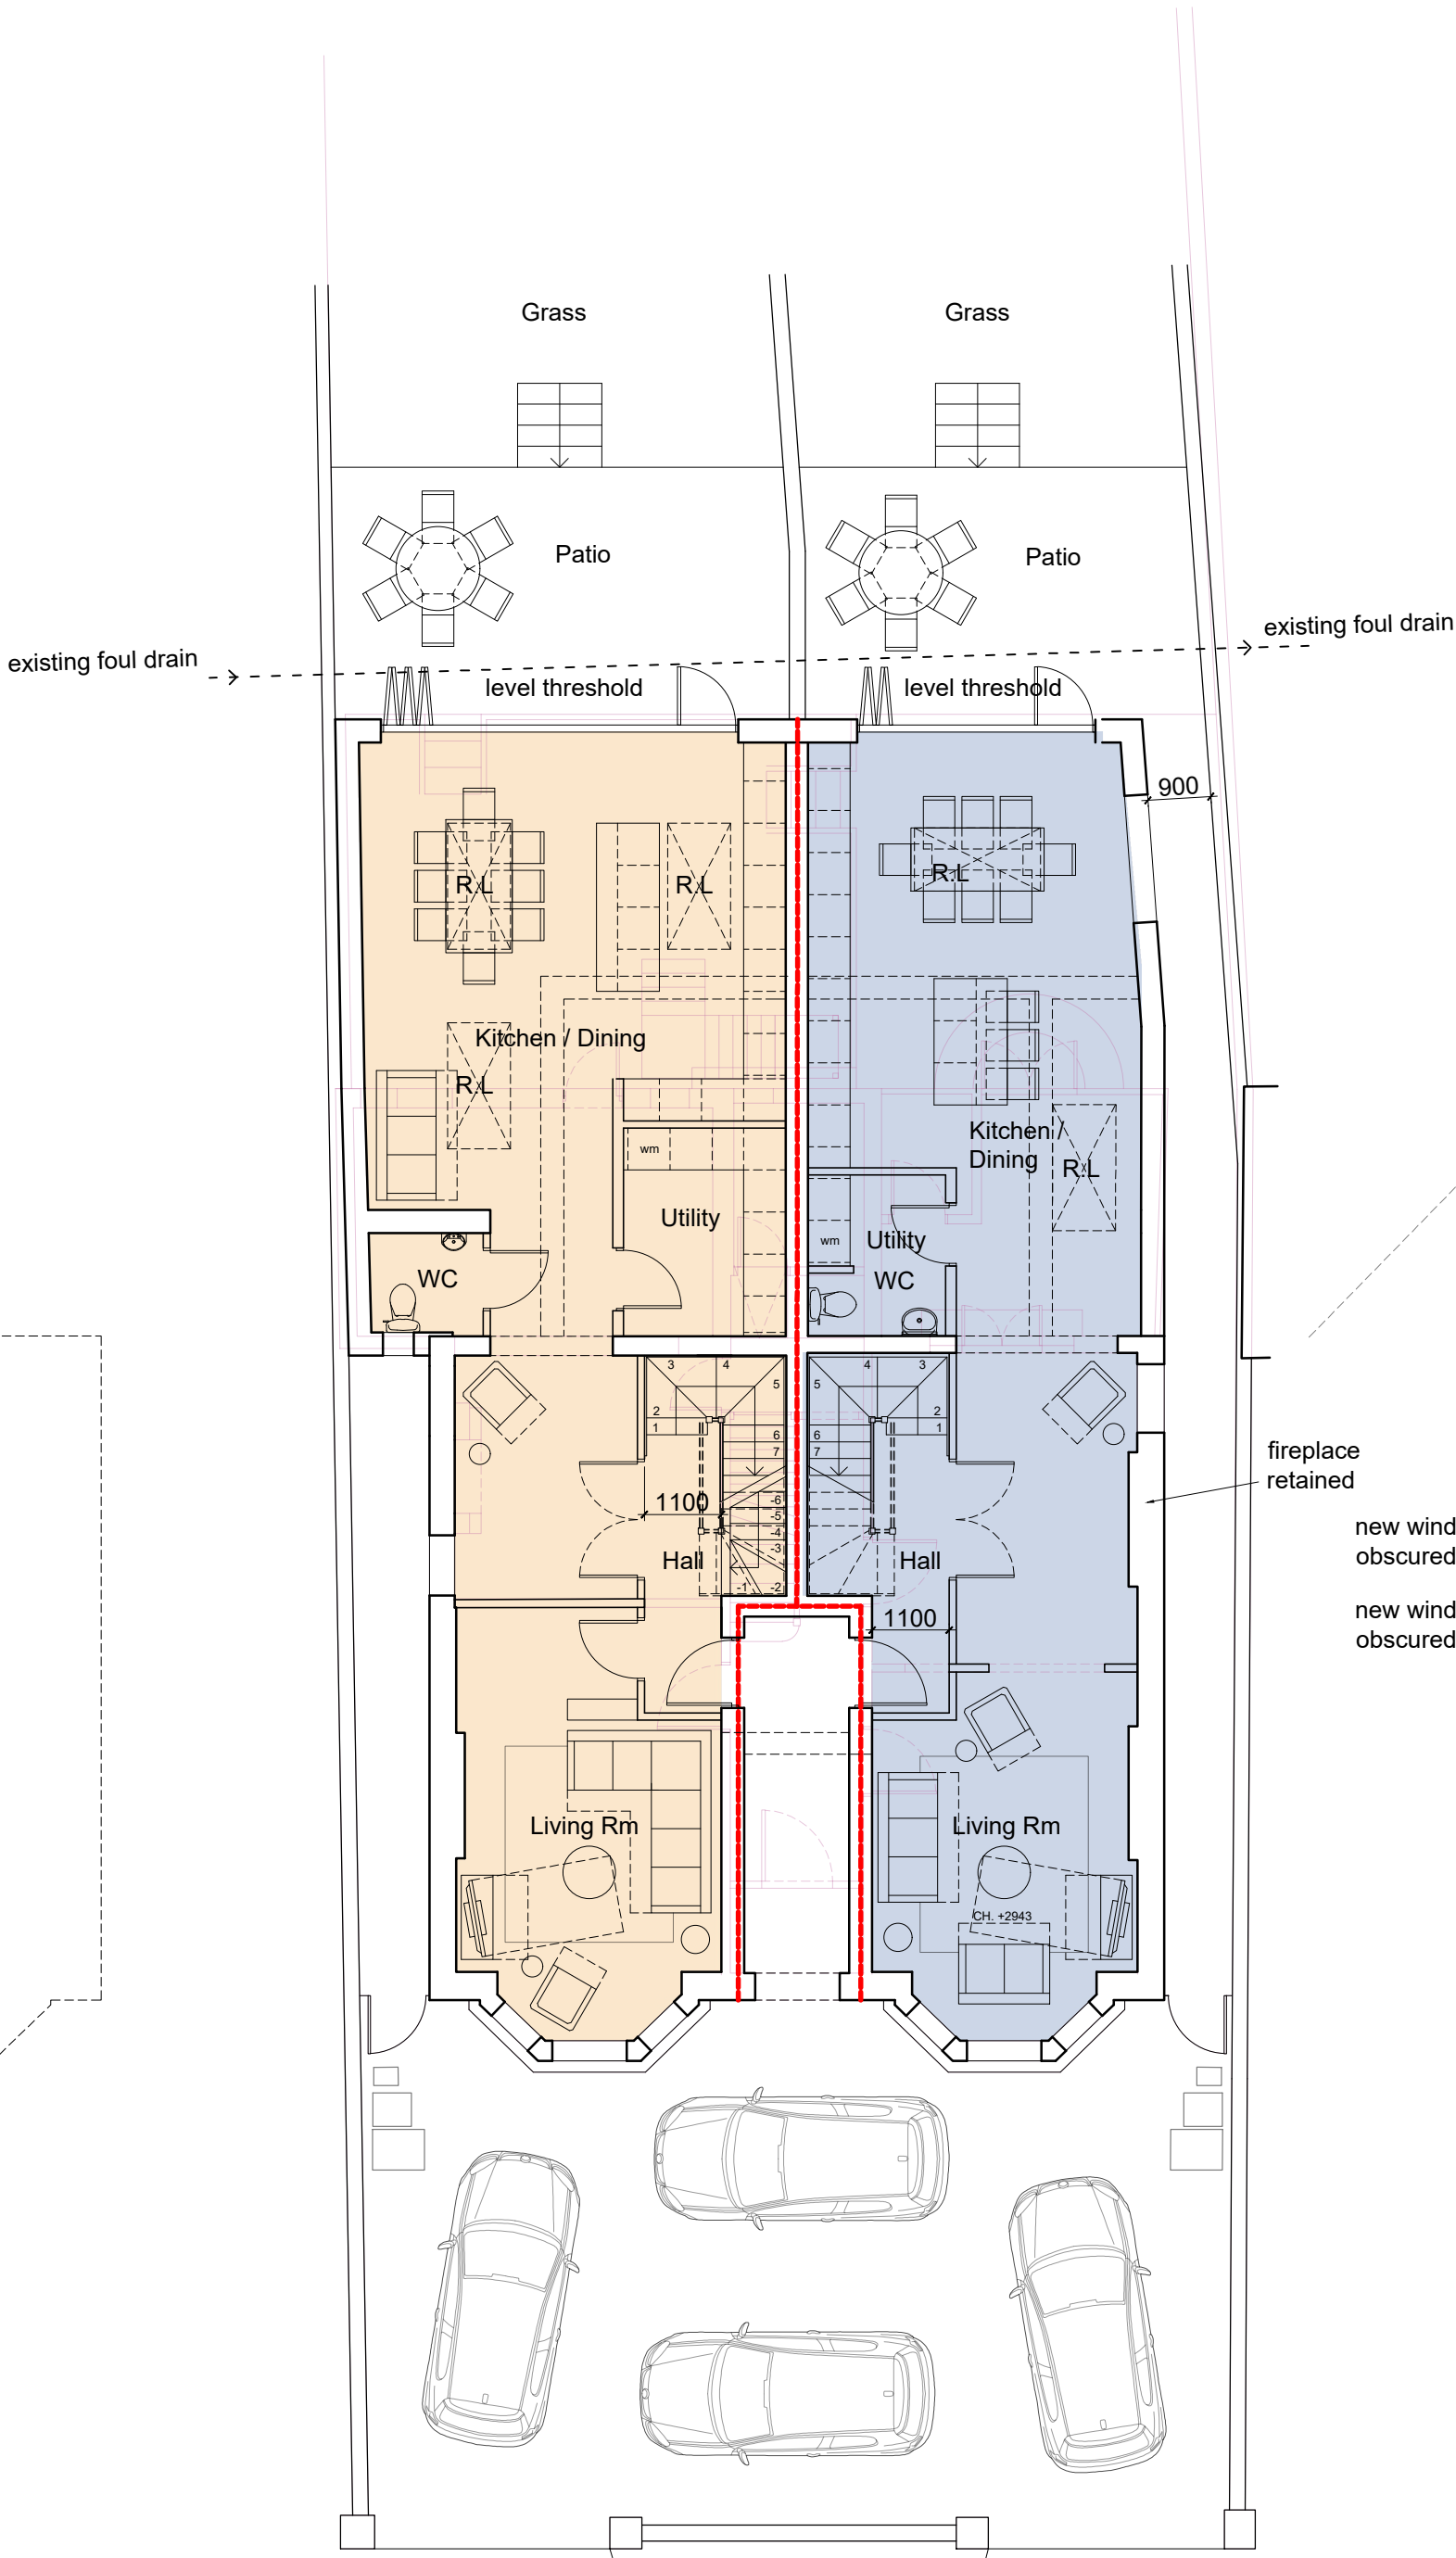

Ground Floor Plan

House 1
54 Pelham Rd
G.F 89.9m²

House 2
54a Pelham Rd
G.F 79.2m²

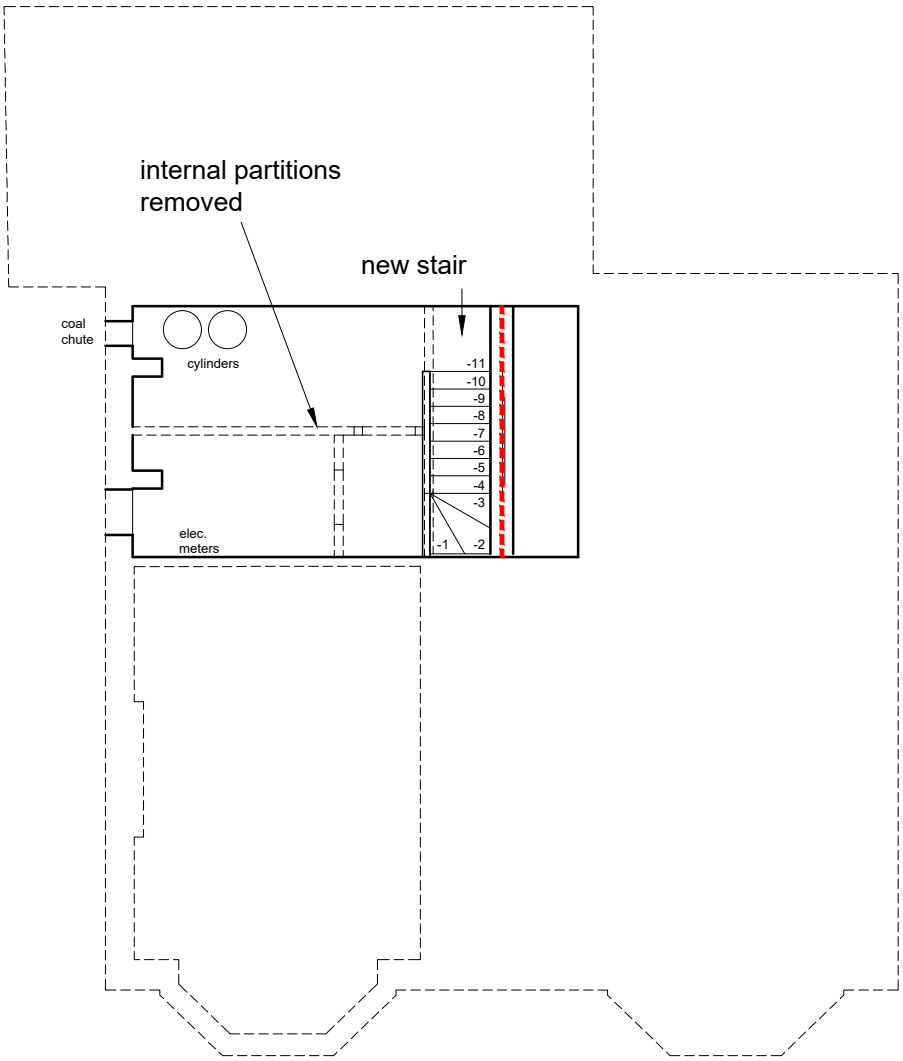

Basement Floor Plan

House 1: approx. 197.2m
(not including basement)

House 2: approx. 190.6m

