





SITE PLAN 1-500

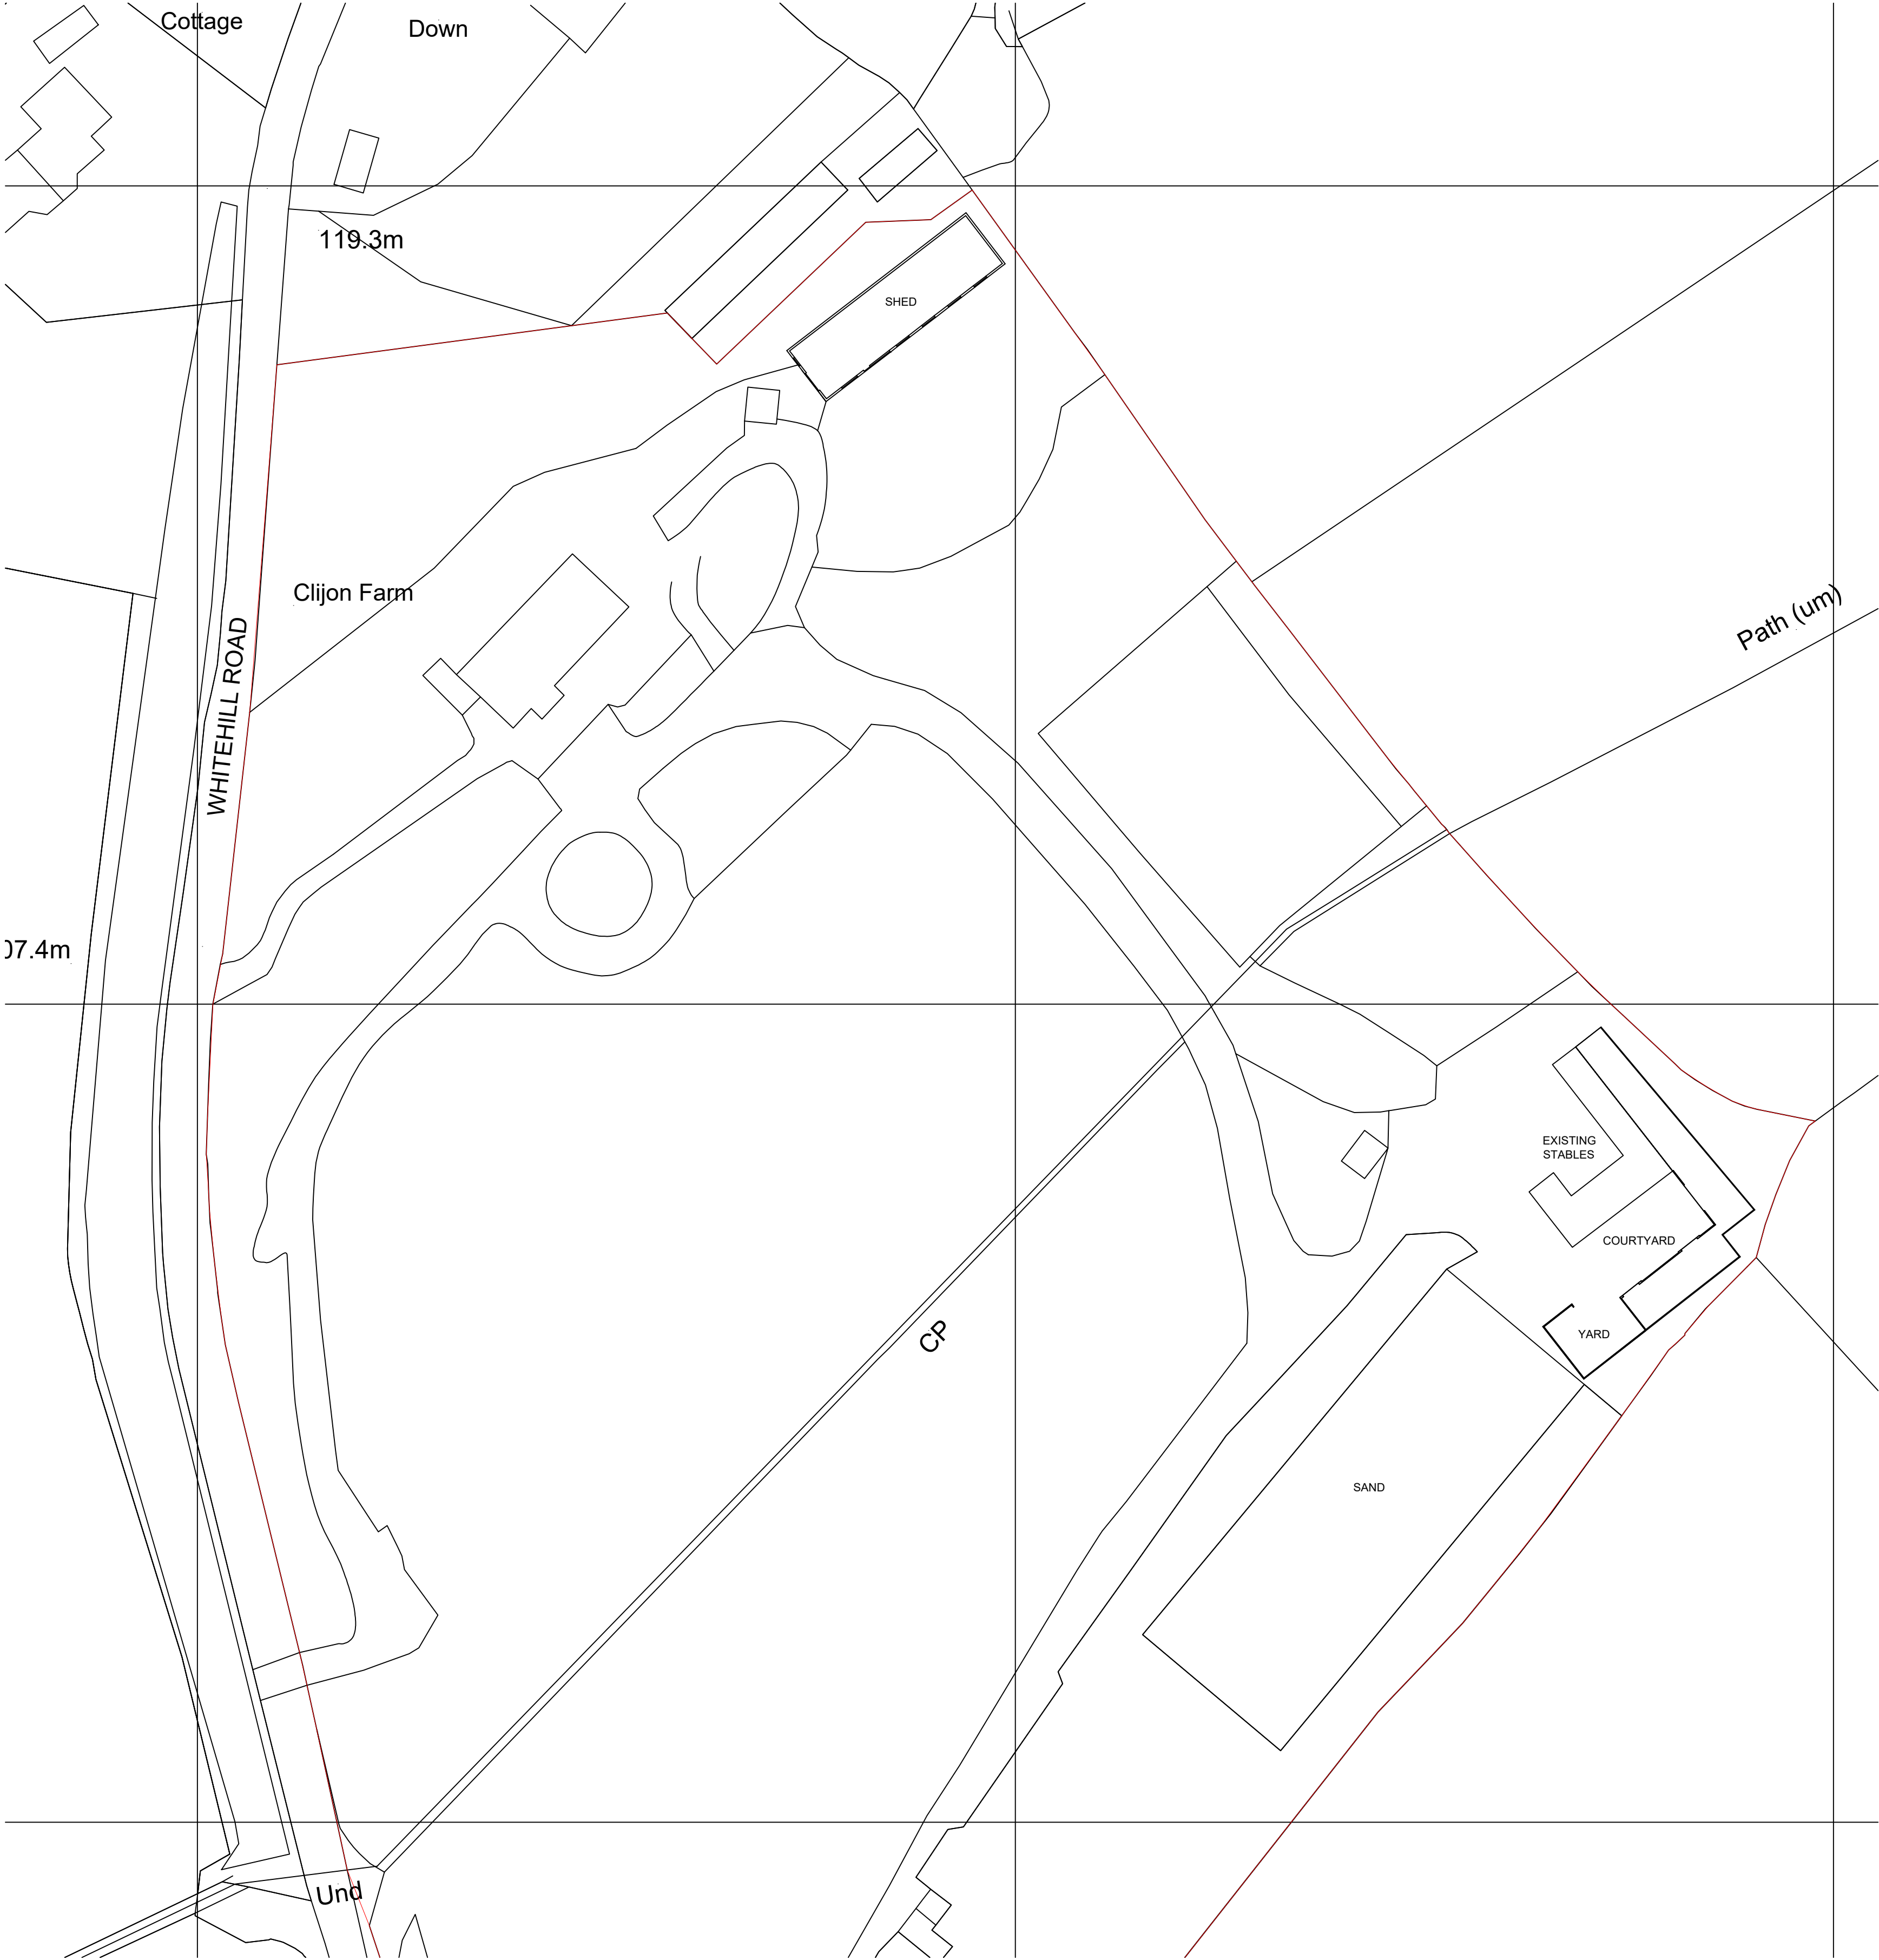

LOCATION PLAN 1-1250

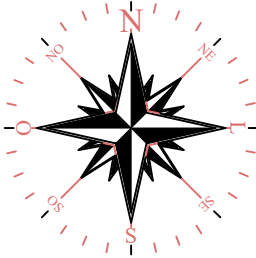

Revision	Date	Description

Status
PLANNING

C:\Documents and Settings\mcarlen\Desktop\morkarlen_100mm (2).png

design studio
priestfield stadium gillingham kent ME7 4DD
tel 01634 304700 fax 01634 850986
e mail: markcarter.associates@gmail.com

Client
MR S BASI

Drawing Title
SITE PLAN

Project Title
CHICKEN SHED ALTERATIONS AT
CLIJON FARM
MEOPHAM

Scale	Date	Drawn
1:500	MAY 25	MC

Drawing No	Rev
3567 - 002	-