


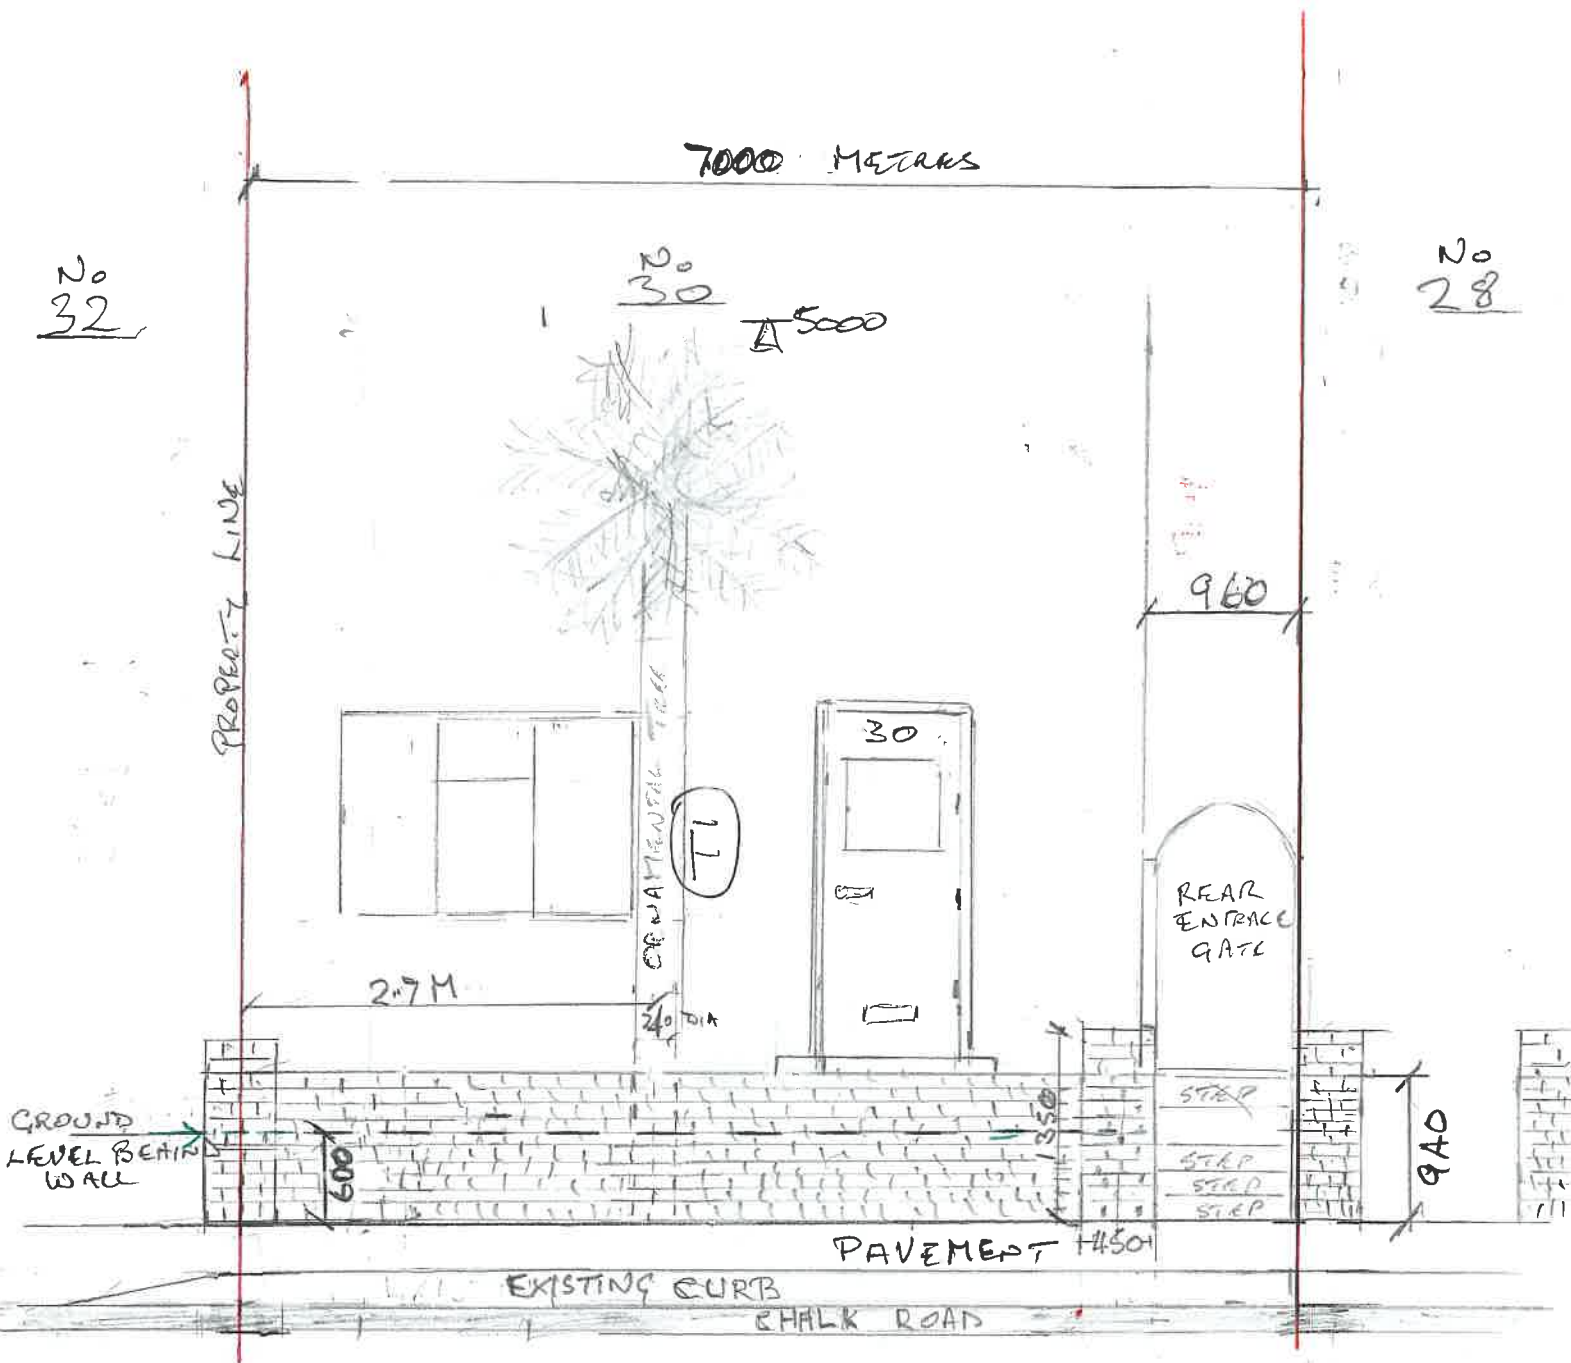

30 CHALK ROAD EXISTING FRONT ELEVATION

SCALE 1:50 ELEVATION DRG 002

DATE: 26-02-26

