




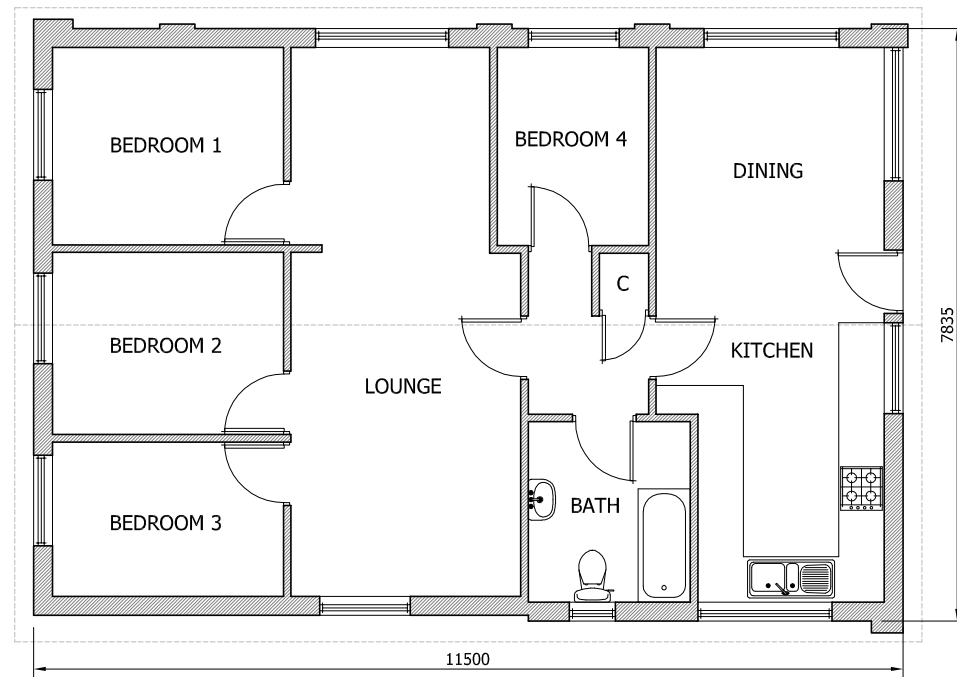


EXISTING GROUND
FLOOR PLAN

 


scale 1:100
GIA:80.2m²
GEA:89.8m²

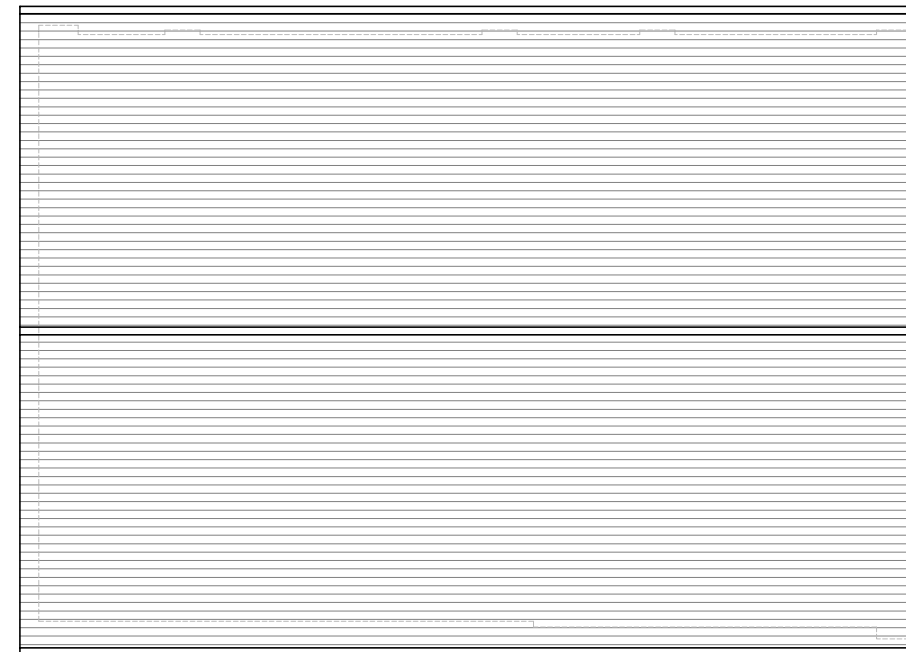

EXISTING
ROOF PLAN

 

scale 1:100

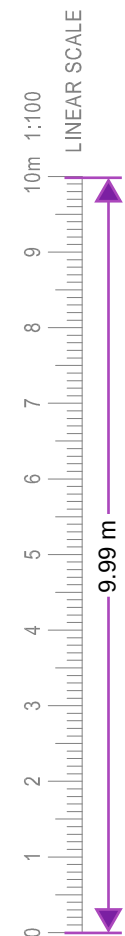

CADGUYS ARCHITECTURAL SERVICES

Project
DISTARTI, 48 RHODODENDRON AVENUE, MEOPHAM, GRAVESEND, DA13 0TT

Rev	Date	Details
A	220723	Initial drawings sent out for review

Drawing Title
Existing Plans

Date	Scale	Project No.	Drawing No.	Drawn by/Checked by
DEC-2023	1:100/A3	CG-284	PL/02	SM

Dimensions to be verified on site by contractor prior to commencement of work

This is the copyright of the practice and may not be reproduced in part or in whole without the prior written consent of the practice.



CADGUYS

07512090919
www.cadguys.co.uk
sonny@cadguys.co.uk

15-17 Middle Street,
Brighton, BN1 1AL
T: 0751 20 90 919
E: Sonny@cadguys.co.uk
W: www.cadguys.co.uk