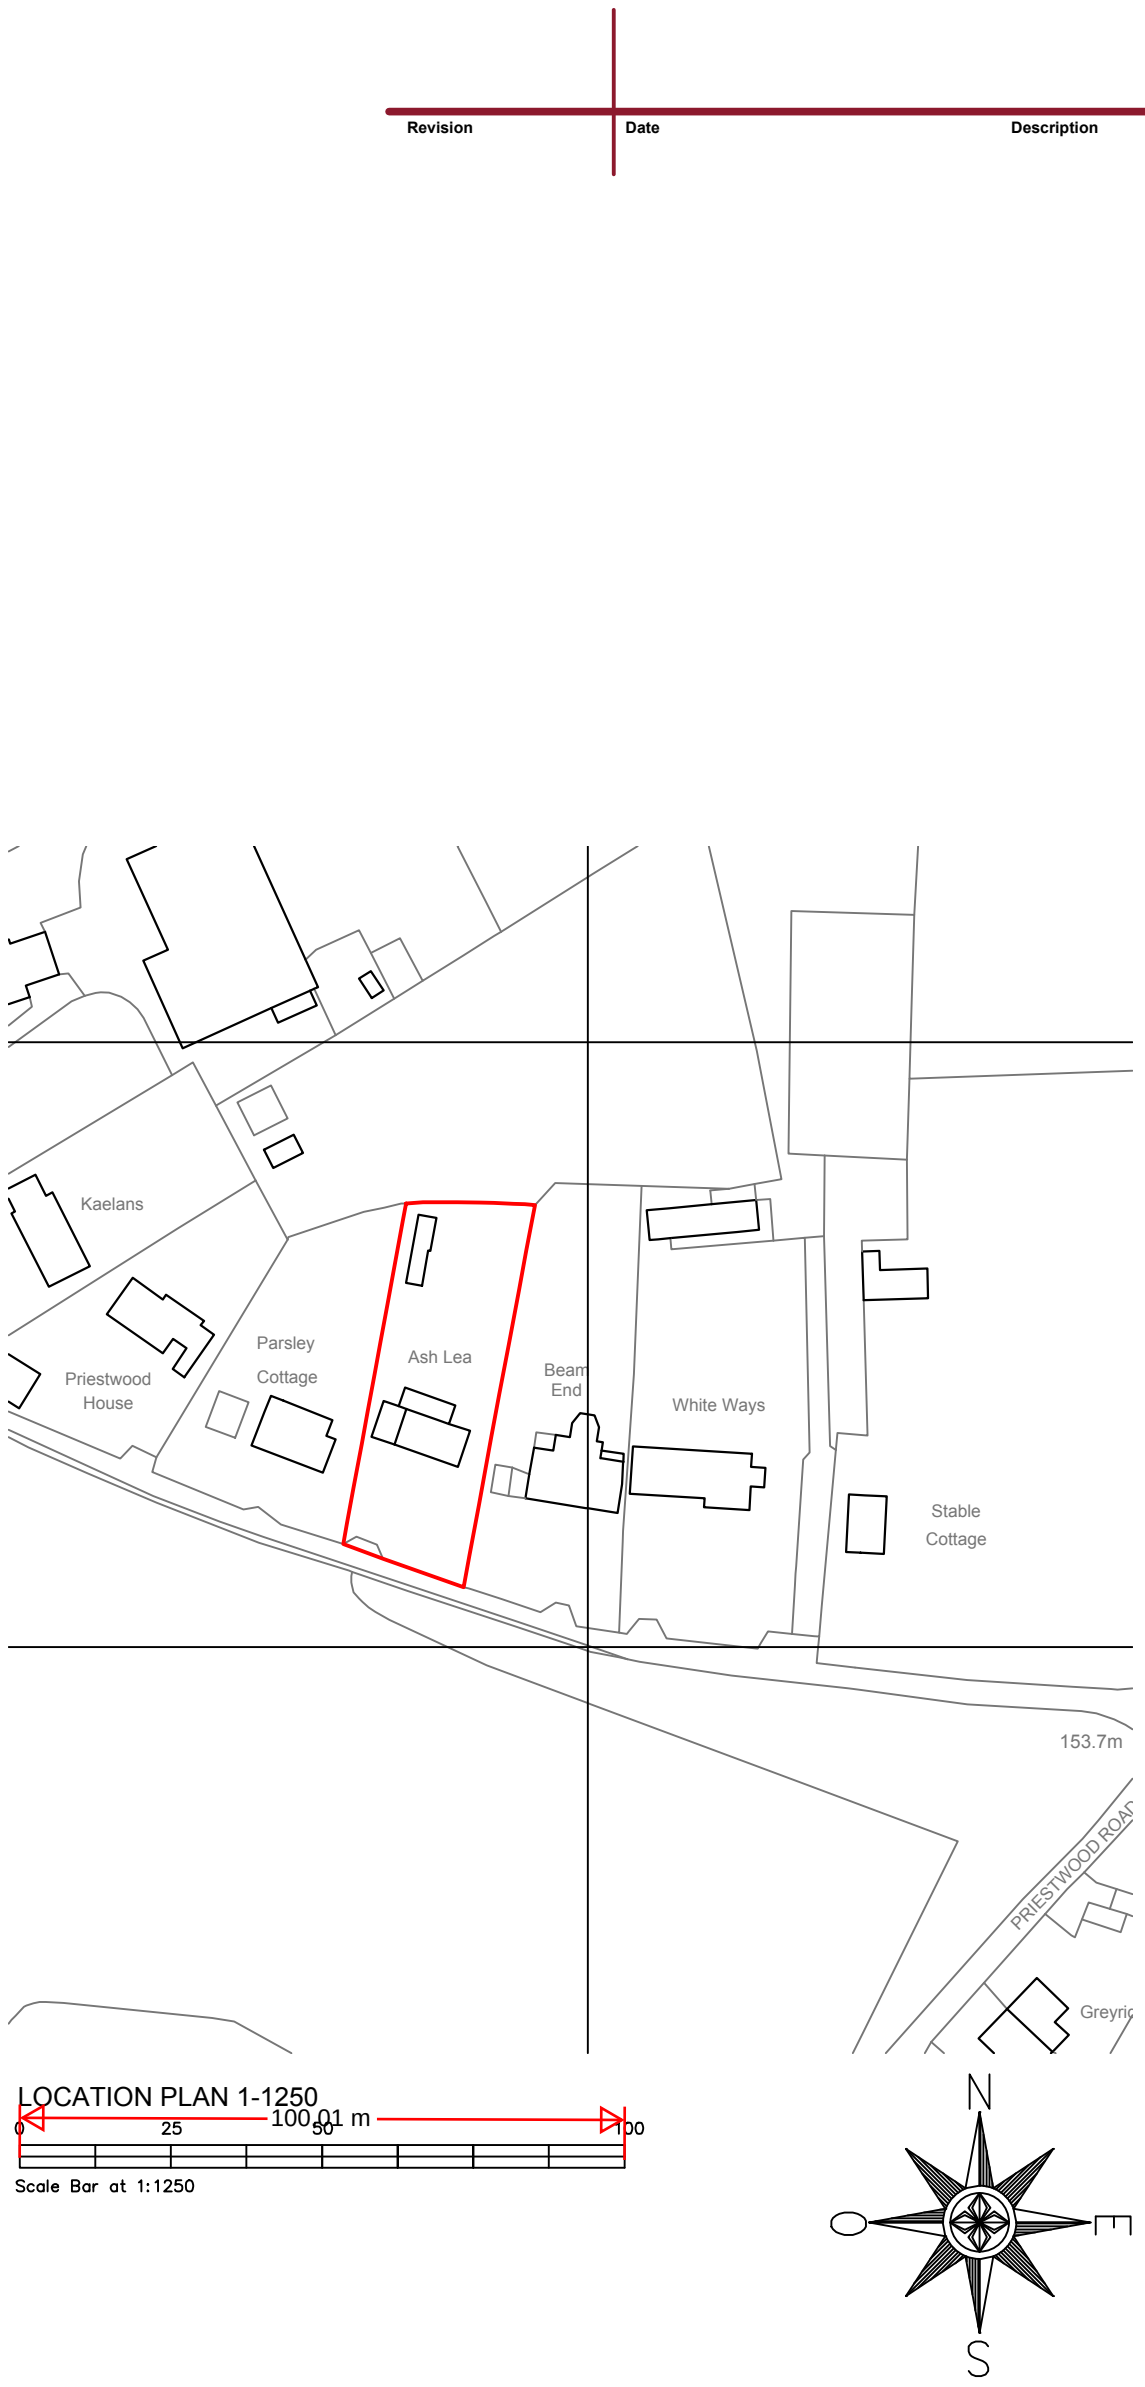


Revision	Date	Description

Status
PLANNING

Mark Carter ASSOCIATES

Architectural Design

design studio
priestfield stadium gillingham kent ME7 4DD
tel 01634 304700 mob 07855424957
e mail: markcarter.associates@gmail.com

Client
MR AND MRS MATTU

Drawing Title
SITE PLAN

Project Title
ALTERATIONS AT
ASHLEA

Scale 1:200	Date SEPT 23	Drawn MC
----------------	-----------------	-------------

Drawing No 3445 - 013	Rev A
--------------------------	----------