


Revision	Date	Description

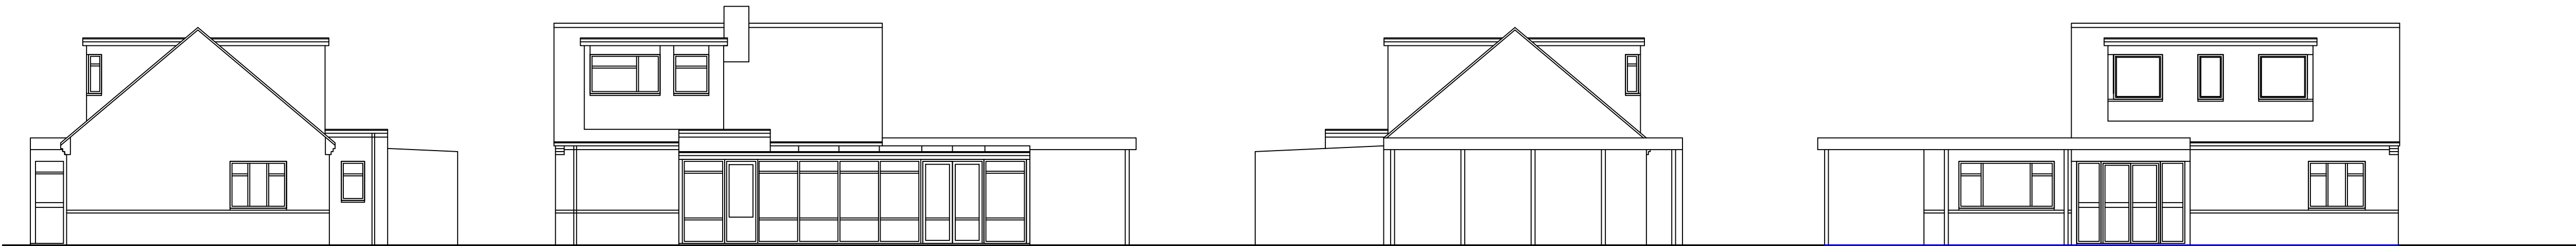


Existing side elevation


Existing rear elevation

Existing side elevation


Existing front elevation

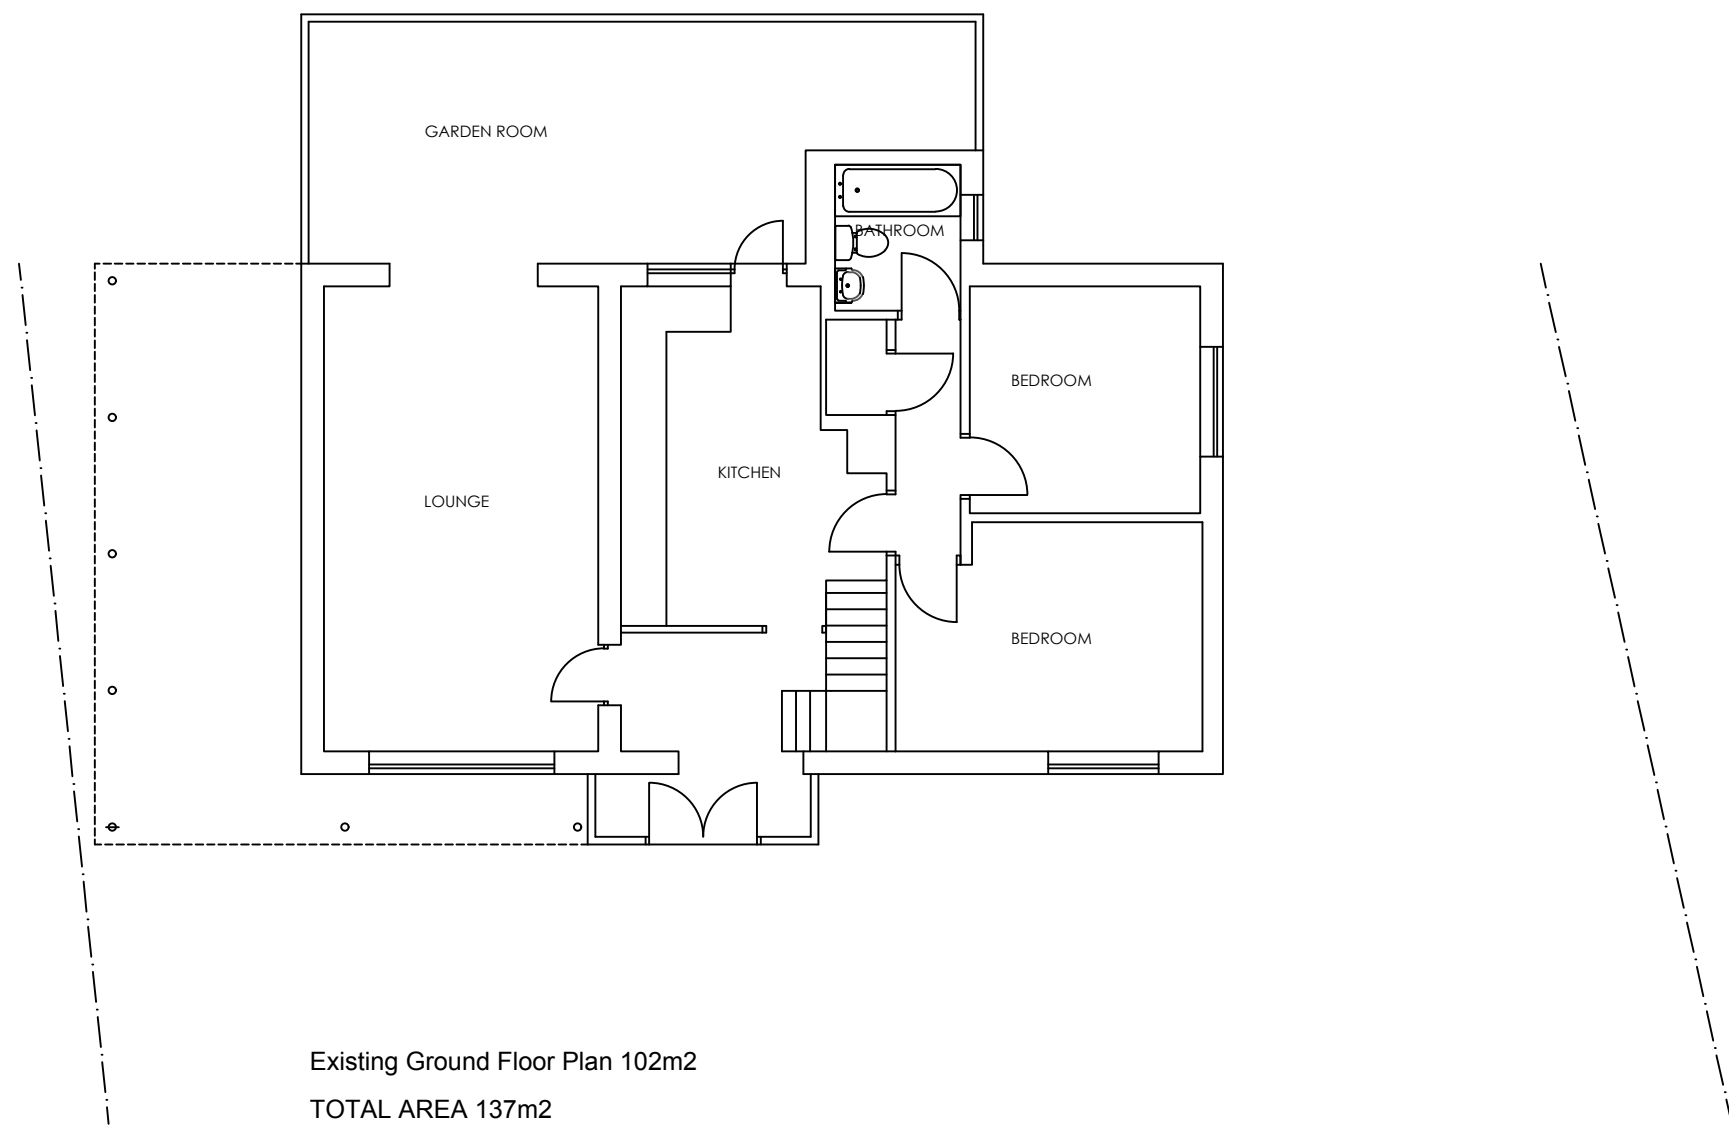


Existing Ground Floor Plan 102m2
TOTAL AREA 137m2

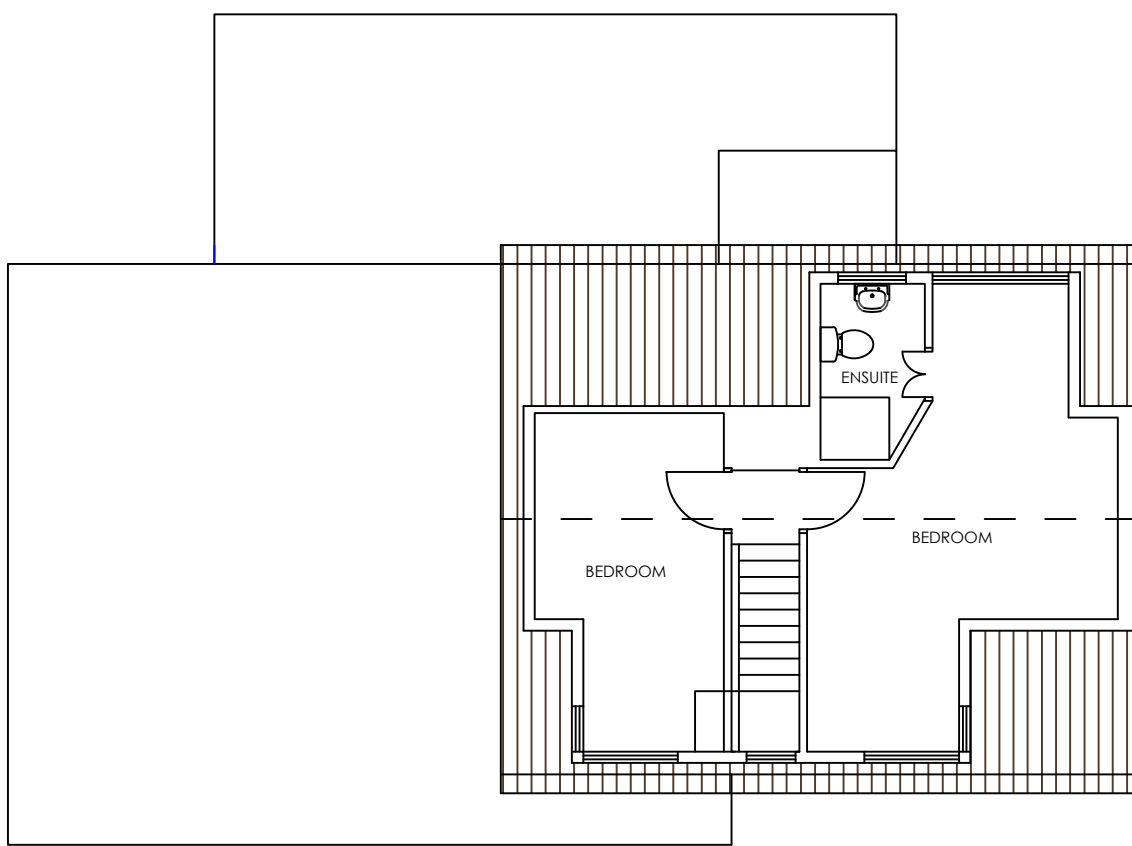

Existing First Floor Plan 35m2

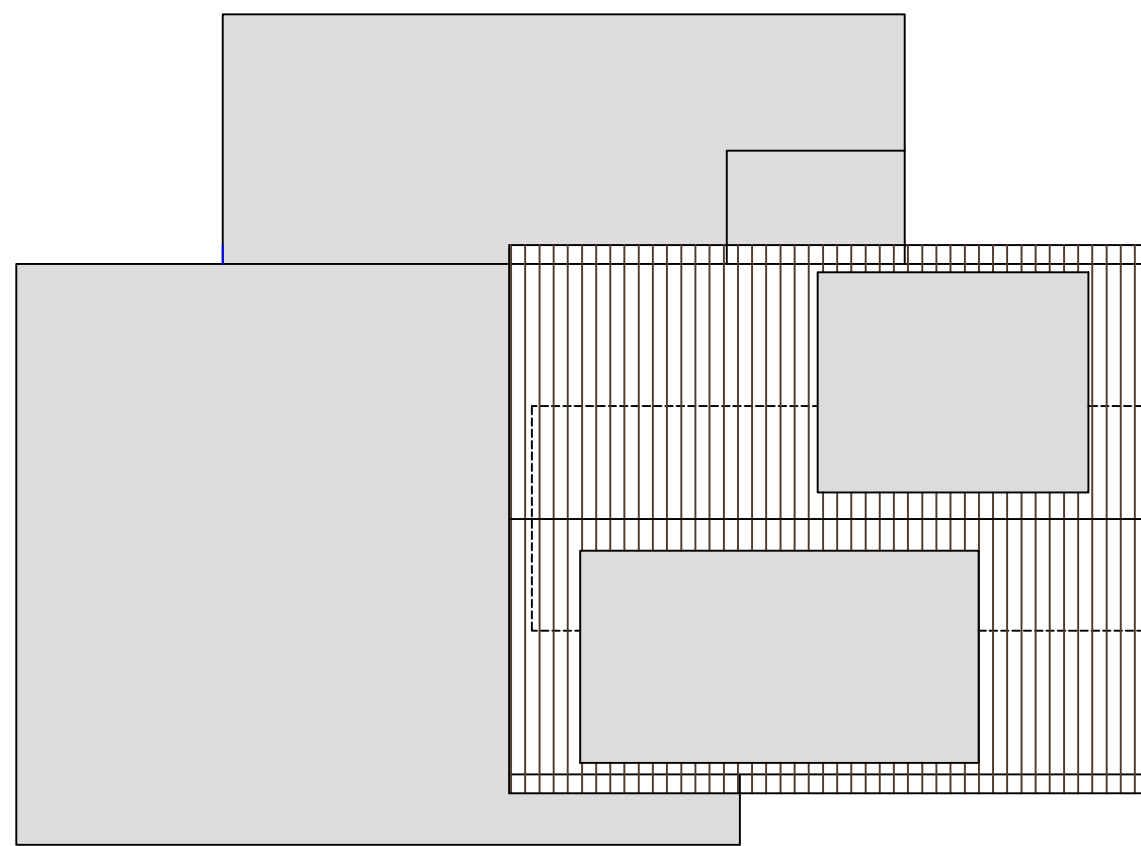

Existing Roof Plan

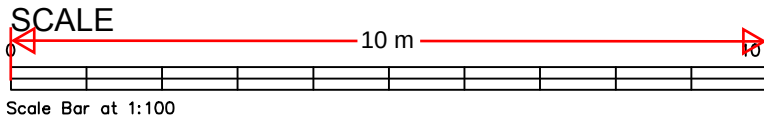

Revision	Date	Description

Status PLANNING		
Mark Carter ASSOCIATES		Architectural Design
design studio priestfield stadium gillingham kent ME7 4DD tel 01634 304700 mob 07855424957 e mail: markcarter.associates@gmail.com		
Client MR AND MRS MATTU		
Drawing Title EXISTING AND PROPOSED FLOOR PLANS AND ELEVATIONS		
Project Title ALTERATIONS AT ASHLEA		
Scale 1:100	Date JUNE 23	Drawn MC
Drawing No 3445 - 009	Rev B	