





PROPOSED FRONT ELEVATION

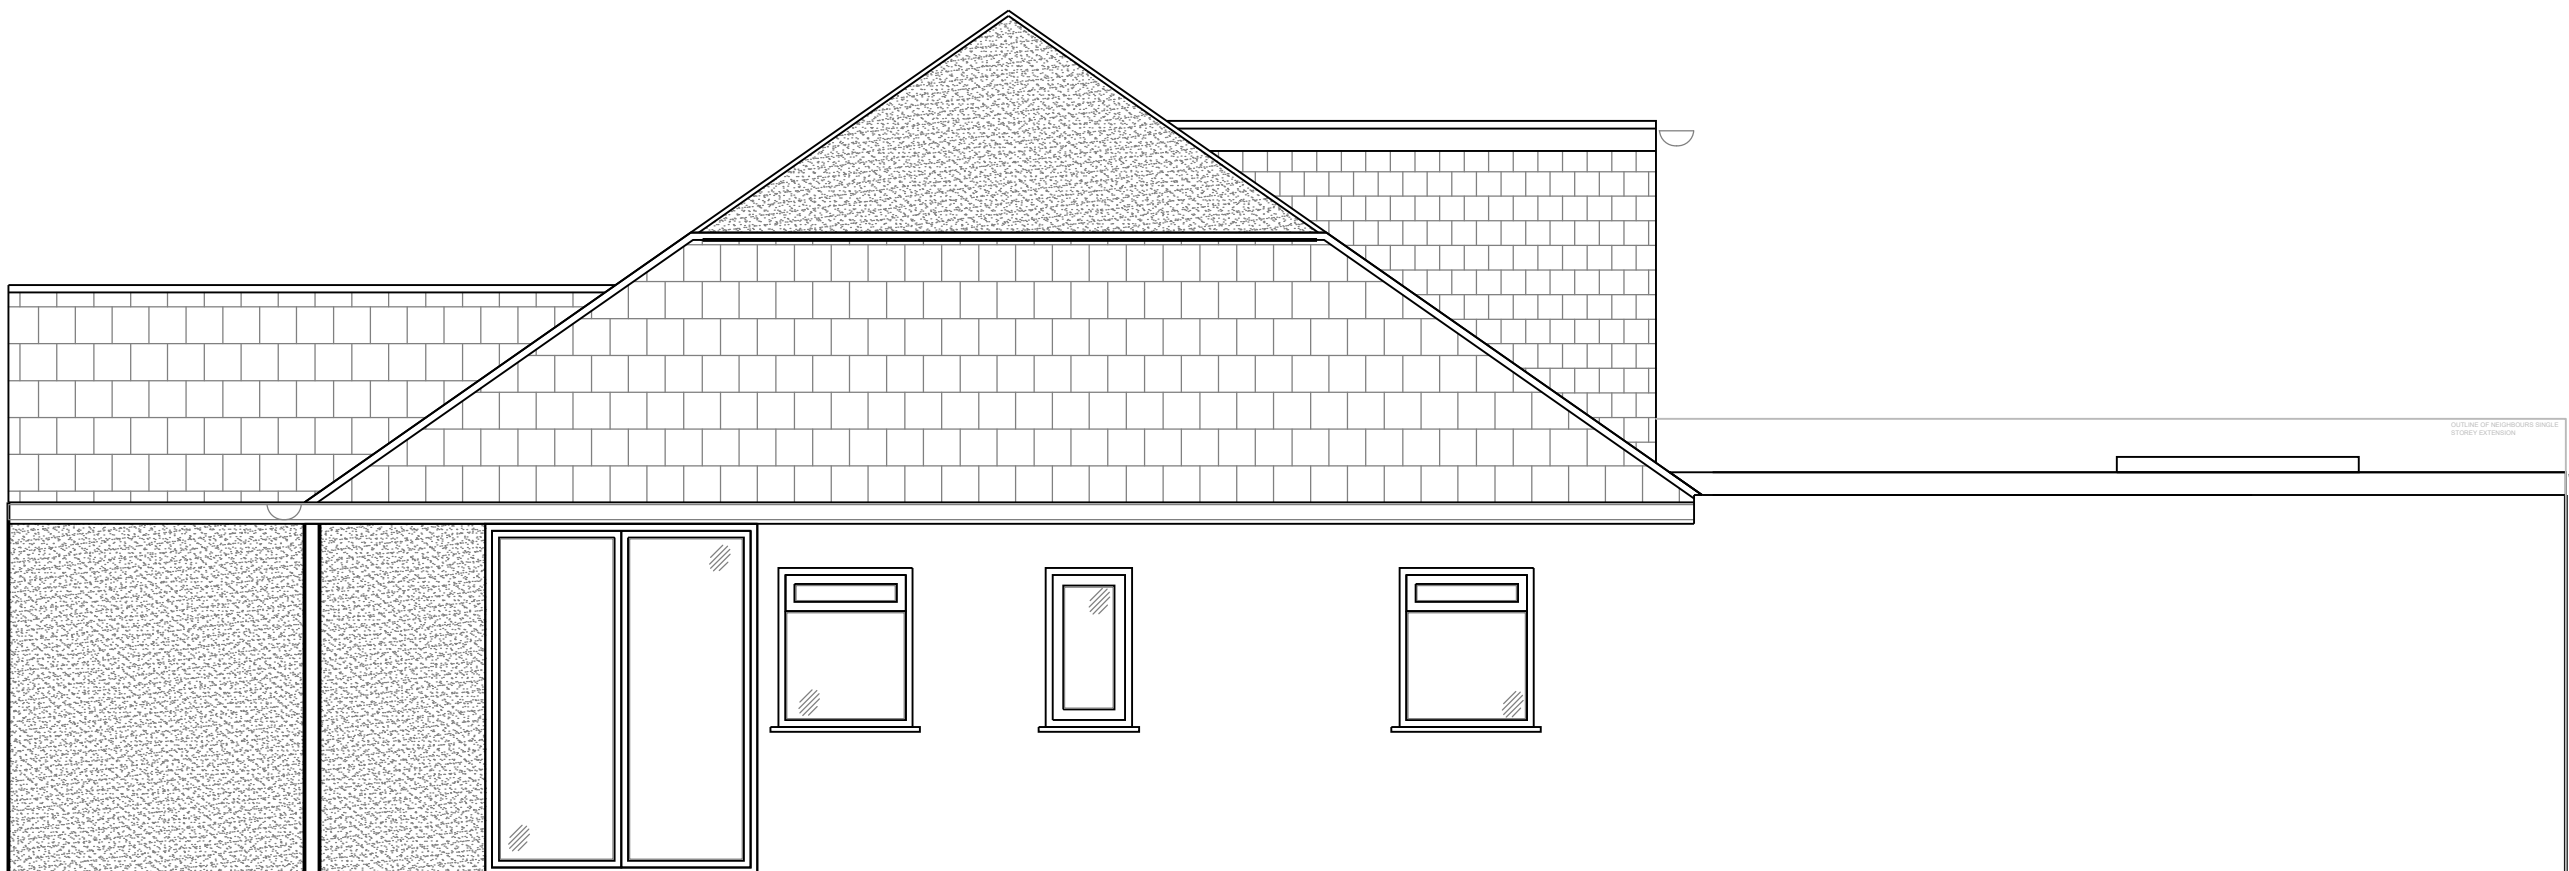


PROPOSED REAR ELEVATION



PROPOSED SIDE ELEVATION

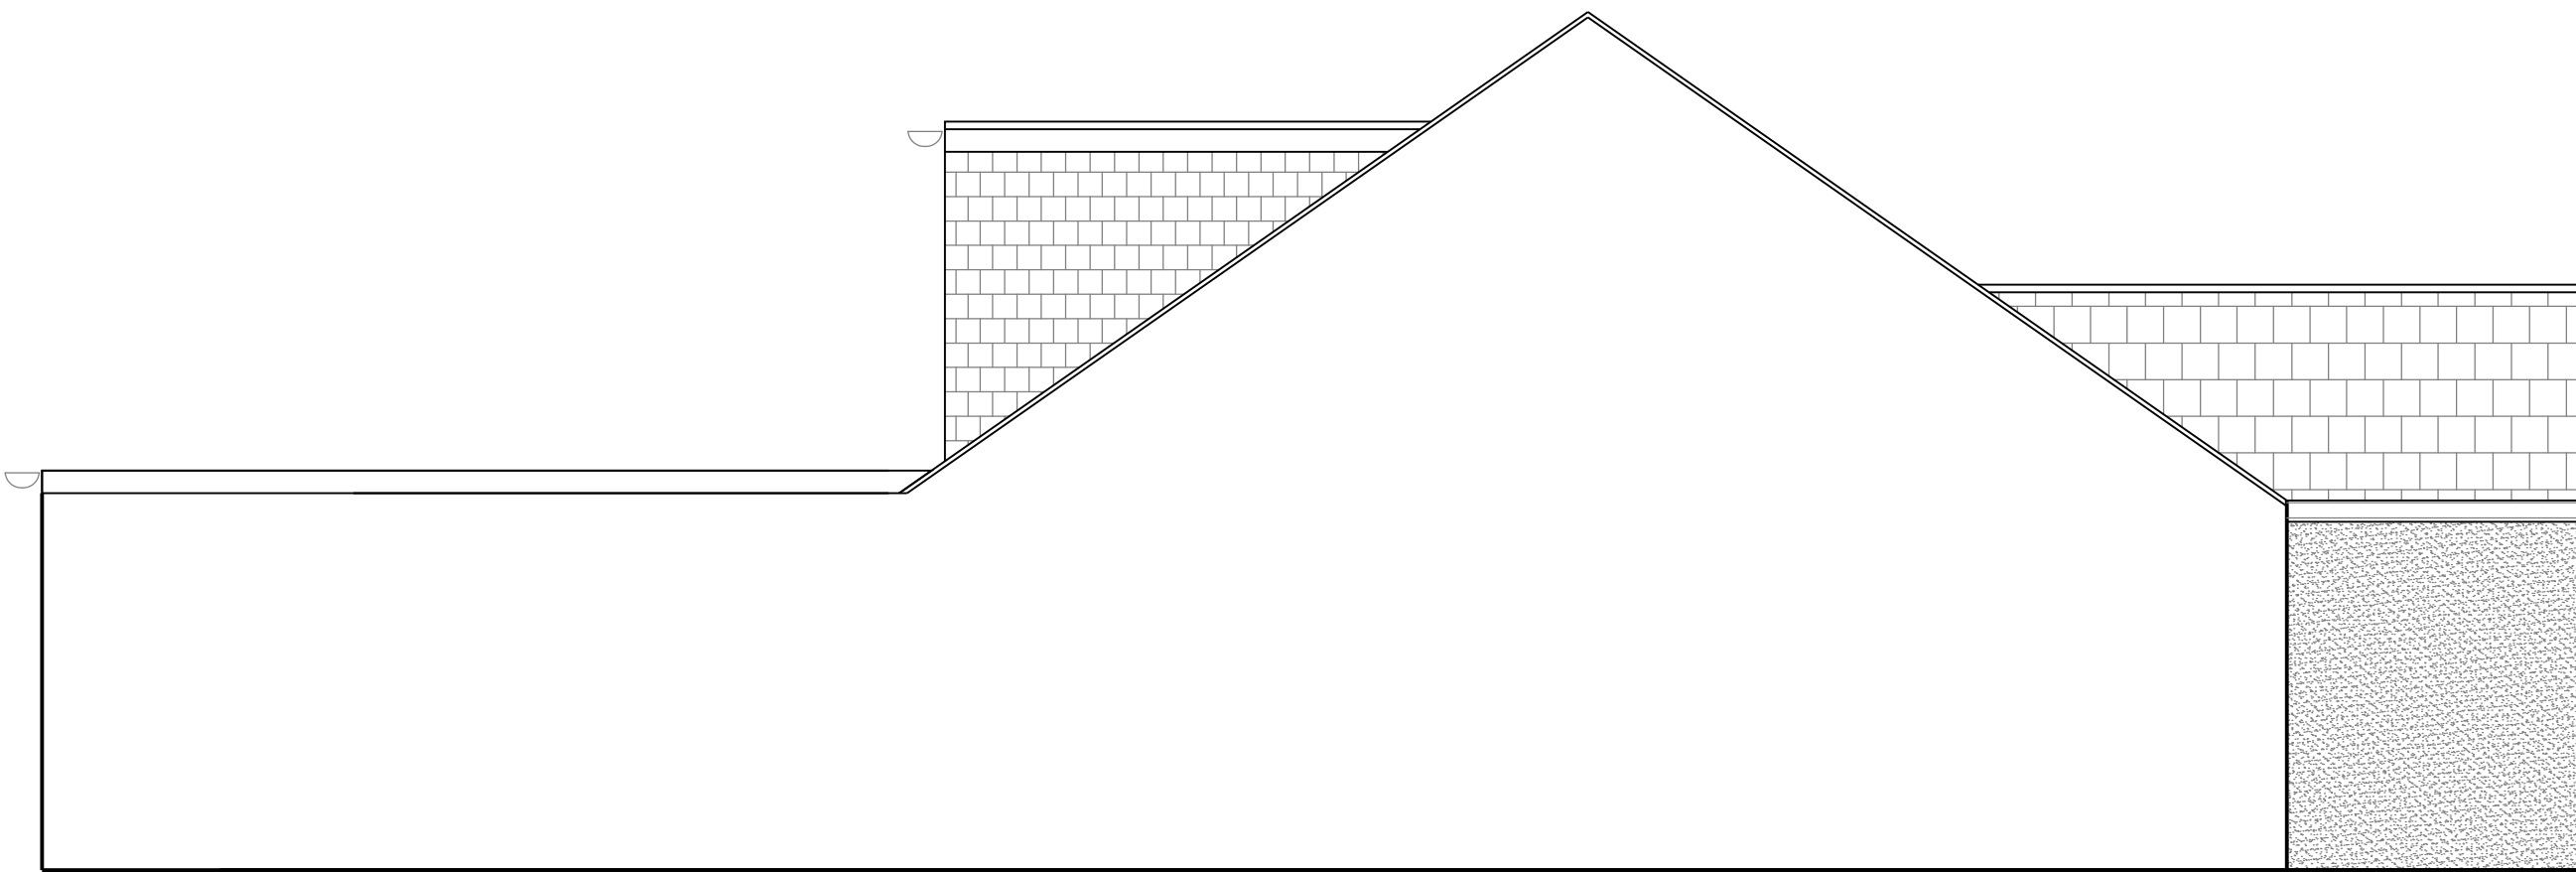

PROPOSED SIDE ELEVATION

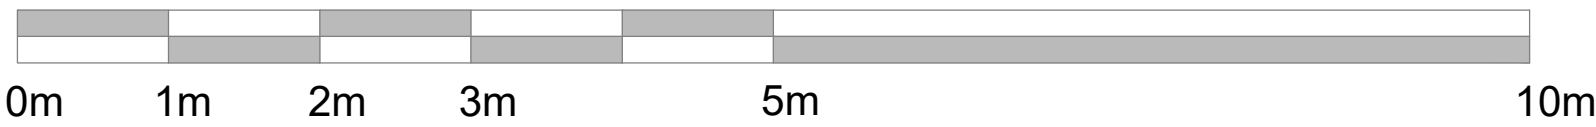

SCALE BAR



SITE LOCATION PLAN
@1:1250 SCALE



SITE BLOCK PLAN
@1:200 SCALE

- NOTES
- DO NOT SCALE FROM THIS DRAWING.
 - ALL DIMENSIONS MUST BE CHECKED ON SITE.
 - ALL RIGHTS RESERVED. NO REPRODUCTION IN ANY MATERIAL FORM IS PERMITTED WITHOUT CONSENT.
 - THIS DRAWING IS COPYRIGHT OF KENT ARCHITECTURAL SERVICES.

client
MR DEAKIN

project
27 FAIRVIEW RD, ISTEAD RISE
GRAVESEND, KENT, DA13 9DP

title
PROPOSED ELEVATIONS

scales
1:50 @A1

date 20.10.2023 drawn mss size A1

drawing no. FA-001-210 revision P1