



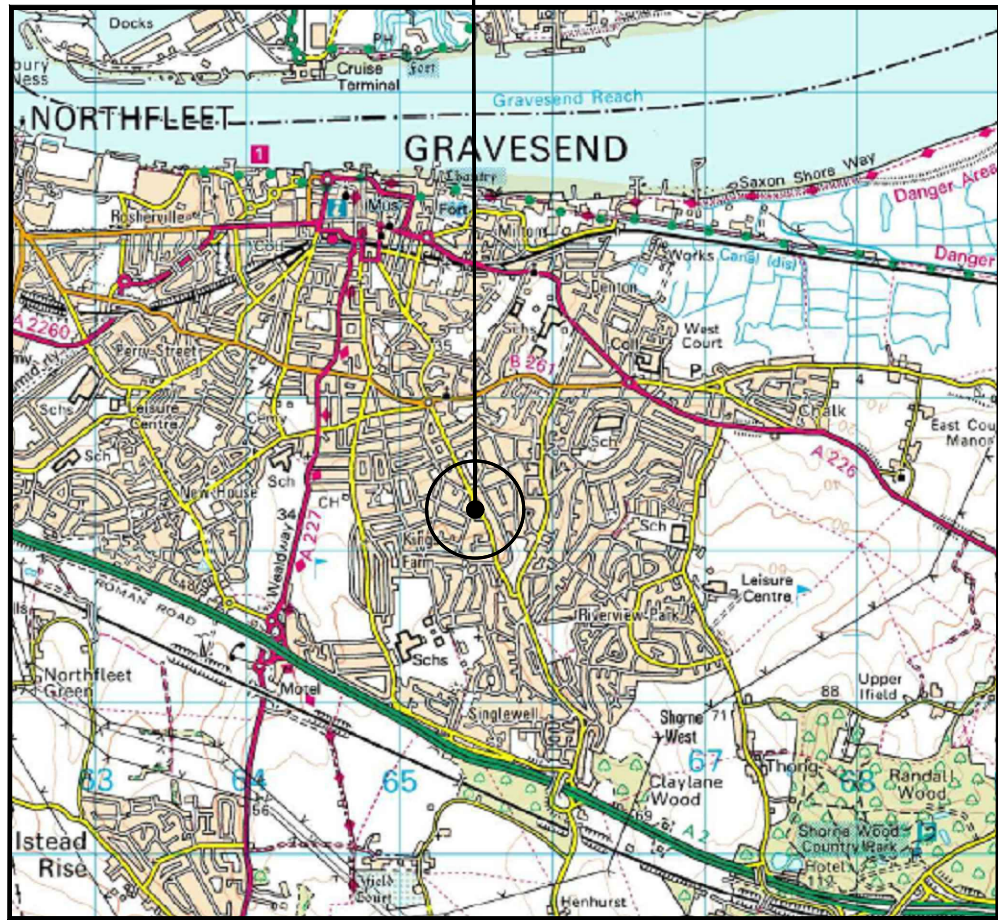

0 500 1000 1500 2000 2500m
1:50000


SITE LOCATION (Scale 1:50000)

Ordnance Survey map extract
based upon Landranger map series
with the permission of the controller of
Her Majesty's Stationery Office
licence no. 100023487
Crown copyright.

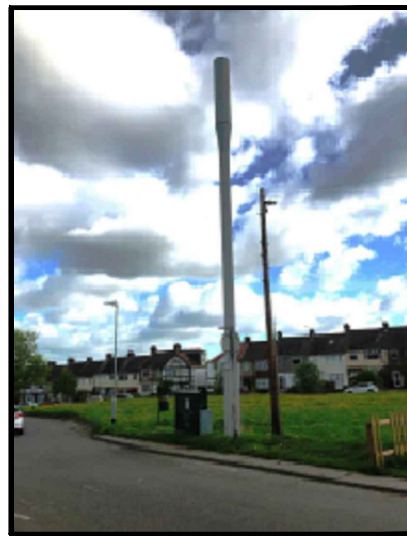


SITE PHOTOGRAPH

The drawings comply with VF Standard ICNIRP guidelines, under configuration VU6R
Designed in accordance with Cornerstone documents: SDN0007 & SDN0009v6.0

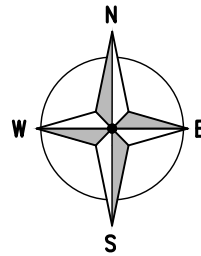

1723.00

1722.00

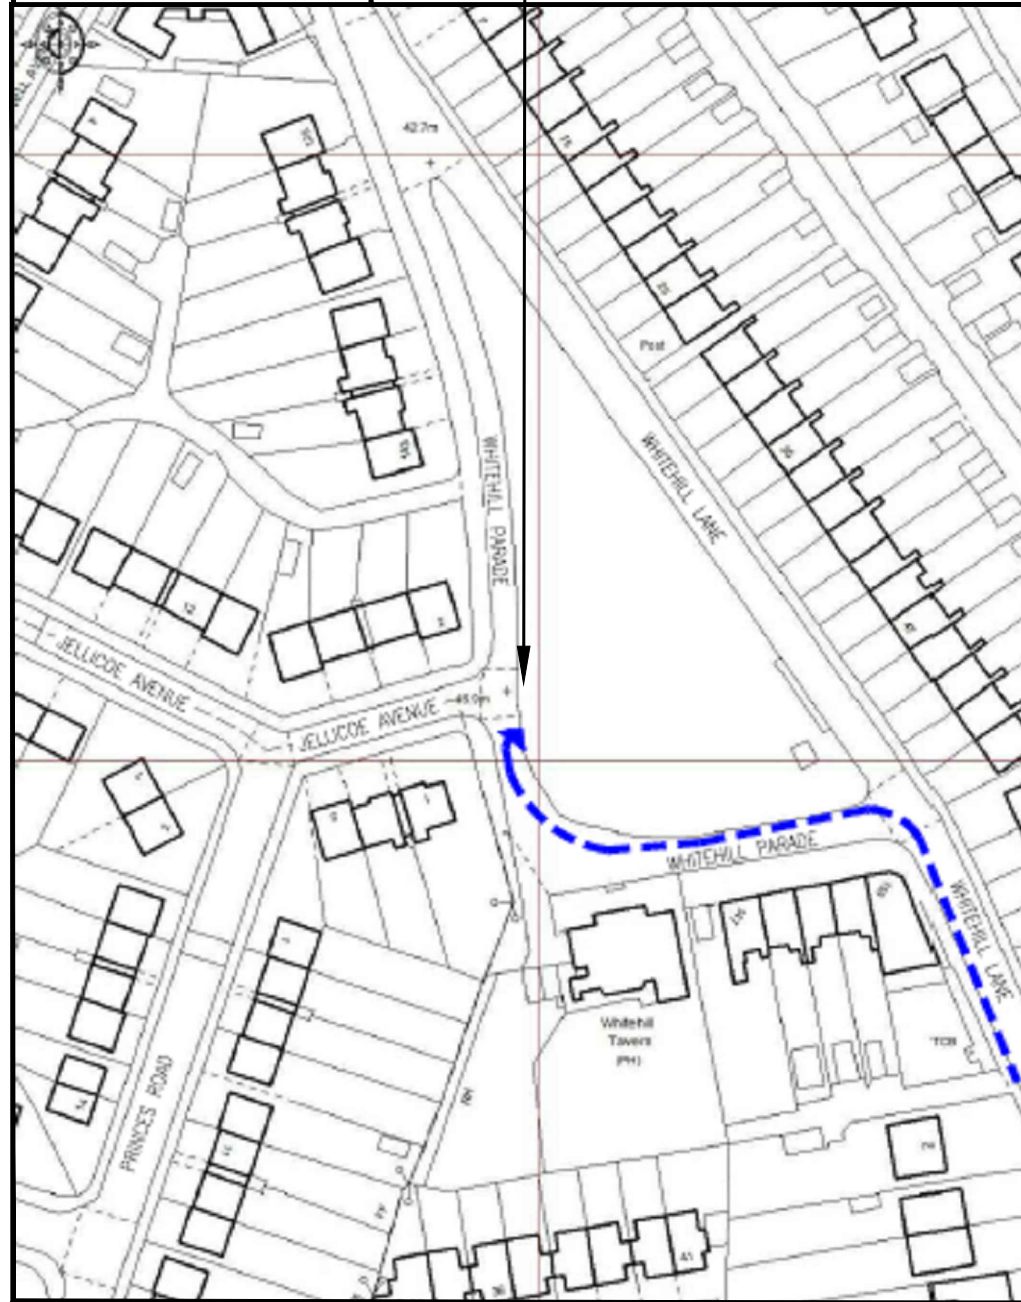

5655.00

DETAILED SITE LOCATION (Scale 1:1250)

Based upon Ordnance Survey map extract
with the permission of the Controller of
Her Majesty's Stationery Office.
Crown copyright.
Licence No. 100020449

0 12.5 25 37.5 50 62.5m
1:1250

SITE LOCATION

ALL DIMENSIONS ARE IN mm UNLESS NOTED OTHERWISE

N.G.R E: 565501 N: 172208

DIRECTIONS TO SITE:

HEAD NORTHWEST ON M2 TOWARDS EXIT 1.
CONTINUE ONTO WATLING STREET/A2. TAKE
THE EXIT TOWARDS GRAVESEND (E), THEN
TAKE VALLEY DRIVE AND WHITEHILL LANE TO
WHITEHILL PARADE. AT THE ROUNDABOUT,
TAKE THE SECOND EXIT ONTO HEVER COURT.
AT THE NEXT ROUNDABOUT TAKE THE FIRST
EXIT ONTO VALLEY DRIVE. TURN LEFT ONTO
WHITEHILL PARADE AND SITE WILL BE ON YOUR RIGHT
HAND SIDE.

A	Issued for Approval	AFS	CVS	25.10.2023
REV	MODIFICATION	BY	CH	DATE



WHP Telecoms Ltd
Faraday Court
401 Faraday Street
Birchwood Park
Warrington WA3 6GA
Tel: 01925 424100 Fax: 01925 424101
e-mail: info@whptelecoms.com




Cell Name	Opt.
WHITEHILL PARADE GREEN	—

Cell ID No		
CORNERSTONE	VMO2	VF
14472630	N/A	47131_21

Site Address / Contact Details		
LAND ADJACENT TO WHITEHILL PARADE WHITEHILL PARADE GRAVESEND KENT DA12 5LS		

Drawing Title: SITE LOCATION MAPS		
Purpose of issue: PLANNING		Dwg Rev:
Drawing Number: 100		A
Surveyed By: WHP	Original Sheet Size: A3	Pack Issue:
Drawn: AFS	Date: 25.10.2023	Checked: CVS
Date: 25.10.2023		A

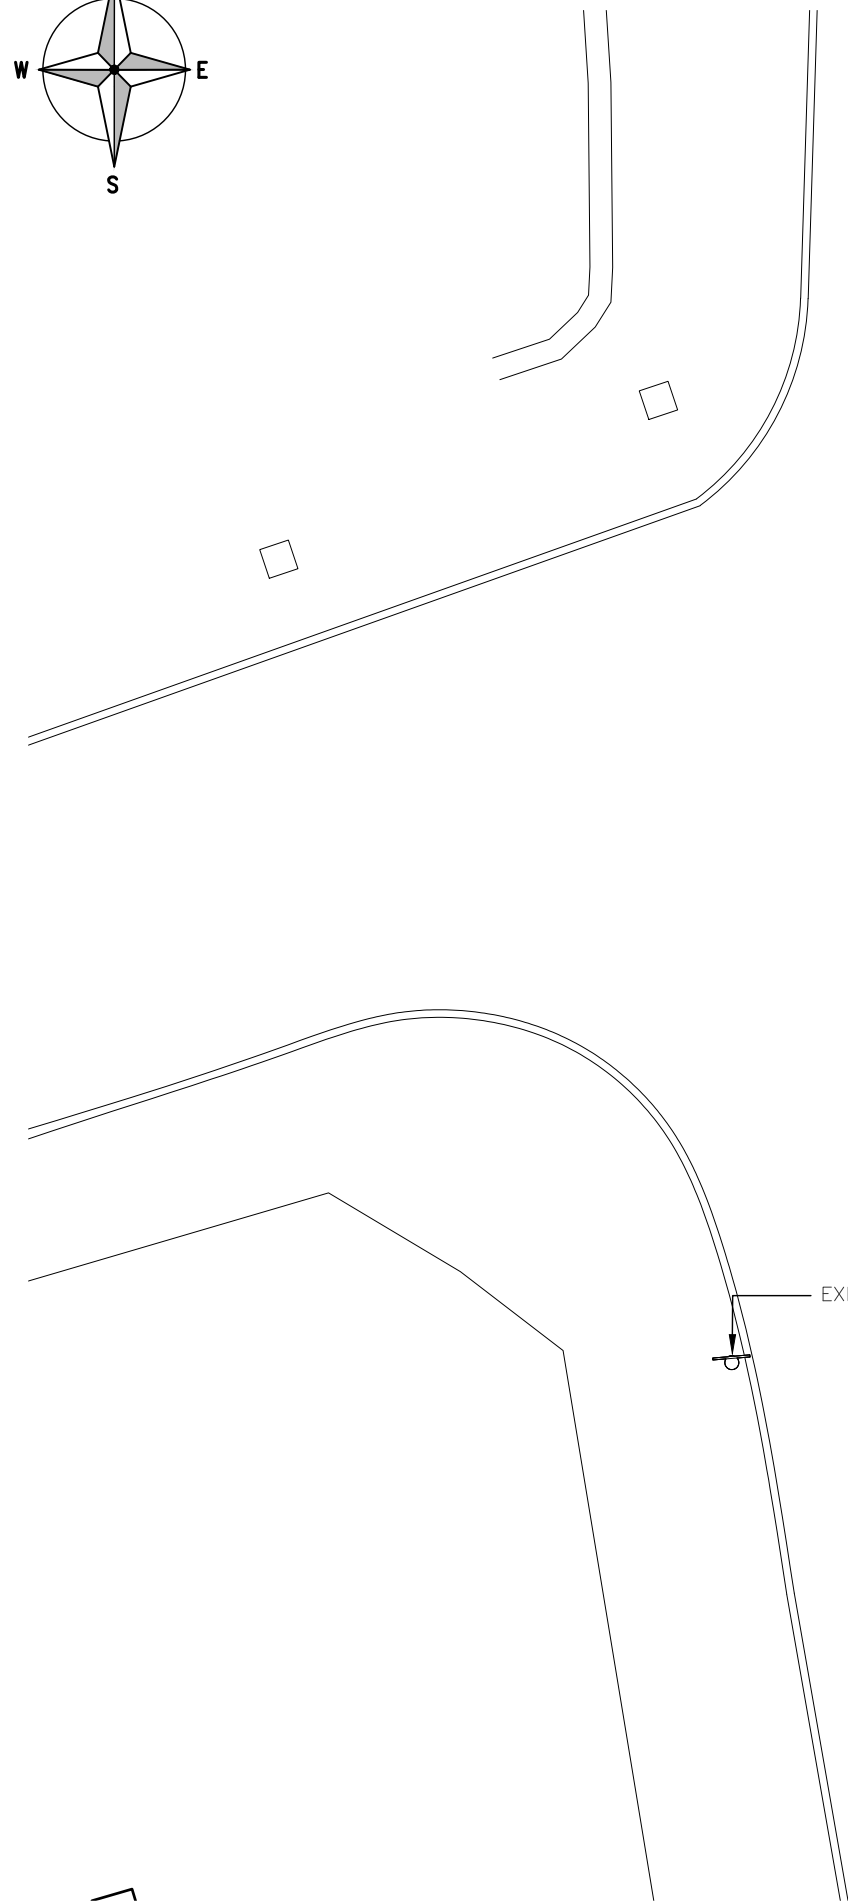

A horizontal scale bar with alternating black and white segments. It is marked with numbers 0, 1, 2, 3, 4, and 5m. Below the bar, the text "1:100" is written.

N.G.R	E: 565501 N: 172208
-------	---------------------

A	Issued for Approval	AFS	CVS	25.10.2023
REV	MODIFICATION	BY	CH	DATE



Cell Name	Opt.
WHITEHILL PARADE GREEN	—

Cell ID No		
CORNERSTONE	VMO2	VF
14472630	N/A	47131_21

LAND ADJACENT TO WHITEHILL PARADE
WHITEHILL PARADE
GRAVESEND
KENT
DA12 5LS


Dwg
Rev:

A

ack
sue:

Date:
25.10.2023

DNT0005 Version 1.3

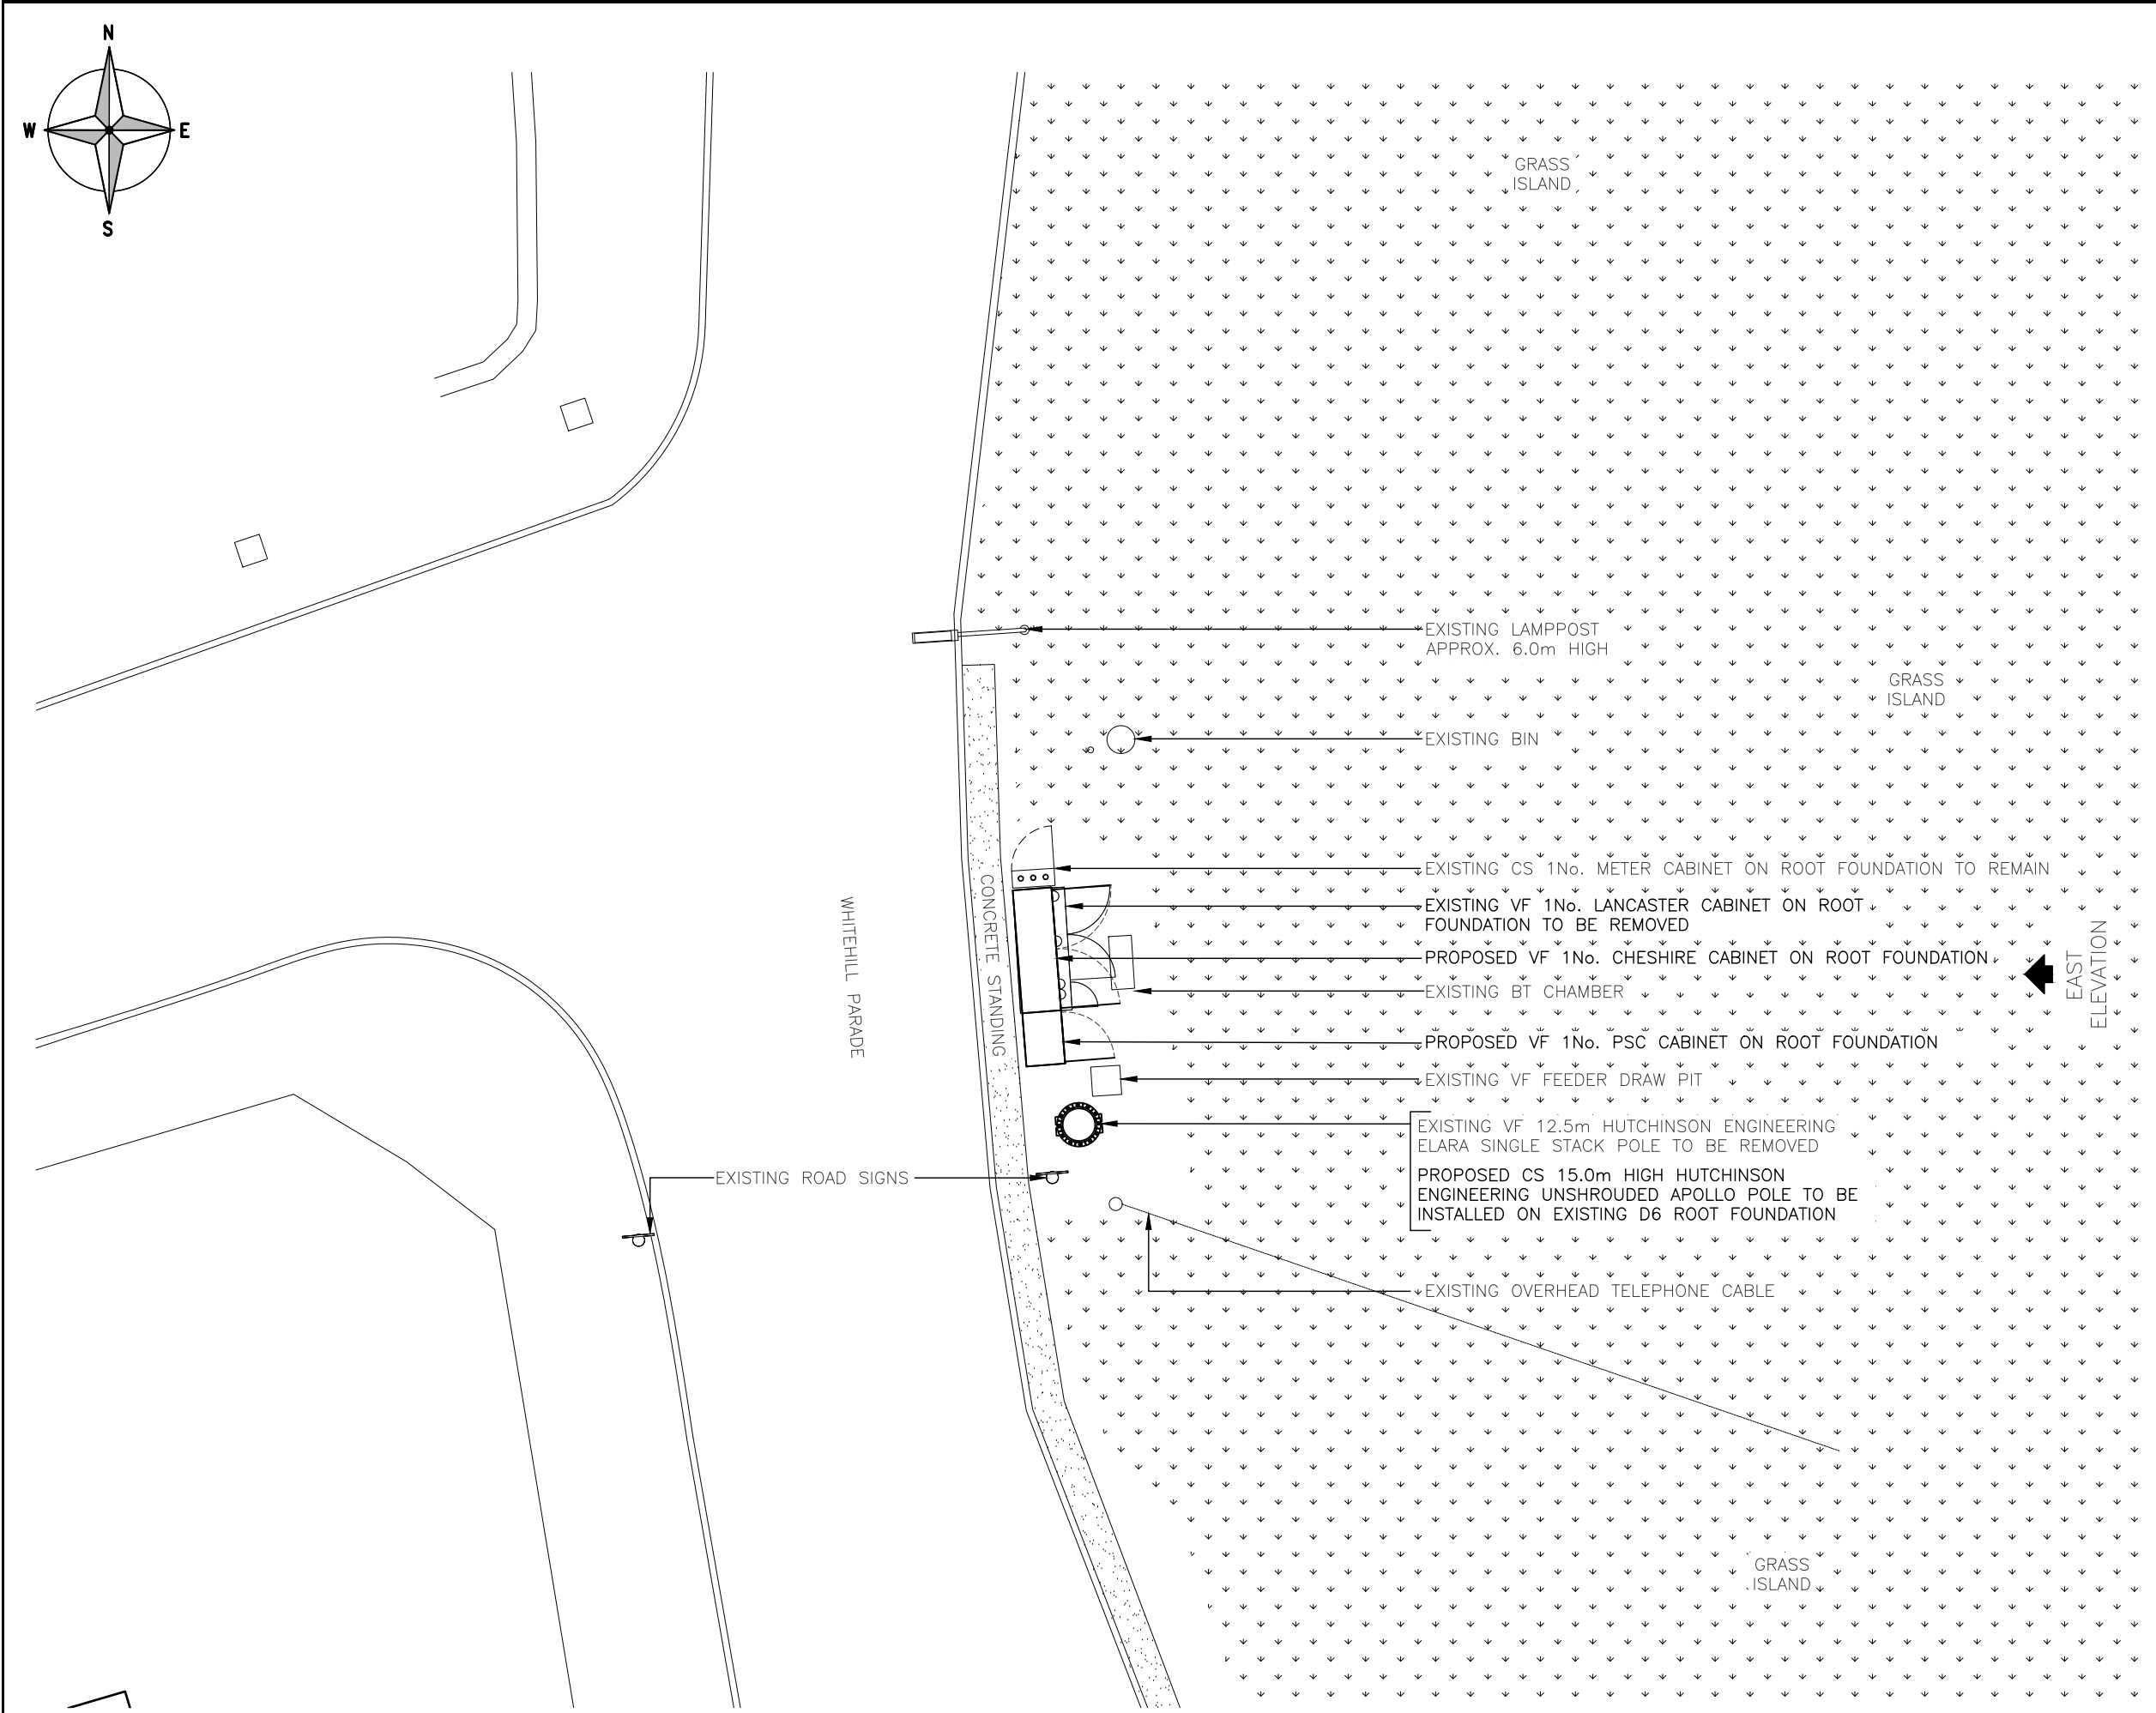

PROPOSED SITE PLAN
(1:100)

The drawings comply with VF Standard ICNIRP guidelines, under configuration VU6R
Designed in accordance with Cornerstone documents: SDN0007 & SDN0009v6.0

ALL DIMENSIONS ARE IN mm UNLESS NOTED OTHERWISE

N.G.R

E: 565501 N: 172208

NOTES:

A	Issued for Approval	AFS	CVS	25.10.2023
REV	MODIFICATION	BY	CH	DATE




WHP Telecoms Ltd

Faraday Court
401 Faraday Street
Birchwood Park
Warrington WA3 6GA
Tel: 01925 424100 Fax: 01925 424101
e-mail: info@whptelecoms.com




Cell Name		Opt.
WHITEHILL PARADE GREEN		—
Cell ID No		
CORNERSTONE	VMO2	VF
14472630	N/A	47131_21
Site Address / Contact Details		
LAND ADJACENT TO WHITEHILL PARADE WHITEHILL PARADE GRAVESEND KENT DA12 5LS		
Drawing Title: PROPOSED SITE PLAN		
Purpose of issue: PLANNING		Dwg Rev: A
Drawing Number: 201		A
Surveyed By: WHP	Original Sheet Size: A3	Pack Issue:
Drawn: AFS	Date: 25.10.2023	Checked: CVS
	Date: 25.10.2023	A

SDNT0005 Version 1.3

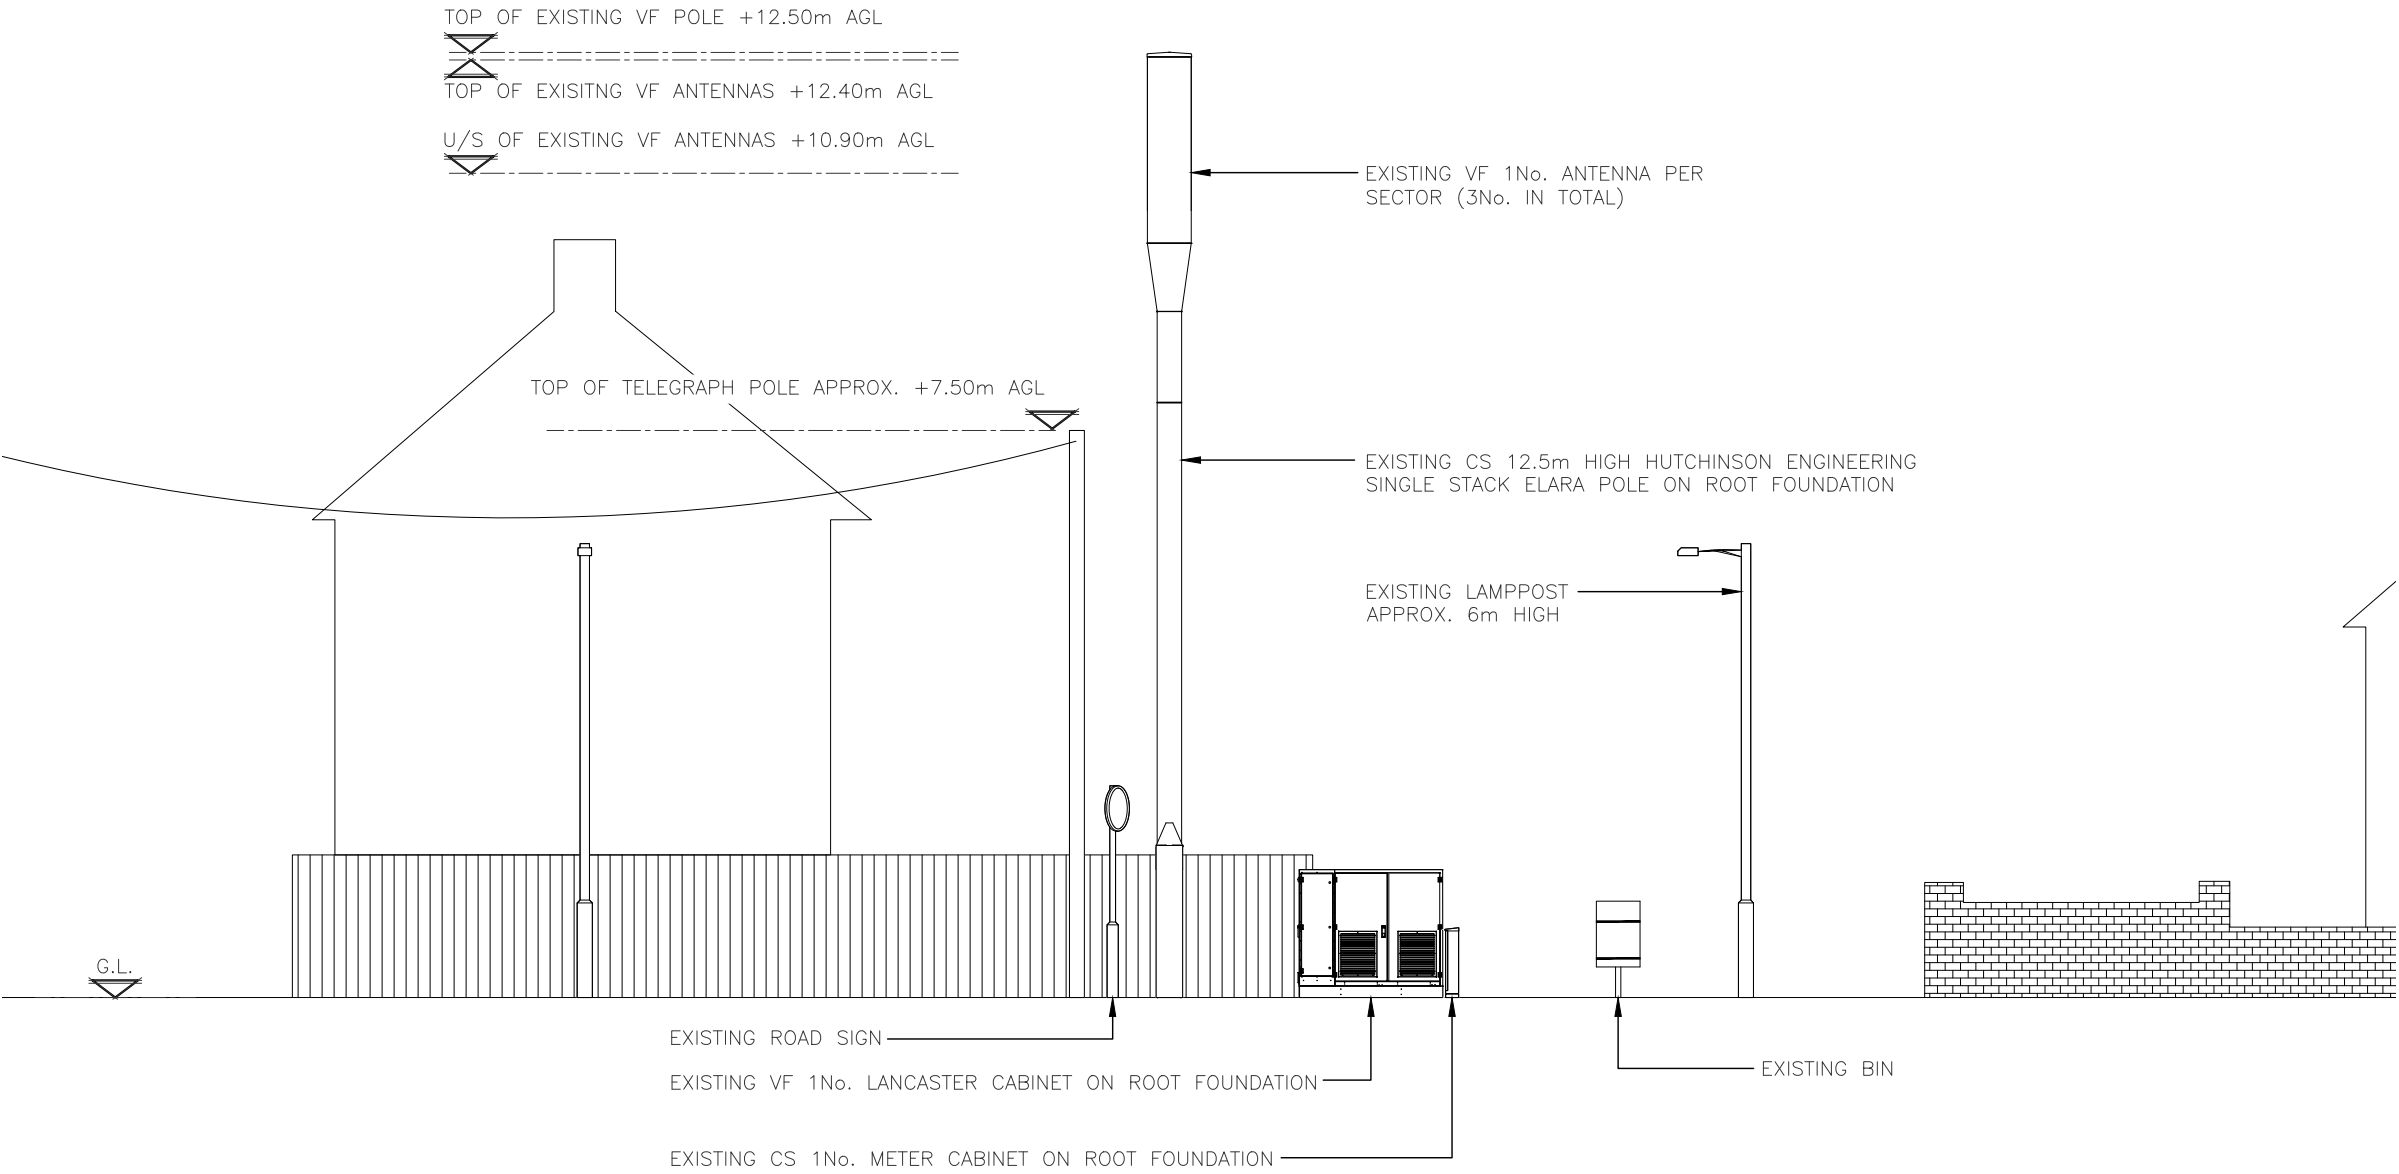

EXISTING EAST ELEVATION
(1:100)

 

ALL DIMENSIONS ARE IN mm UNLESS NOTED OTHERWISE

N.G.R | E: 565501 N: 172208

NOTES:

A	Issued for Approval	AFS	CVS	25.10.2023
REV	MODIFICATION	BY	CH	DATE



WHP Telecoms Ltd
Faraday Court
401 Faraday Street
Birchwood Park
Warrington WA3 6GA
Tel: 01925 424100 Fax: 01925 424101
e-mail: info@whptelecoms.com



Cell Name	Opt.
WHITEHILL PARADE GREEN	—

Cell ID No		
CORNERSTONE	VMO2	VF
14472630	N/A	47131_21


Site Address / Contact Details		
LAND ADJACENT TO WHITEHILL PARADE WHITEHILL PARADE GRAVESEND KENT DA12 5LS		

Drawing Title: EXISTING SITE ELEVATION

Purpose of issue:	PLANNING	Dwg Rev:
Drawing Number:	300	A

Surveyed By:	Original Sheet Size:	Pack Issue:
WHP	A3	

Drawn:	Date:	Checked:	Date:	A
AFS	25.10.2023	CVS	25.10.2023	

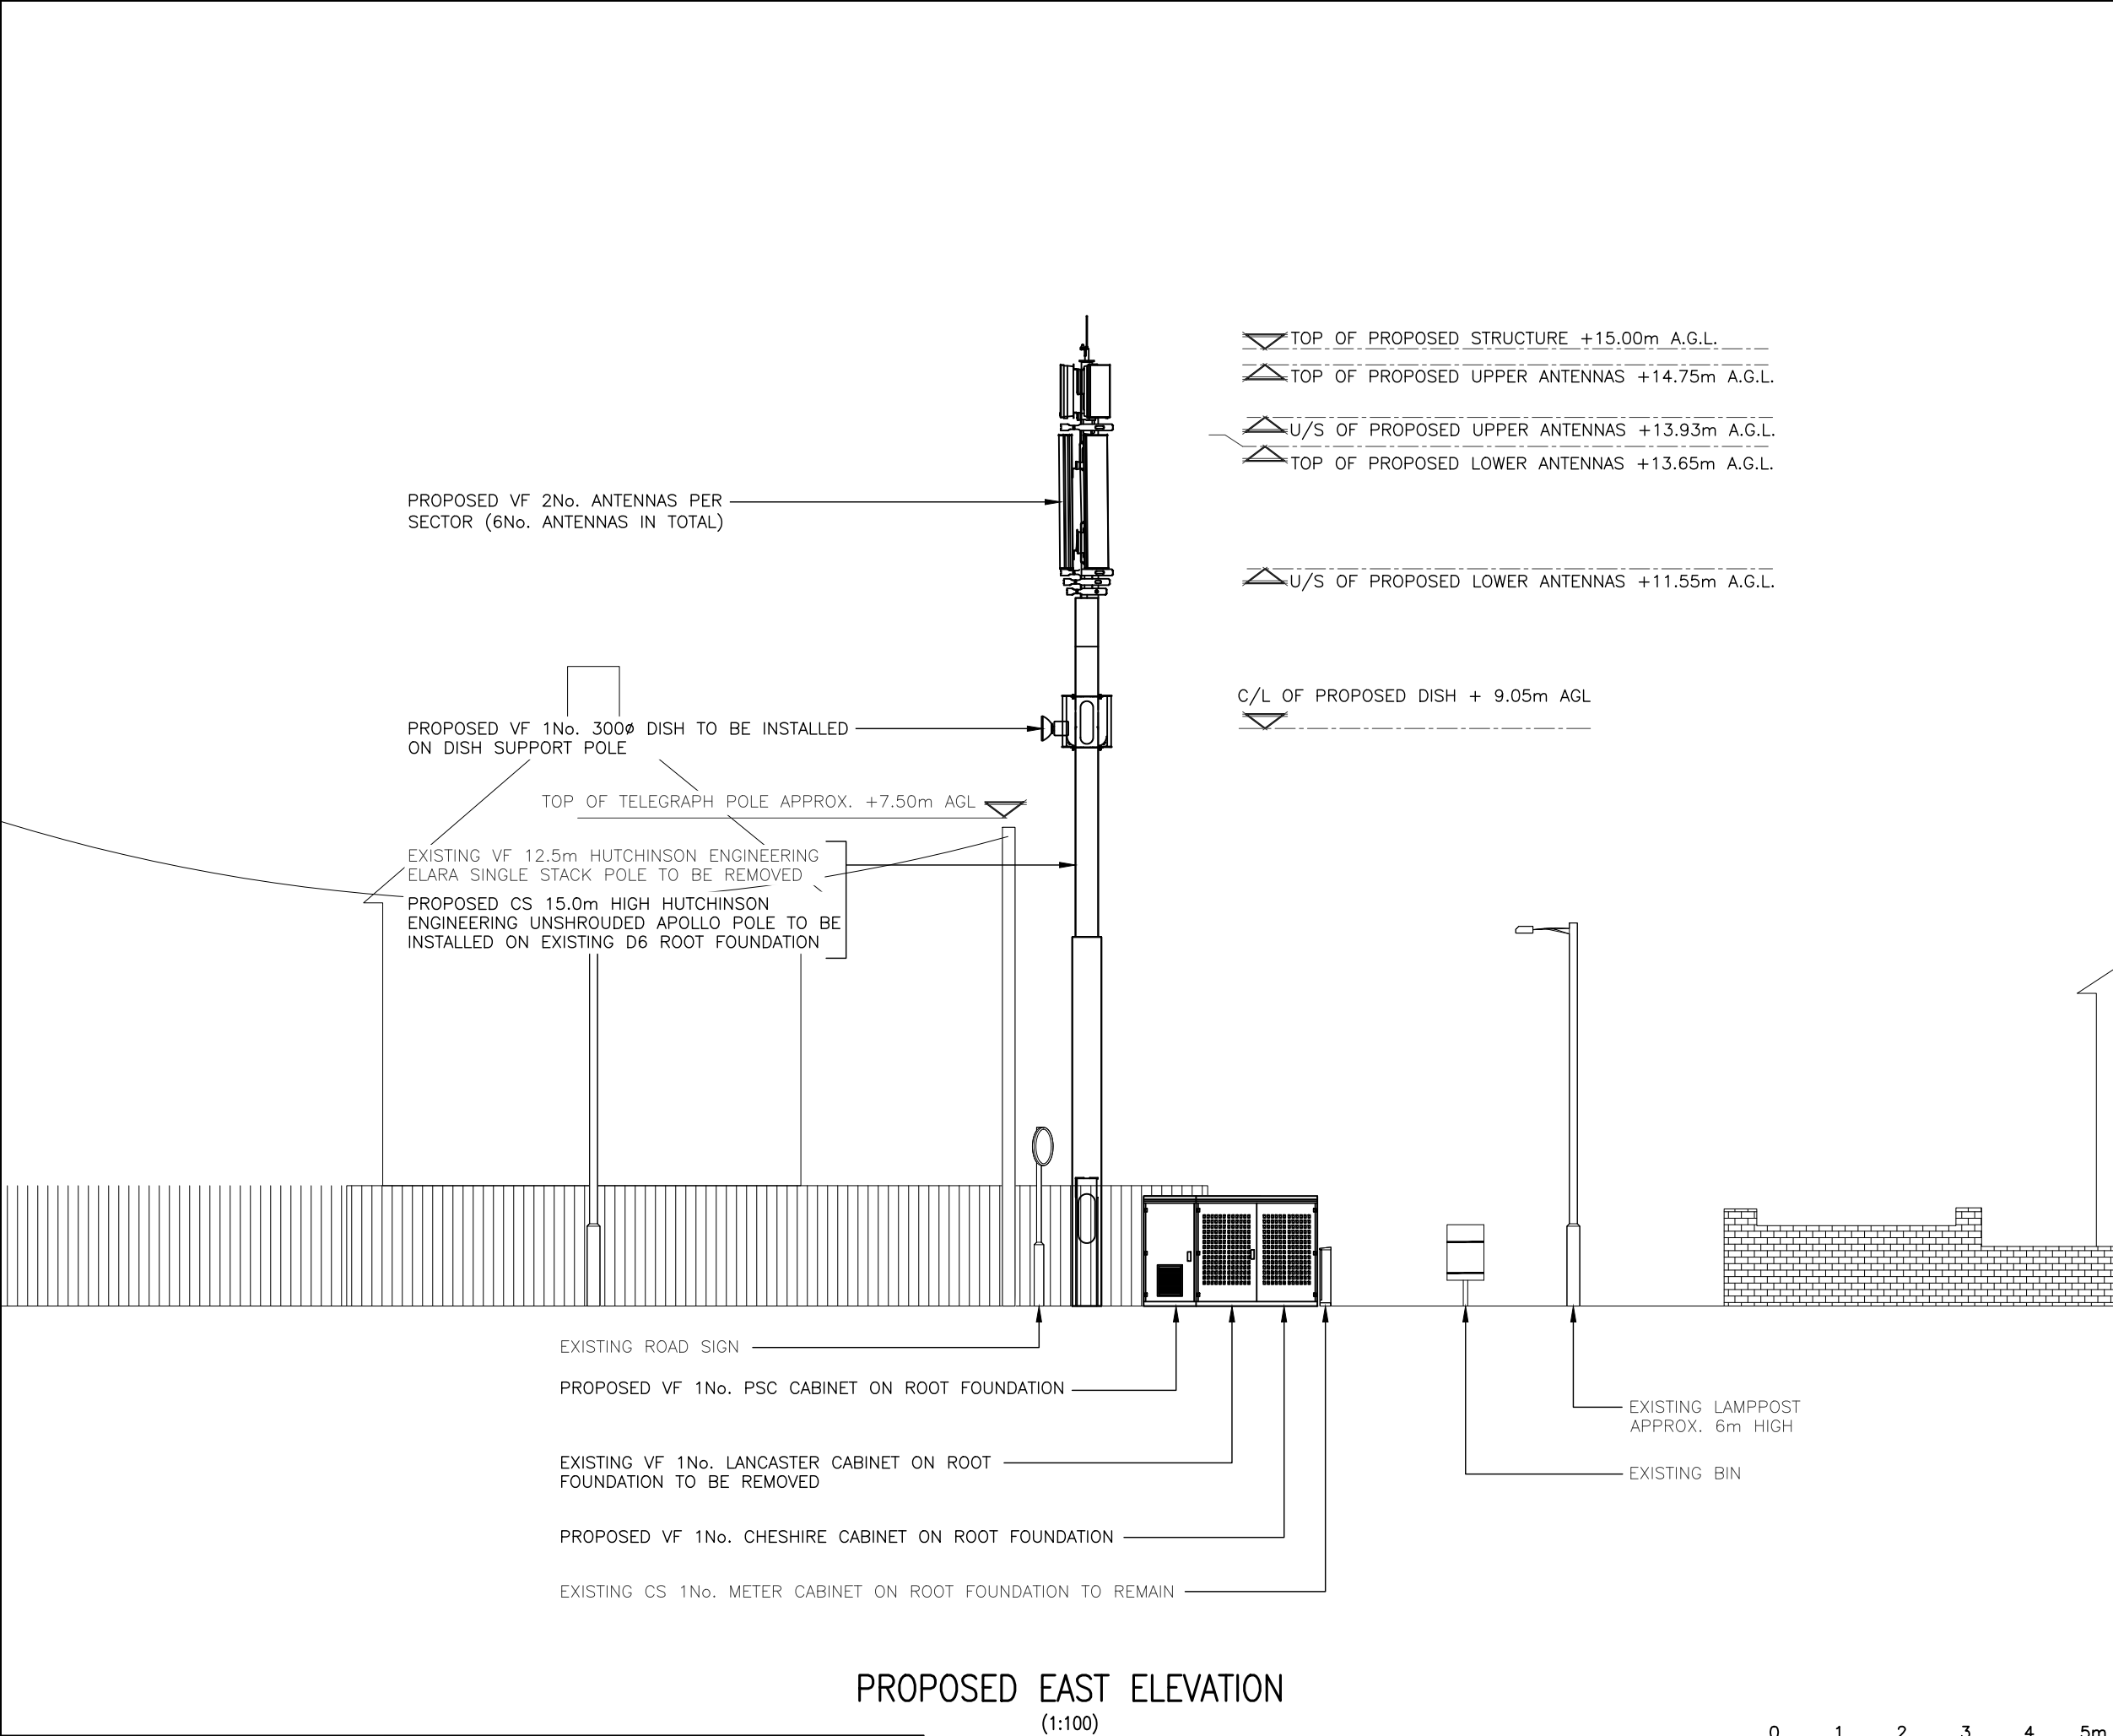

The drawings comply with VF Standard ICNIRP guidelines, under configuration VU6R
Designed in accordance with Cornerstone documents: SDN0007 & SDN0009v6.0

ALL DIMENSIONS ARE IN mm UNLESS NOTED OTHERWISE

N.G.R | E: 565501 N: 172208

NOTES:

A	Issued for Approval	AFS	CVS	25.10.2023
REV	MODIFICATION	BY	CH	DATE



WHP Telecoms Ltd
Faraday Court
401 Faraday Street
Birchwood Park
Warrington WA3 6GA
Tel: 01925 424100 Fax: 01925 424101
e-mail: info@whptelecoms.com



cornerstone

Cell Name	Opt.
WHITEHILL PARADE GREEN	—

Cell ID No		
CORNERSTONE	VMO2	VF
14472630	N/A	47131_21

Site Address / Contact Details		
LAND ADJACENT TO WHITEHILL PARADE WHITEHILL PARADE GRAVESEND KENT DA12 5LS		

Drawing Title: PROPOSED SITE ELEVATION

Purpose of issue:	PLANNING	Dwg Rev:
Drawing Number:	301	A

Drawing Number:				301	A			
Surveyed By:		WHP		Original Sheet Size:	A3	Pack Issue:		
Drawn:	AFS	Date:	25.10.2023	Checked:	CVS	Date:	25.10.2023	A

