




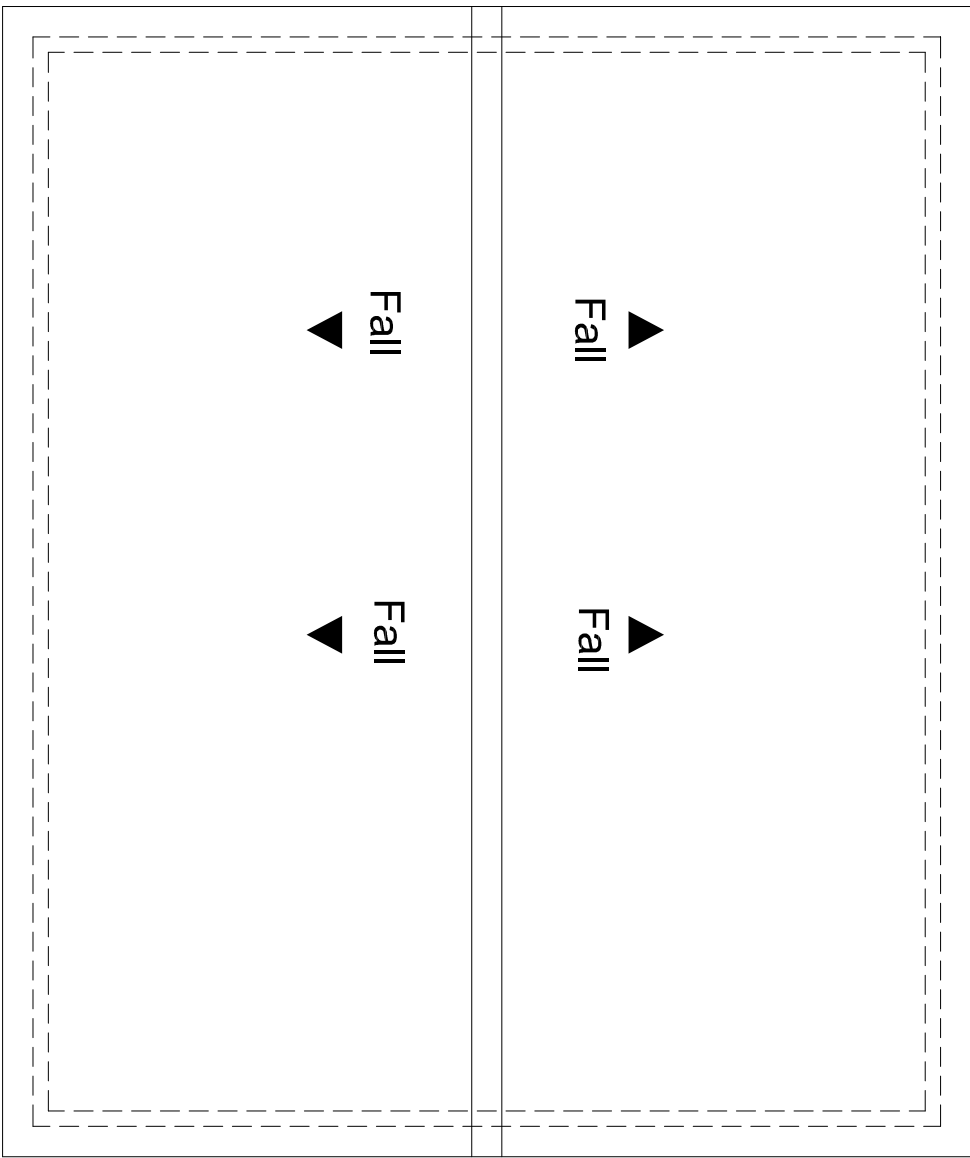


ROOF PLAN AS EXISTING

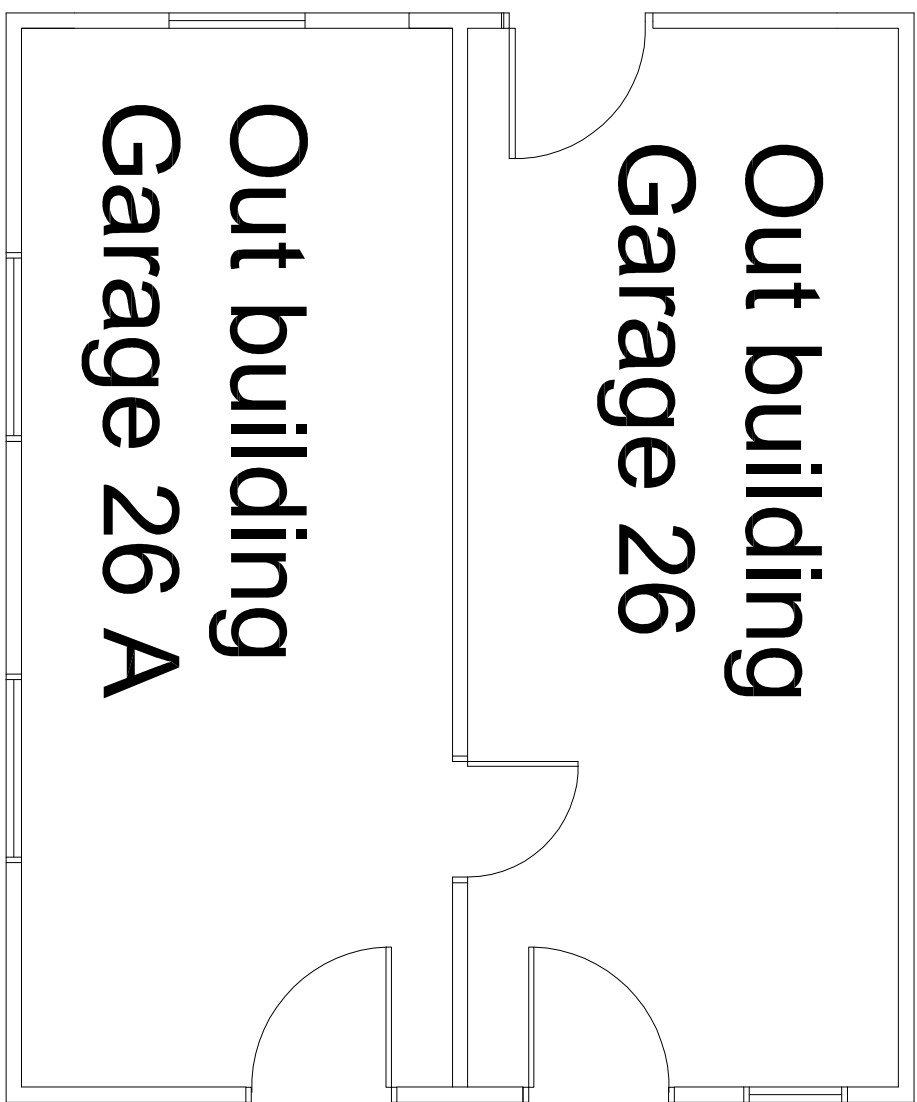


EXISTING PLANS & ELEVATIONS

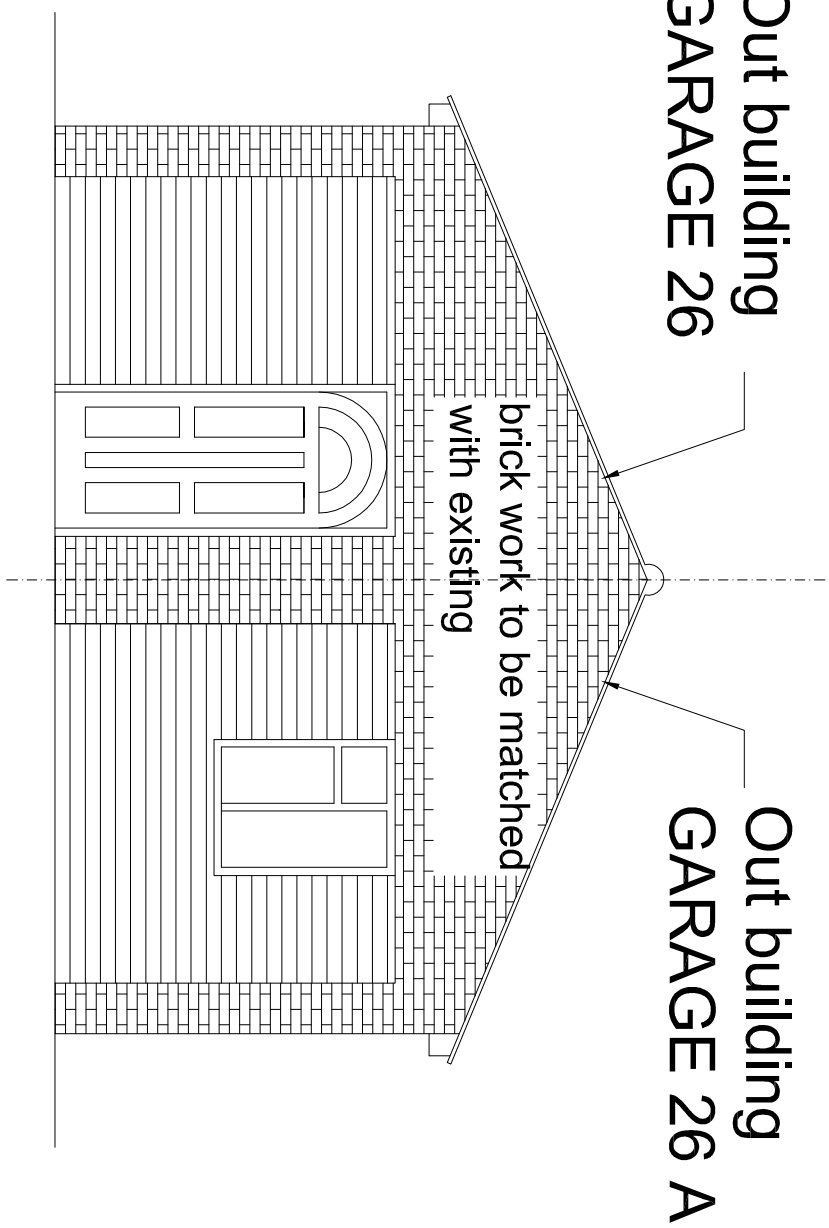


NORTH EAST
ELEVATION

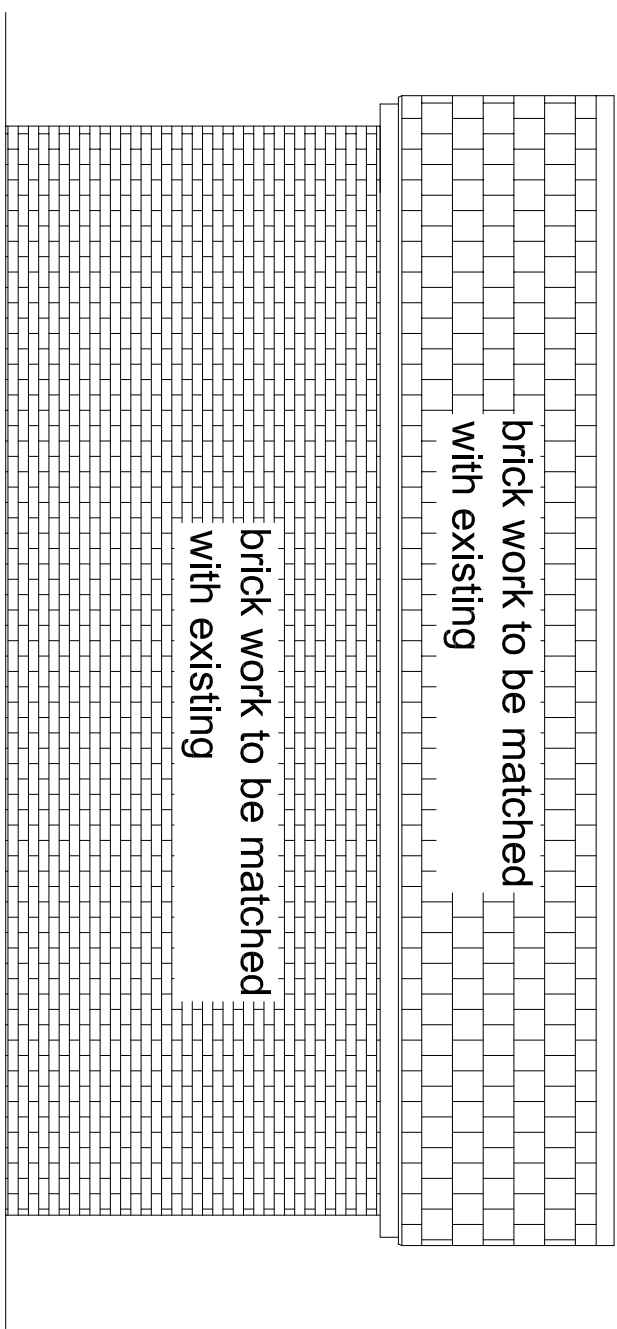


SOUTH EAST
ELEVATION

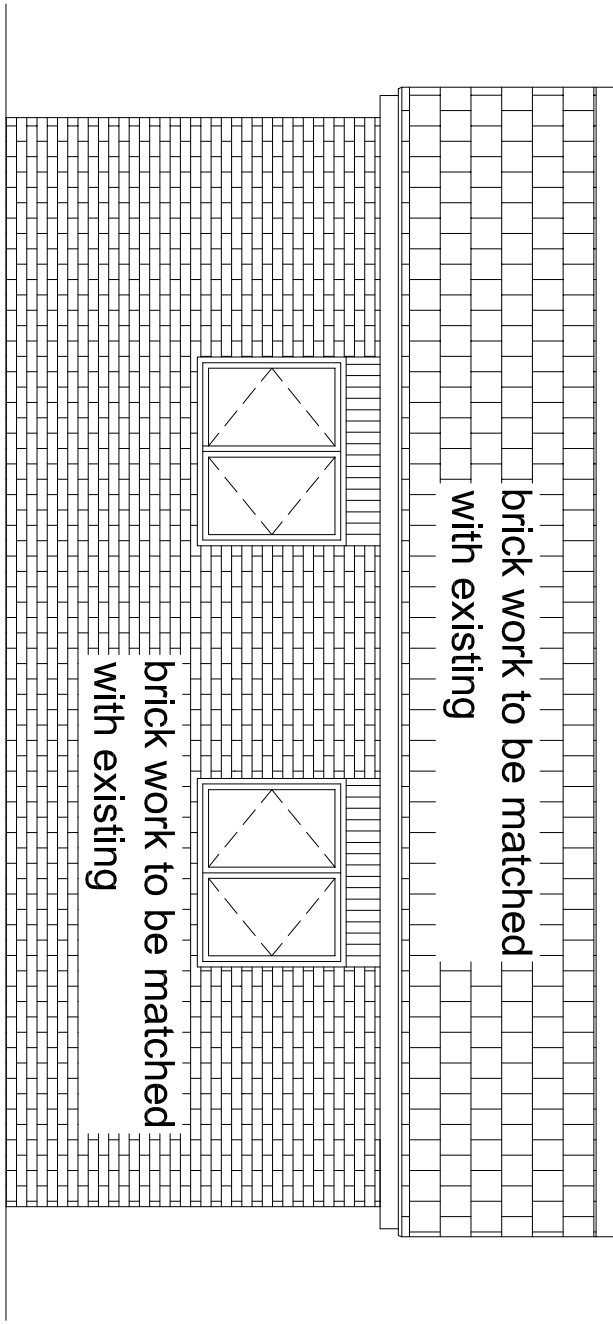

NORTH WEST
ELEVATION

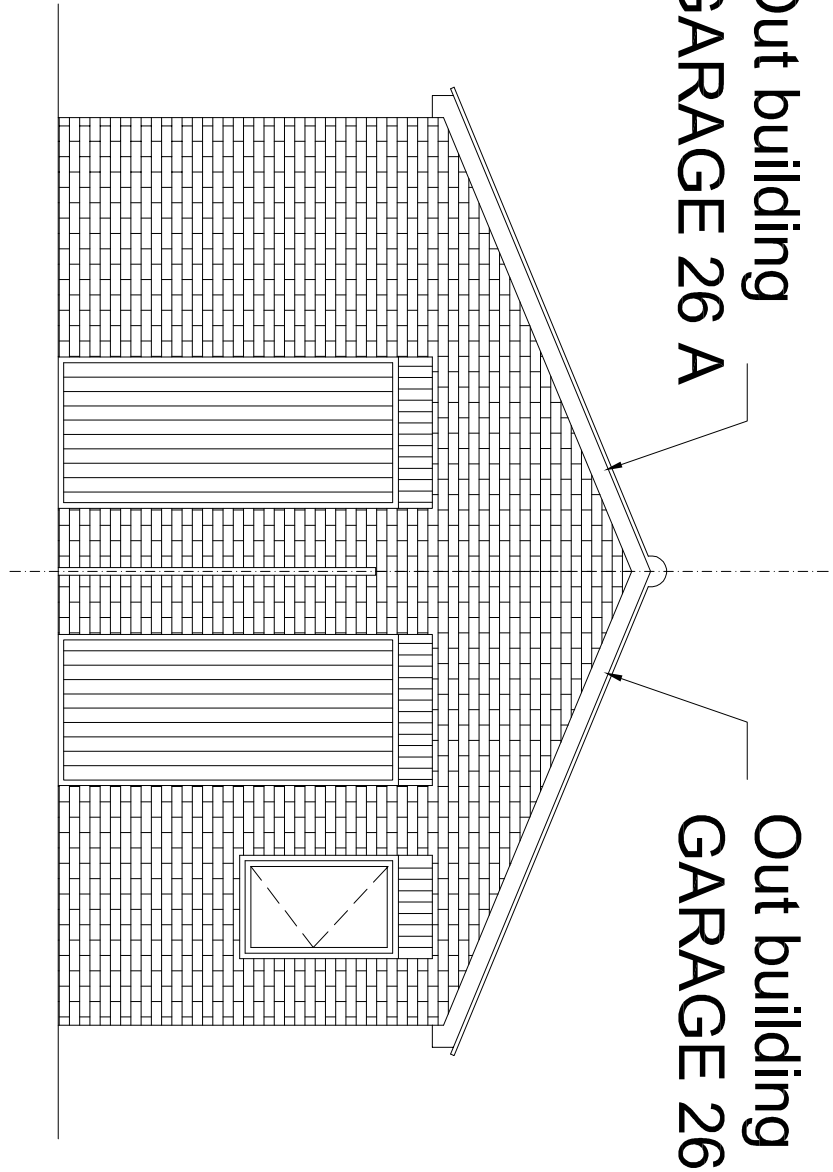

SOUTH WEST
ELEVATION

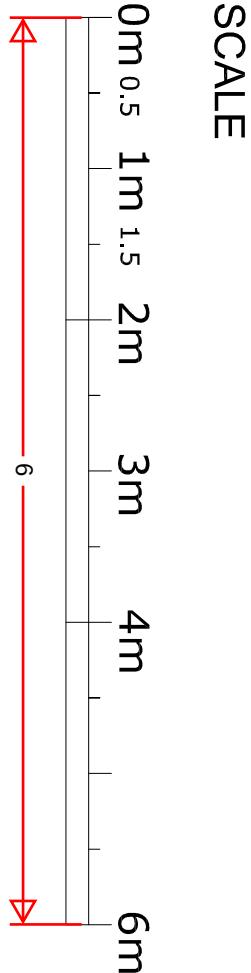

Future Vision Planning & Development consultants	
Site - 1/04 , 344-348 , High Road, Ilford Essex, IG110P Tel:07 40854406 Email:futurevision27@gmail.com CLIENT Mr. S. Singh JOB TITLE Replacement of car parking space to the front garden , and use of garage as out building 26/A, St Georges Crescent , Gravesend , DA12 4NR SITE 26 A , St Georges Crescent , Gravesend , DA12 4NR DRAWING TITLE Existing Plans & Elevations	
SCALE 1:50@A1	DATE 04-12-2023
DRAWING NO. FW-2023-05 A	REVISION -A