


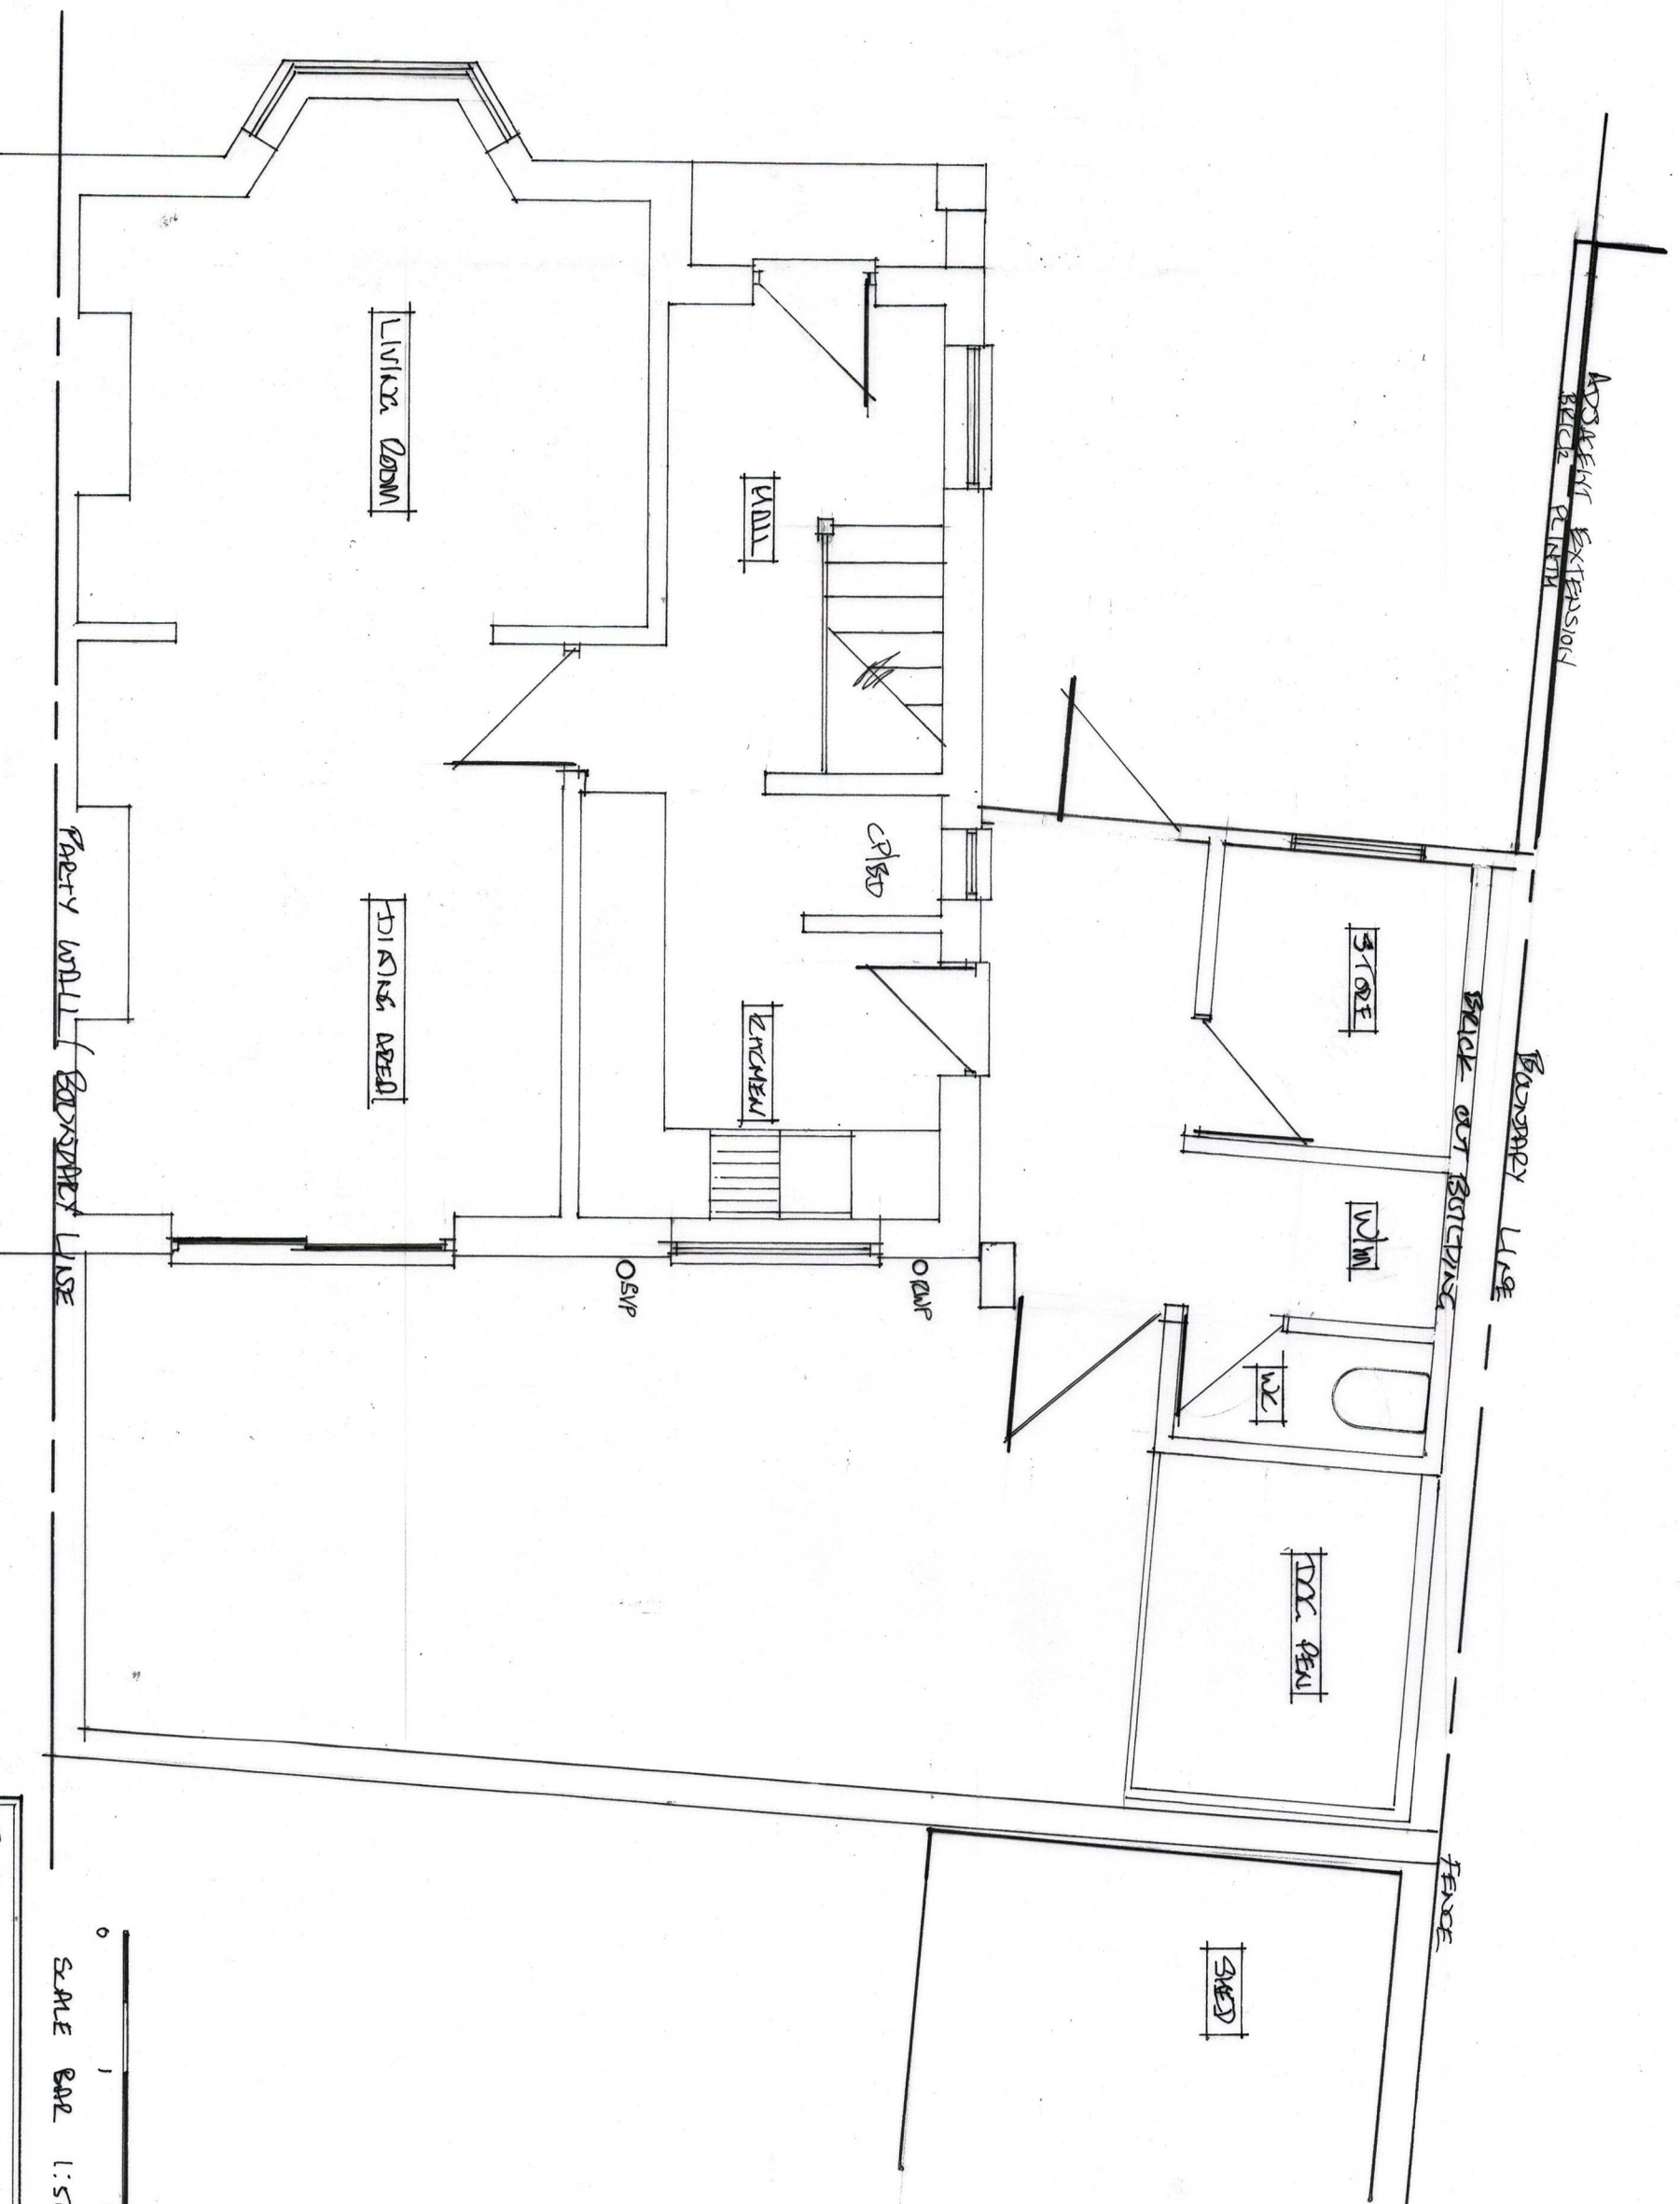

0 1 2 3 4
SCALE BAR 1:50

EXISTING GARAGE FLOOR PLAN 1:50

PORCH, NEW BAY WINDOW		MIC J. DYER	
ROOF, SINGLE STOREY		249 VALLEY DRIVE	
SIDE AND REAR EXT.		GREENSBORO	
AND INTERNAL DIT'S		EAST DART 588	
SCALE	DRAWN	DRAWING NO	
1/50 1/100		26104/01	01