

KEY

- Existing Structure
- New Brickwork
- New Blockwork
- New Studwork
- Demolition
- S/D Smoke Detector
- H/D Heat Detector
- CO Carbon Monoxide Detector

KEY


- WEG00 - Window Existing Ground Floor
- WEF00 - Window Existing First Floor
- DEG00 - Door Existing Ground Floor
- DEF00 - Door Existing First Floor
- WPG00 - Window Proposed Ground Floor
- WPF00 - Window Proposed First Floor
- DPG00 - Door Proposed Ground Floor
- DPF00 - Door Proposed First Floor

Note: Brick Product TBD - proposals are indicative of metric brick dimensions (stretcher bond). To be agreed on site and amended accordingly.

To all new areas of tile hanging, ensure tile gauge is sized to match existing.




North Elevation

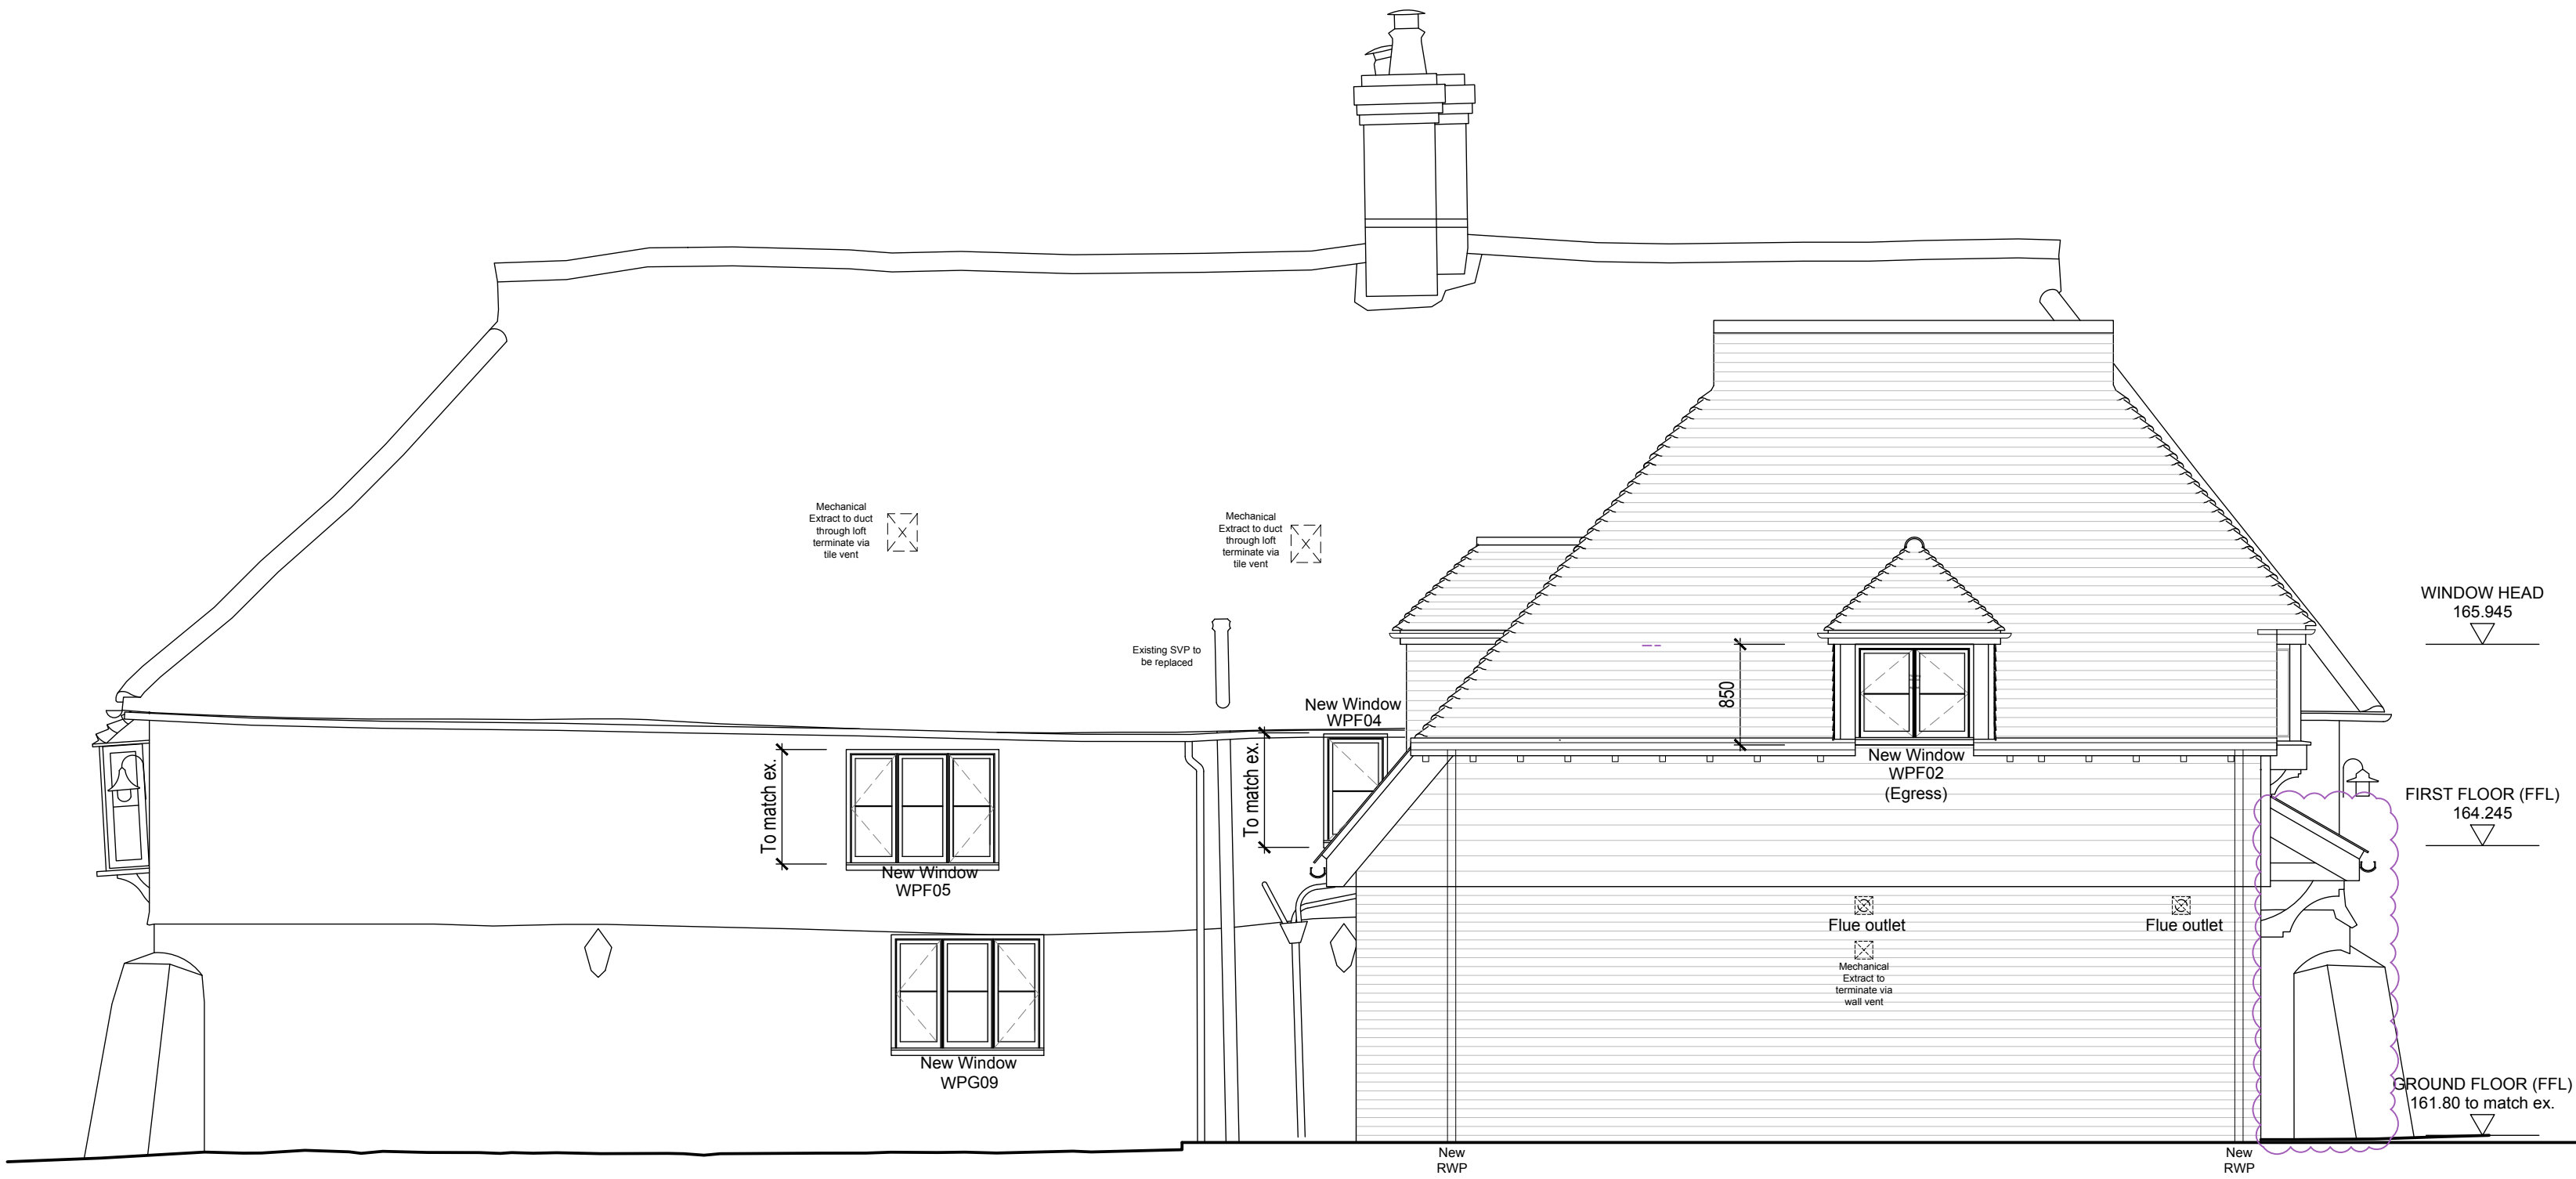

East Elevation

NOTE:
Exact dimensions to be measured on site.

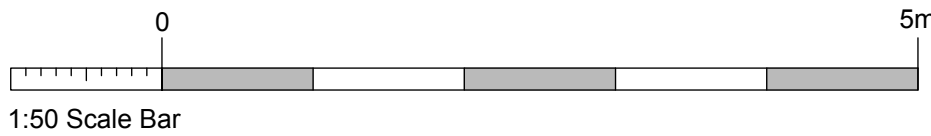

NOTES:

Report all discrepancies, errors and omissions.

Verify all dimensions on site before commencing any work on site or preparing shop drawings.

All materials, components and workmanship are to comply with the relevant British Standards, Codes of Practice and appropriate manufacturers recommendations.

See relevant drawings for all specialist work.

This drawing and design are copyright of James Clague Architects Ltd, company registration number 8664802

Rev Date Description

DRAFT

NOT FOR CONSTRUCTION

BUILDING
CONTROL

Project Title
Boughurst Farm

Leywood Road
Meopham
Gravesend
Kent
DA13 0UD

Drawing Description
Proposed Elevations
North & East

Scale
1:50 @ A1

Date
June 2026

Drawn By
KT

JAMES CLAGUE
ARCHITECTS

Latchmere House, 26 Watling Street,
Canterbury, Kent CT1 2UD
T: 01227 649 073
E: info@jamesclague.co.uk
W: jamesclague.co.uk

Drawing Number
27680_BR_200

Revision
B