



Boughurst Farm
Leywood Road
Meopham
Gravesend
Kent
DA13 0UD

Condition 3 - Protection
of Historic Fabric

June 2026

JAMES CLAGUE
ARCHITECTS

FOREWORD:

This document has been produced to supplement the Listed Building Consent application for works at Boughurst, Meopham, in order to assist in discharging condition 3 relating to LBC reference 2025 I 250 for the recording of the historic building.

This document provides a statement for the protection of historic fabric. This document is supplemented by the survey and proposal drawings.


Issue/ Revision	Date	Description
A	June 2026	Issue to Planning

This report, together with drawings and text are the Copyright of James Clague Architects, unless stated otherwise.


James Clague Architects Ltd. Latchmere House, 26 Watling Street, Canterbury, Kent, CT1 2UD

www.jamesclague.co.uk

© James Clague Architects Ltd 2026

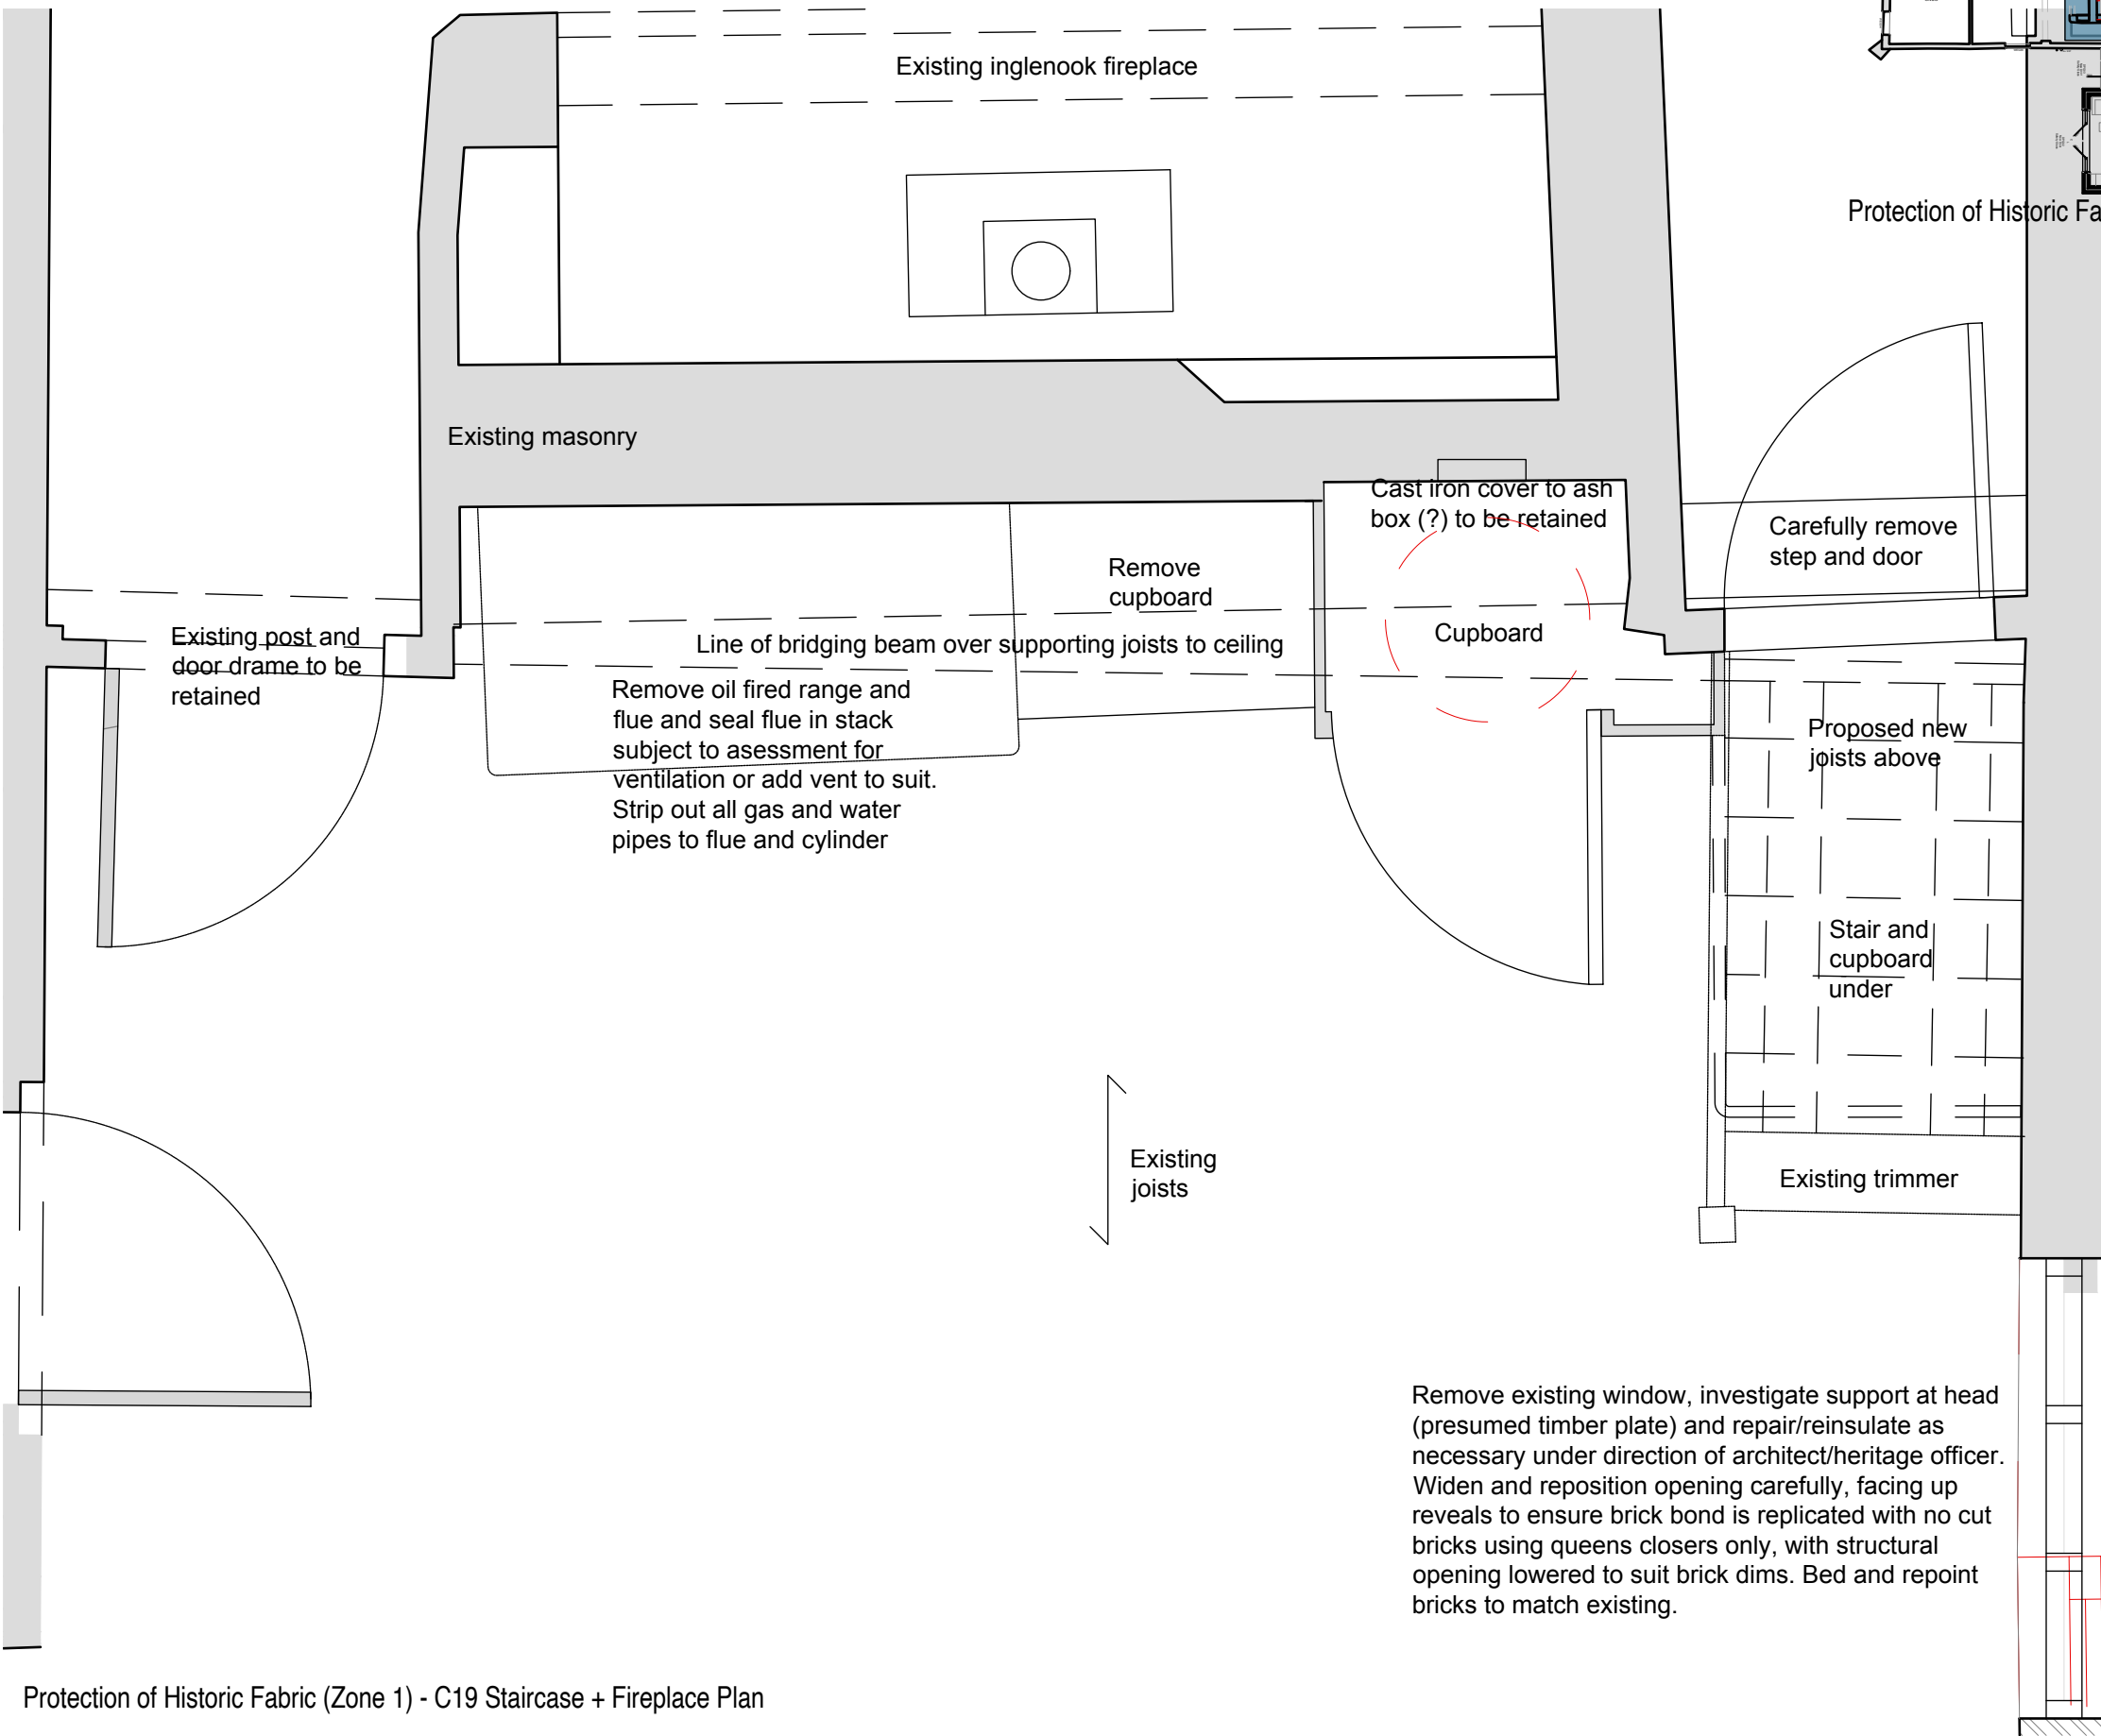

1:20 Scale Bar

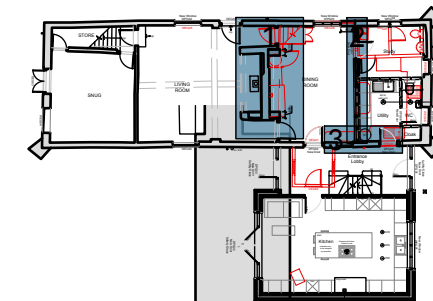

Protection of Historic Fabric Key Plan

This drawing and design are copyright of James Clague Architects Ltd, company registration number 8664802

Rev	Date	Description
-----	------	-------------

Mr Ohlson & Mr Till
Boughurst Farm
Leywood Road
Meopham
Gravesend
Kent DA13 0UD


Protection of Historic Fabric Zone 1 -
Staircase Recording 1 of 3

JC

JAMES CLAGUE
ARCHITECTS

W: jamesclague.co.uk

A

 

Drawing Number	Revision
27680 EX 10	A

JAMES CLAGUE
ARCHITECTS



NOTES:

Report all discrepancies, errors and omissions.

Verify all dimensions on site before commencing any work on site or preparing shop drawings.

All materials, components and workmanship are to comply with the relevant British Standards, Codes of Practice and appropriate manufacturers recommendations.

See relevant drawings for all specialist work.

This drawing and design are copyright of James Clague Architects Ltd, company registration number 8664802

Rev	Date	Description
-----	------	-------------

Project Title
Mr Ohlson & Mr Till
Boughurst Farm
Leywood Road
Meopham
Gravesend
Kent DA13 0UD

Drawing Description
Protection of Historic Fabric Zone 1 -
Staircase Recording 3 of 3

Scale
1:20 @ A3

Date
June 2026

Drawn By
JC


JAMES CLAGUE
ARCHITECTS


Latchmere House, 26 Watling Street,
Canterbury, Kent CT1 2UD
T: 01227 649 073
E: hello@jamesclague.co.uk
W: jamesclague.co.uk

Drawing Number
27680 EX 11

Revision
A


Protection of Historic Fabric (Zone 1) - C19 Staircase First Floor Plan

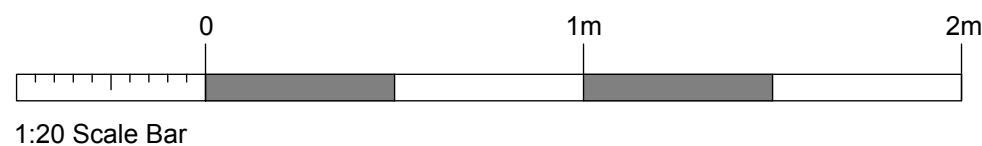


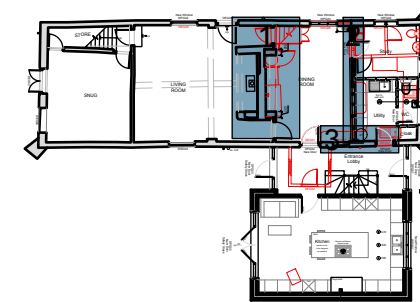


This drawing and design are copyright of James Clague Architects Ltd, company registration number 8664802

Drawing Number	Revision
27680 EX 12	A

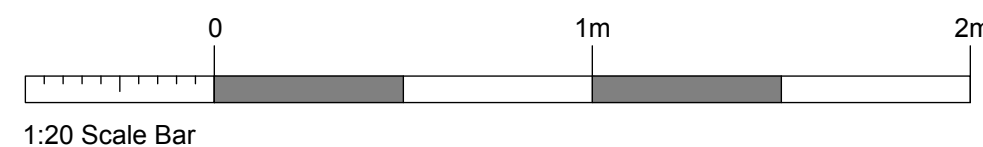


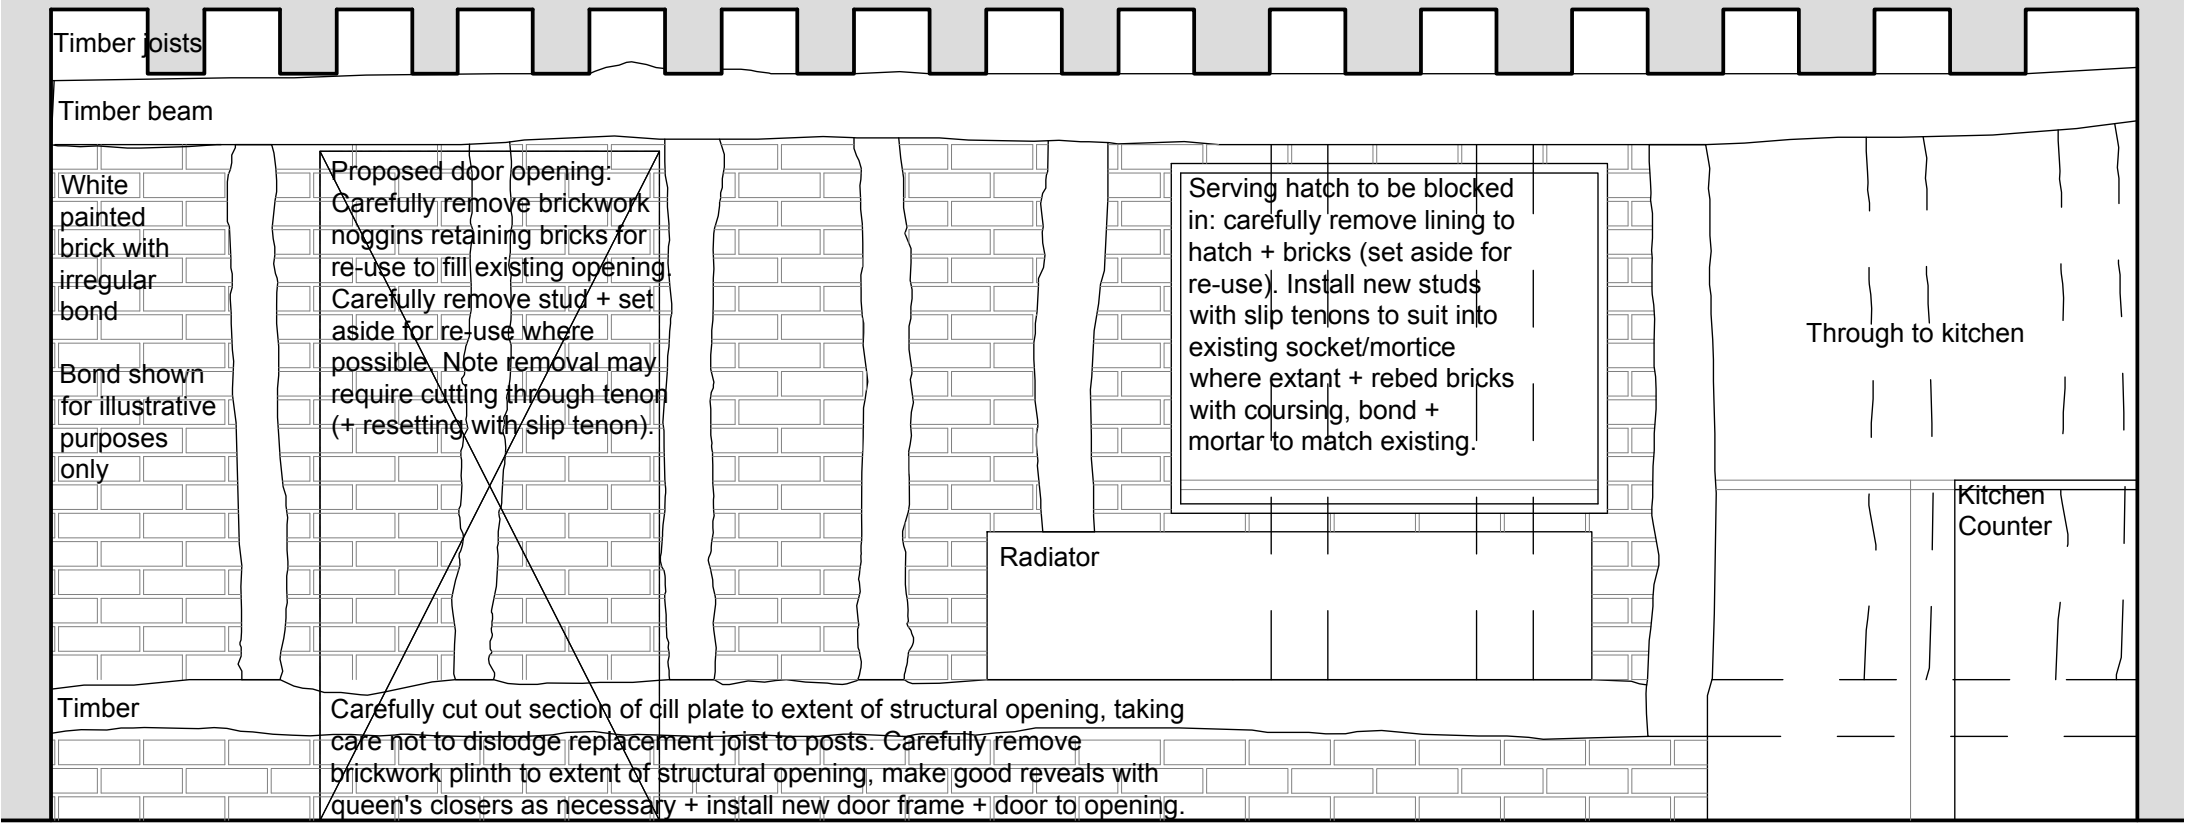

Protection of Historic Fabric (Zone 2) - Utility/Kitchen Partition Interior Elevation (labeled Elev. 04)

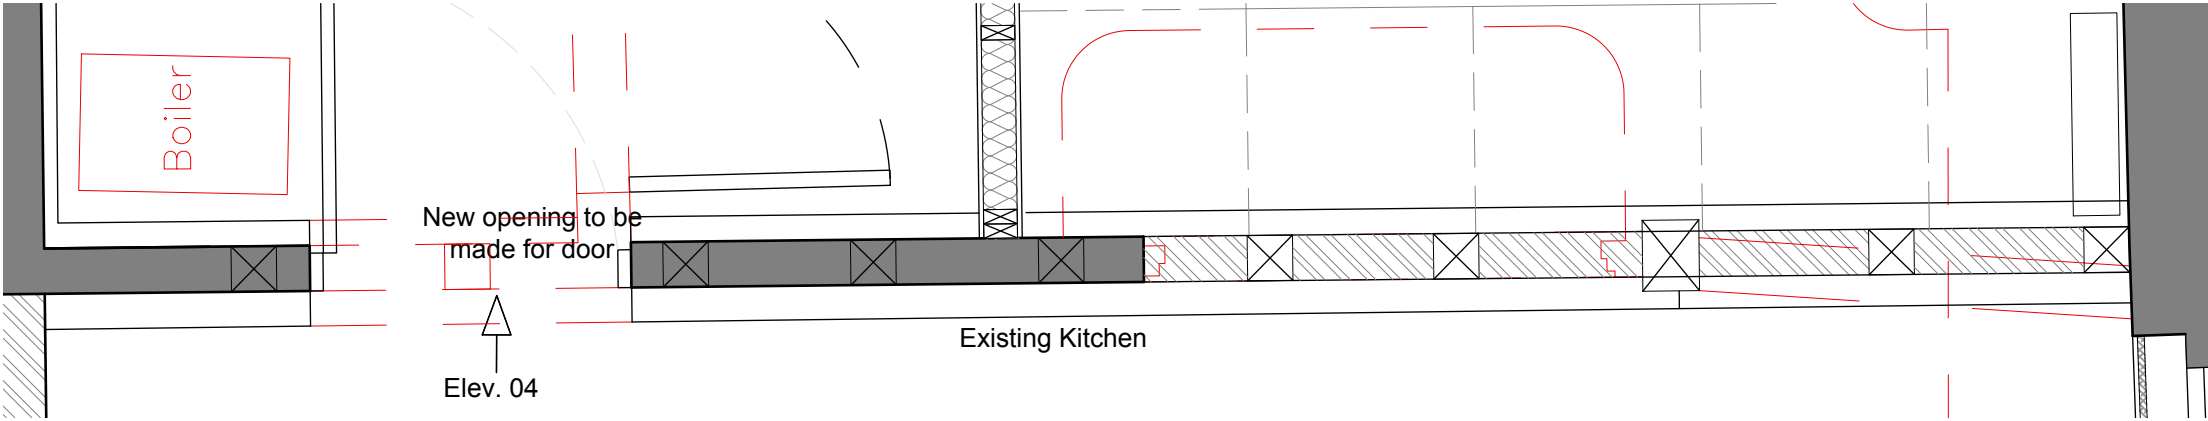

Protection of Historic Fabric (Zone 2) - Utility/Kitchen Partition Plan
Note: Brickwork hatch is indicative only

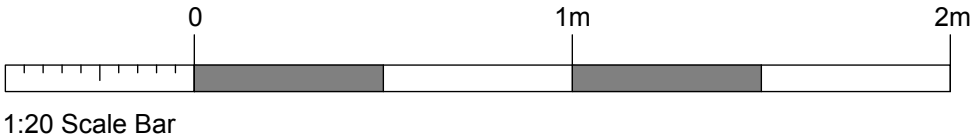

NOTES:

Report all discrepancies, errors and omissions.

Verify all dimensions on site before commencing any work on site or preparing shop drawings.

All materials, components and workmanship are to comply with the relevant British Standards, Codes of Practice and appropriate manufacturers recommendations.

See relevant drawings for all specialist work.

This drawing and design are copyright of James Clague Architects Ltd, company registration number 8664802

Rev	Date	Description
-----	------	-------------

Project Title
Mr Ohlson & Mr Till
Boughurst Farm
Leywood Road
Meopham
Gravesend
Kent DA13 0UD

Drawing Description
Protection of Historic Fabric Zone 2 -
Utility/Kitchen Partition Recording 2 of 3


Scale
1:20 @ A3

Date	Drawn By
June 2026	JC


JAMES CLAGUE
ARCHITECTS

Latchmere House, 26 Watling Street,
Canterbury, Kent CT1 2UD
T: 01227 649 073
E: hello@jamesclague.co.uk
W: jamesclague.co.uk

Drawing Number	Revision
27680_EX_13	A

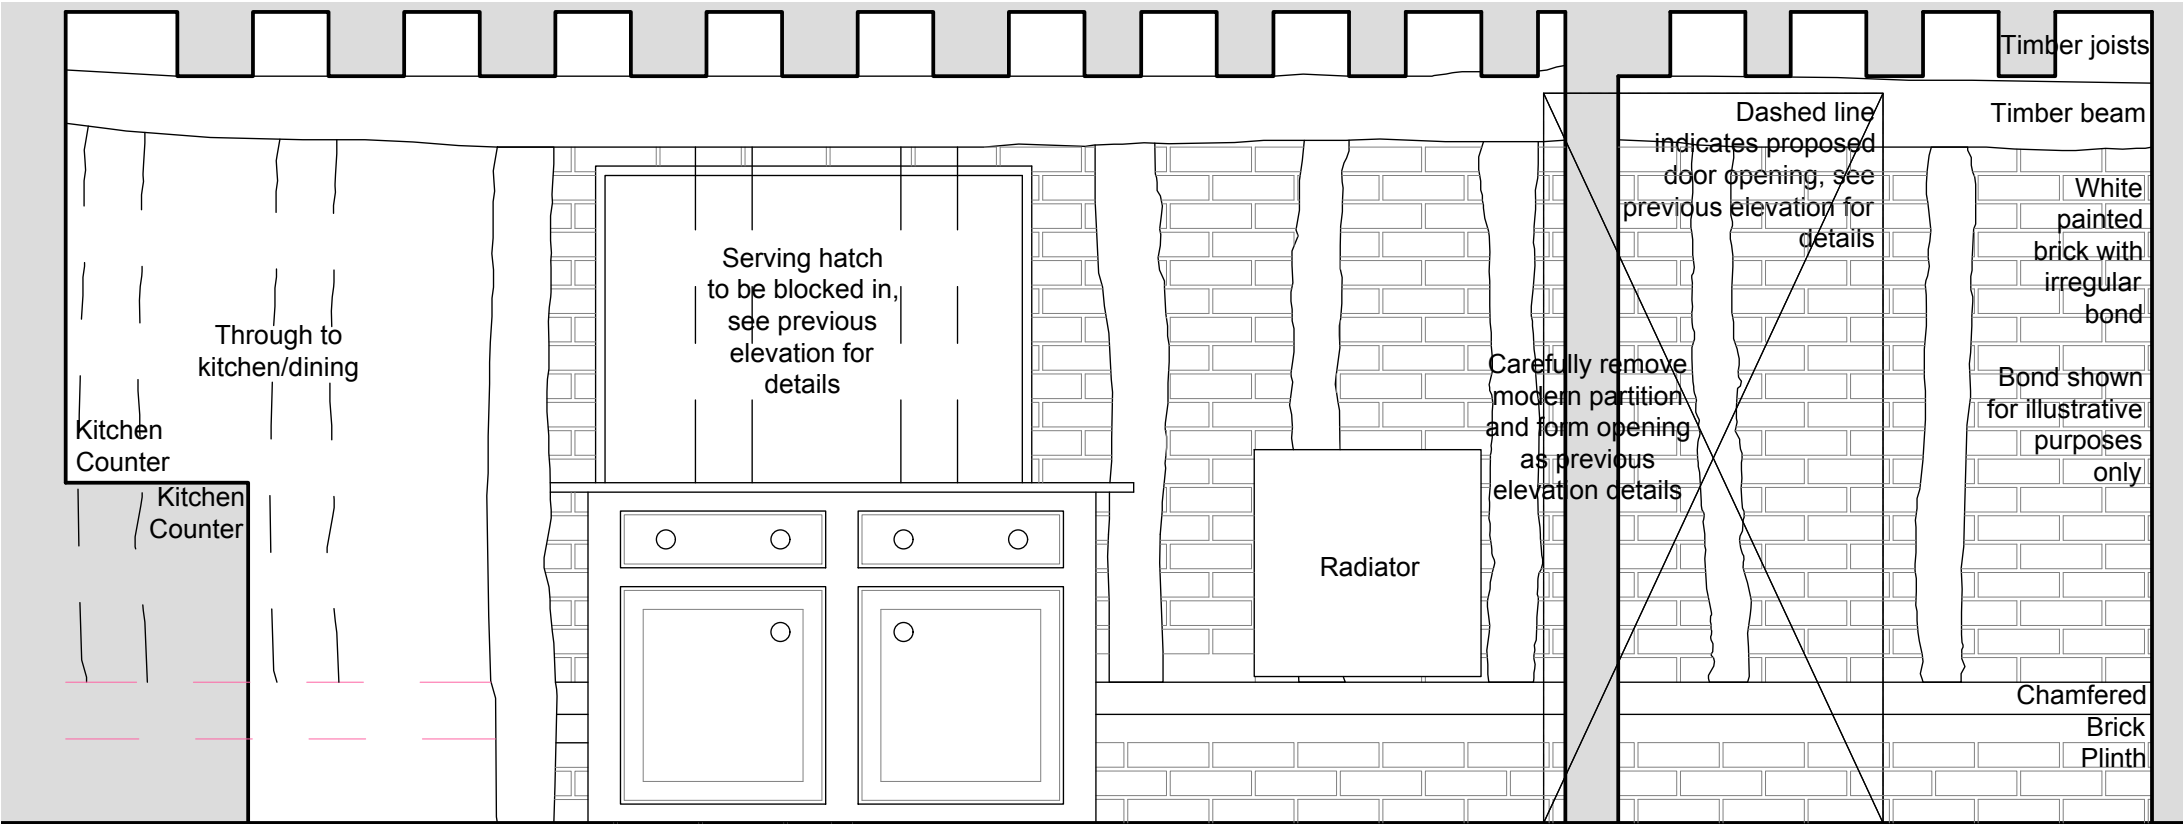

Protection of Historic Fabric (Zone 2) - Utility/Kitchen Partition Interior Elevation (labeled Elev. 05)

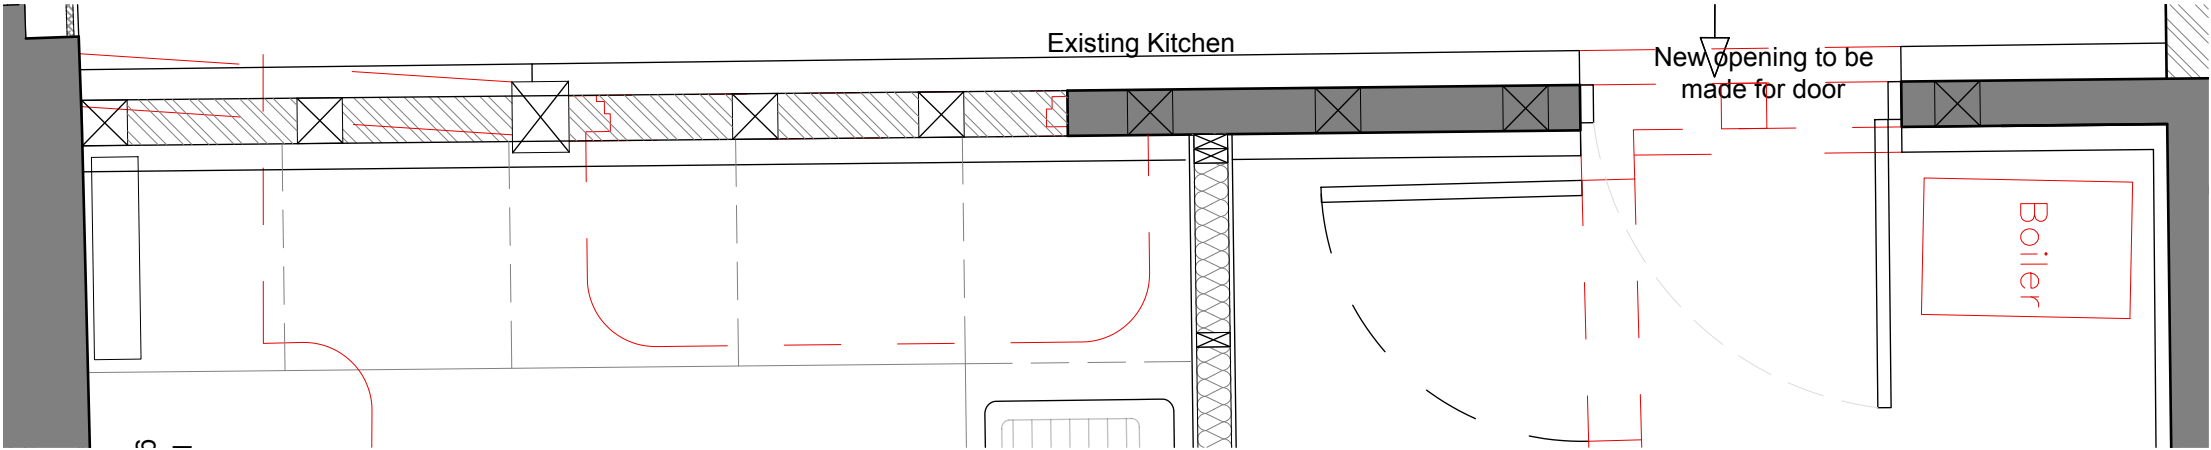

Protection of Historic Fabric (Zone 2) - Utility/Kitchen Partition Plan



NOTES:

Report all discrepancies, errors and omissions.

Verify all dimensions on site before commencing any work on site or preparing shop drawings.

All materials, components and workmanship are to comply with the relevant British Standards, Codes of Practice and appropriate manufacturers recommendations.

See relevant drawings for all specialist work.

This drawing and design are copyright of James Clague Architects Ltd, company registration number 8664802

Rev	Date	Description
Project Title		
Mr Ohlson & Mr Till		
Boughurst Farm		
Leywood Road		
Meopham		
Gravesend		
Kent DA13 0UD		



Drawing Description	
Protection of Historic Fabric Zone 2 -	
Utility/Kitchen Partition Recording 3 of 3	
Scale	
1:20 @ A3	
Date	Drawn By
June 2026	JC

JAMES CLAGUE

ARCHITECTS

Latchmere House, 26 Watling Street,
Canterbury, Kent CT1 2UD
T: 01227 649 073
E: hello@jamesclague.co.uk
W: jamesclague.co.uk

Drawing Number	Revision
27680_EX_14	A

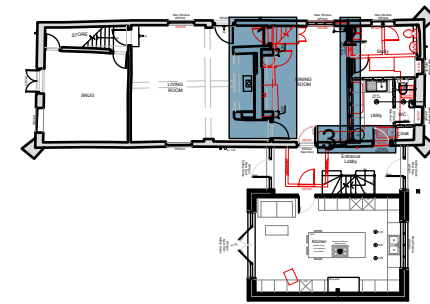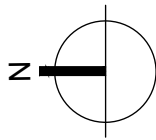

Protection of Historic Fabric Key Plan

NOTES:


Report all discrepancies, errors and omissions.

Verify all dimensions on site before commencing any work on site or preparing shop drawings.

All materials, components and workmanship are to comply with the relevant British Standards, Codes of Practice and appropriate manufacturers recommendations.

See relevant drawings for all specialist work.

This drawing and design are copyright of James Clague Architects Ltd, company registration number 8664802

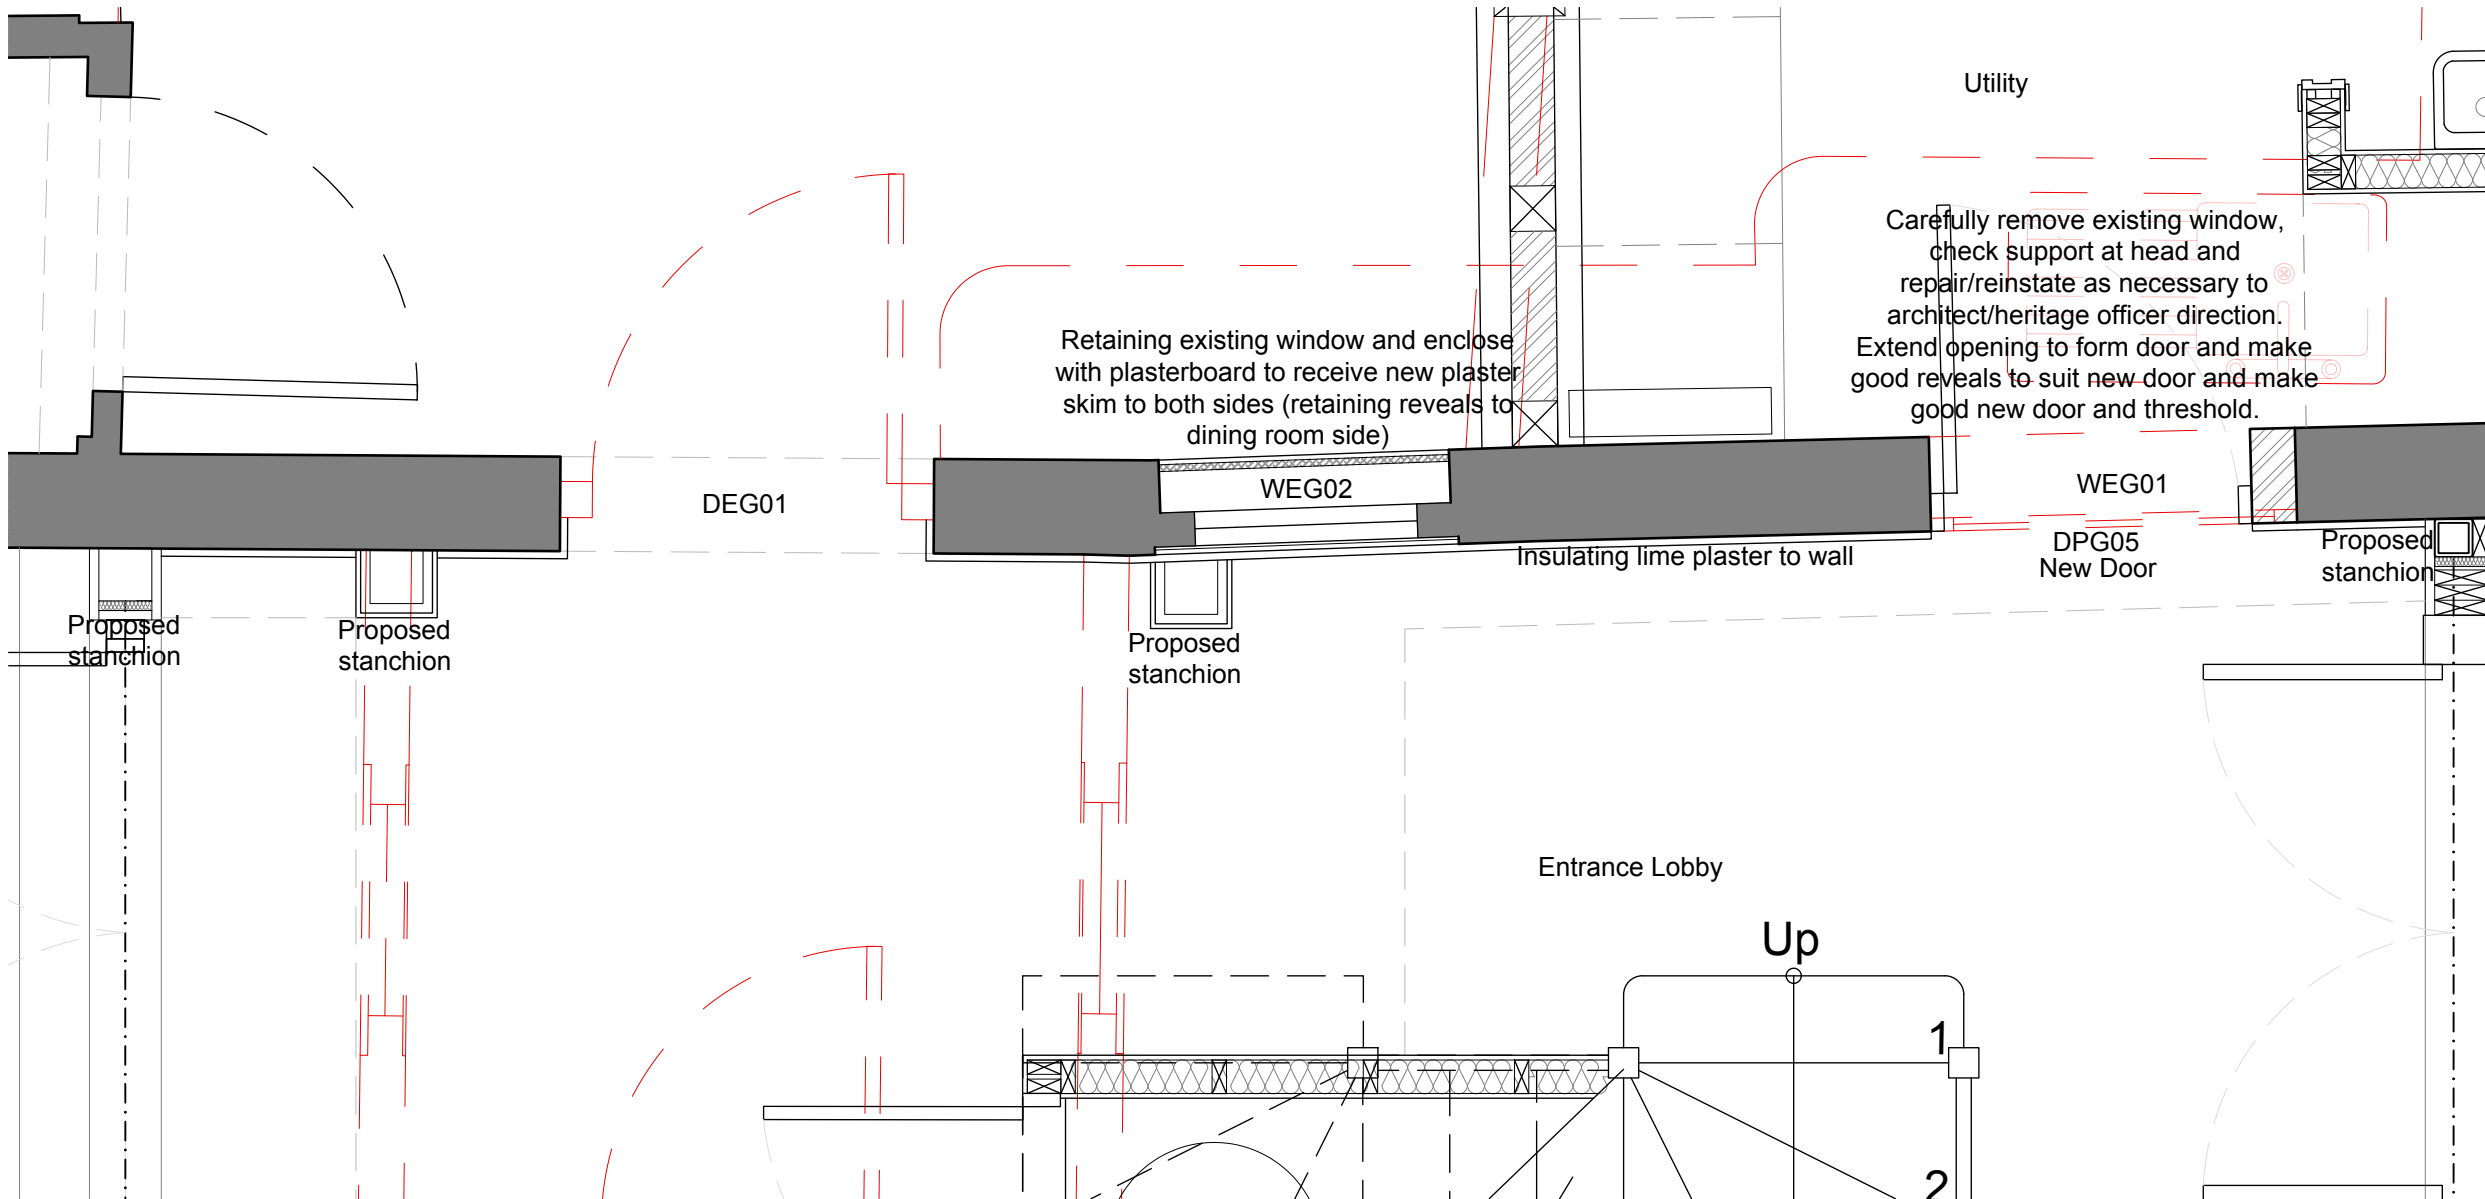

Protection of Historic Fabric (Zone 3) - Entrance Hall Partition Plan (Ground Floor)

Rev	Date	Description
Project Title		
Mr Ohlson & Mr Till		
Boughurst Farm		
Leywood Road		
Meopham		
Gravesend		
Kent DA13 0UD		
Drawing Description		
Protection of Historic Fabric Zone 3 -		
Entrance Hall Partition Recording		
Scale		
1:20 @ A3		
Date		
June 2026		
Drawn By		
JC		
JAMES CLAGUE		
ARCHITECTS		
Latchmere House, 26 Watling Street,		
Canterbury, Kent CT1 2UD		
T: 01227 649 073		
E: hello@jamesclague.co.uk		
W: jamesclague.co.uk		
Drawing Number		
27680_EX_15		
Revision		
A		



Hallway

Retain any extant historic framing and form new step to suit.

Carefully remove existing window and wall tiles and investigate wall plate and framing. Report any extant historic framing to architect/heritage officer and agree strategy to record fabric before careful dismantling/cutting back to form new opening to include trimming wall plate and any post or bracing.

Landing

Void over lobby

762mm

12

11

A horizontal scale bar with a white background and black markings. It has major tick marks at 0, 1m, and 2m. Between 0 and 1m, there are 10 smaller tick marks, indicating 100mm increments. The bar is divided into two segments: the first segment from 0 to 1m is shaded grey, and the second segment from 1m to 2m is white. The text "1:20 Scale Bar" is written below the bar.

This drawing and design are copyright of James Clague Architects Ltd, company registration number 8664802

Rev	Date	Description
-----	------	-------------

Project Title
Mr Ohlson & Mr Till
Boughurst Farm
Leywood Road
Meopham
Gravesend
Kent DA13 0UD

Drawing Description
Protection of Historic Fabric Zone 4 -
Landing Partition (First Floor) 1 of 2

Scale
1:20 @ A3

Date
June 2026


Drawn By
JC

JAMES CLAGUE
ARCHITECTS


Latchmere House, 26 Watling Street,
Canterbury, Kent CT1 2UD
T: 01227 649 073
E: hello@jamesclague.co.uk
W: jamesclague.co.uk

Drawing Number
27680_EX_16

Revision
A

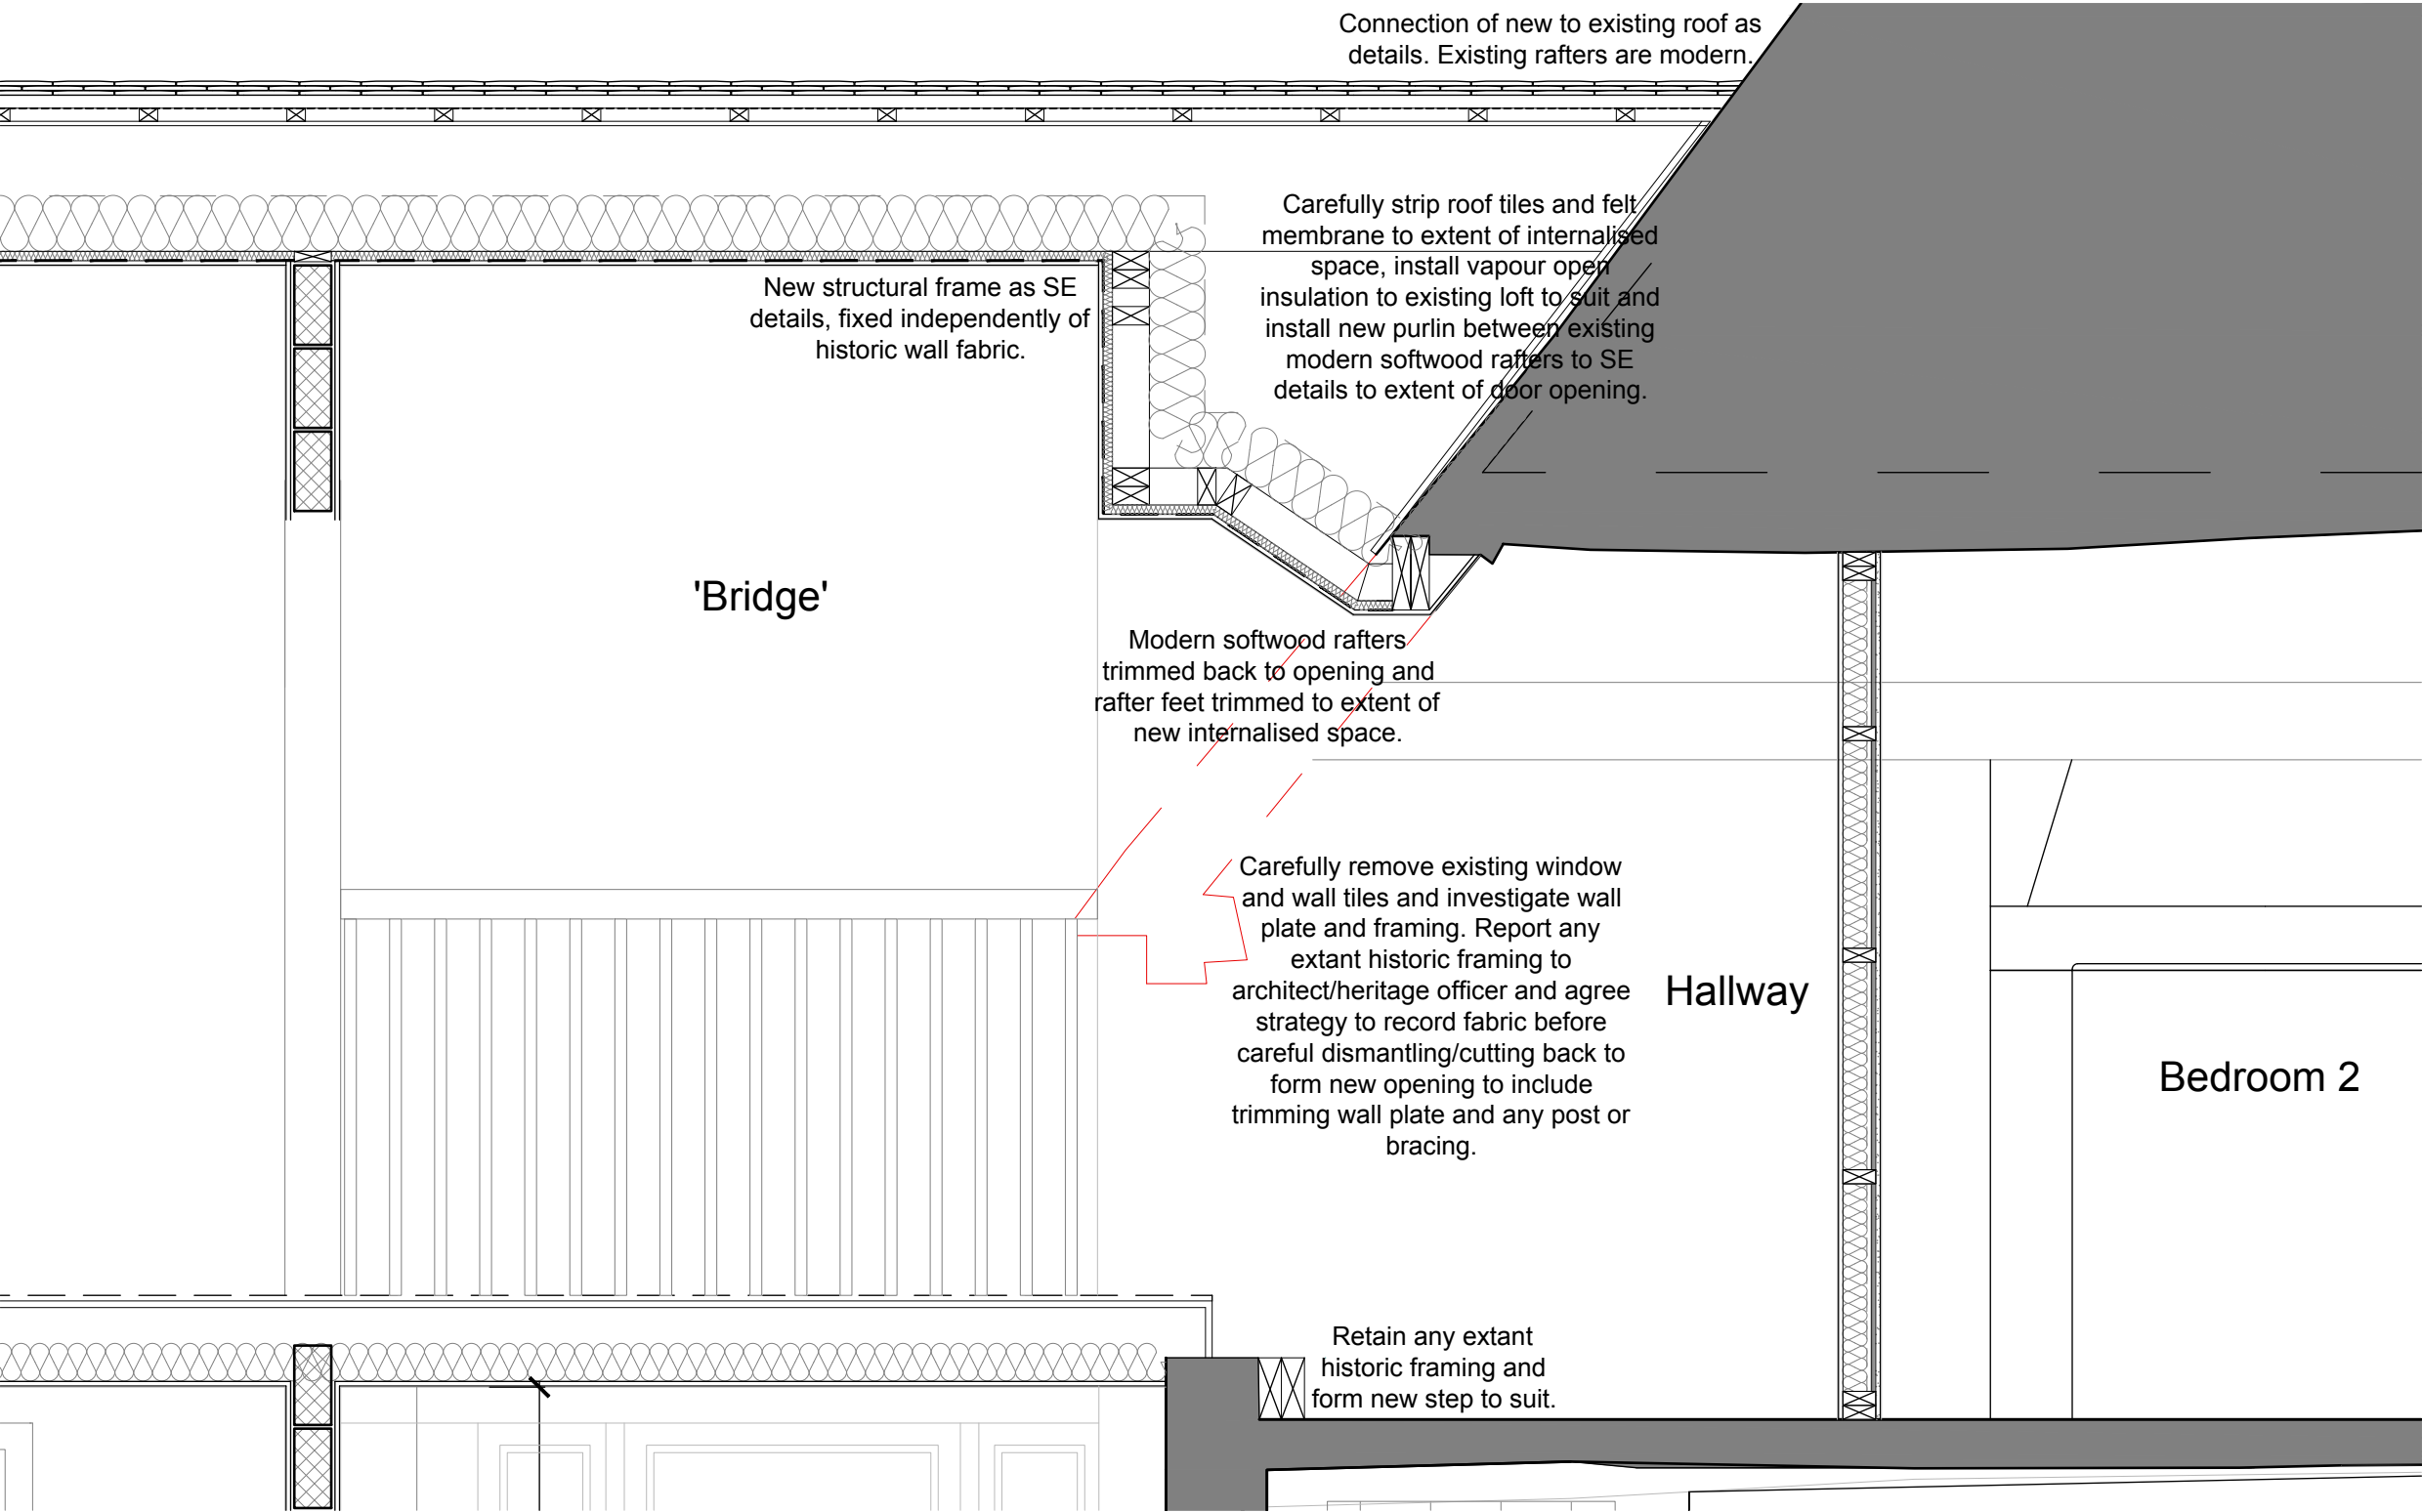

Protection of Historic Fabric (Zone 4) - Landing Partition Section

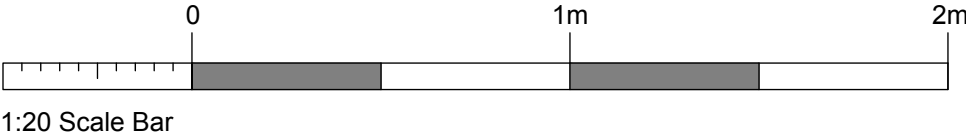

NOTES:

Report all discrepancies, errors and omissions.

Verify all dimensions on site before commencing any work on site or preparing shop drawings.

All materials, components and workmanship are to comply with the relevant British Standards, Codes of Practice and appropriate manufacturers recommendations.

See relevant drawings for all specialist work.

This drawing and design are copyright of James Clague Architects Ltd, company registration number 8664802

Rev	Date	Description

Project Title
Mr Ohlson & Mr Till
Boughurst Farm
Leywood Road
Meopham
Gravesend
Kent DA13 0UD

Drawing Description
Protection of Historic Fabric Zone 4 -
Landing Partition (First Floor) 2 of 2

Scale
1:20 @ A3

Date
June 2026

Drawn By
JC

JAMES CLAGUE
ARCHITECTS

Latchmere House, 26 Watling Street,
Canterbury, Kent CT1 2UD
T: 01227 649 073
E: hello@jamesclague.co.uk
W: jamesclague.co.uk

Drawing Number	Revision
27680_EX_17	A