





EAST ELEVATION

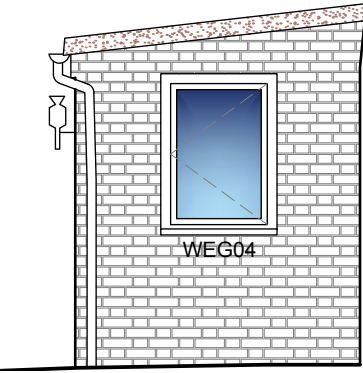

NORTH ELEVATION
(PORCH)

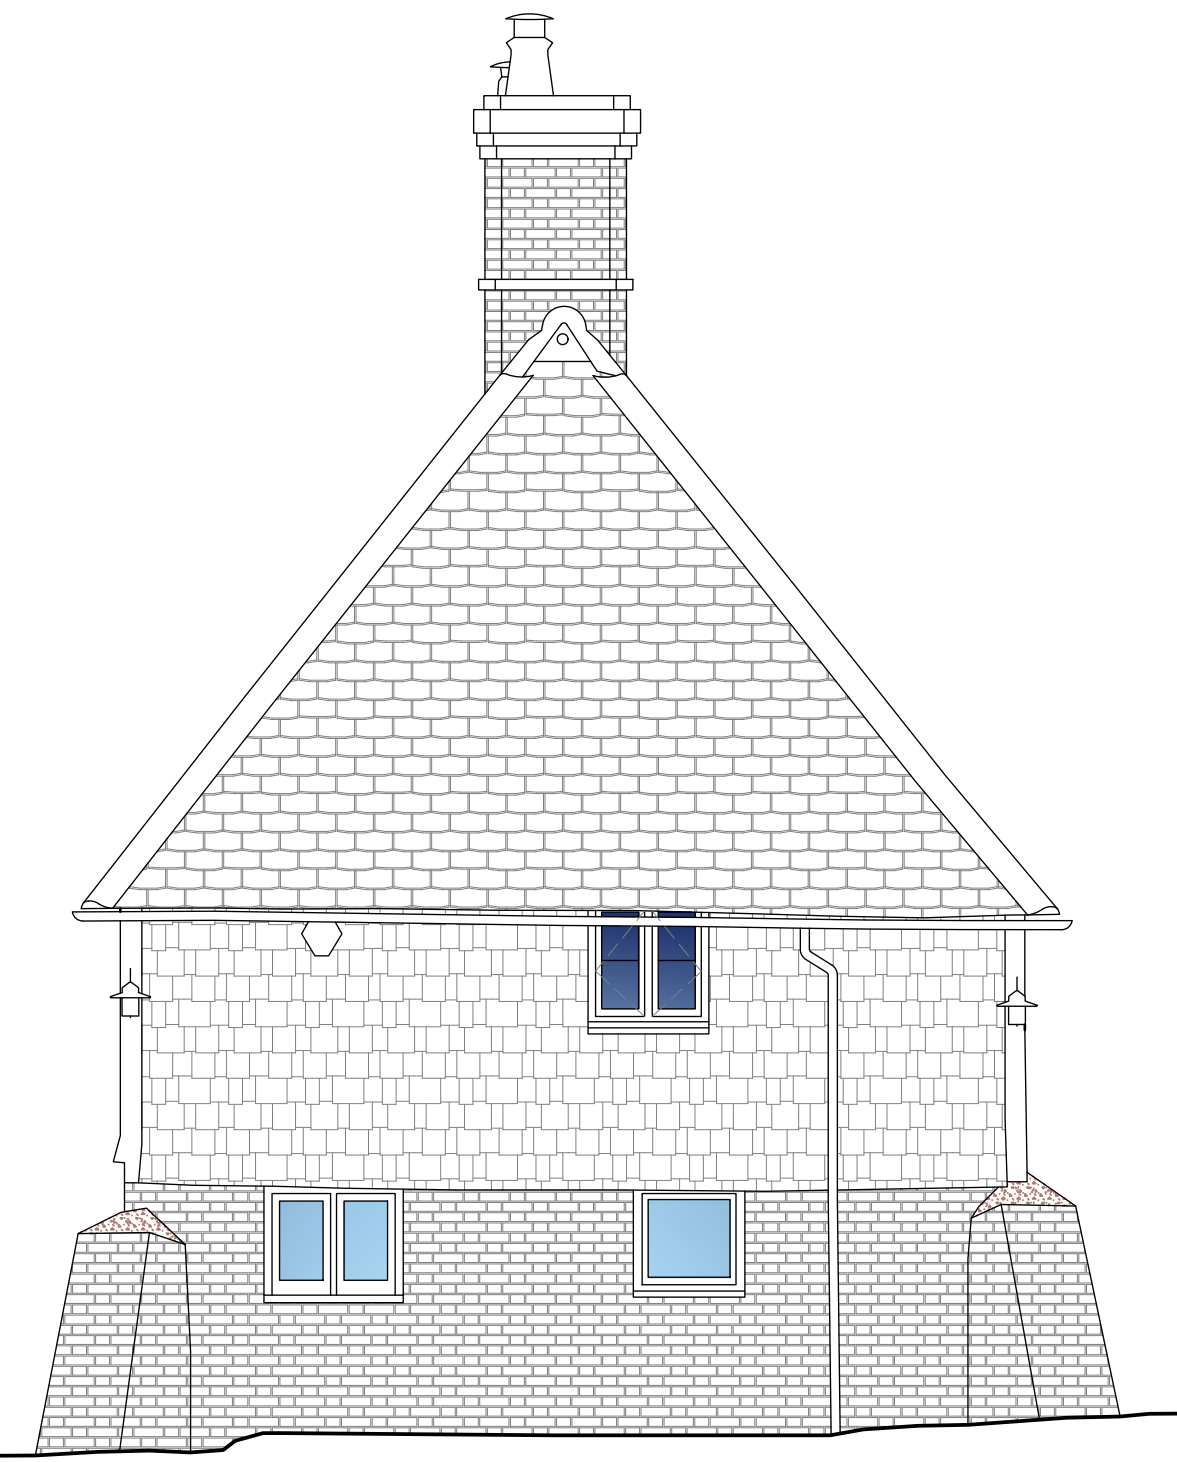


NORTH ELEVATION




WEST ELEVATION



SOUTH ELEVATION

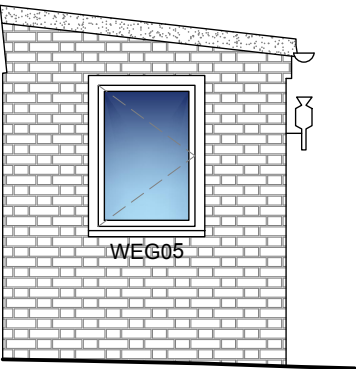

SOUTH ELEVATION
(PORCH)

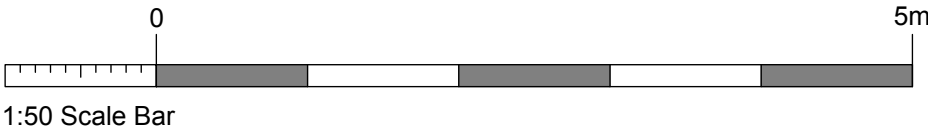

NOTES:

Report all discrepancies, errors and omissions.

Verify all dimensions on site before commencing any work on site or preparing shop drawings.

All materials, components and workmanship are to comply with the relevant British Standards, Codes of Practice and appropriate manufacturers recommendations.

See relevant drawings for all specialist work.

This drawing and design are copyright of James Clague Associates Ltd, company registration number 8664802

Rev	Date	Description
-----	------	-------------

Project Title

Mr Ohlson & Mr Till

Boughurst Farm

Leywood Road

Meopham

Gravesend

Kent DA13 0UD

Drawing Description

Existing Elevations

Scale

1:50@A1

Date

June 2026

Drawn By

TPS/JC

JAMES CLAGUE

ARCHITECTS

Latchmere House, 26 Watling Street

Canterbury, Kent CT1 2UD

T: 01227 649 073

E: hello@jamesclague.co.uk

W: jamesclague.co.uk

Drawing Number	Revision
27680_EX_03	C