




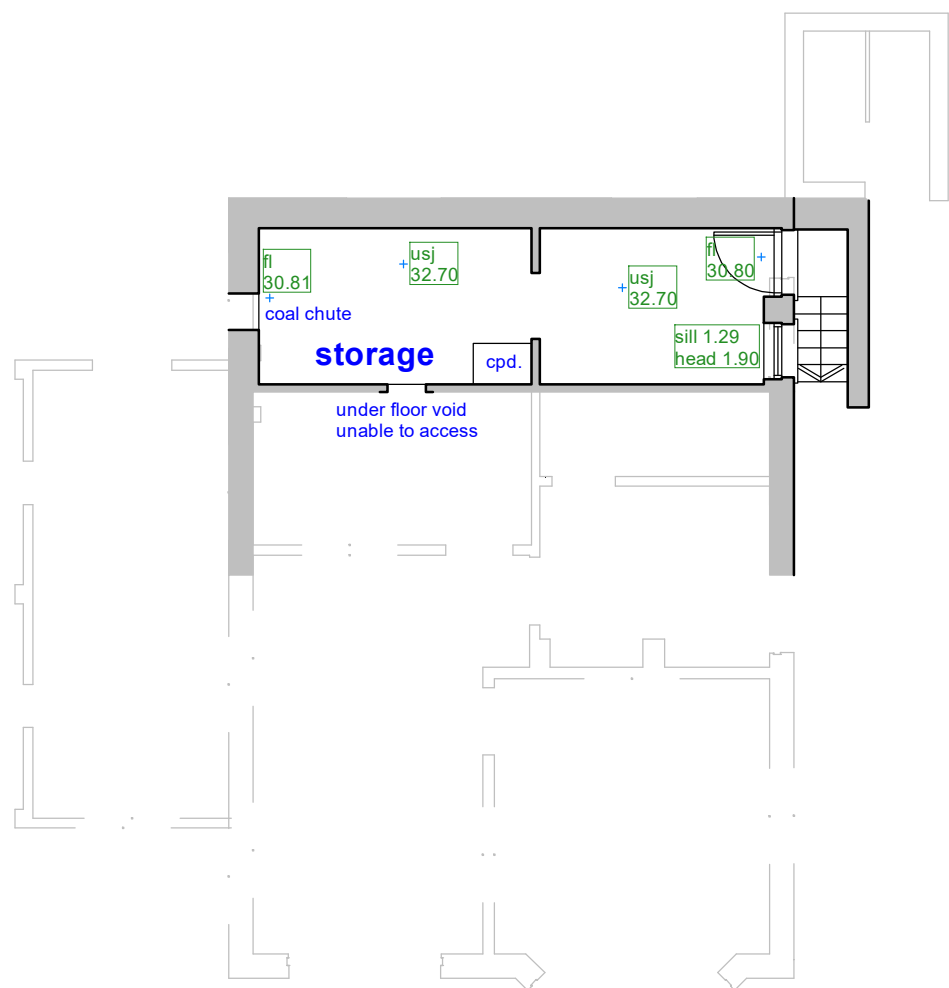

cellar plan

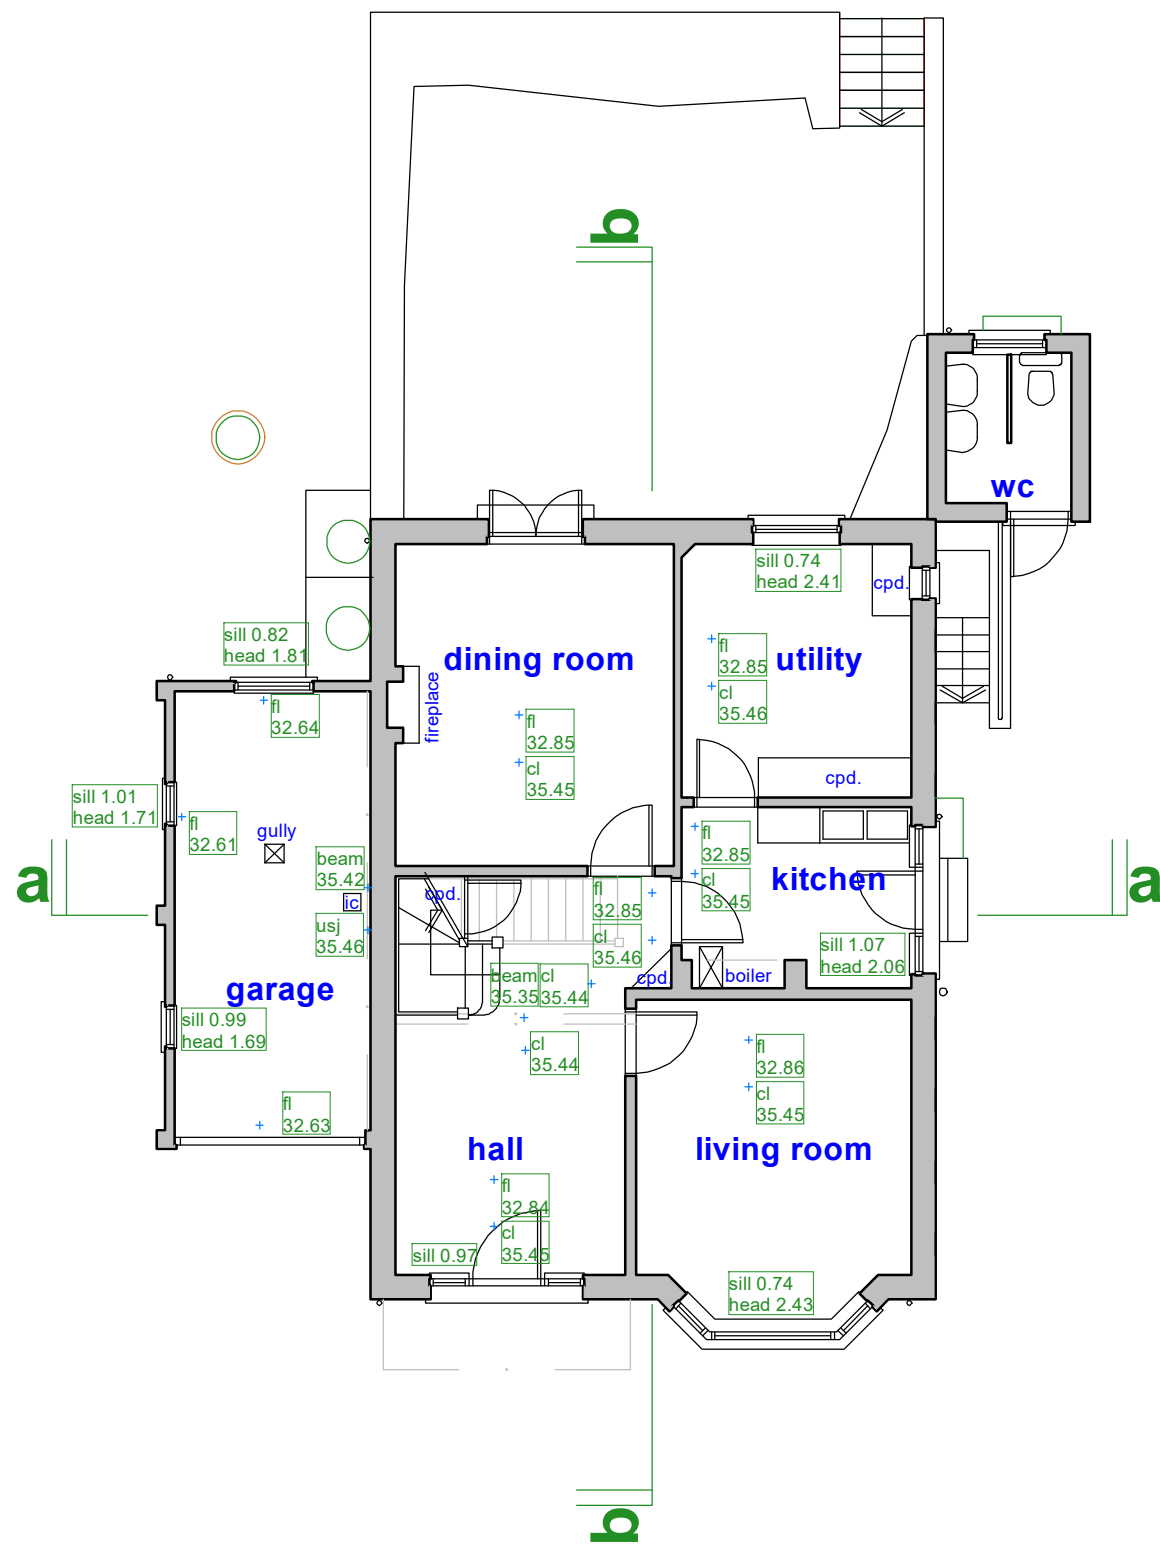


ground floor plan

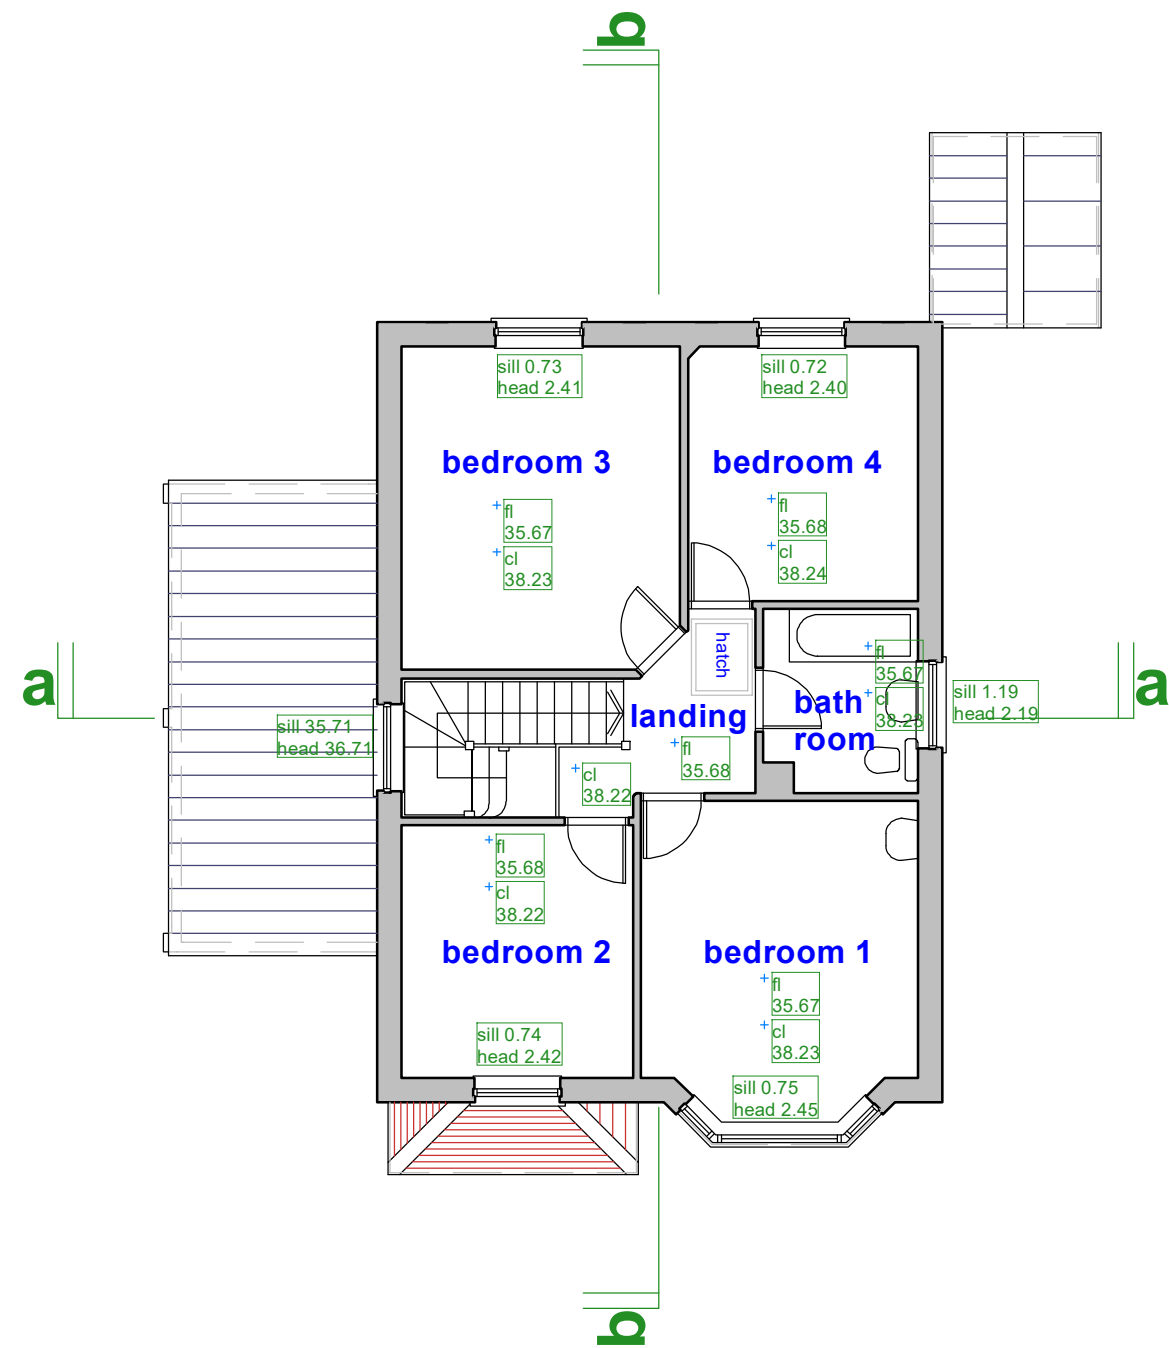

first floor plan

This drawing prints A2 @ 1:100

 

|                                                                                       |  |   |  |                                                                               |  |
|---------------------------------------------------------------------------------------|--|---|--|-------------------------------------------------------------------------------|--|
| SCHEME / SHEET                                                                        |  |   |  | 59 Old Road East, Gravesend, DA12 1NW: Mr & Mrs S. Randhawa<br>Existing Plans |  |
| SCALE                                                                                 |  | DATE   |  | DRAWING NUMBER                                                                |  |
| 1:100                                                                                 |  | January 2024   |  | 551/03                                                                        |  |
|  |  | This drawing remains the property of the Architect and may not be reproduced in whole or part without his written permission. |  |                                                                               |  |

|   |                                                                            |
|---|----------------------------------------------------------------------------|
| <b>JEREMY S. ISHERWOOD</b><br>B. Sc. (hons), B. Arch. (Wales), R.I.B.A.<br><b>Chartered Architect</b> |                                                                            |
|                  | 34 Chalky Bank, Gravesend, Kent,<br>DA11 7NY Telephone / Fax: 01474-533793 |