


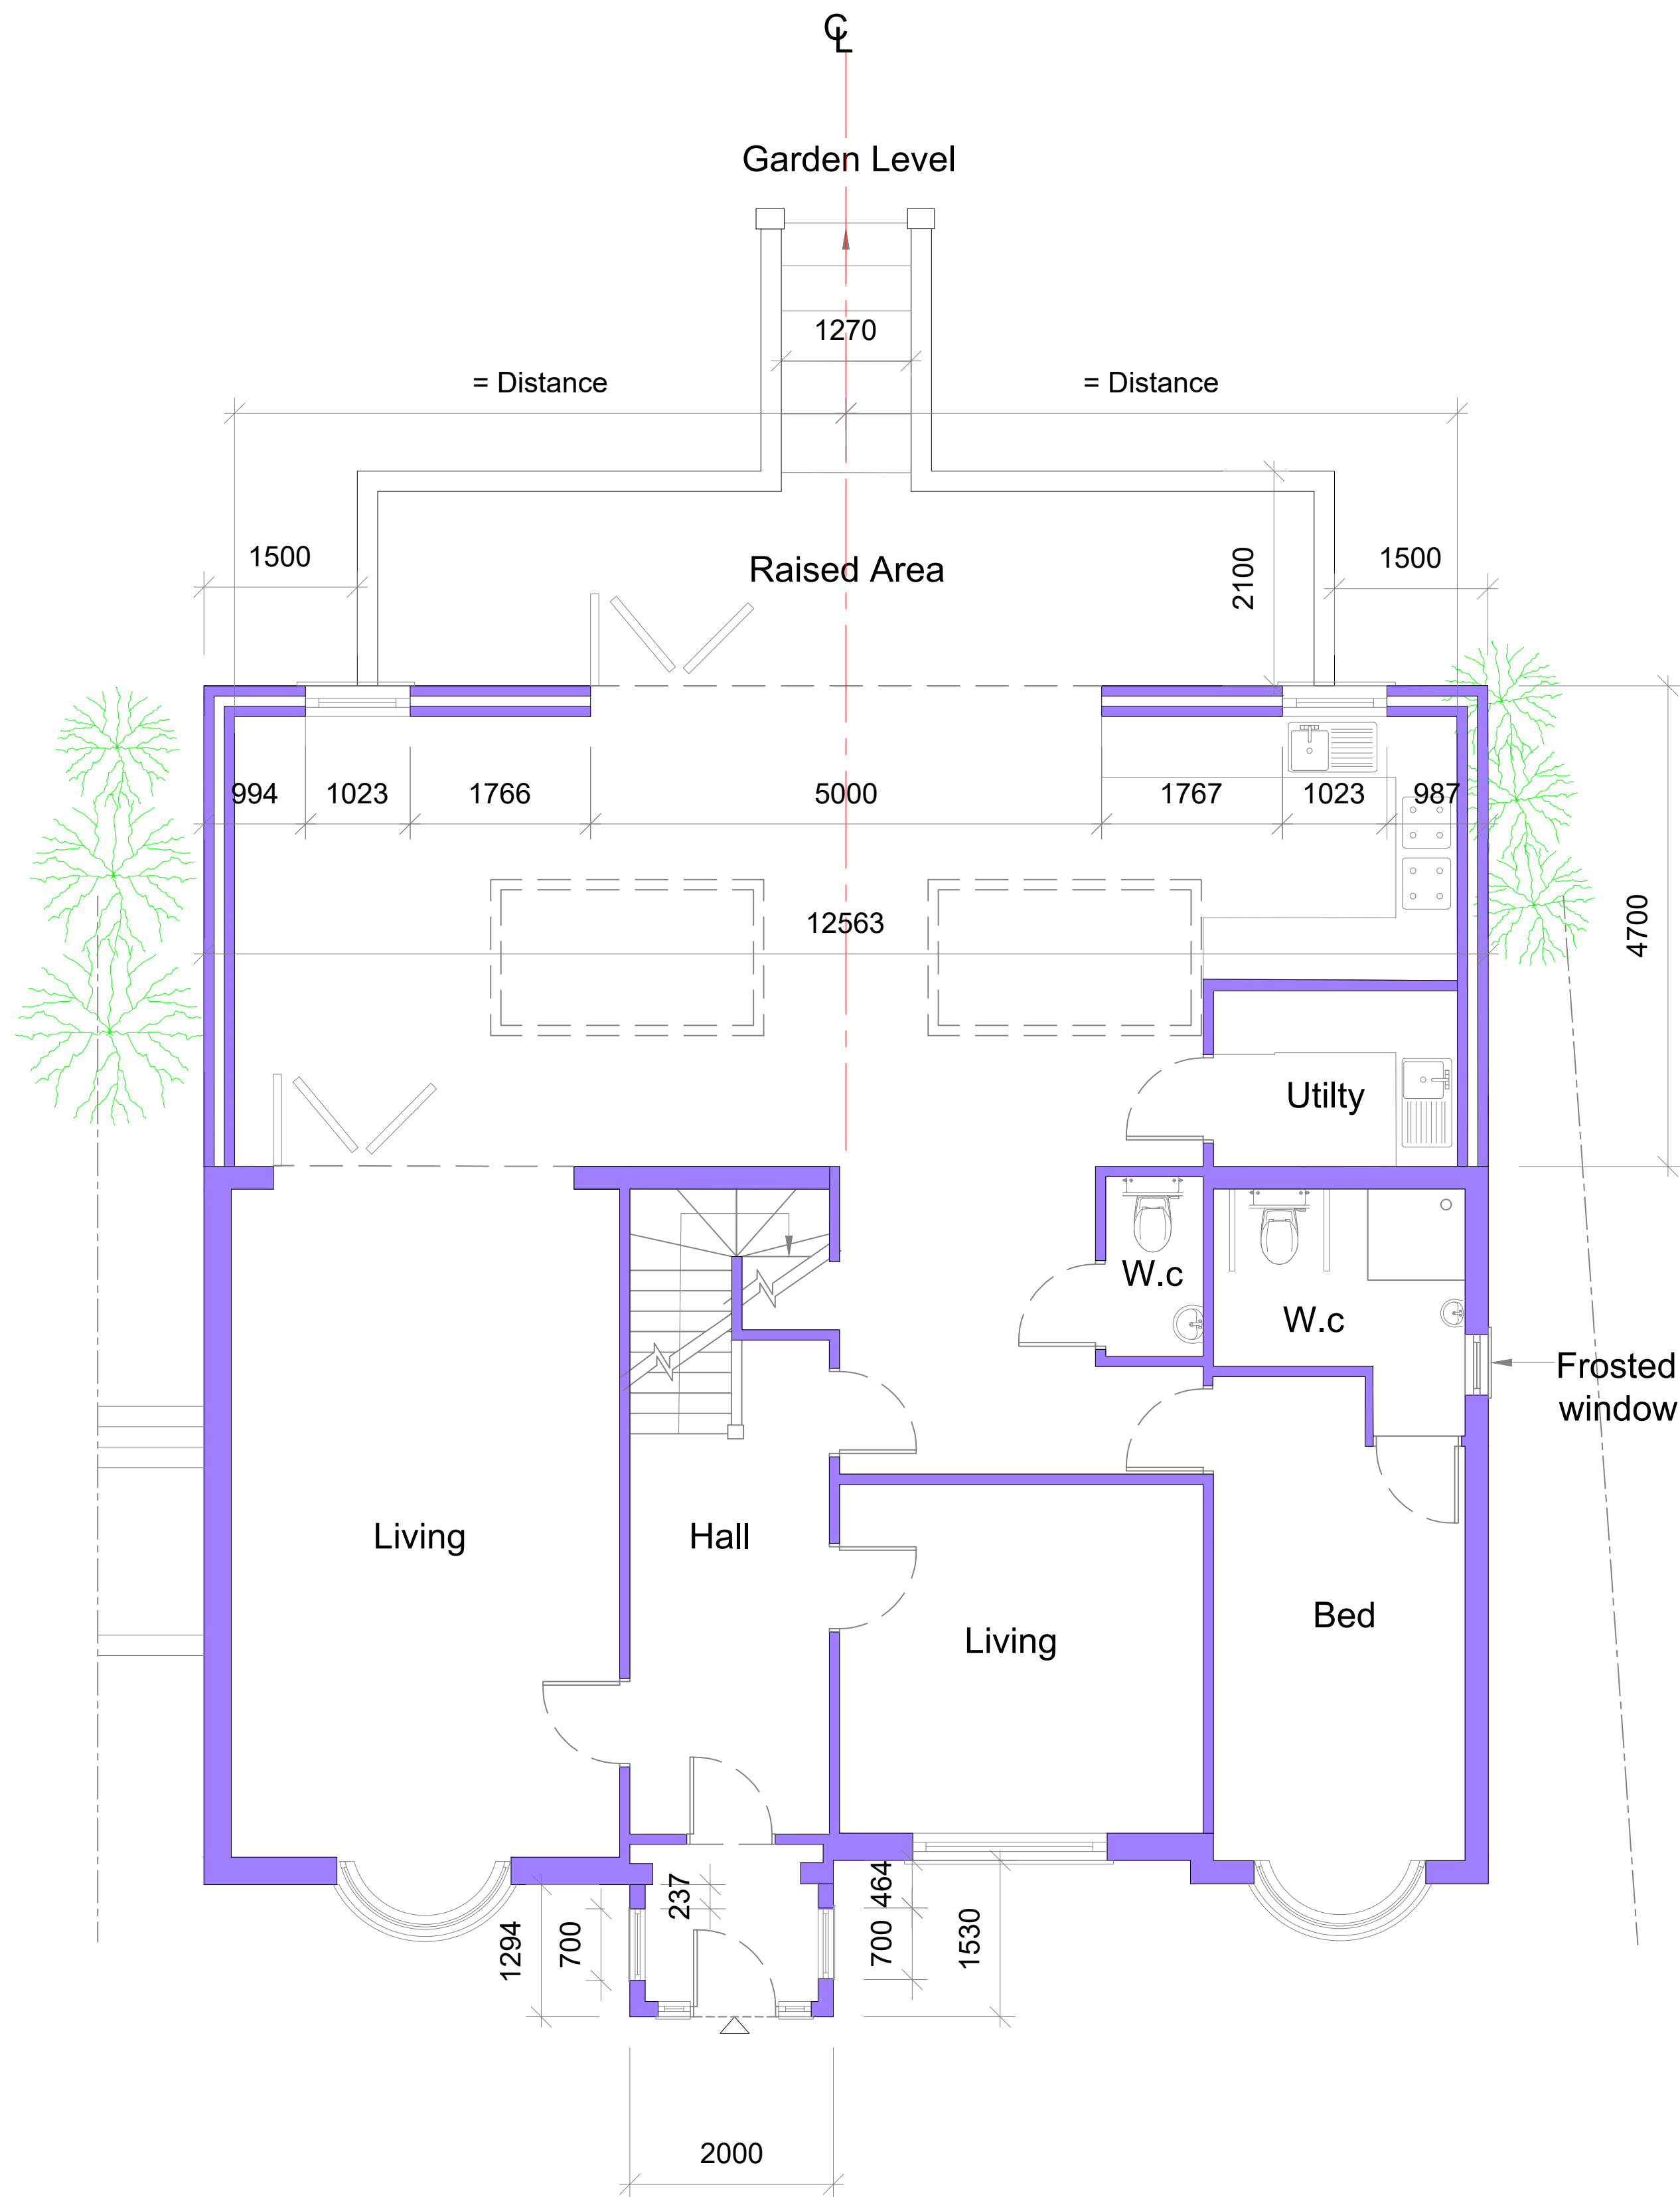


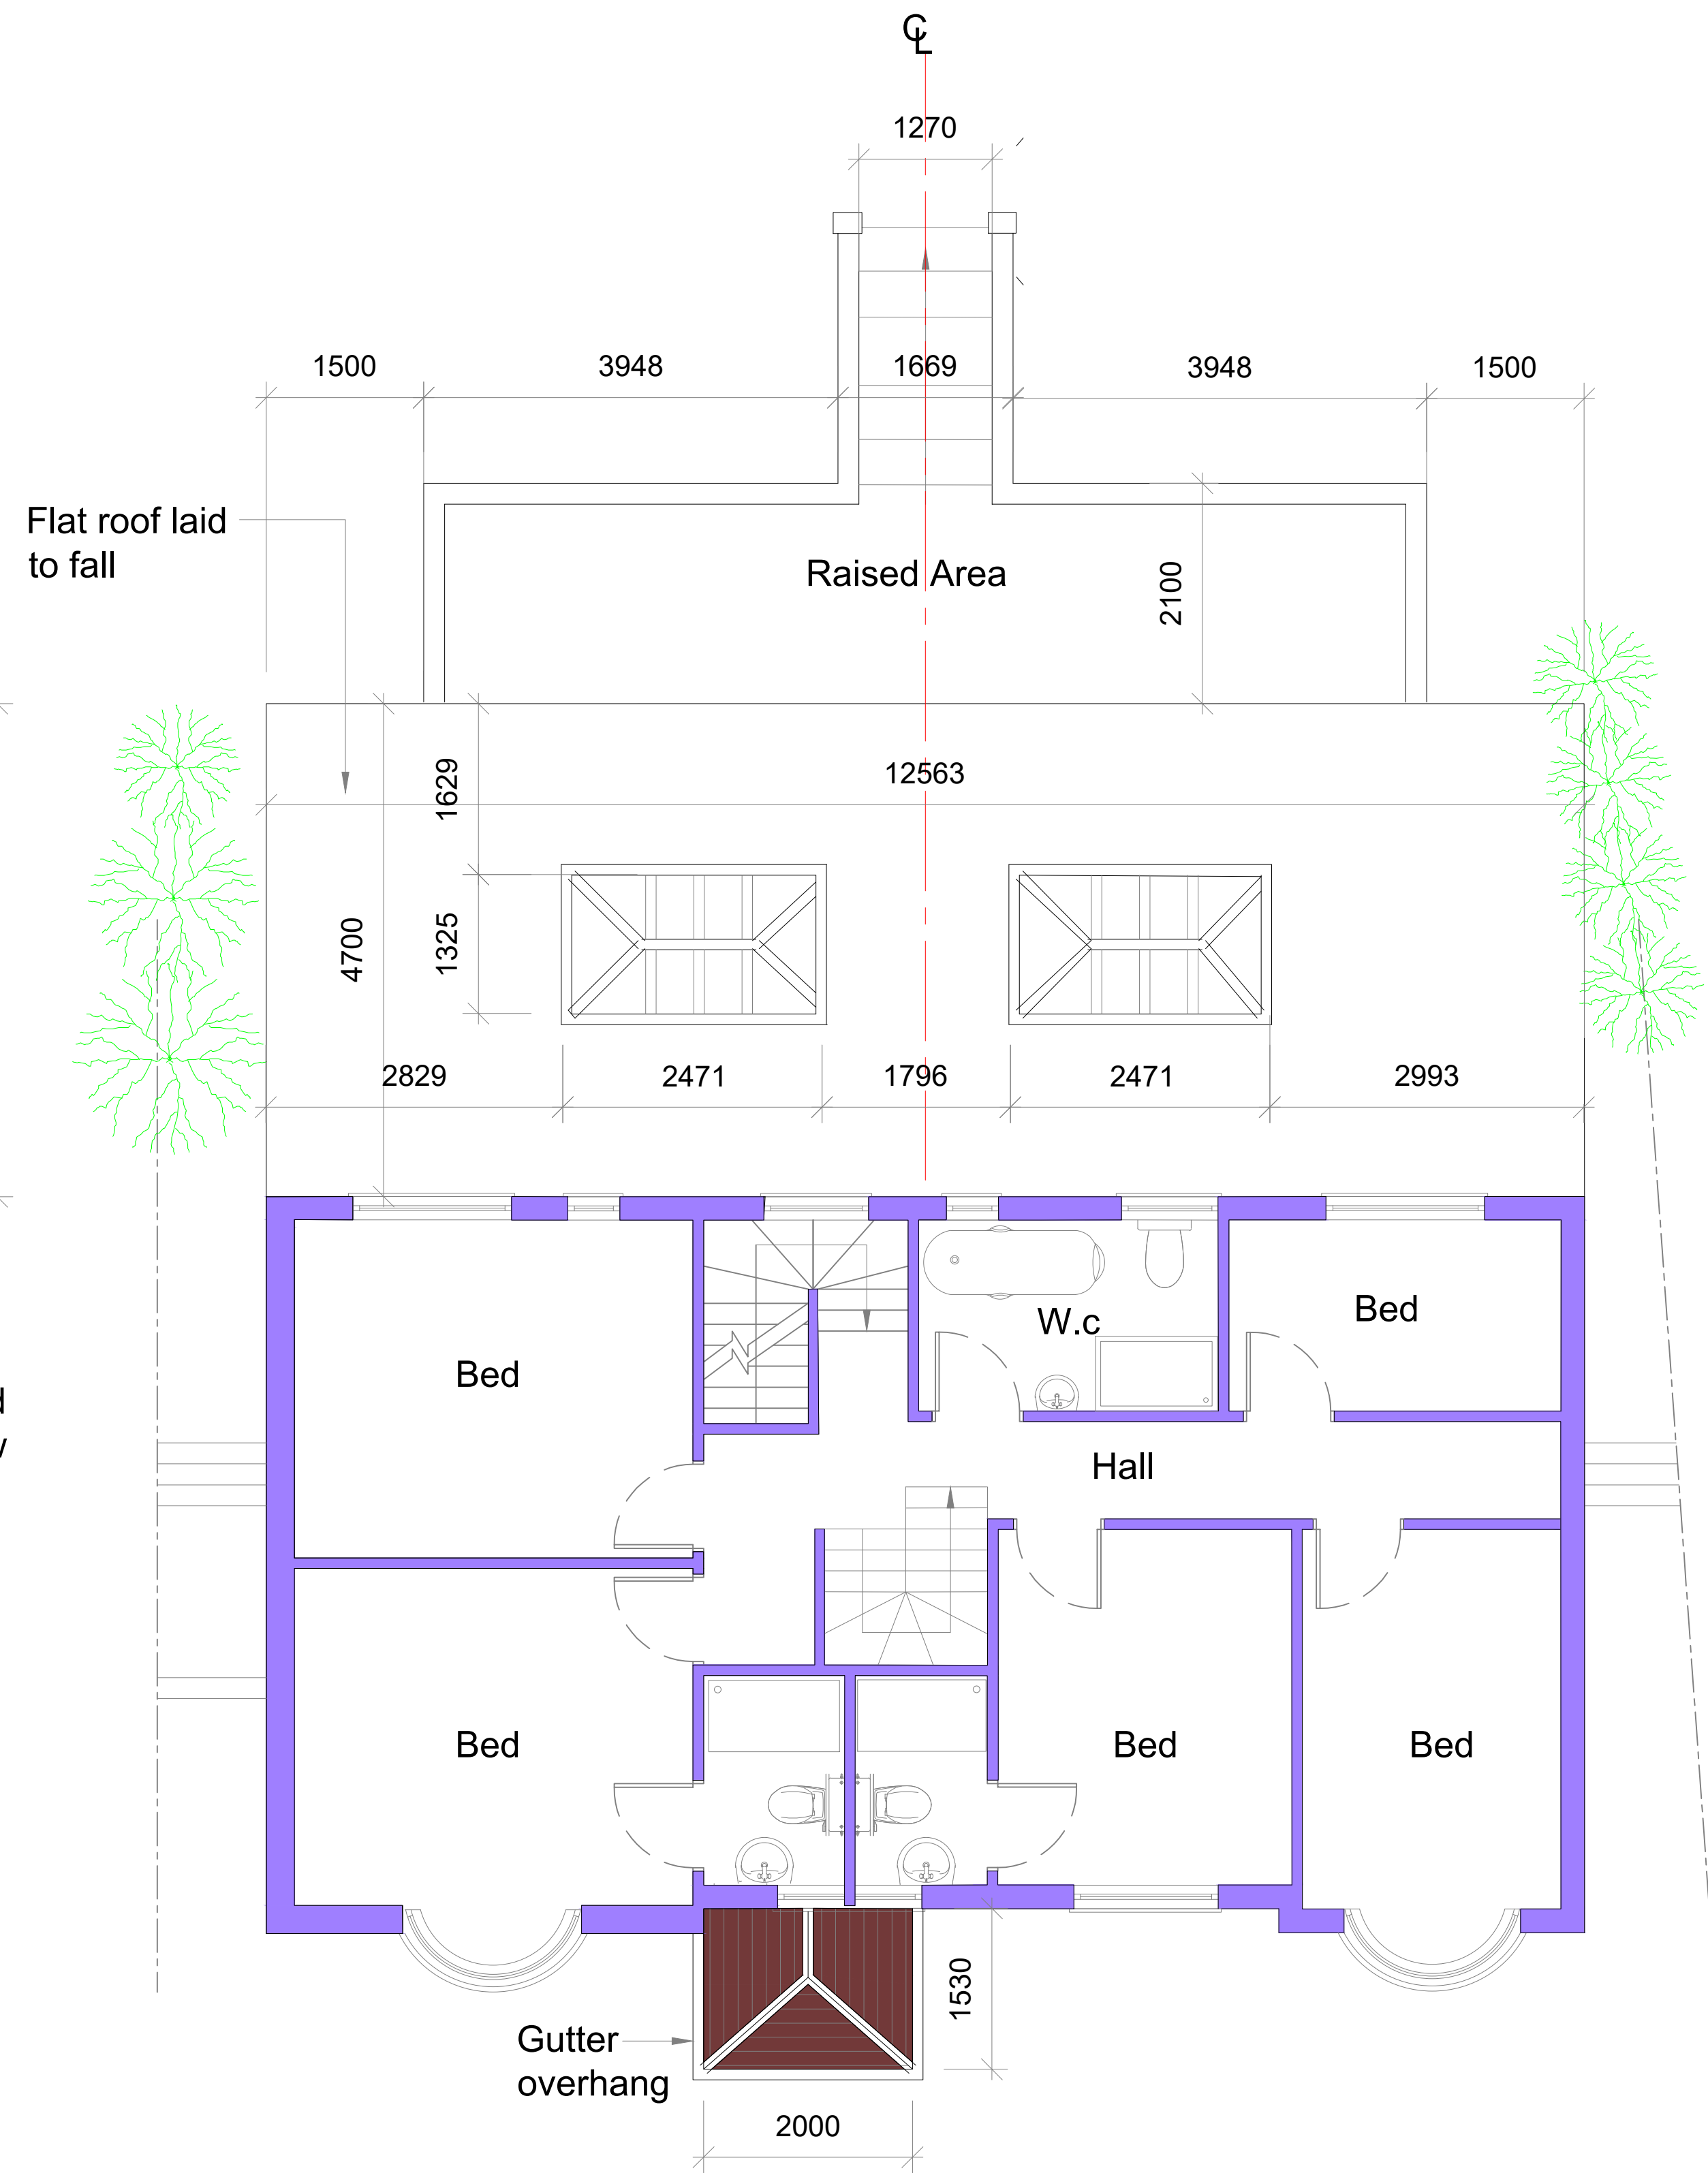

Proposed Ground Floor Plan

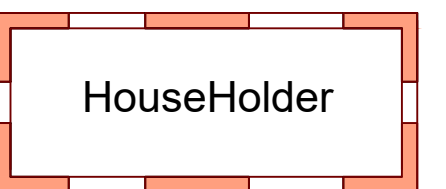

Proposed First Floor Plan

 

Rev	P3	ISSUED TO PLANNING			
	P2	ISSUED TO PLANNING			
	P1	ISSUED TO PLANNING	MAR 25		

IMPERIAL
STRUCTURAL PLANNING LTD
9A THE PINNACLE - 160 HIGH ROAD, CHADWELL HEATH - ROMFORD - RM6 6PN
07940121222
www.ispl.uk

Job Title
**12 Old Road East
Gravesend DA12 1NQ**

Drawing Title
Proposed Plans

Scale	1:50 @ A1	Mar '25		
Job No.	51-1000-989	Draw No.	S06	Rev
				P3