

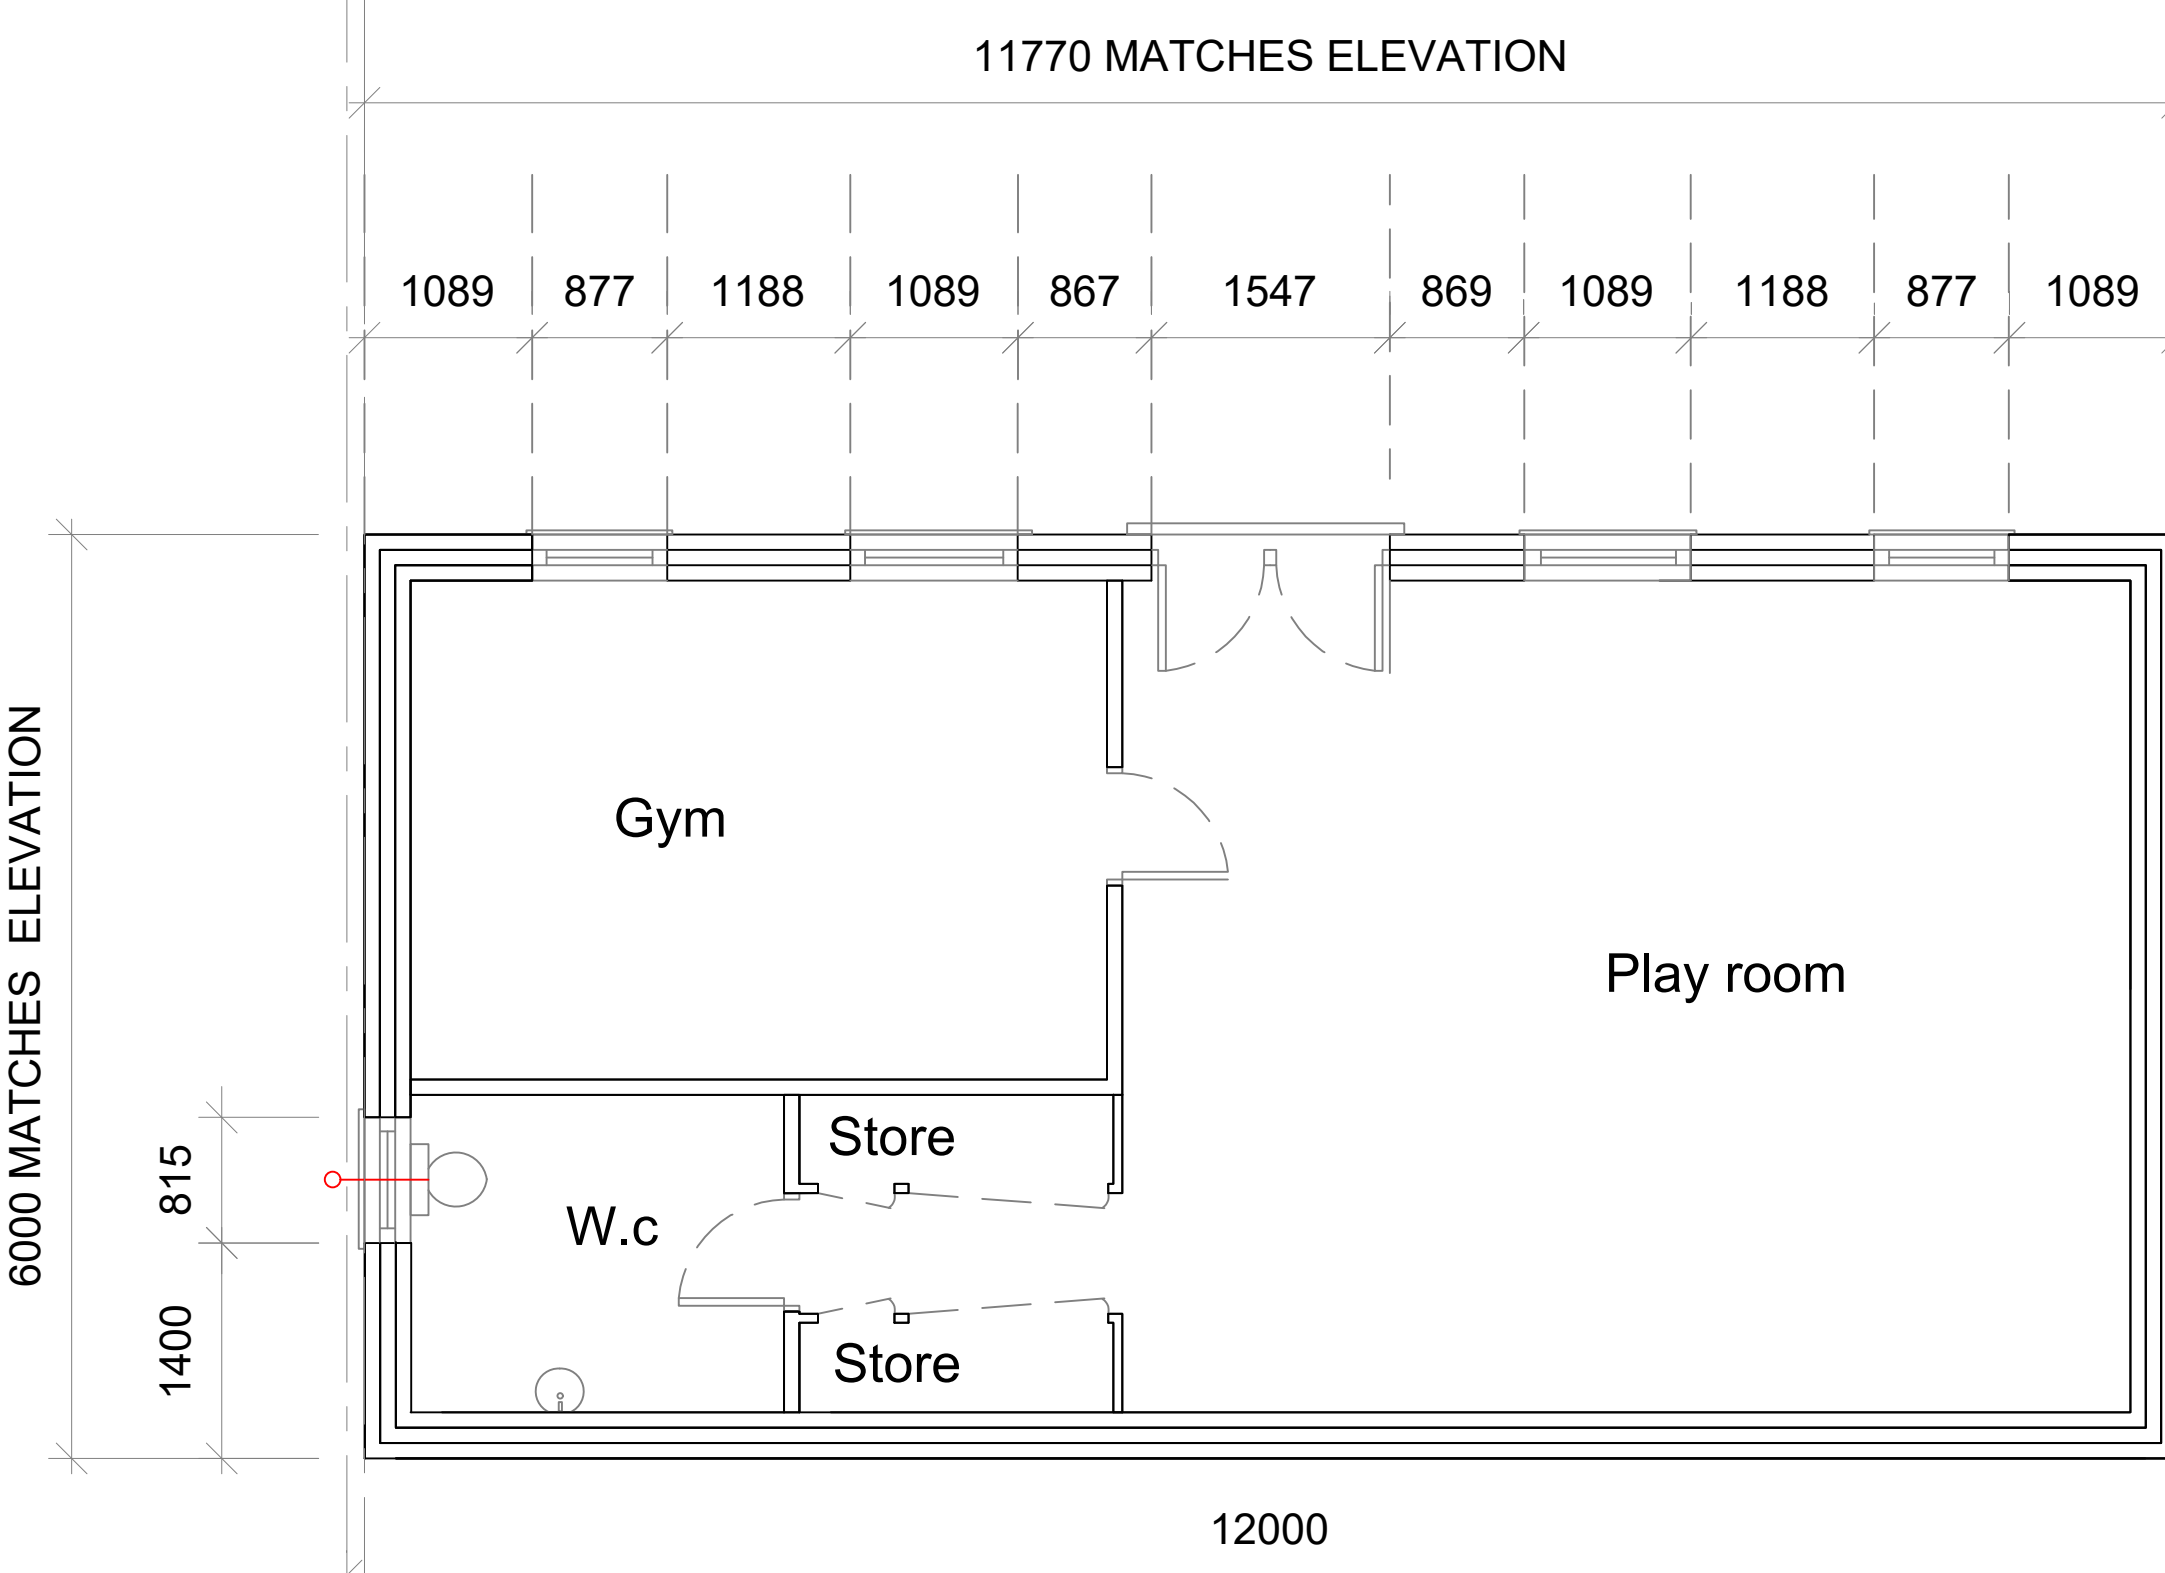
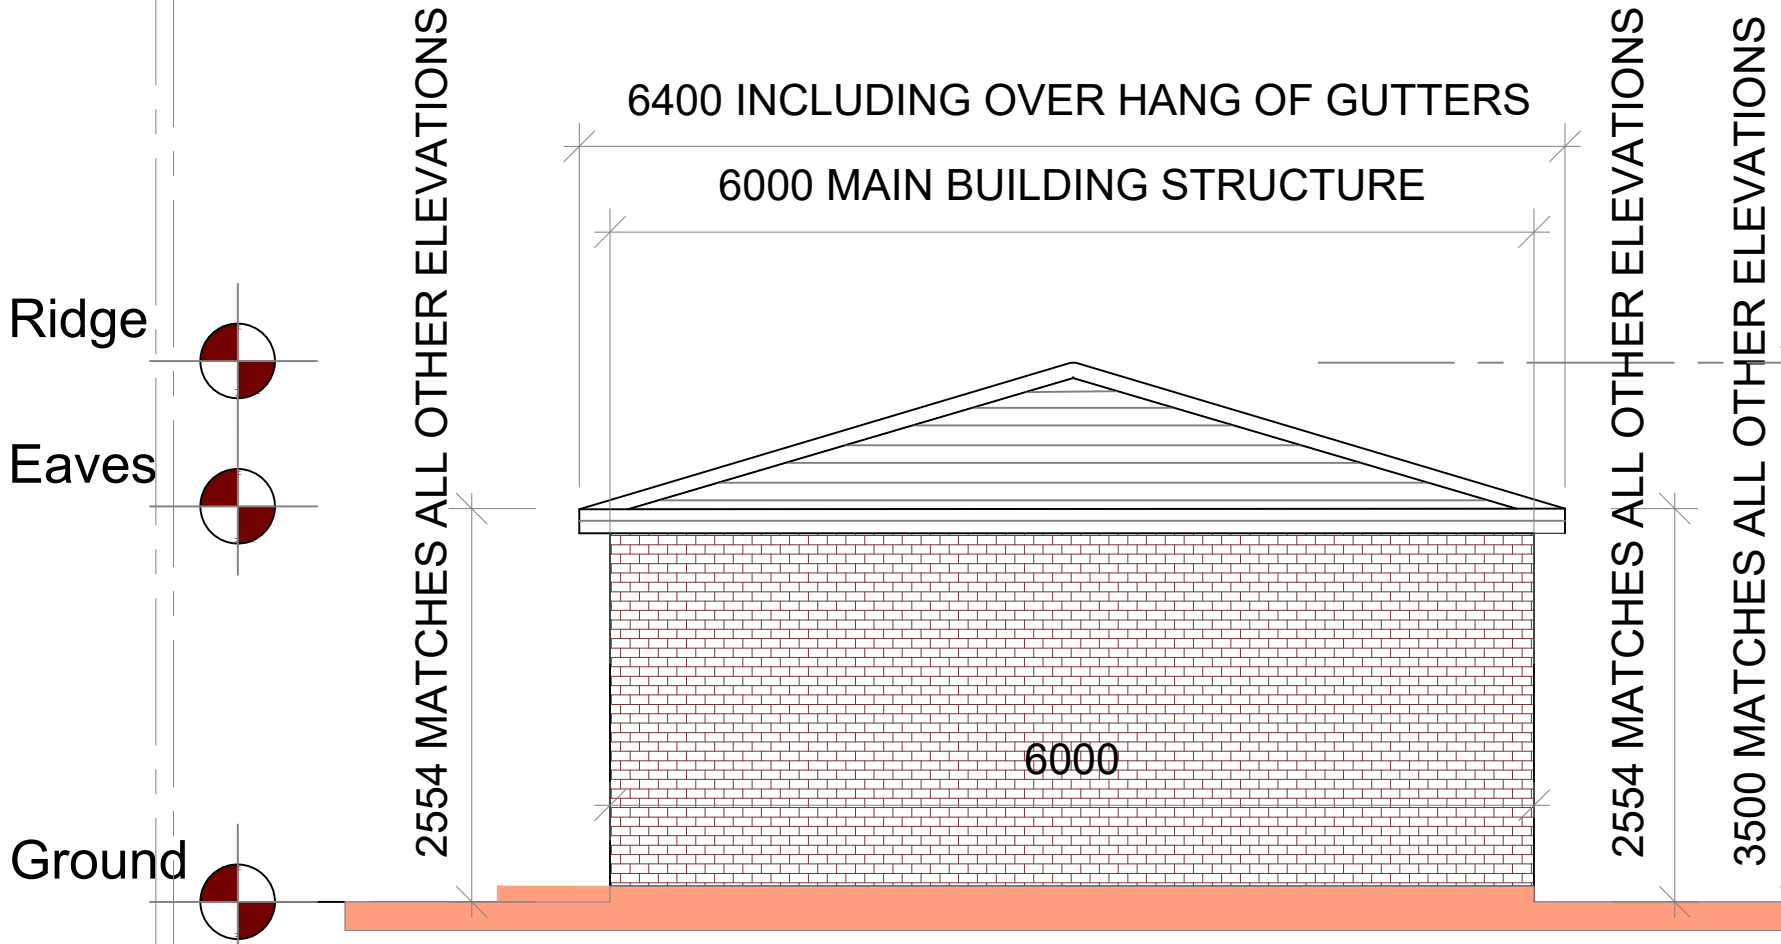
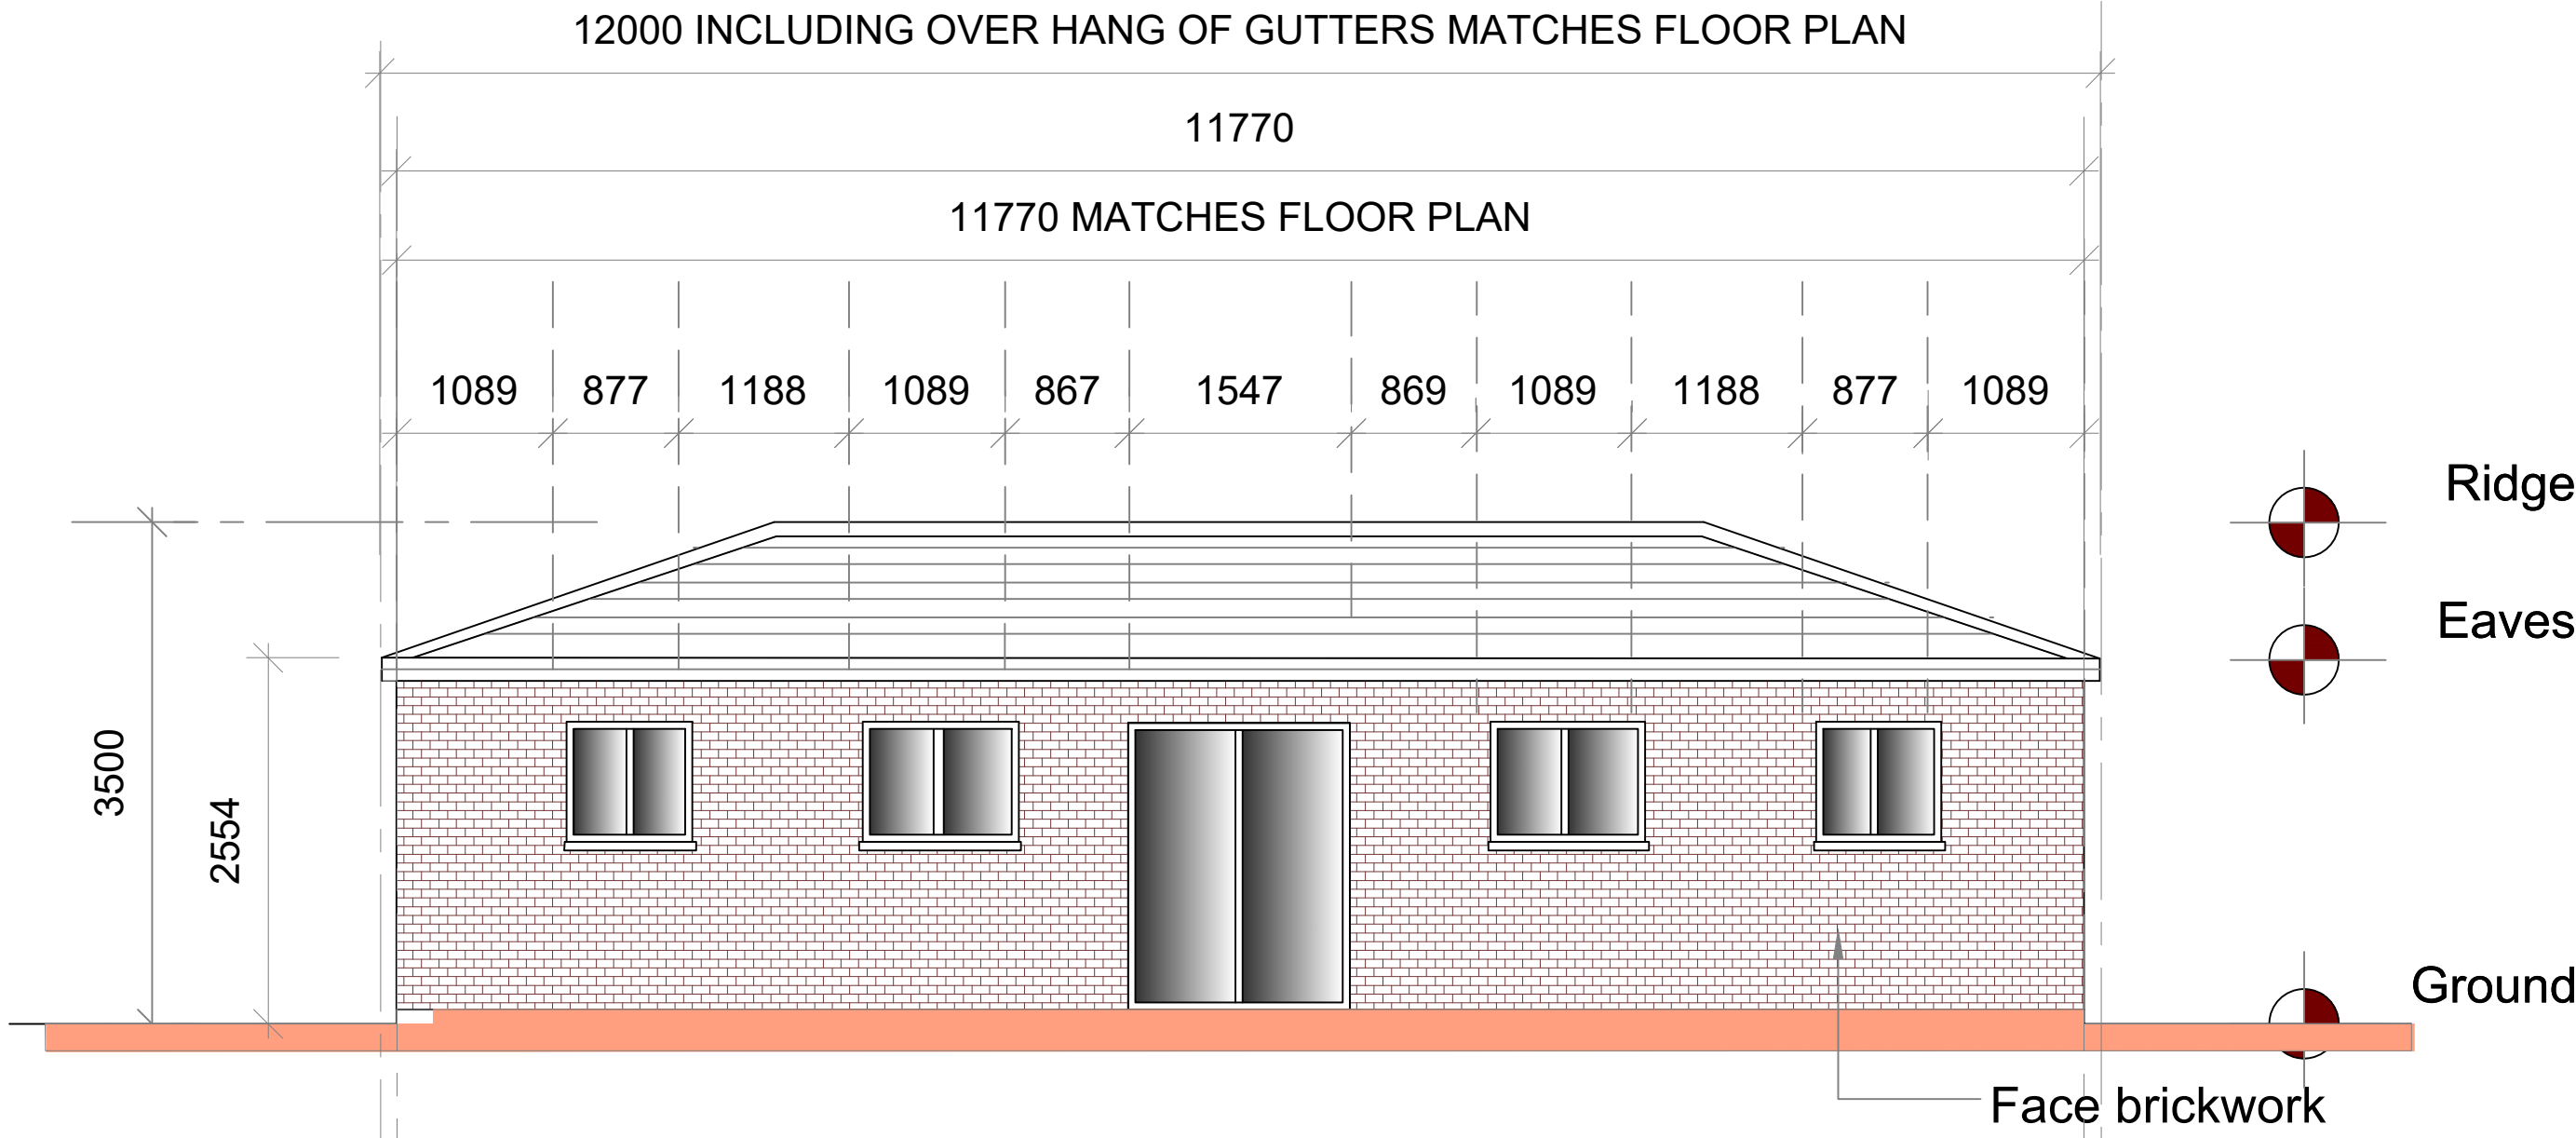
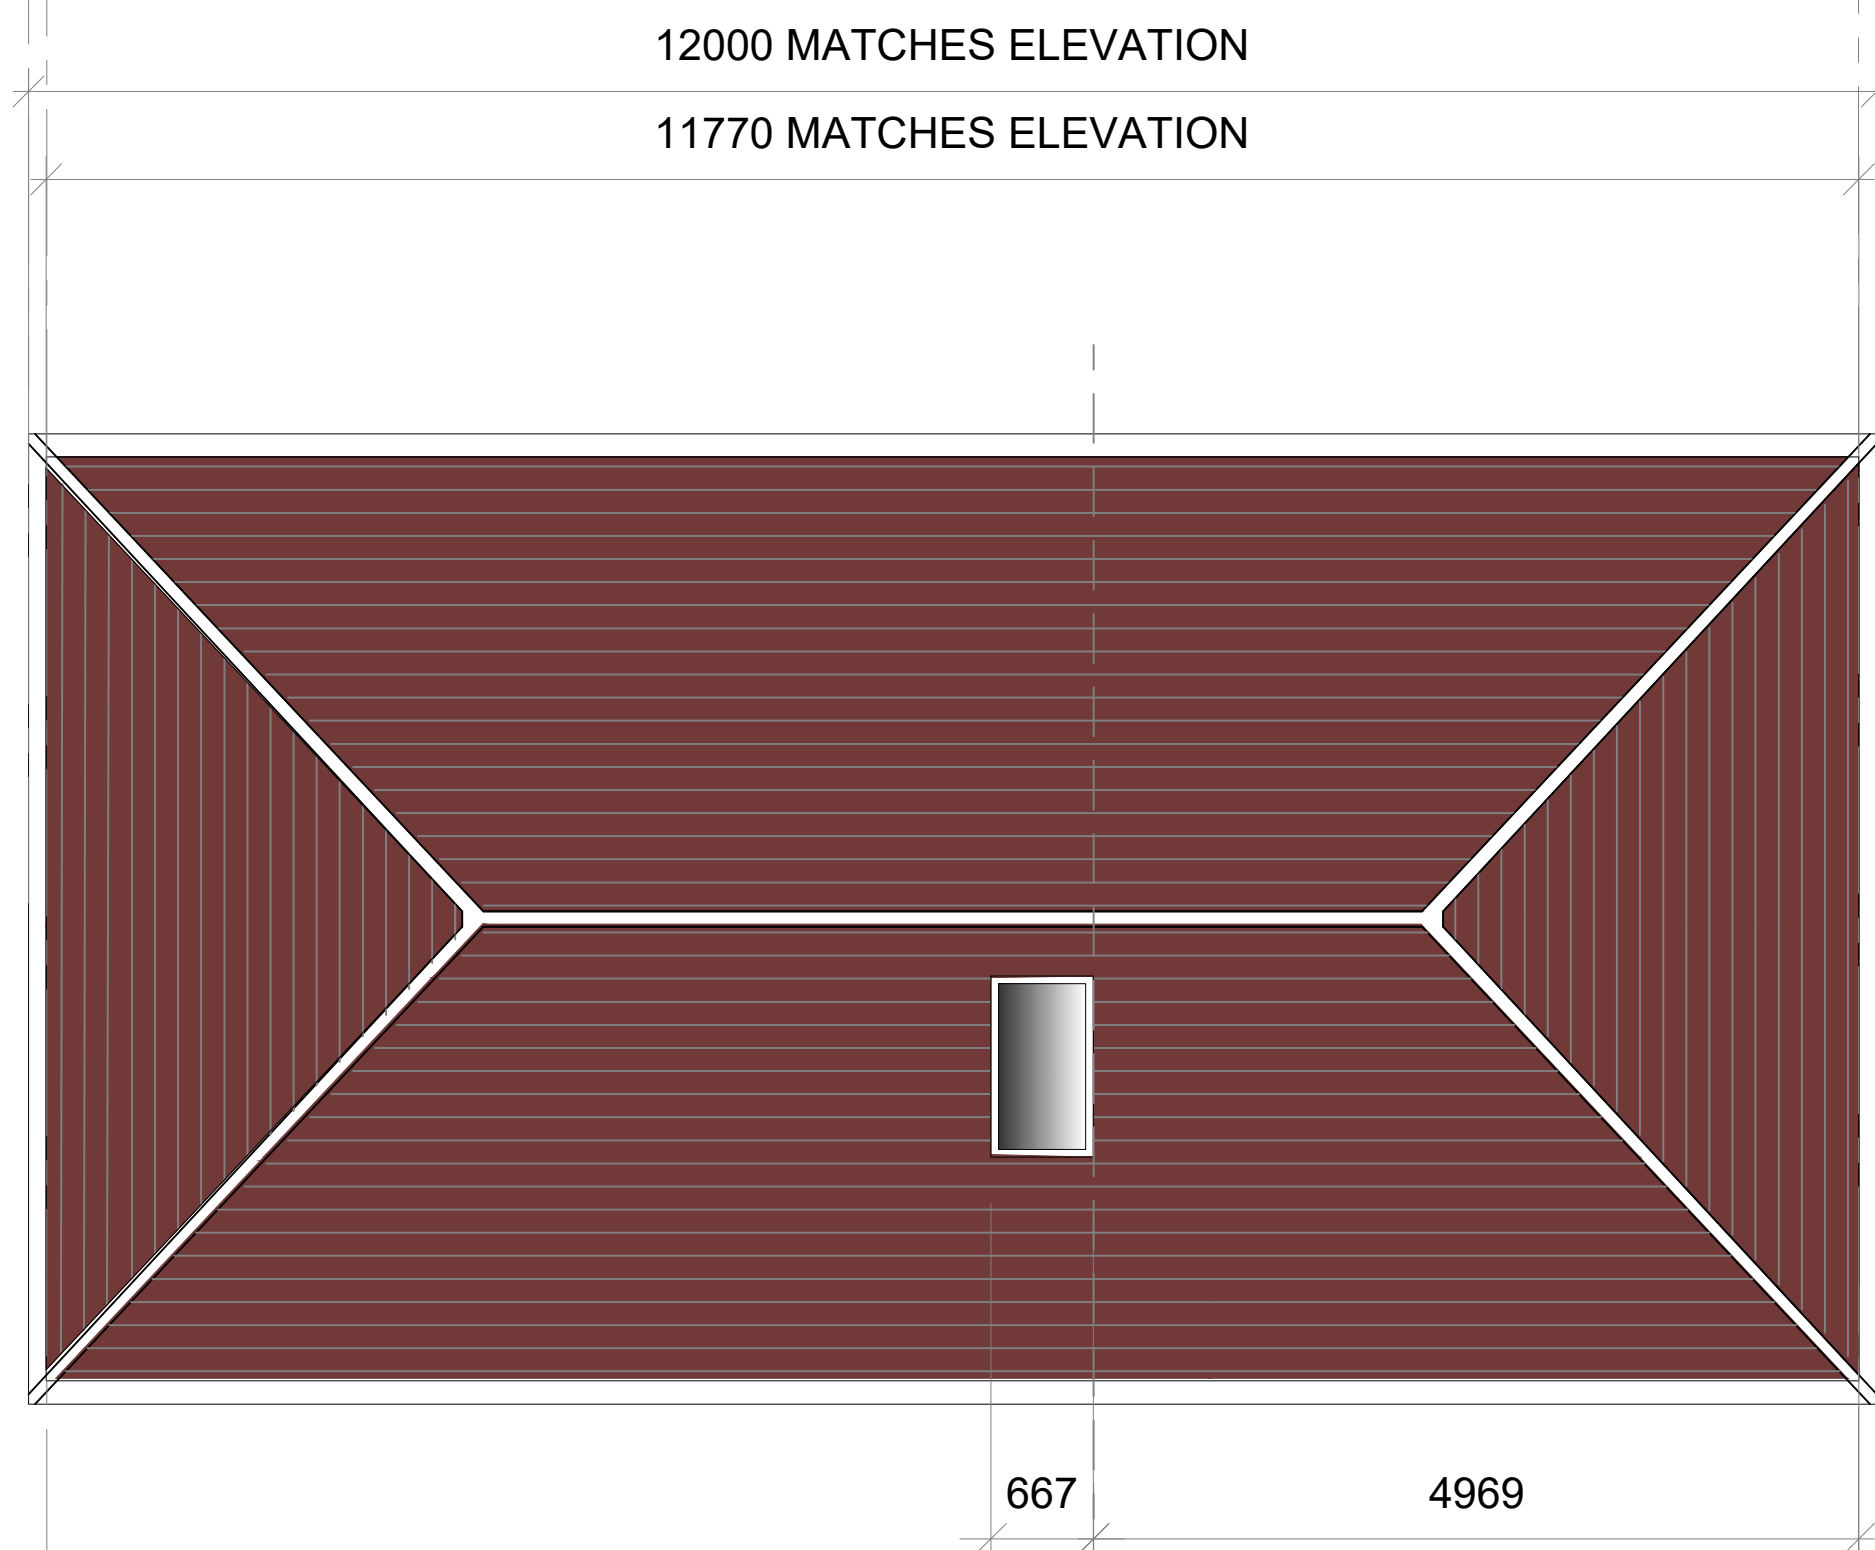


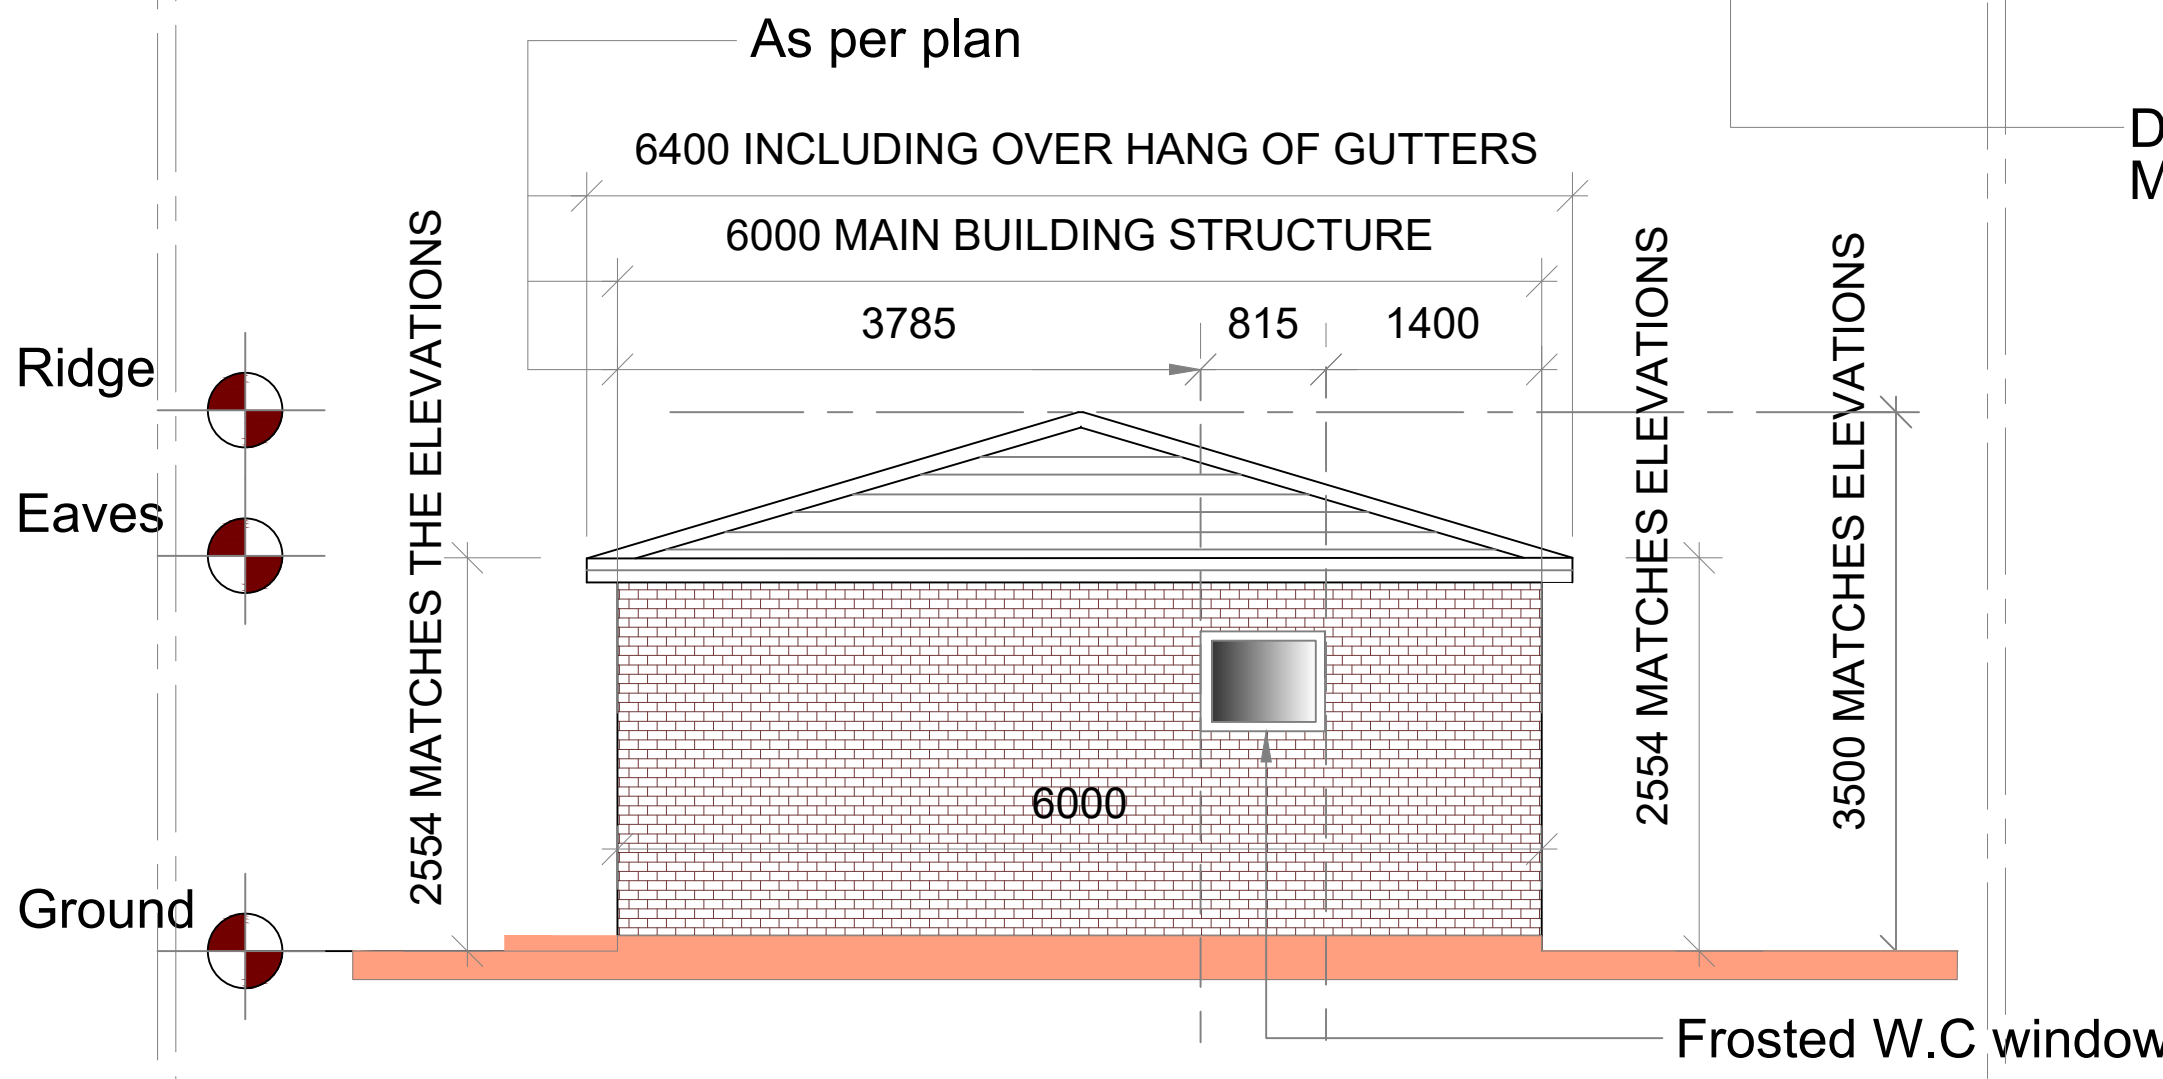

Proposed Ground Floor Plan

dwelling

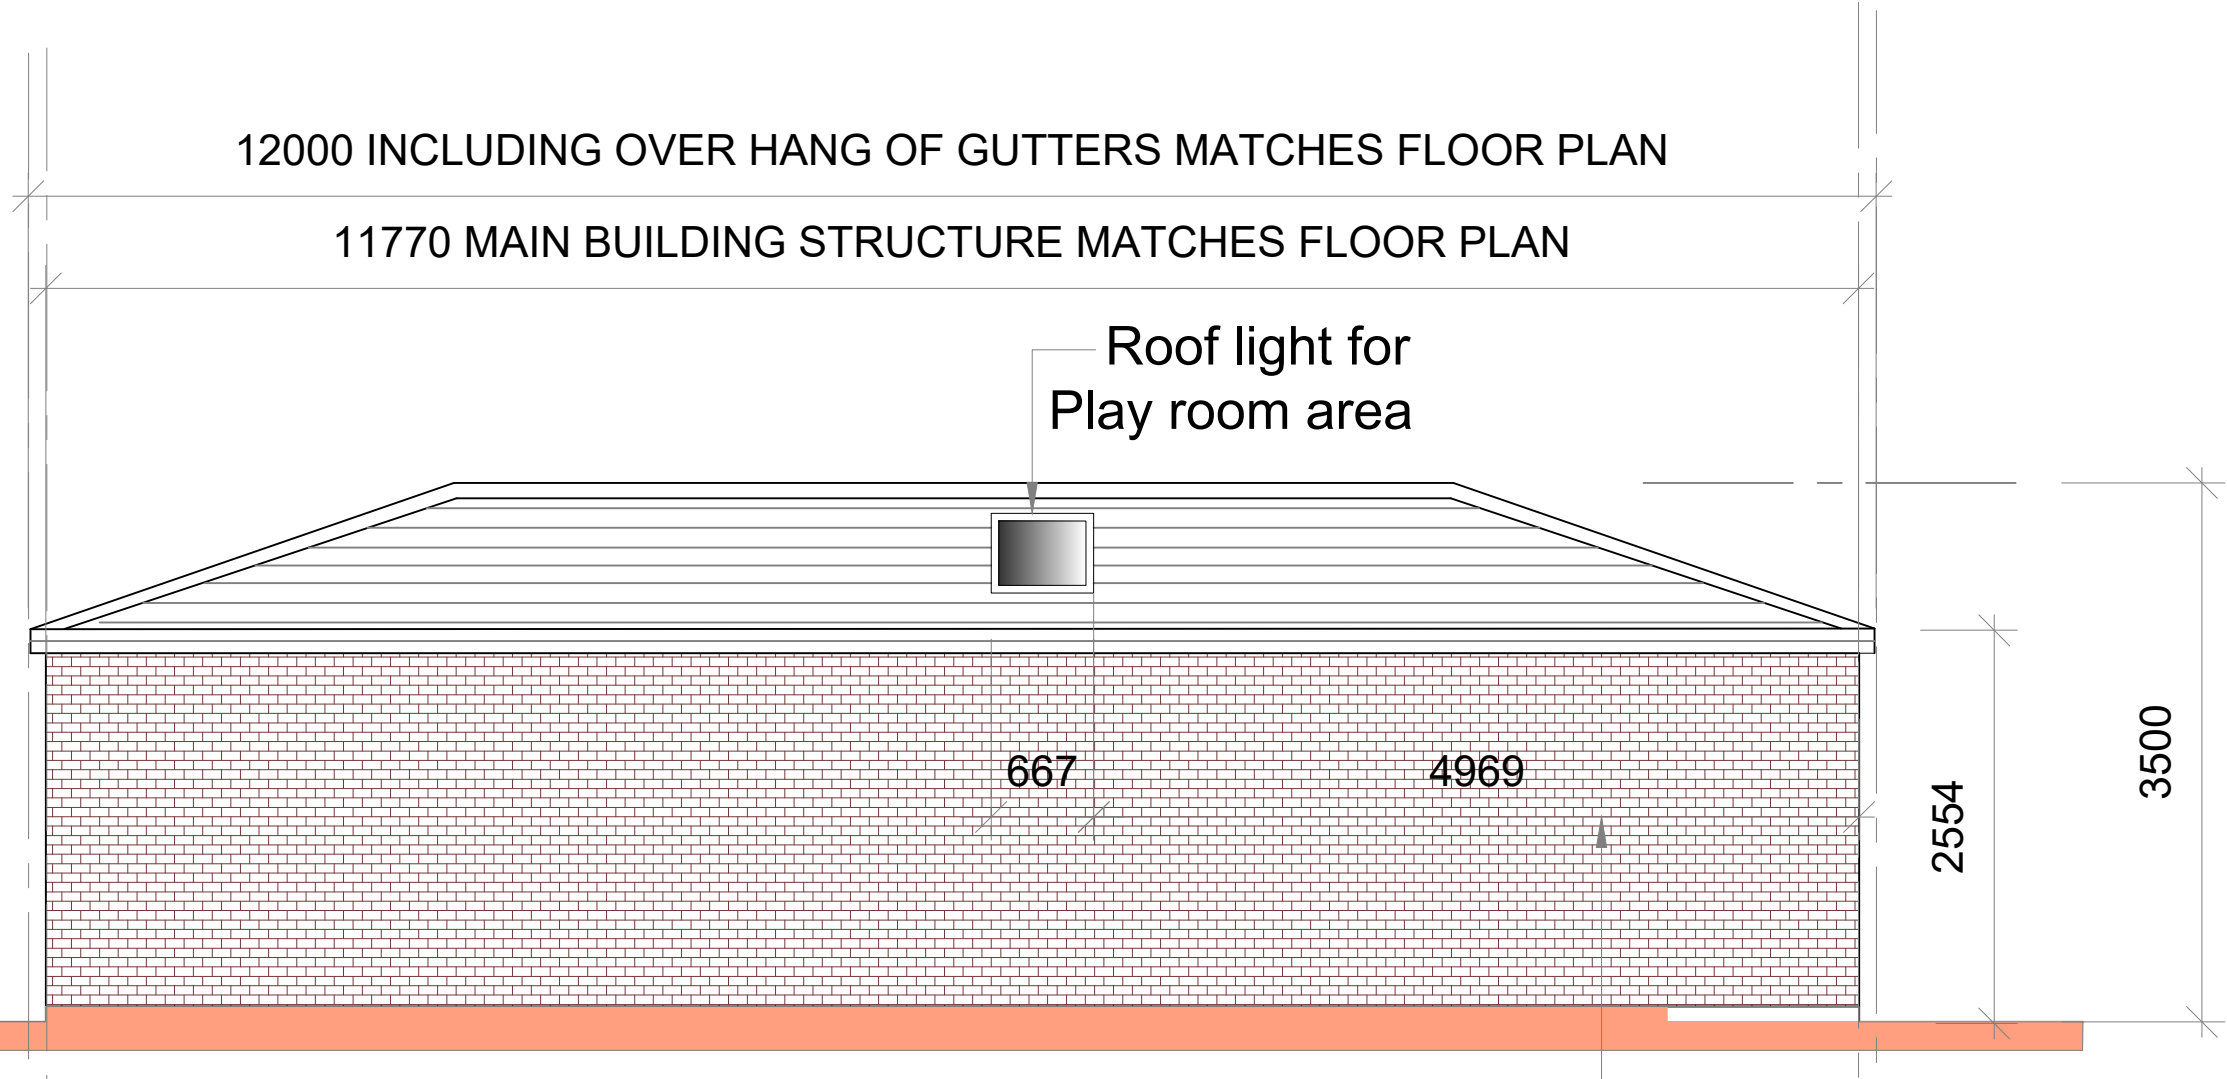

Proposed Roof Plan

HouseHolder

P3	ISSUED TO PLANNING			
P2	ISSUED TO PLANNING			
P1	ISSUED TO PLANNING			
Rev		Date		
 9A THE PINNACLE - 160 HIGH ROAD, CHADWELL HEATH - ROMFORD - RM6 6PN 07940121222 www.ispl.uk				
Job Title 12 Old Road East Gravesend DA12 1NQ				
Drawing Title Proposed Plans for rear Outbuilding				
Scale 1:50 @ A1	Dec 24			
Job No. 51-1000-989	Dwg No. S10	Rev P3		