



1. THIS DRAWING MUST BE READ INCONJUNCTION WITH ALL OTHER
RELVANT SPECIFICATIONS AND DRAWINGS

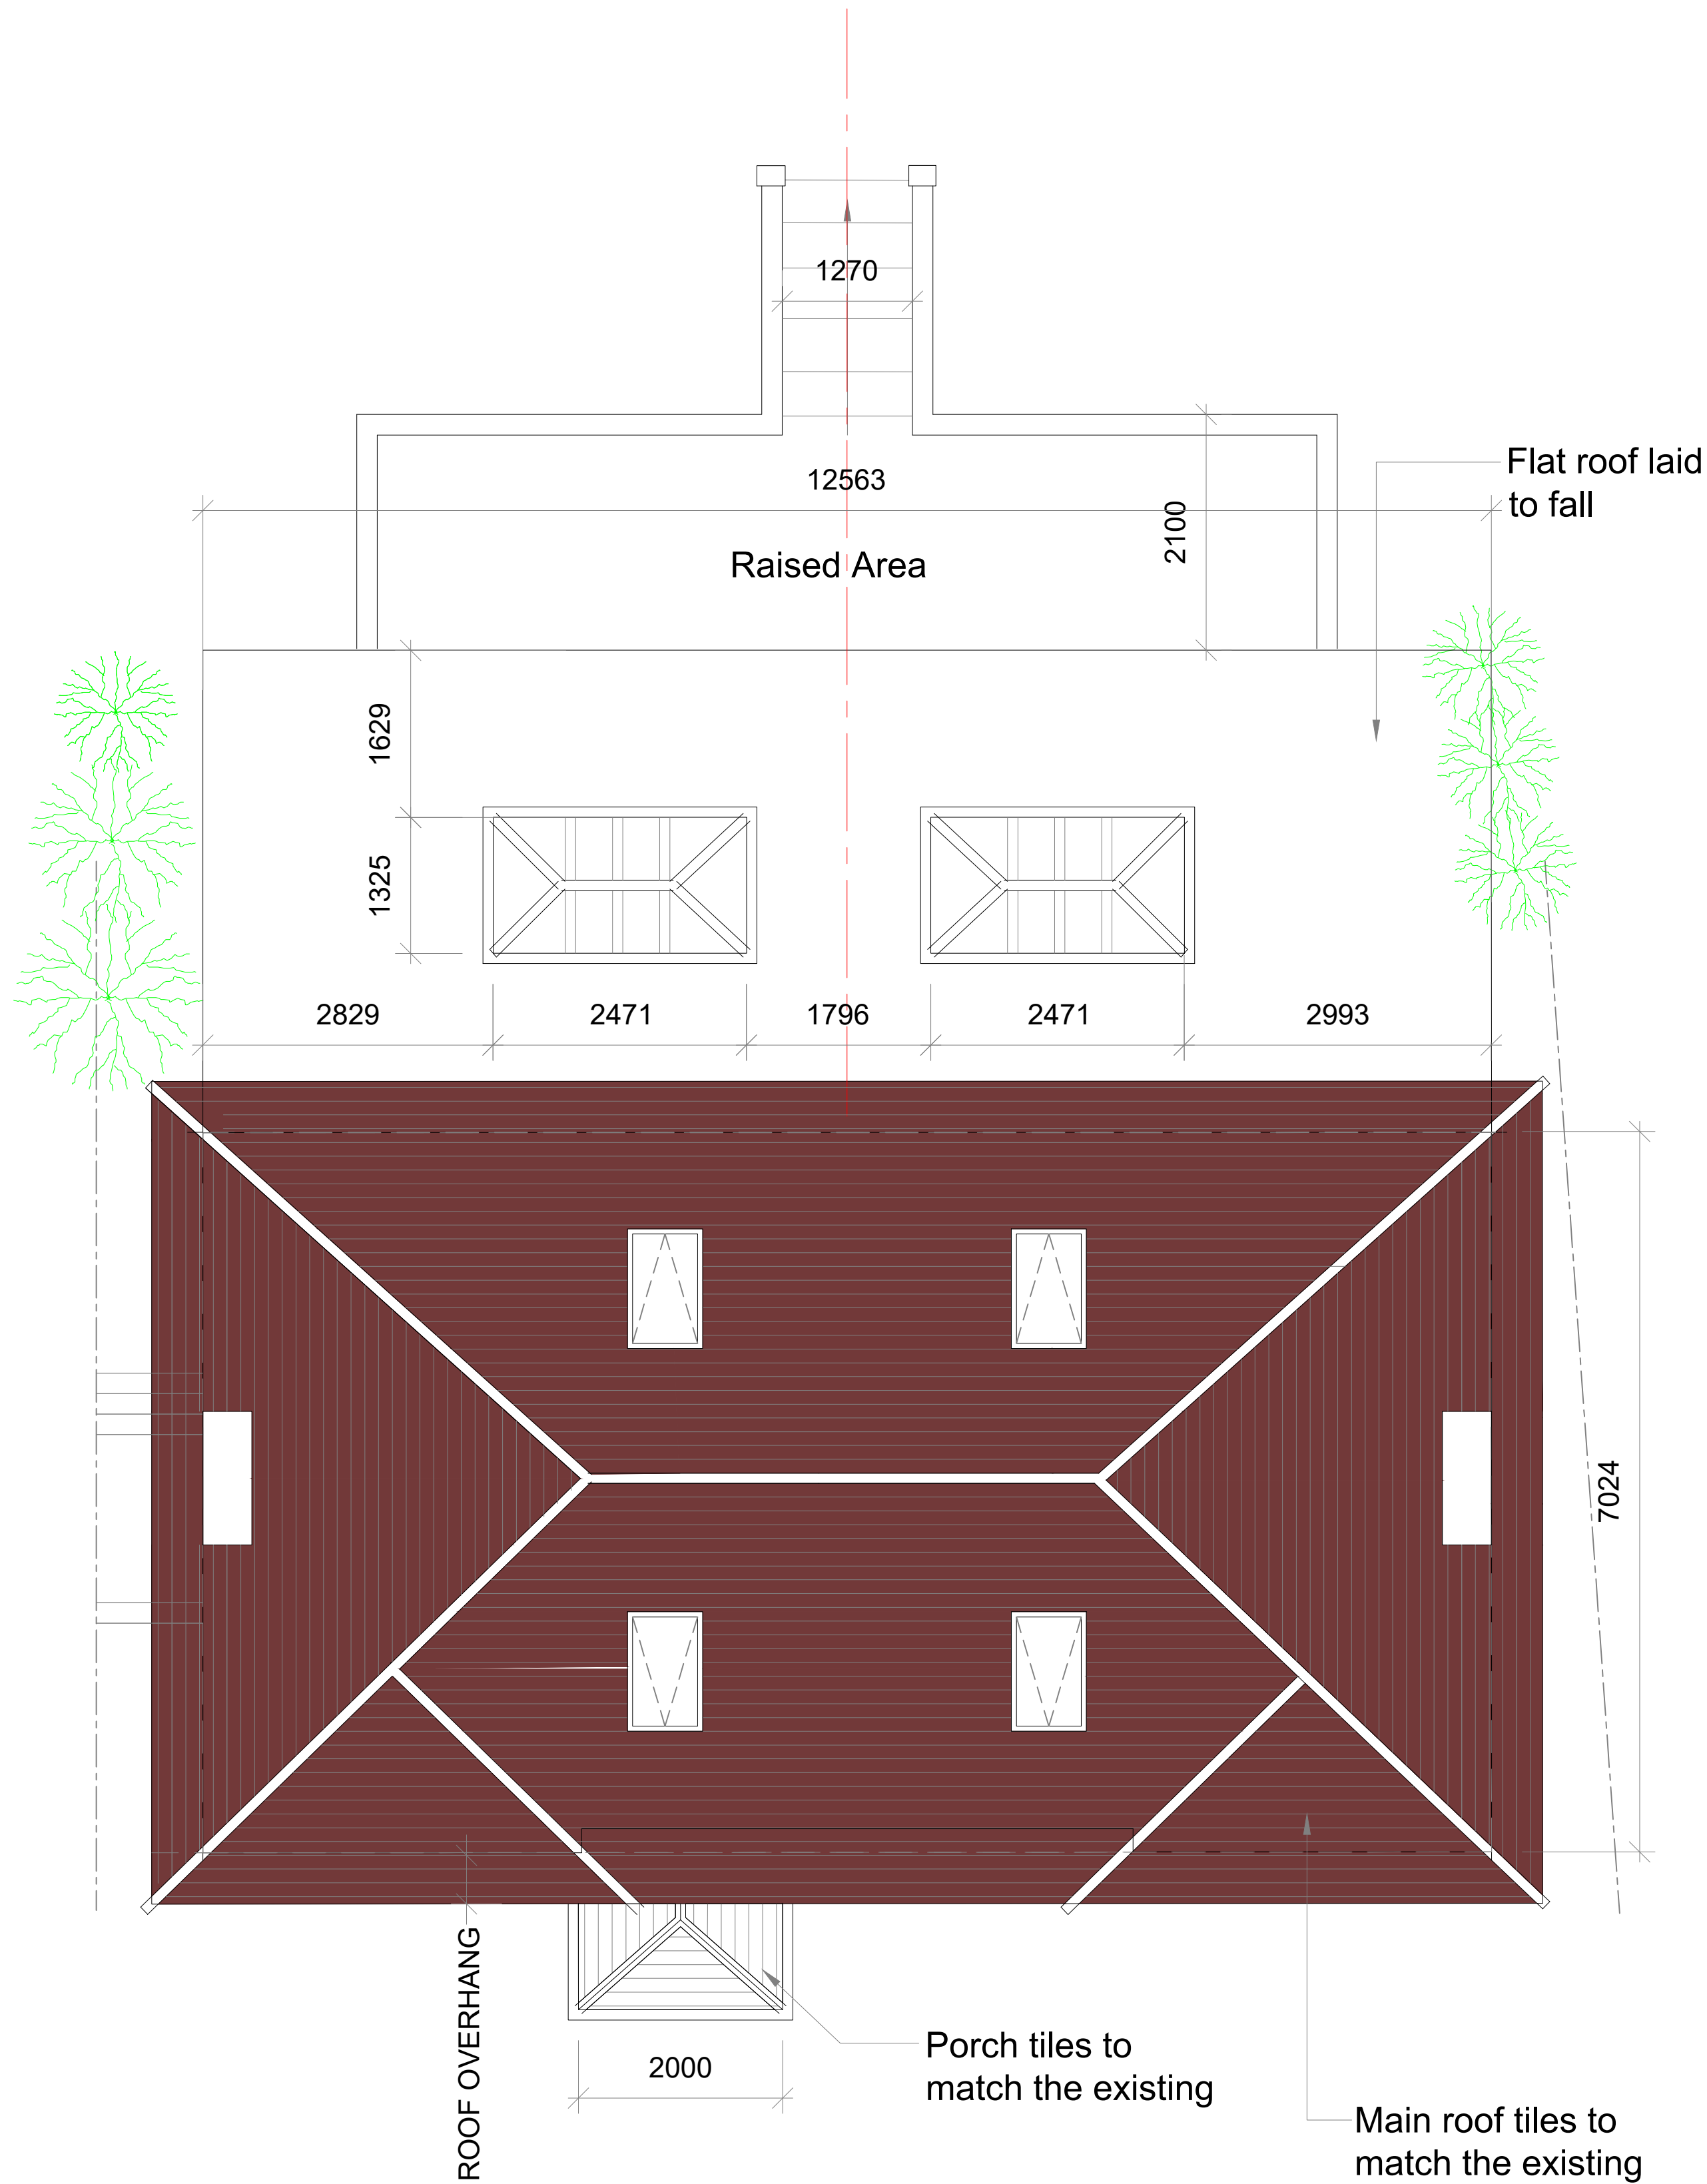

Proposed Roof Plan

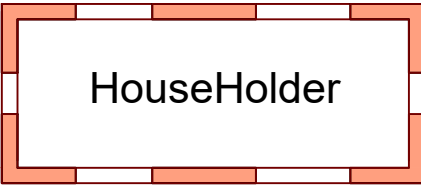

P3	ISSUED TO PLANNING			
P2	ISSUED TO PLANNING			
P1	ISSUED TO PLANNING			

Rev		Date	
-----	--	------	--



IMPERIAL
STRUCTURAL PLANNING LTD
9A THE PINNACLE - 160 HIGH ROAD, CHADWELL HEATH - ROMFORD - RM6 6PN
07940121222
www.ispl.uk

Job Title

12 Old Road East
Gravesend DA12 1NQ

Drawing Title

Proposed Roof Plan

Scale	1:50 @ A1	Dec 24		
Job No.	51-1000-989	Dwg No.	S07	Rev
				P3

