





PROPOSED GROUND FLOOR PLAN

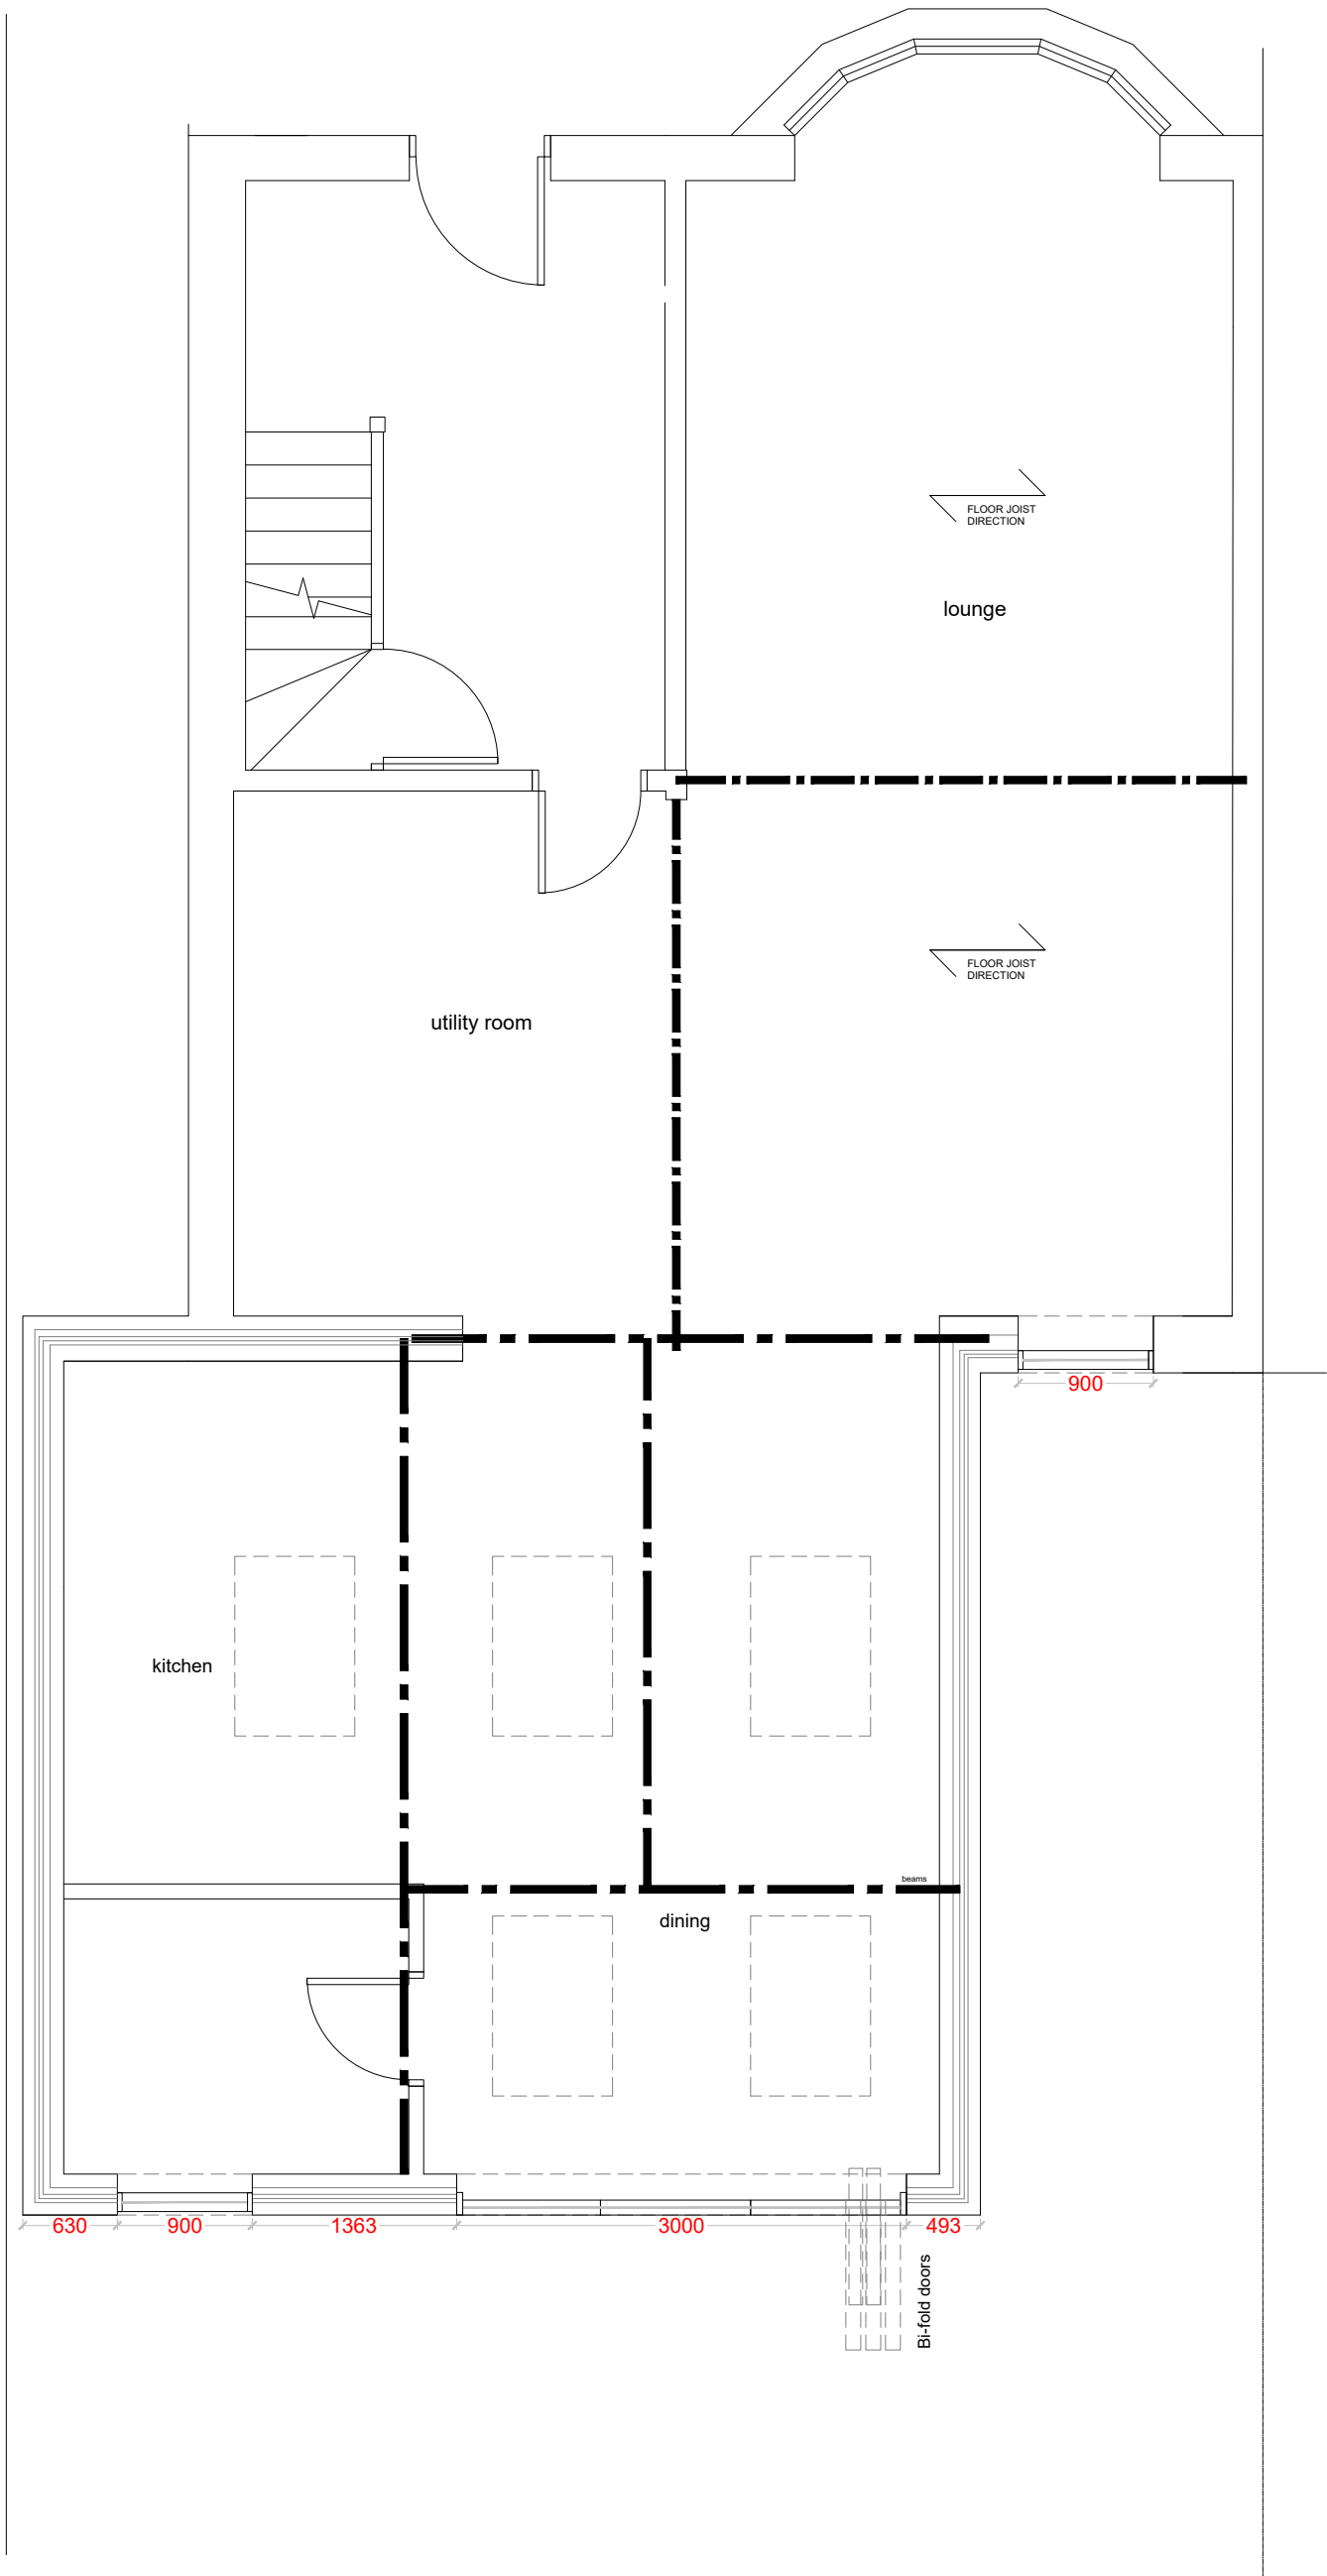



PROPOSED 1ST FLOOR PLAN

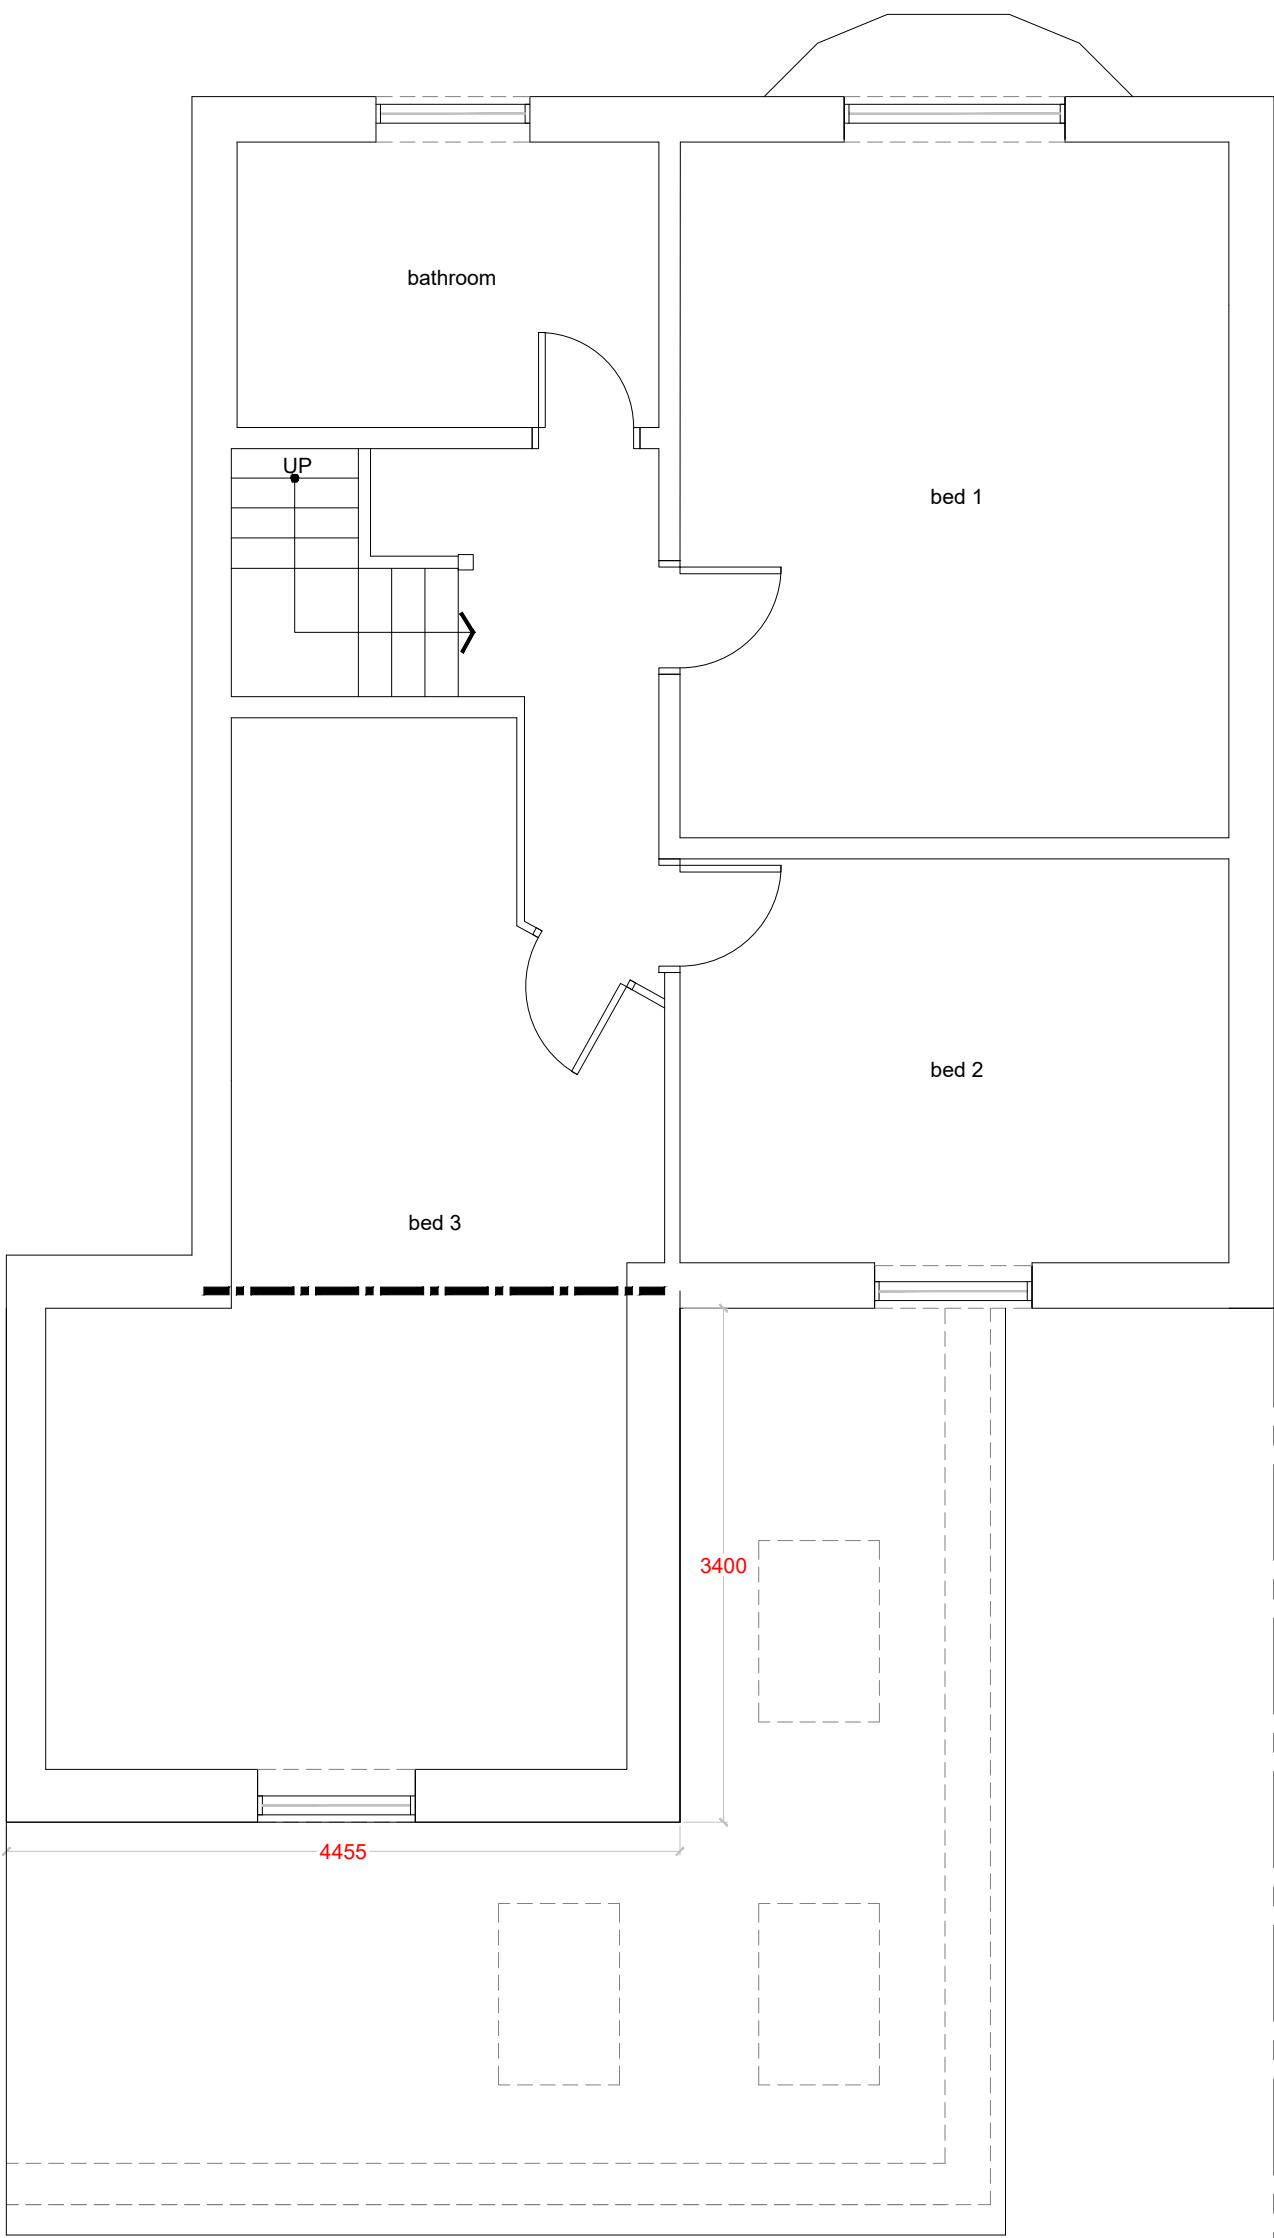

PROPOSED ROOF PLAN

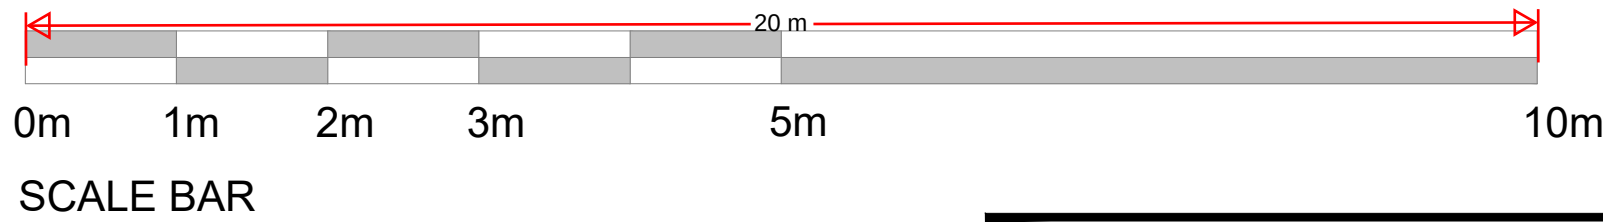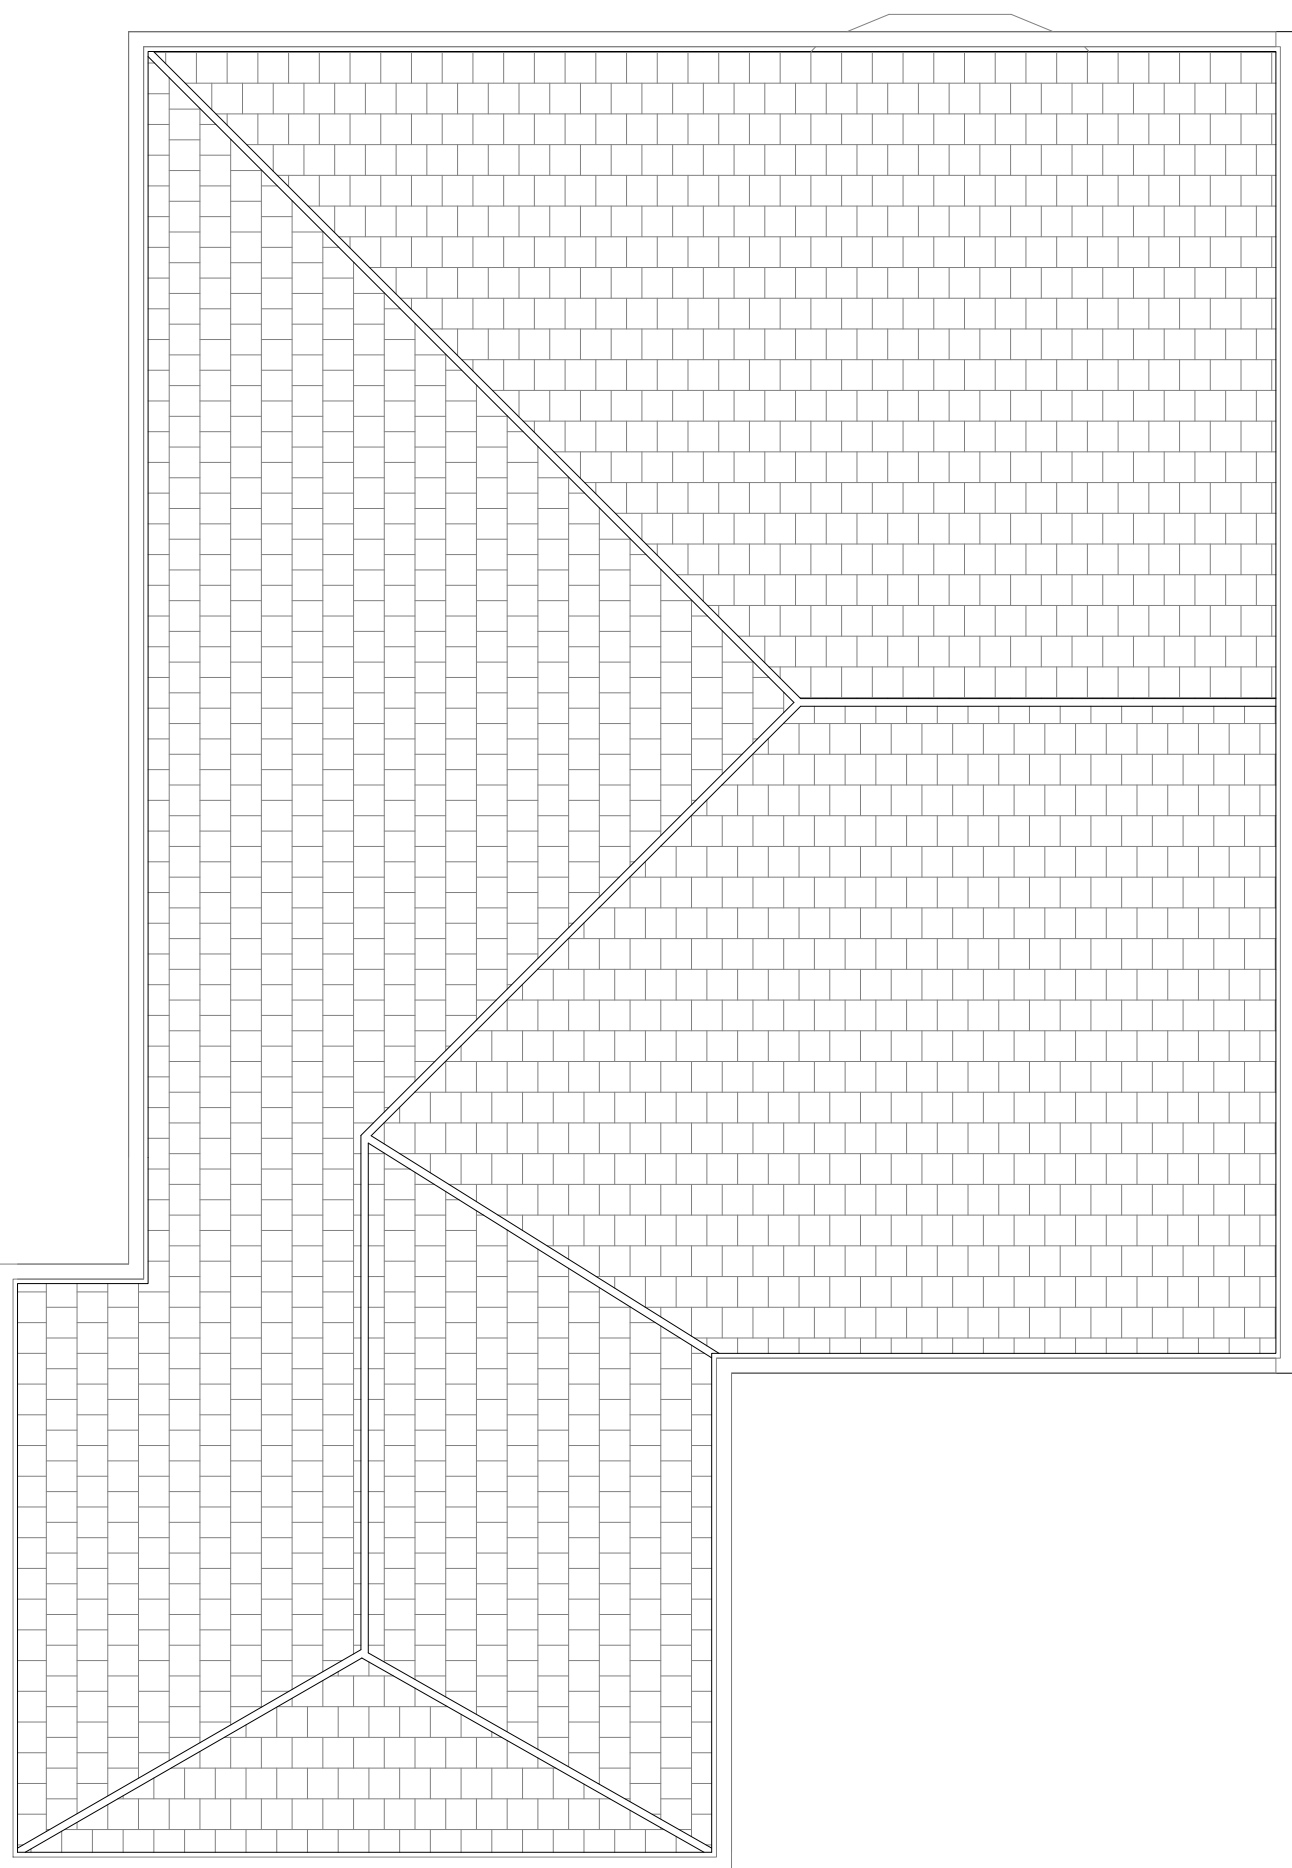

SITE BLOCK PLAN
@1:200 SCALE

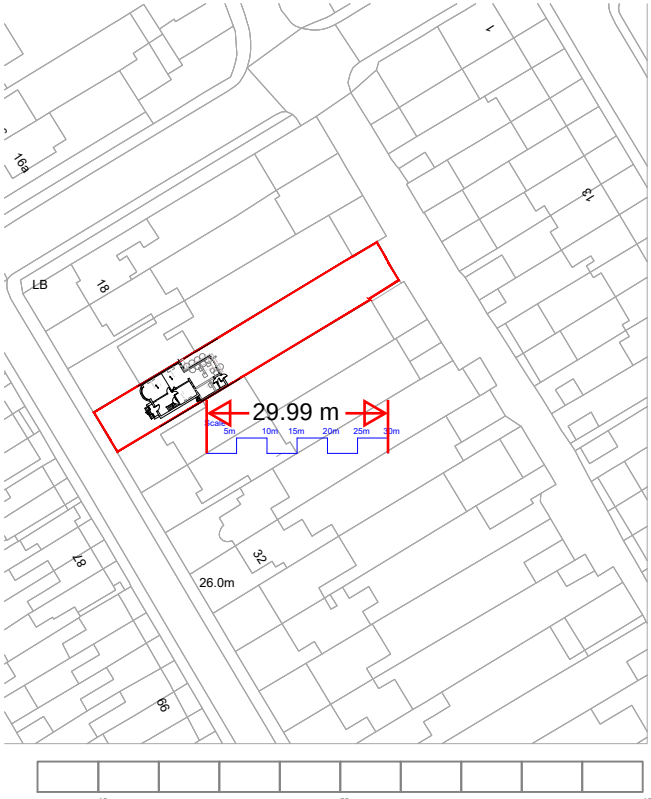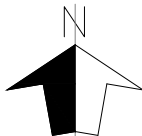

SITE LOCATION PLAN
@1:1250 SCALE



NOTES		
- DO NOT SCALE FROM THIS DRAWING. - ALL DIMENSIONS MUST BE CHECKED ON SITE. - ALL RIGHTS RESERVED. NO REPRODUCTION IN ANY MATERIAL FORM IS PERMITTED WITHOUT CONSENT. - THIS DRAWING IS COPYRIGHT OF KENT ARCHITECTURAL SERVICES.		
client		
MR N NERIJUS		
project		
24 DOVER ROAD, NORTHFLEET, KENT, DA11 9QD		
title		
PROPOSED FLOOR PLANS		
scales		
1:50 @A1		
date	drawn	size
27.04.22	mss	A1
drawing no.	revision	
SL-001-213	P1	