





PROPOSED FRONT ELEVATION




PROPOSED REAR ELEVATION

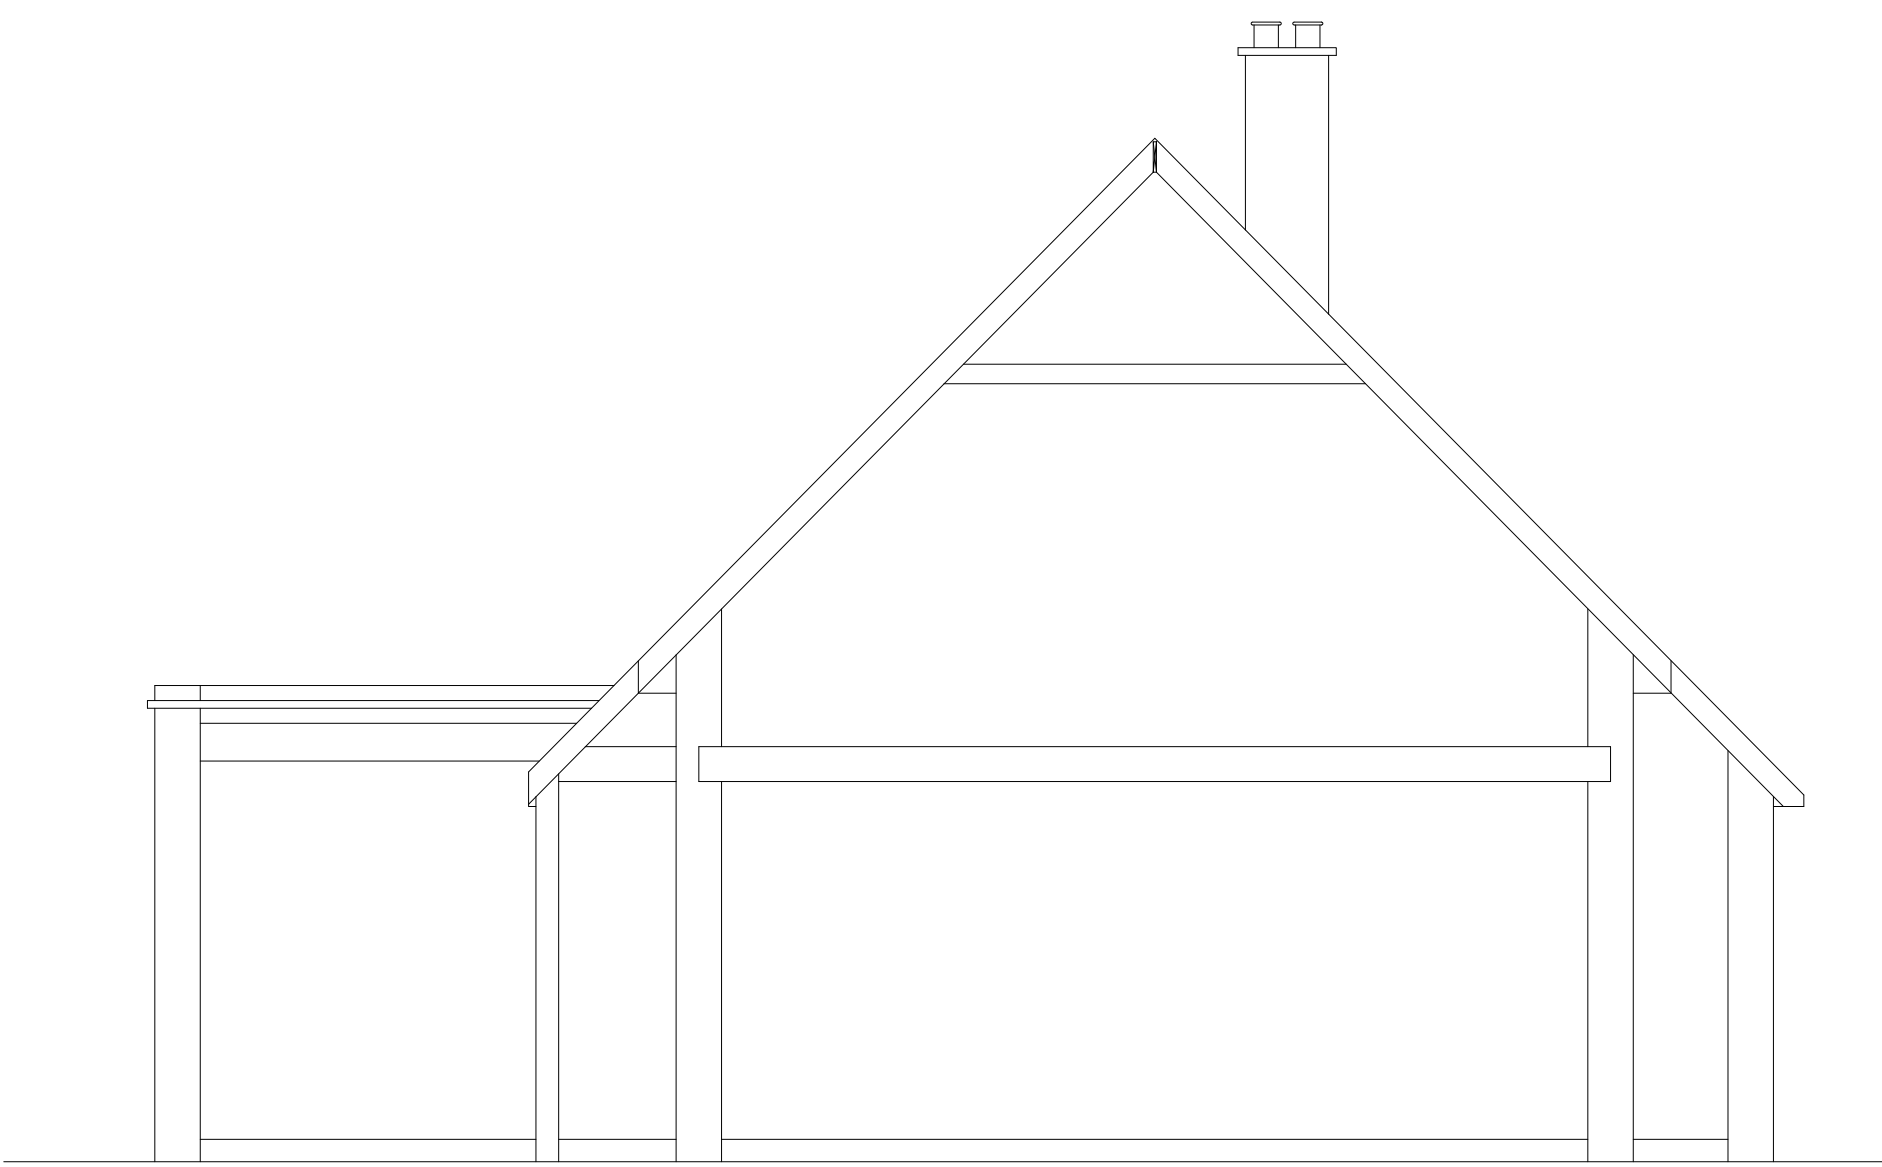


PROPOSED FRONT SECTION

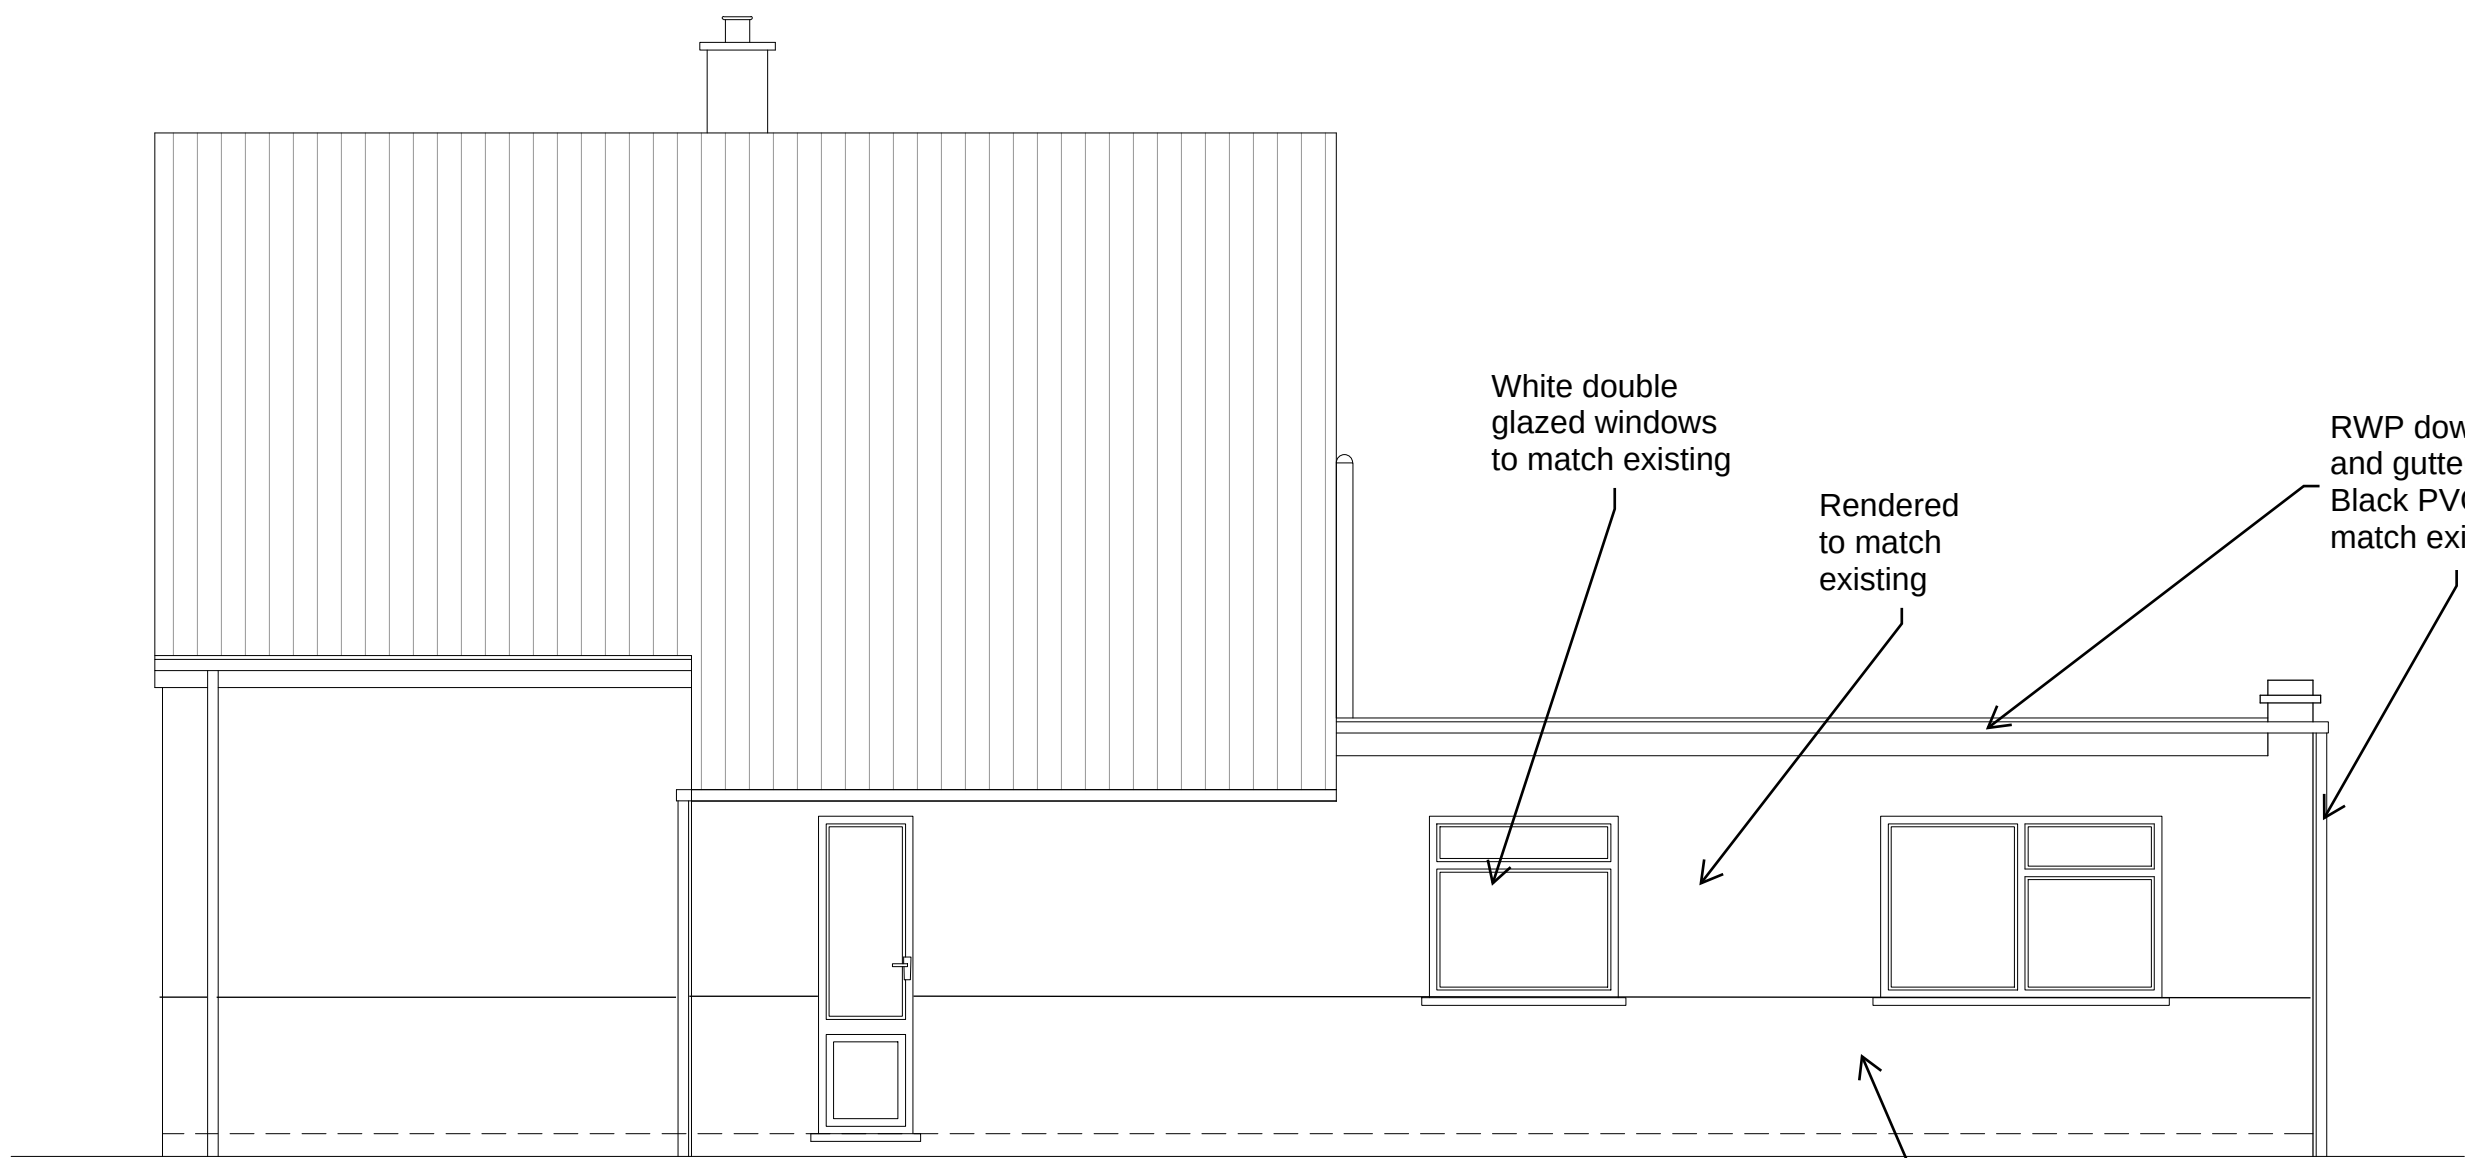

PROPOSED RIGHT SIDE ELEVATION

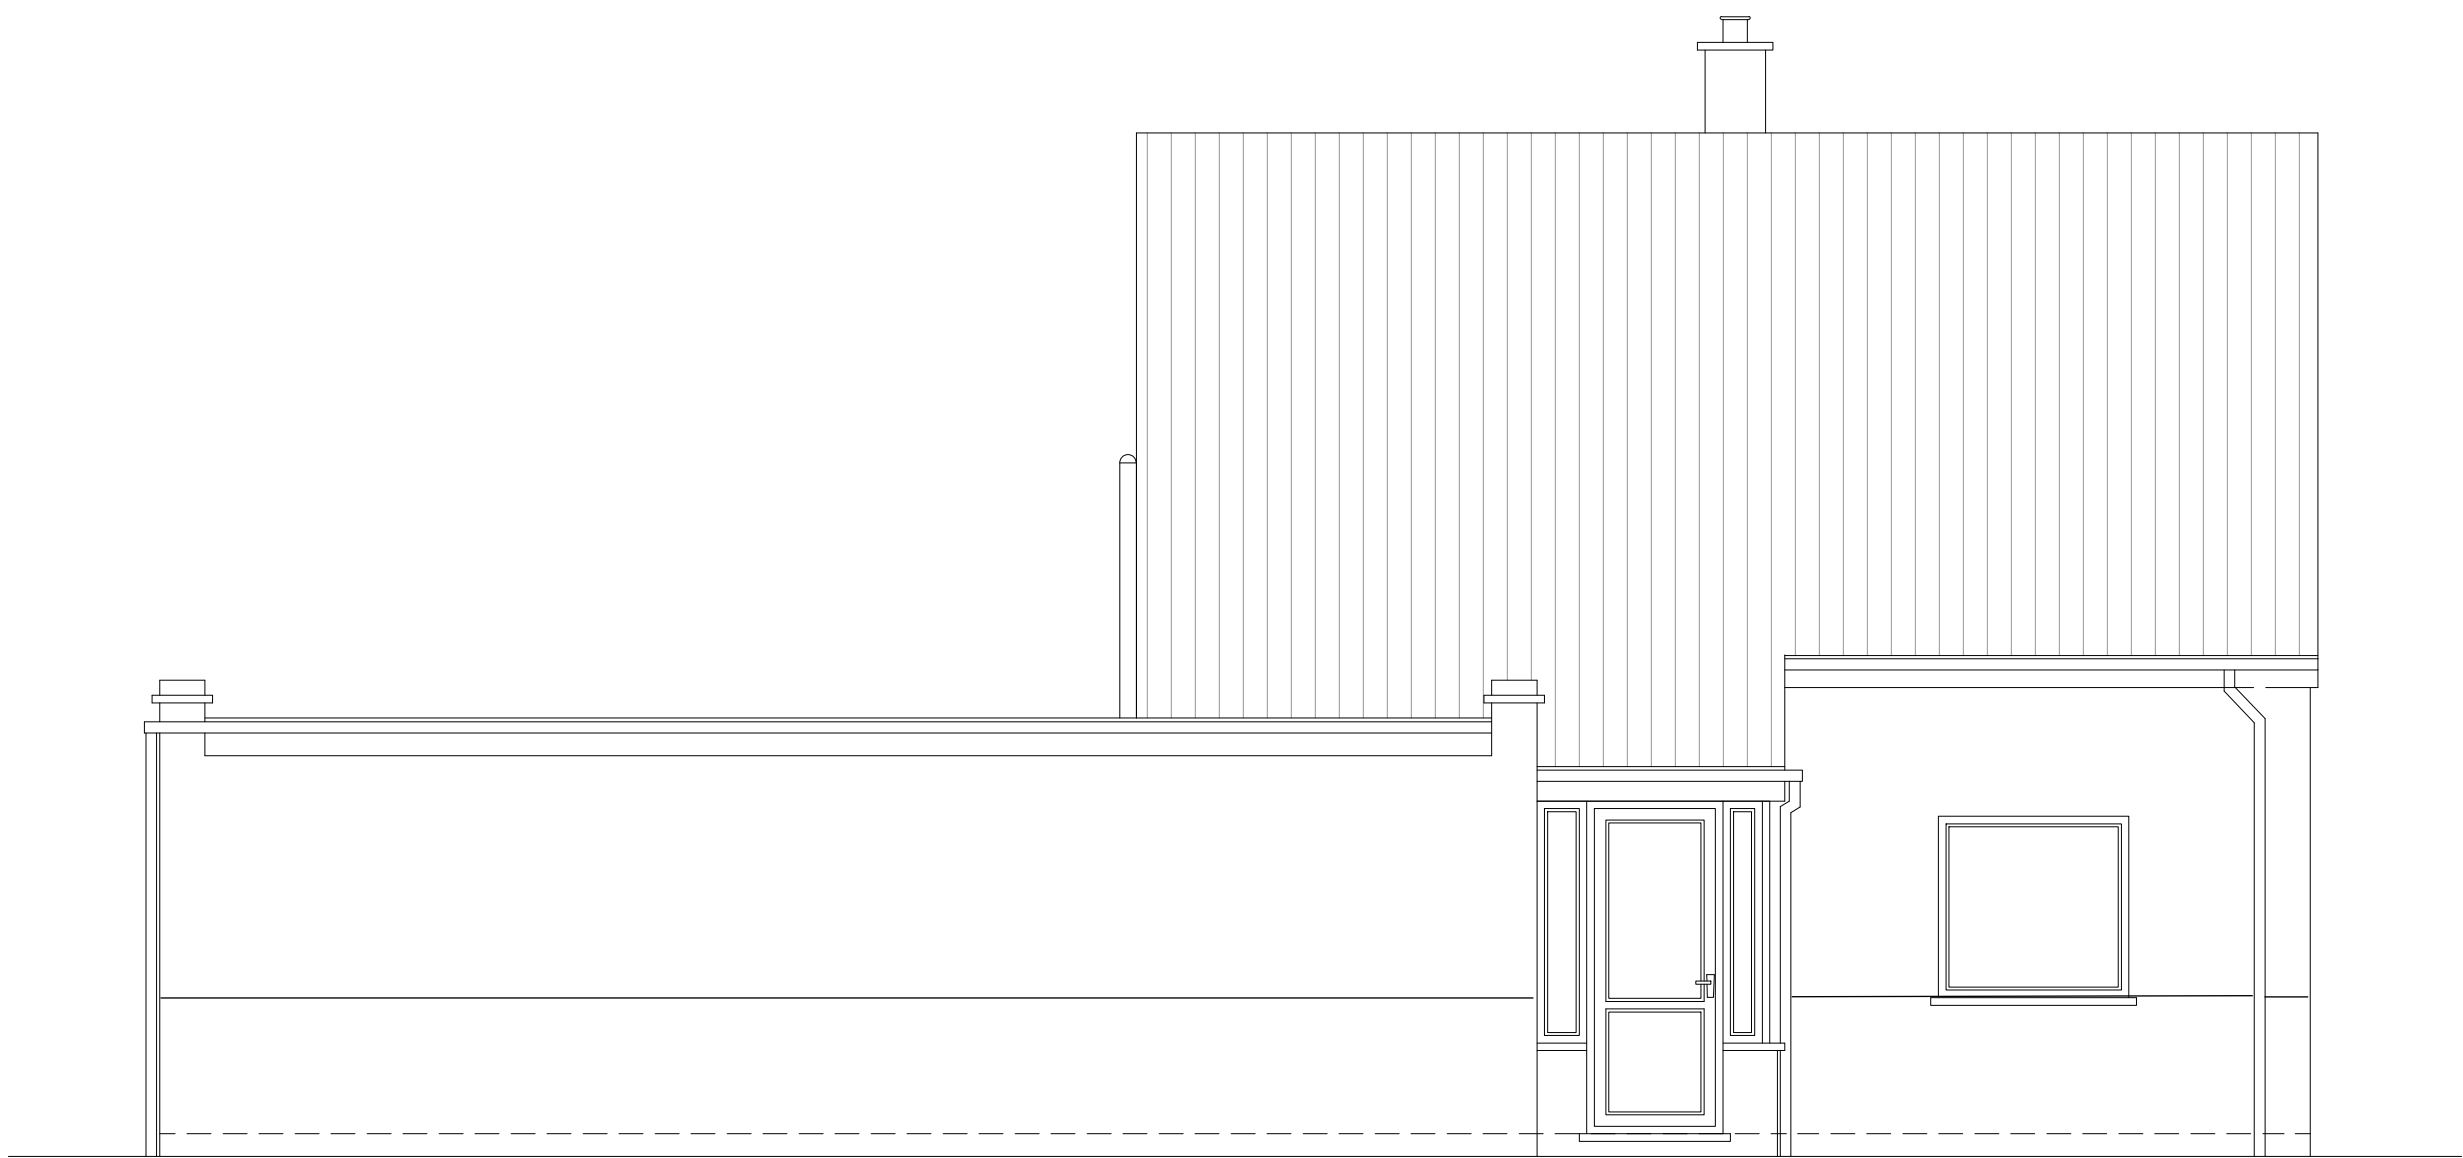

PROPOSED LEFT SIDE ELEVATION

 

TITLE: Rear Infill Extension at 2 Willow Wood Road, Meopham, Gravesend DA13 0QT			
DRAWING TITLE: Proposed Elevations and Section	SCALE 1:50@A0	DATE JULY 2025	DWG NO 1764/04
D.R.A LUMSDEN D.R.A LUMSDEN LTD. BEng(Hons)C.Eng.M.I.StructE. 23 Castlefields, Istead Rise, Kent DA13 9EJ			