




Proposed Front Elevation-1:50 EAST



Proposed Side Elevation-1:50 NORTH

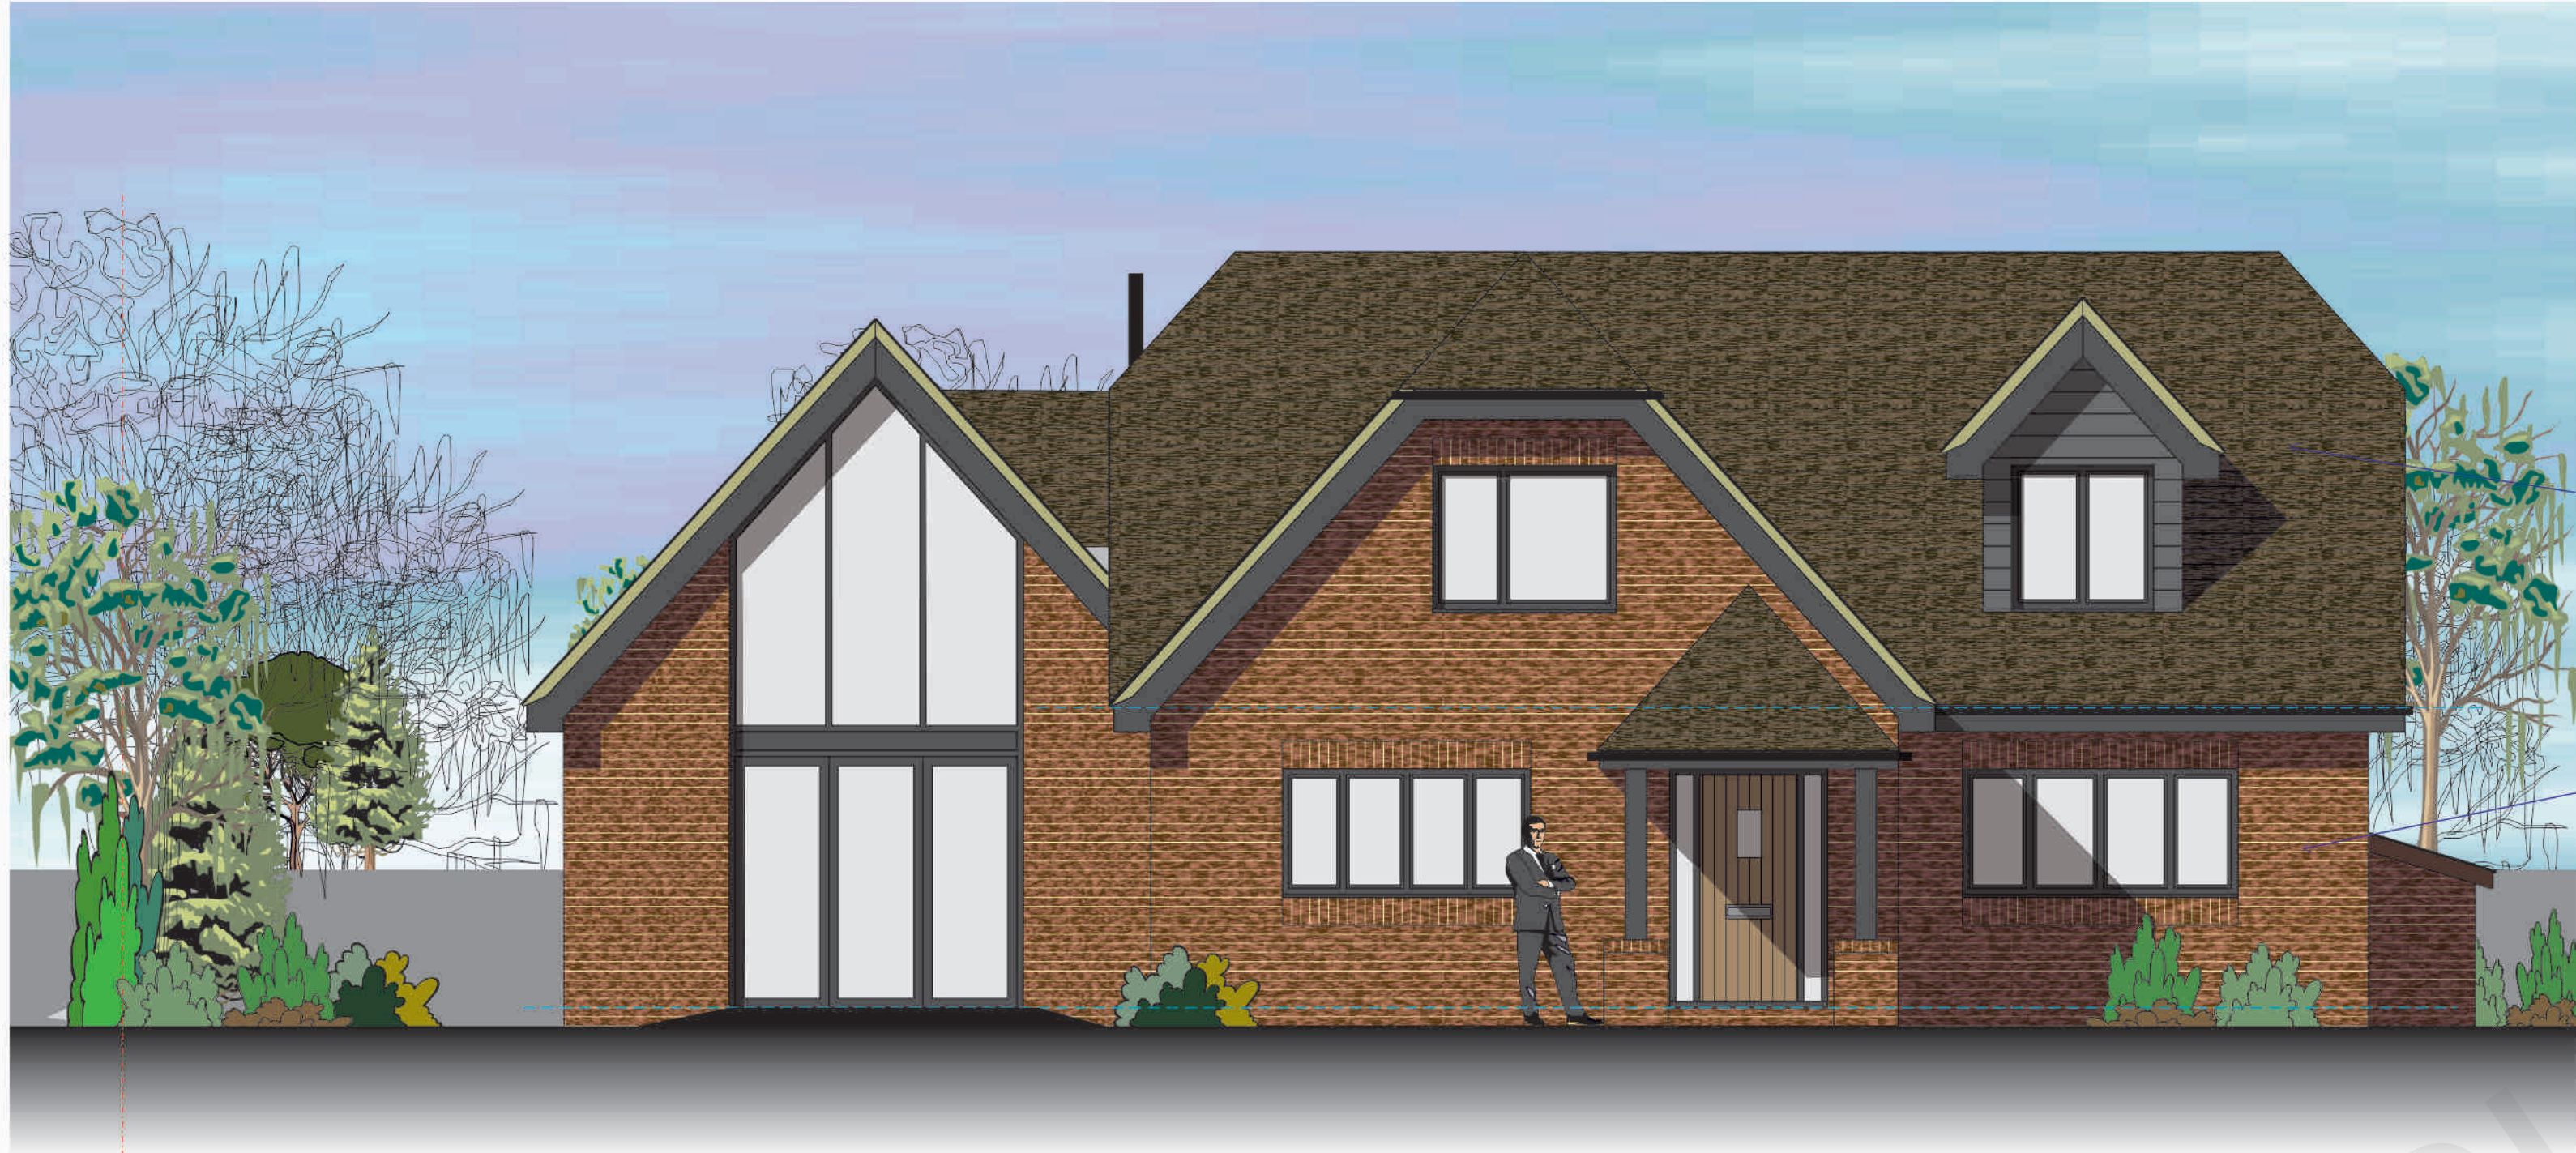

F. Revised proposal
E. Revised proposal
D. Revised proposal
C. Client changes
B. Extension details altered
A. Extension details altered

SCALE: 1:50
DATE: March 2022
DRAWN: RFW

Proposed Elevations Front East and Side North

Proposed Alterations and Side Extension
Valley Side 53 Rhododendron Avenue
Meopham Kent DA13 0JU
for: Mr and Mrs I Webster

WARD + ASSOCIATES
THE HOO WROTHAM ROAD
MEOPHAM GRAVESEND KENT DA13 0HP
T: 01474 814195 M: 07771 843940
E: admin@wardassociates.co.uk W: www.wardassociates.co.uk
Skype User Name: rogerwardassociates

3621.WD.05F

F