




PLANNING NOTE:
THESE DRAWINGS HAVE BEEN PREPARED BY EP Architects Ltd. FOR THE PURPOSE OF ACHIEVING PLANNING APPROVAL ONLY. THIS DOCUMENT IS NOT TO BE USED AS CONSTRUCTION INFORMATION. EP Architects Ltd. ACCEPT NO RESPONSIBILITY FOR ANY INACCURACIES CONTAINED HERE IN OR ARISING FROM THE USE OF THESE DRAWINGS BY THIRD PARTIES.

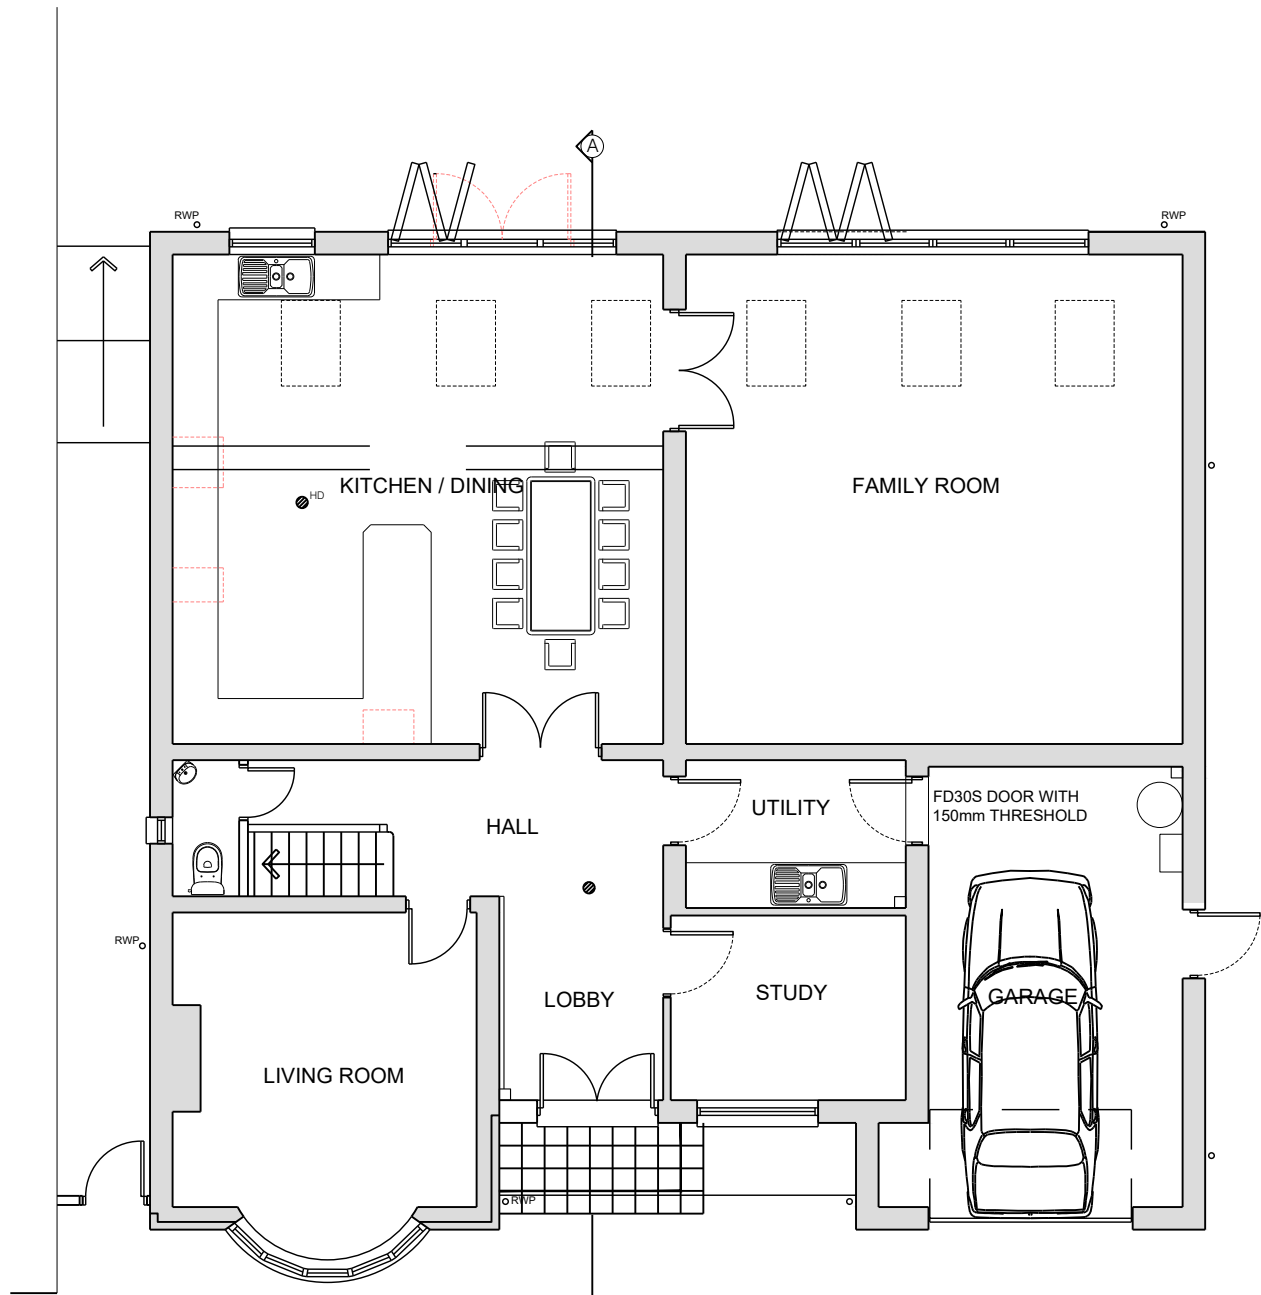


GROUND FLOOR PLAN
1:100

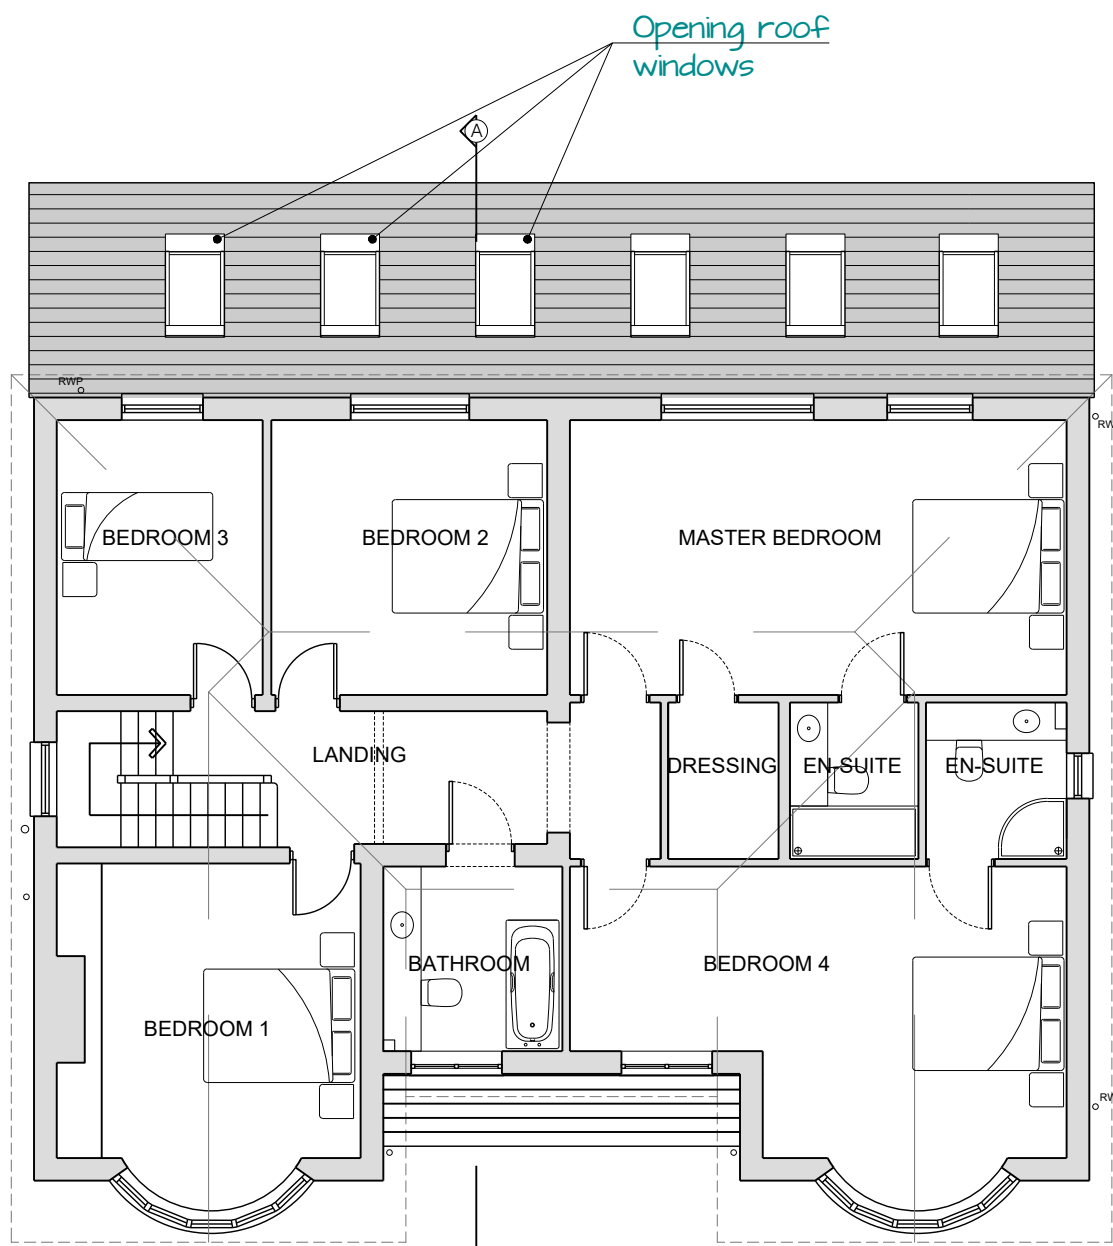

FIRST FLOOR PLAN
1:100


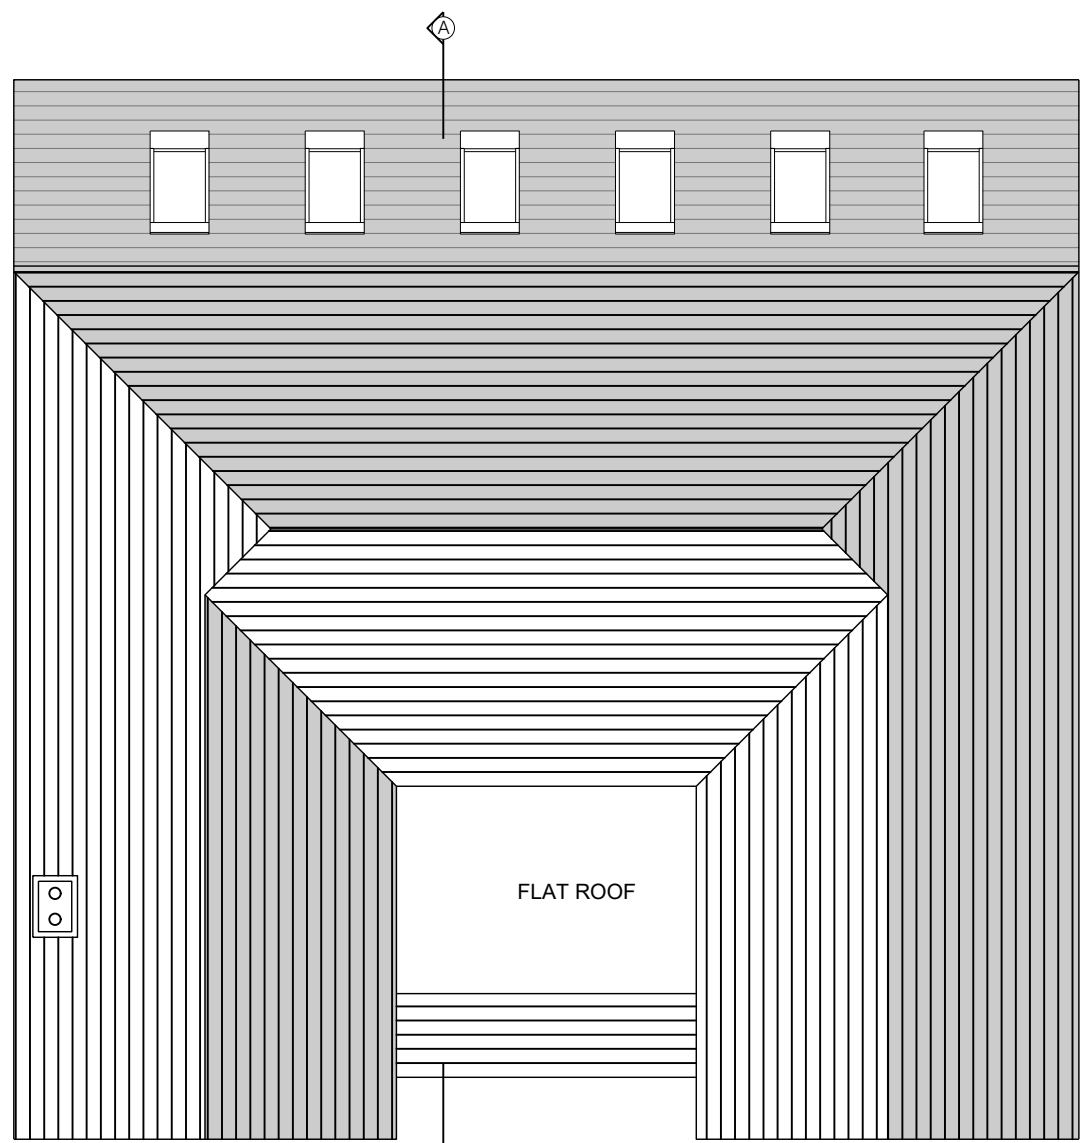


ROOF PLAN
1:100

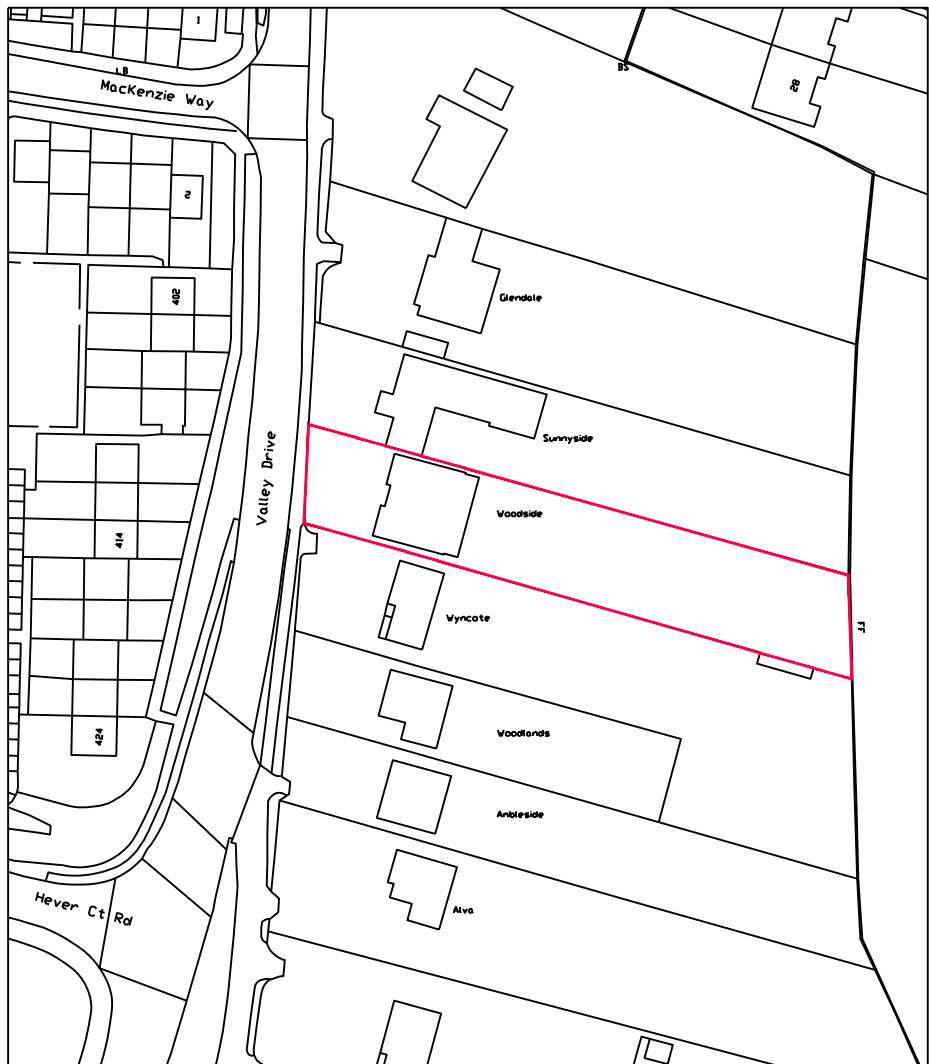


SITE LOCATION PLAN

1:1250

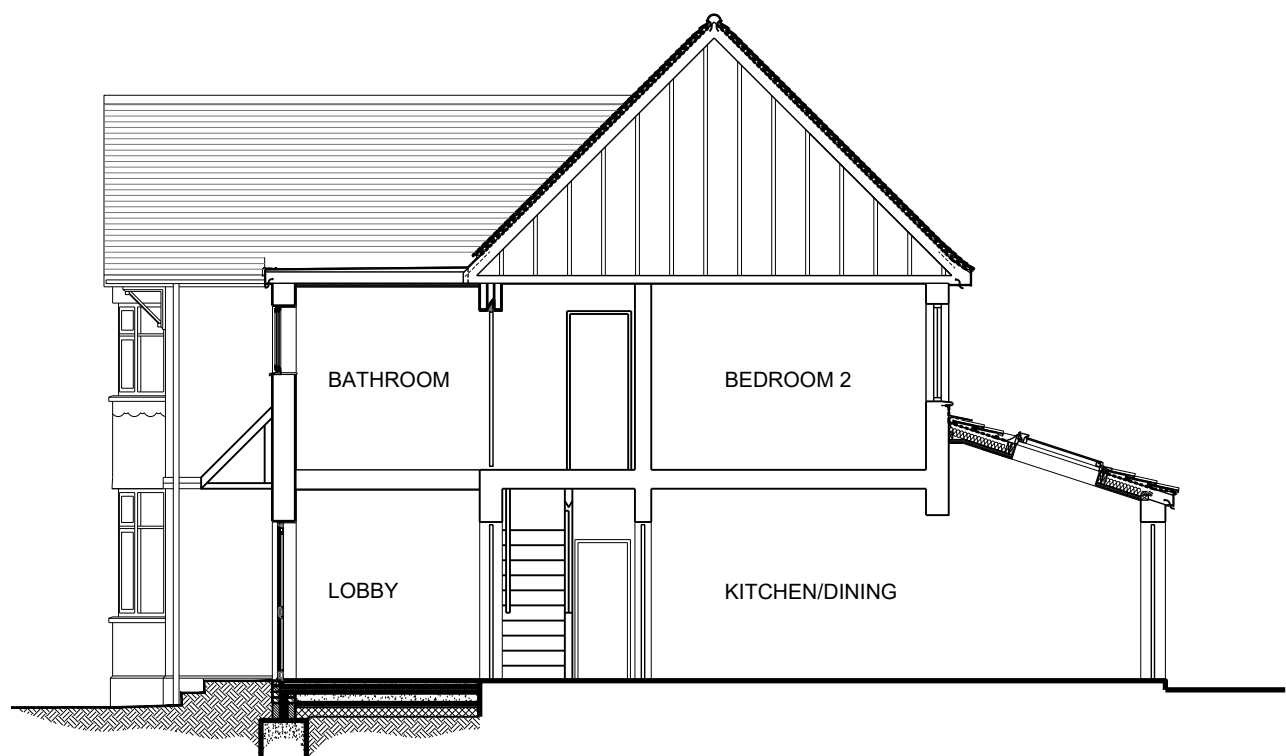
 


SECTION A-A
1:100

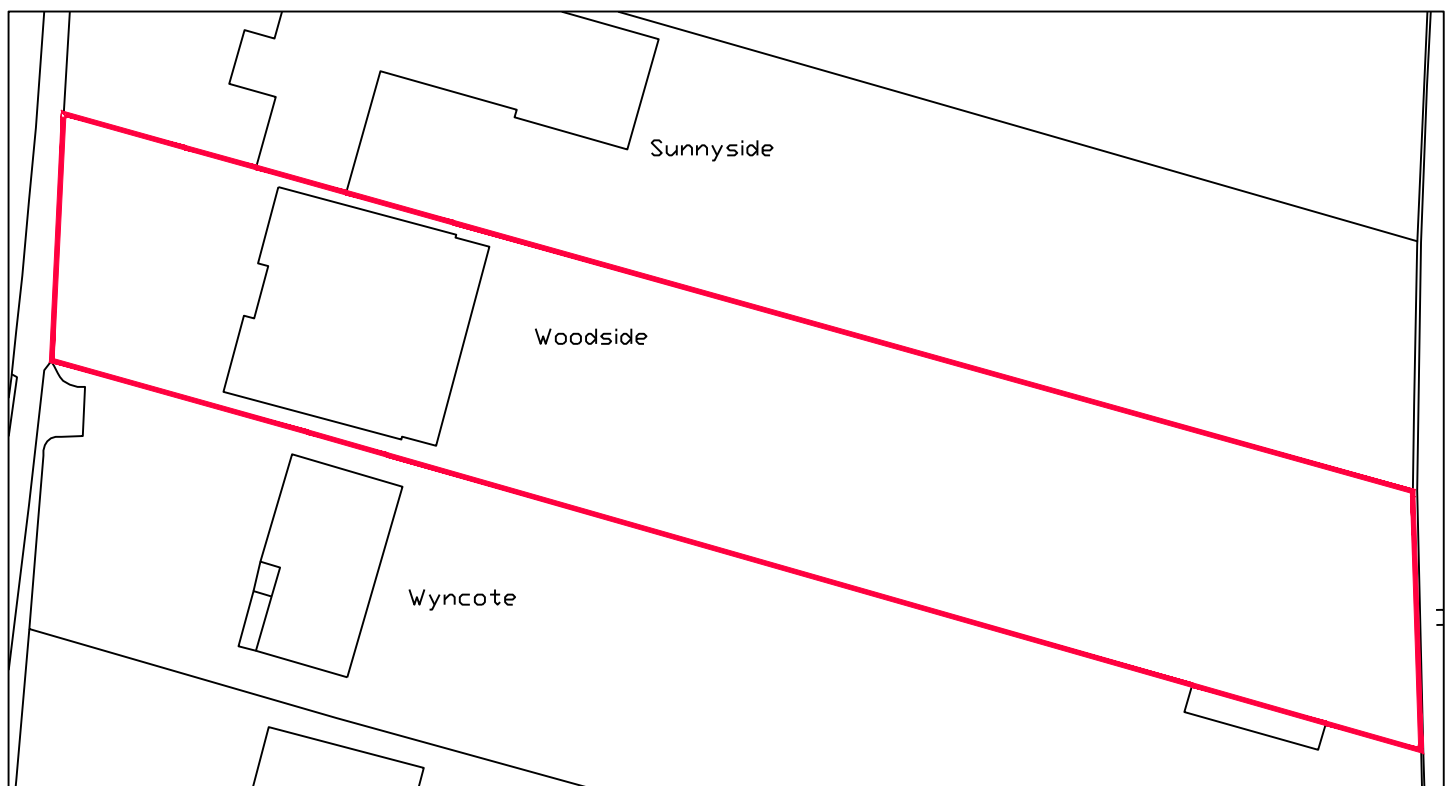

SITE PLAN

1:500

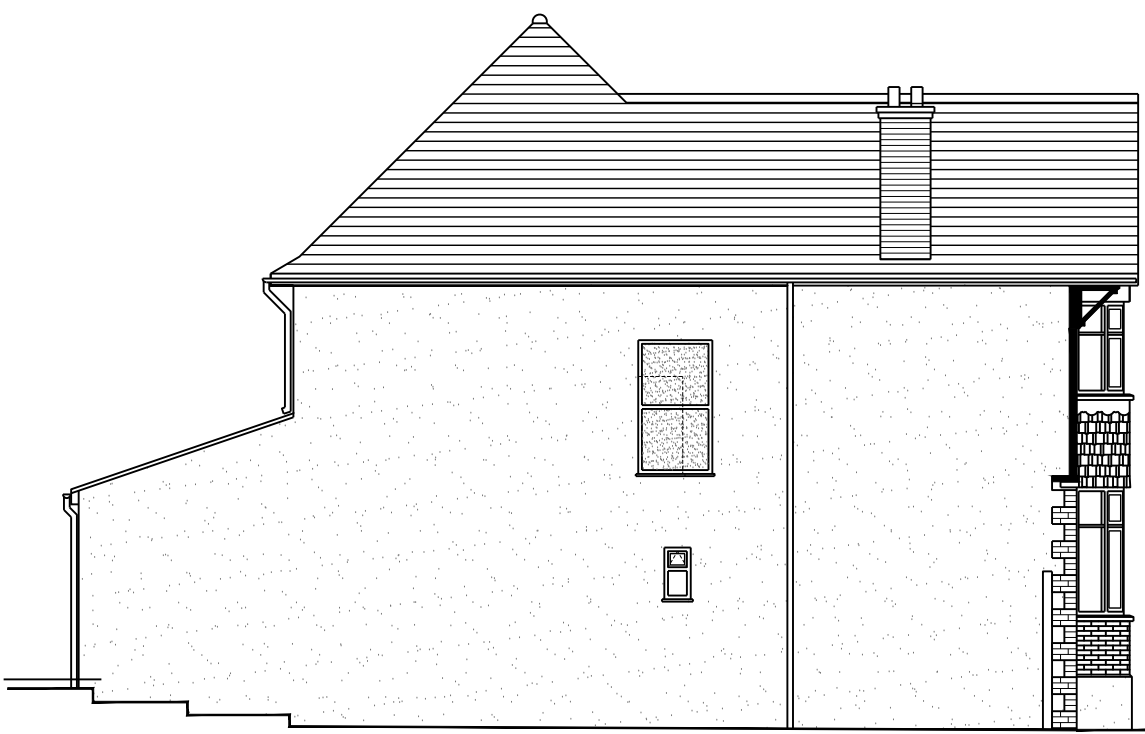 


NORTH ELEVATION
1:100




WEST ELEVATION
1:100



EAST ELEVATION
1:100

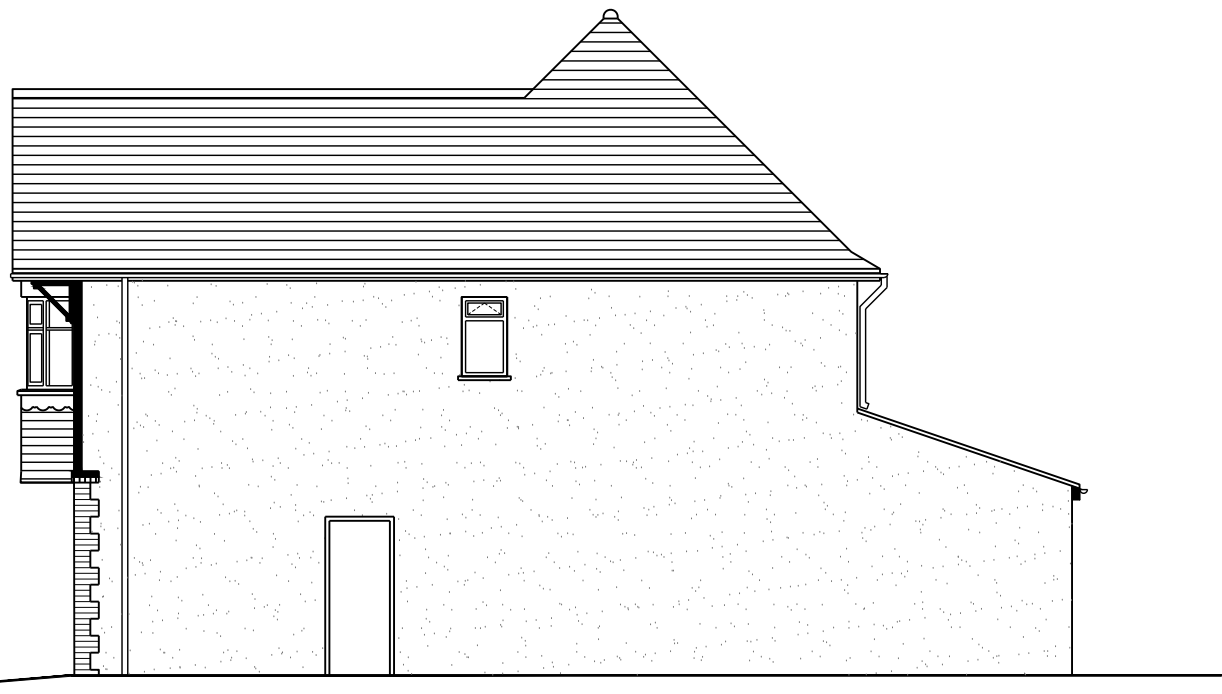

SOUTH ELEVATION
1:100

 

CHECK FOR ACCURACY BEFORE SCALING FROM THIS DRAWING © EP Architects Ltd.

REV	DESCRIPTION	DATE

PLANNING



The Oast, Church Farm,
Ulcombe Hill, Ulcombe
Maidstone,
Kent
ME17 1DN

tel: 01622 829314
info@eparchitects.co.uk
www.eparchitects.co.uk

CLIENT	Mr A Lall
--------	-----------

PROJECT	Woodside Valley Drive, Gravesend
---------	-------------------------------------

DRAWING	Proposed Plans, Elevations & Sections
---------	--

DATE	March 2025	DRAWN	DJK
SCALE	1:100 @ A1	CHECKED	BP

DRAWING NO.	2090.CL.01	REV	A
-------------	------------	-----	---