





Existing Front Elevation
Scale 1:100

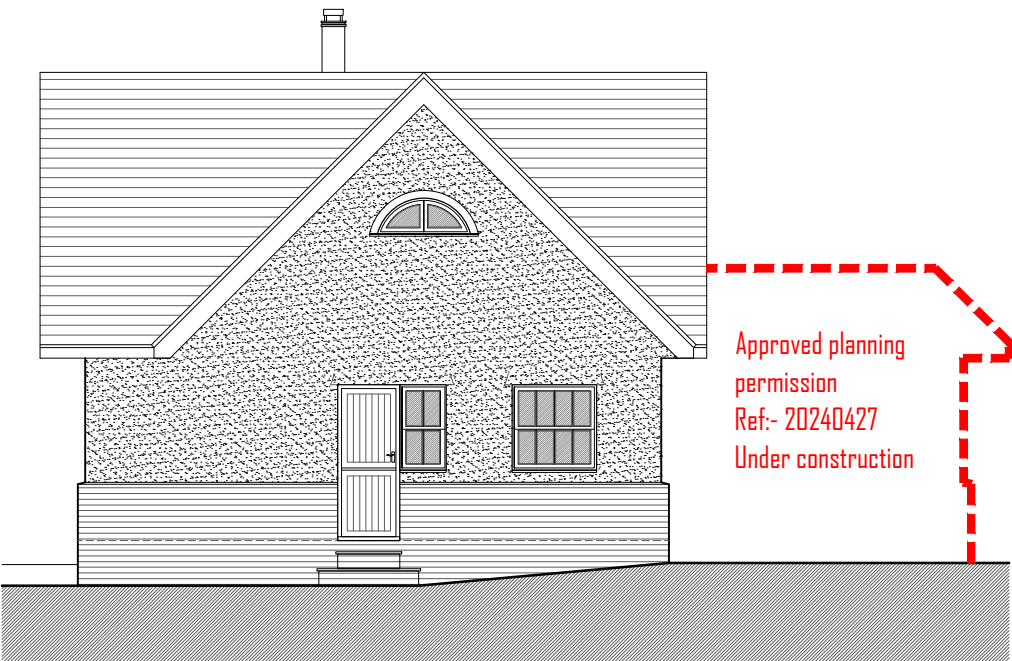


Existing Side Elevation
Scale 1:100





Existing Rear Elevation
Scale 1:100

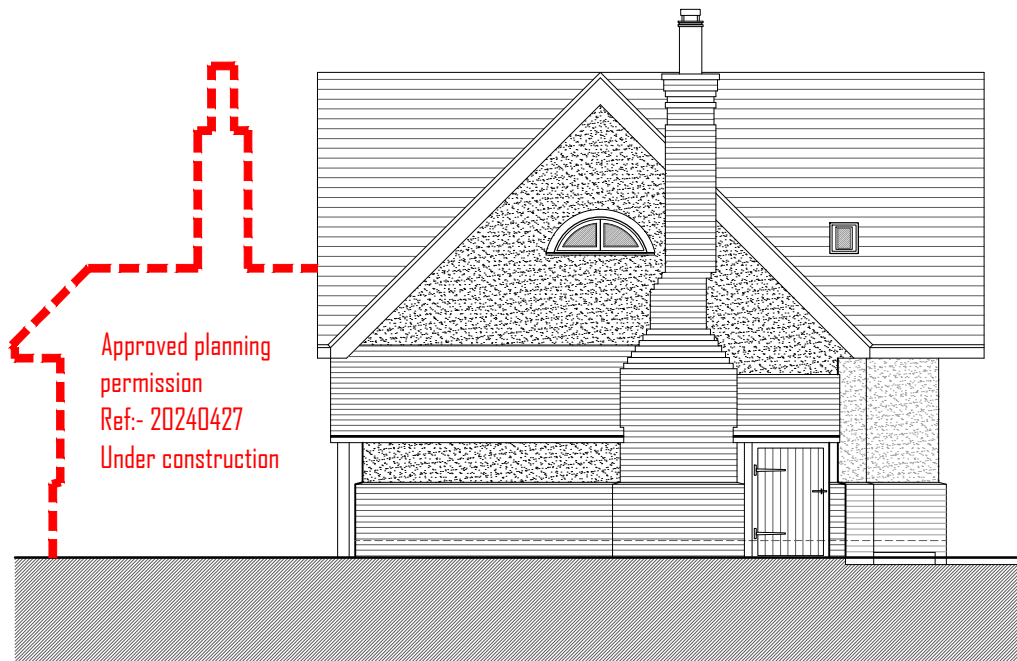


Existing Side Elevation
Scale 1:100

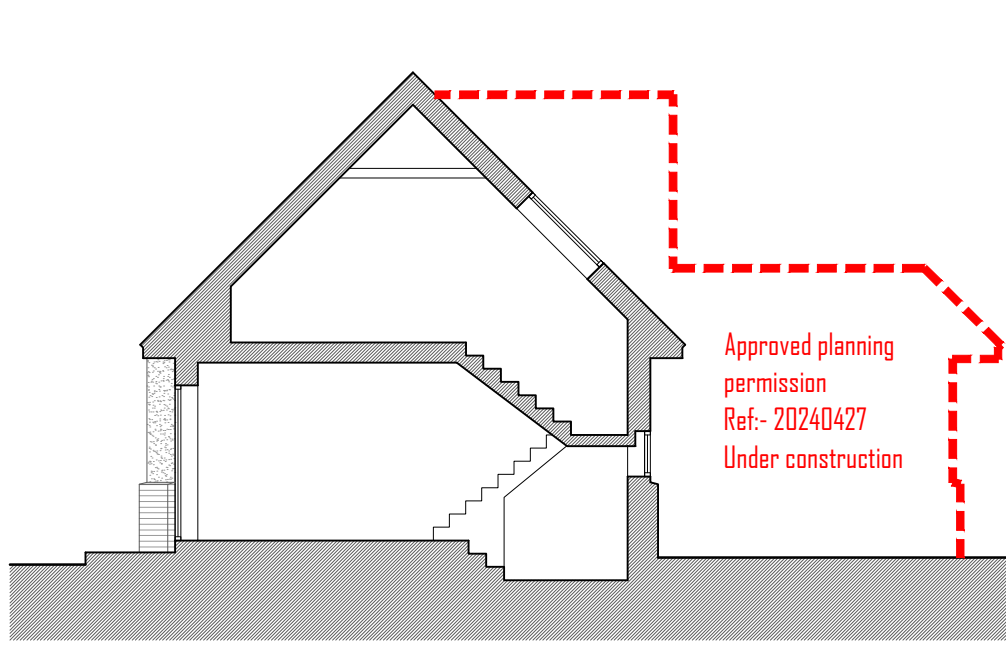

Existing Indicative Section
Scale 1:100

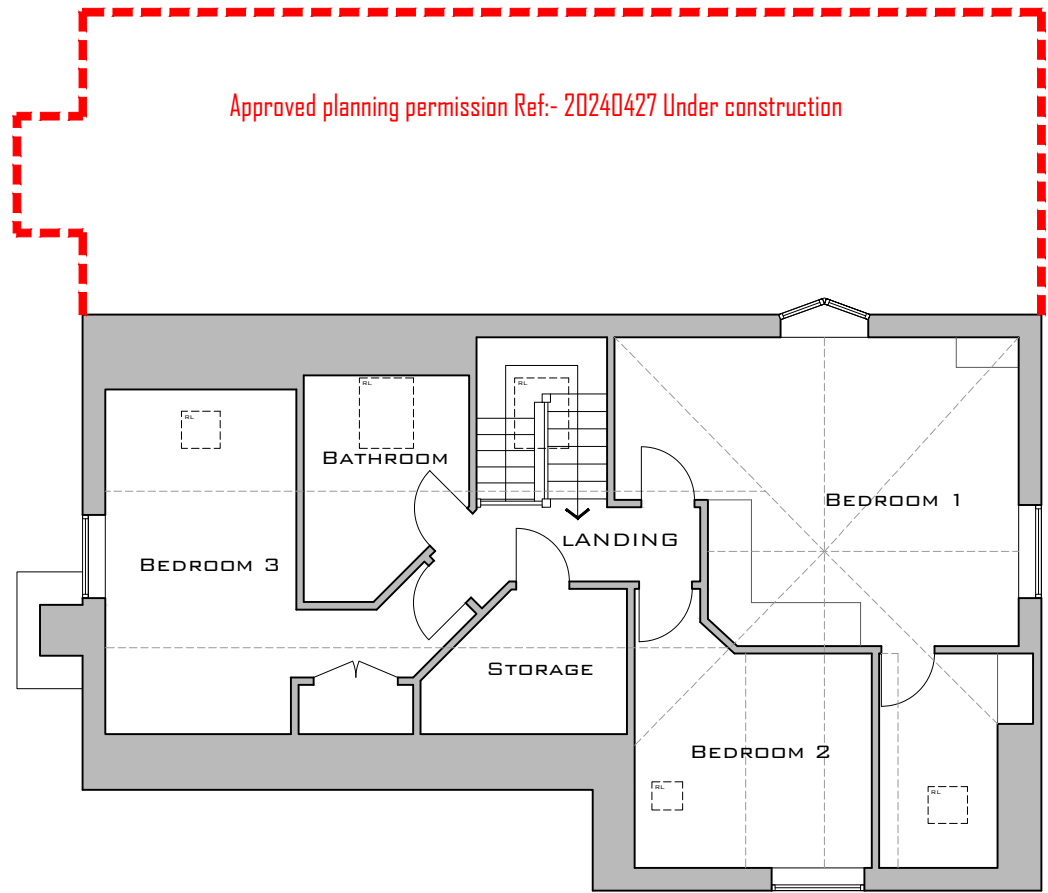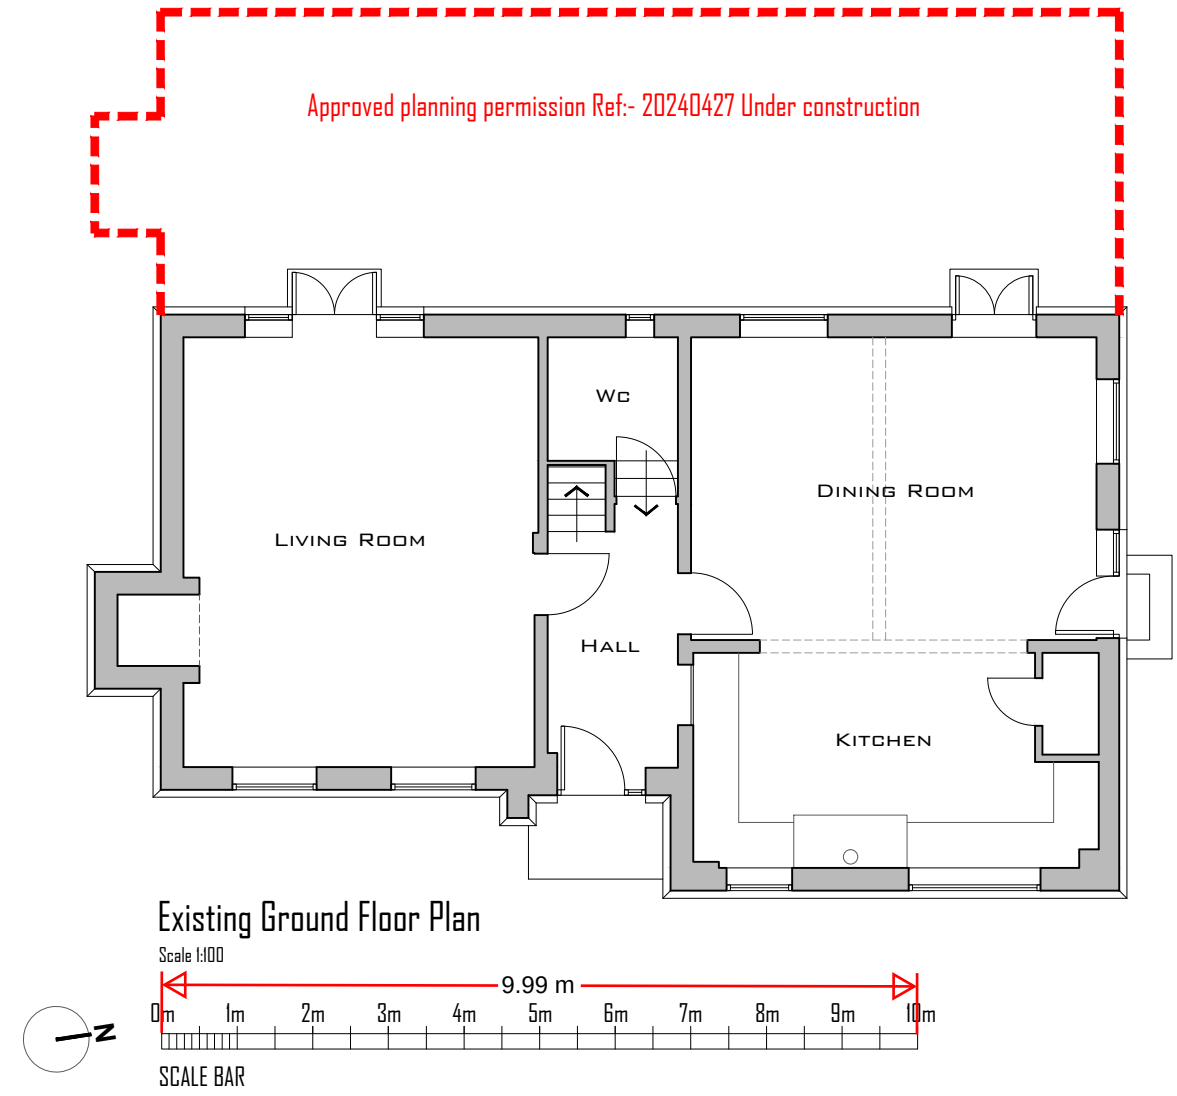


Existing First Floor Plan
Scale 1:100

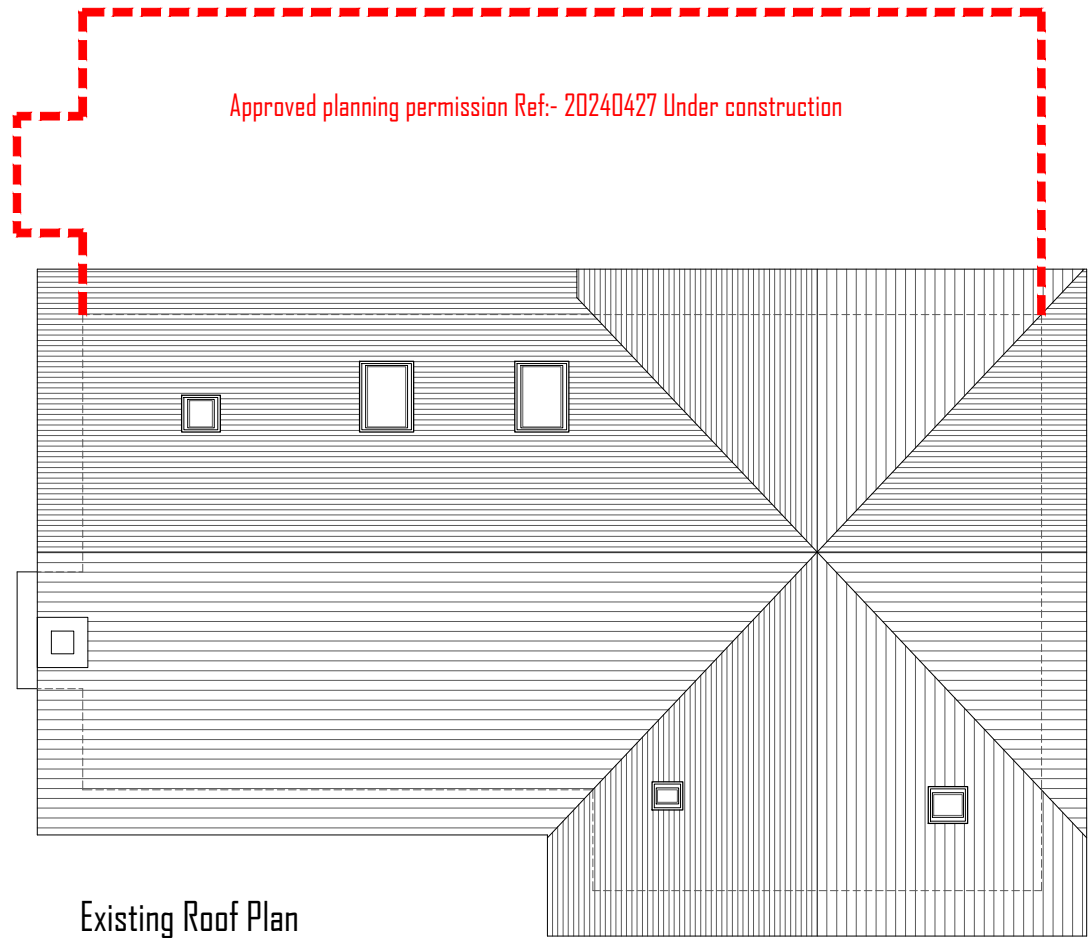


Existing Roof Plan
Scale 1:100



Existing Front Elevation
Scale 1:100

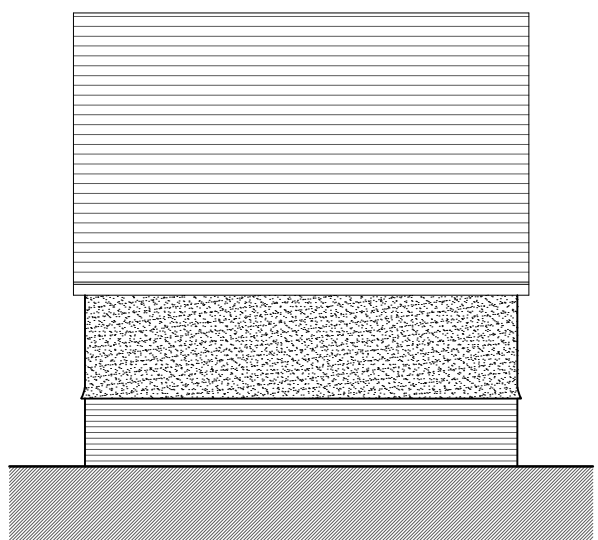


Existing Side Elevation
Scale 1:100

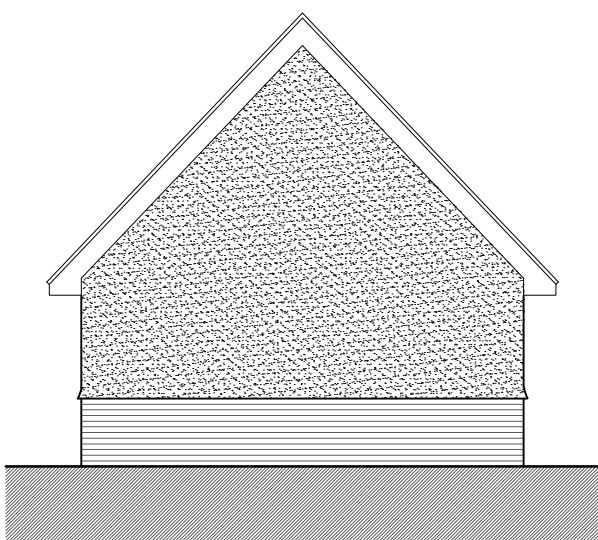


Existing Rear Elevation
Scale 1:100




Existing Side Elevation
Scale 1:100

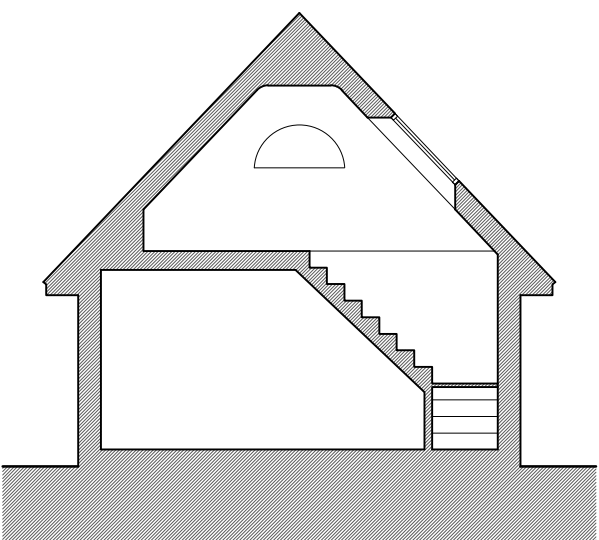


Existing Indicative Section
Scale 1:100

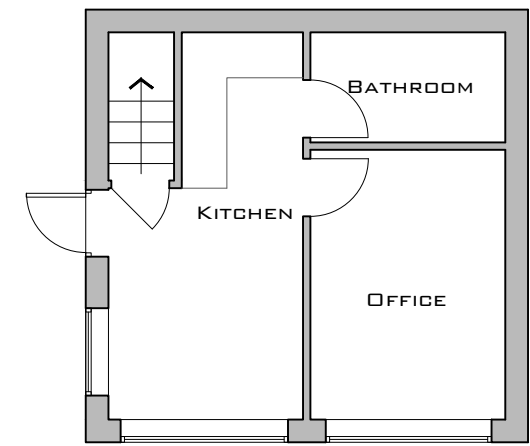

Existing Ground Floor Plan
Scale 1:100

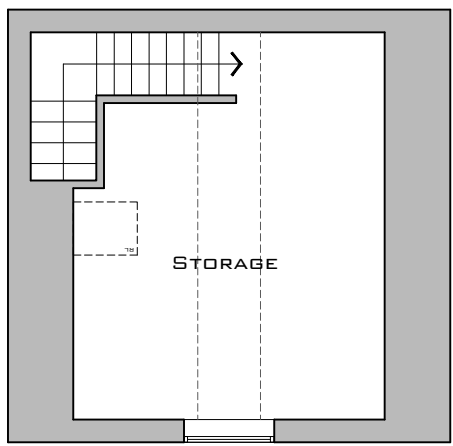

Existing First Floor Plan
Scale 1:100

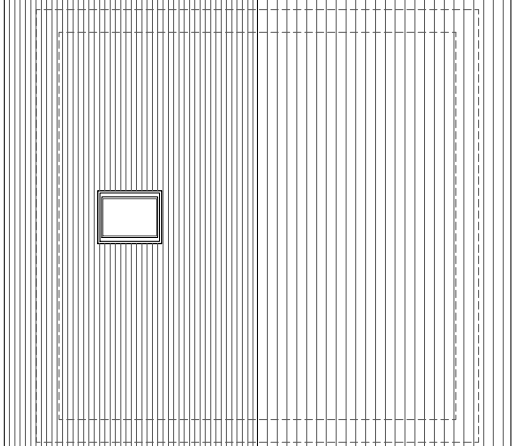

Existing Roof Plan
Scale 1:100



A	22.07.25	Existing updated with approved works presently under construction
Revision	Date	Description
PLANNING		
Project Two Trees - 93 Rhododendron Avenue Meopham DA13 0TU		
Title Existing Plans, Elevations, Section, Site Location Plan & Block Plan		
Project No.	PL - 133	Date January 2024
Drawing No.	PL-133-01	Revision A
Scale 1:100 @ A1 / 1:200 @ A3		
A C B D Architecture Construction Building Design		